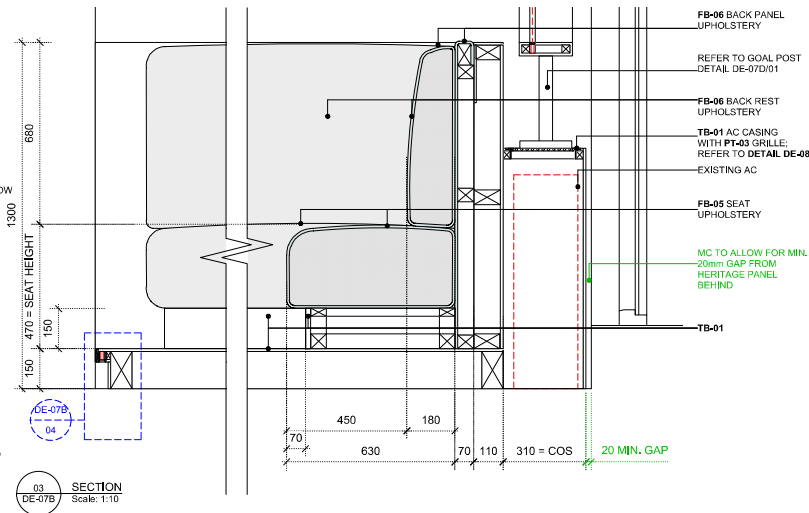




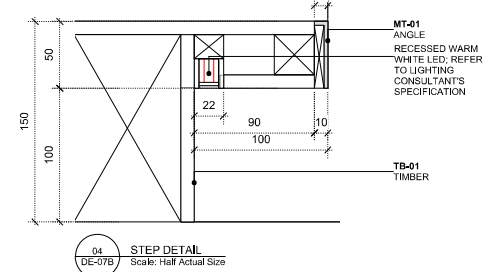


***IMAGE REFERENCE FOR SOFTNESS OF SEAT & BACK CUSHIONS**

*SEAT HEIGHT TO DEPRESS NO LOWER THAN 470mm AFFL WHEN OCCUPIED

*MAIN CONTRACTOR TO ALLOW FOR 500x500 CUSHION
AND REFER TO AA-03 ON SPECIFICATION INDEX FOR C
AND SPECIFICATIONS

*MAIN CONTRACTOR TO ALLOW FOR A STURDY & FREE
STRUCTURE AND AVOID ANY FLOOR FIXINGS TO LISTED
FINISHES BELOW

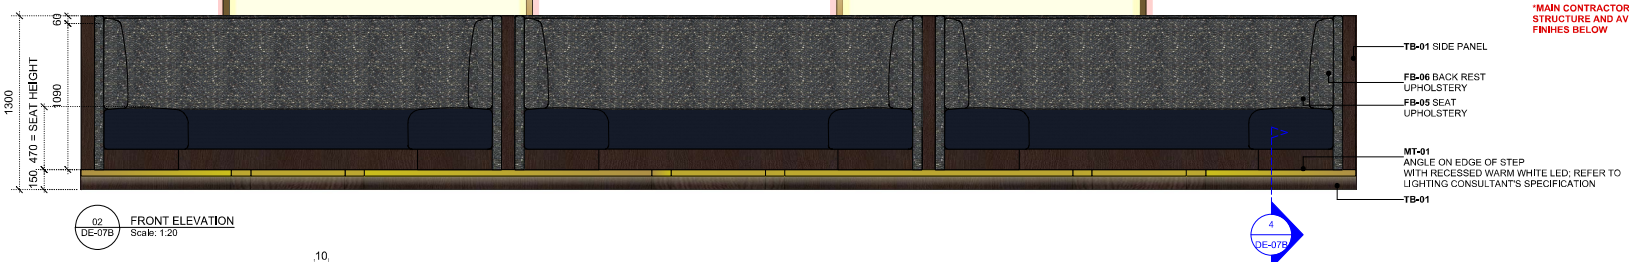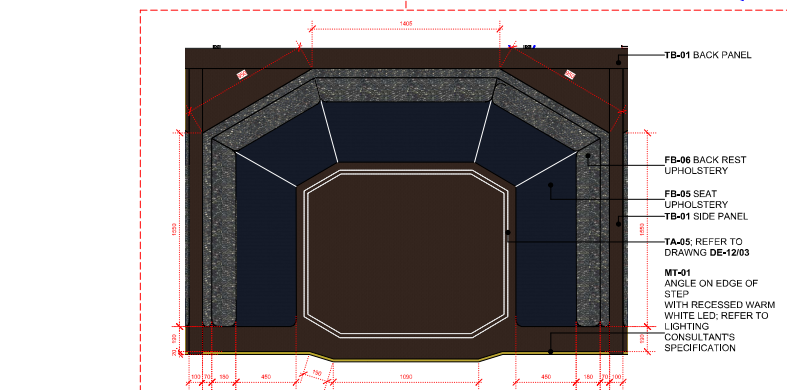

REVISIONS:			
CODE	DATE	DESCRIPTION	
-	20/05/22	TITLES E, C	
A	20/05/22	T-05010 - RAILS AND INLET FROM GAP (WITH 10000 S. BAC. C-S-1 FROM T-01040 - 05010)	
B	05/06/22	REVISED ISSUE	

SMALL SECTION PROTOTYPE TO BE MANUFACTURED AND TESTED FOR CLIENTS APPROVAL. PROTOTYPE TO BE RE-JEASD AND RE-UPHOLSTERED AFTER GENERAL NOTES: ALL DIMENSIONS TO BE CHECKED ON SITE AND ANY DISCREPANCIES TO BE REPORTED TO RSS ALL FINISHES, SAMPLES AND MOCK UPS TO BE APPROVED BY RSS PRIOR TO MANUFACTURE FOR FINISHES REFER TO FINISHES SCHEDULE REFER TO RSS SPEC INDEX FOR LIST OF ALL ITEMS ALL EXISTING FURNITURE TO BE REMOVED UNLESS STATED OTHERWISE BY THE CLIENT
--

ROD DRAWINGS TO BE PROVIDED BY MC FOR SIGN OFF PRIOR TO MANUFACTURE

Russell Sage Studio 56 Michael's House 12 Elizabeth Street, London E1 6DB (W01) T: 020 730 2720 2028 hello@russellsagestudio.co.uk THIS DRAWING IS THE PROPERTY OF RUSSELL SAGE STUDIO. COPYRIGHT IS RESERVED TO THEM AND THE DRAWING IS ISSUED ON THE CONDITION THAT IT IS NOT COPIED EITHER WHOLLY OR IN PART WITHOUT THE CONSENT IN WRITING OF RUSSELL SAGE STUDIO. - ALL DIMENSIONS, DRAWINGS AND SPECIFICATIONS ARE TO BE VERIFIED ON SITE BY THE CONTRACTOR AND ANY DISCREPANCIES REPORTED TO RSS PRIOR TO THE COMMENCEMENT OF WORK. - THIS PLAN HAS BEEN EXTRACTED FROM SUPPLIED DRAWINGS AND HENCE IS SUBJECT TO SURVEY AND CONTRACTOR SETTING OUT PLAN. - CONTRACTOR TO TAKE RESPONSIBILITY AND ENSURE ALL CONSTRUCTION METHODS, TECHNIQUES, FITTINGS AND FINISHES ETC. CONFORM TO THE REQUIRED BUILDING REGULATIONS IN THE APPLICABLE COUNTRY, AND TO THE RELEVANT BUILDING CONTROL OFFICERS SATISFACTION. - ALL SPECIFIED ITEMS ARE TO BE INSTALLED IN ACCORDANCE WITH THE MANUFACTURERS RECOMMENDATIONS. - ALL FINISHES ARE TO BE GRATED OUT TO A HIGH STANDARD. THIS DRAWING IS TO BE READ IN CONJUNCTION WITH ALL OTHER RELEVANT CONSULTANTS DRAWINGS, ALL REQUESTED DRAWINGS SHOWING FINISHES AND CONSTRUCTION (F114 S TO B) APPROVED BY RSS PRIOR TO COMMENCEMENT OF WORK. CONTRACTORS TO CHECK AND APPROVE ALL FITTING, FITTING OUT AND CONSTRUCTION (F114 S) AND OFFERS SUBMIT ALL VARIATIONS TO THE T-05010 FOR APPROVAL PRIOR TO MANUFACTURE AND INSTALLATION. CONTRACTOR TO PROVIDE A SUSTAIN WORKING THROUGHOUT WHICH CONFORMS TO THE CURRENT HEALTH AND SAFETY CONDITIONS AND LOCAL AUTHORITY REQUIREMENTS. DATE OF ISSUE: 05/06/22 FOR HERITAGE APPRAISAL CLIENT: GRH PROJECT NO: LUCKY CAT, MANCHESTER SHEET: 5287 DRAWN: TL CHECKED: RS SCALE: 1:10 @ A1 25 JAN 23 1:20 @ A3 11 F J-05 - Raised Booth Detail (TYPE B) DWG. NO: 5287-DE-07B REV: B
