


Do not scale off this drawing. All dimensions to be checked on site prior to manufacture and construction. This drawing is the property of Harrison Ince Partnership and should not be reproduced without permission. All discrepancies to be brought to the attention of the architect immediately. This drawing to be read in conjunction with the specification / bill of quantities and related drawings.

REVISIONS	
–	

FIRST ISSUE JN 12/02/07

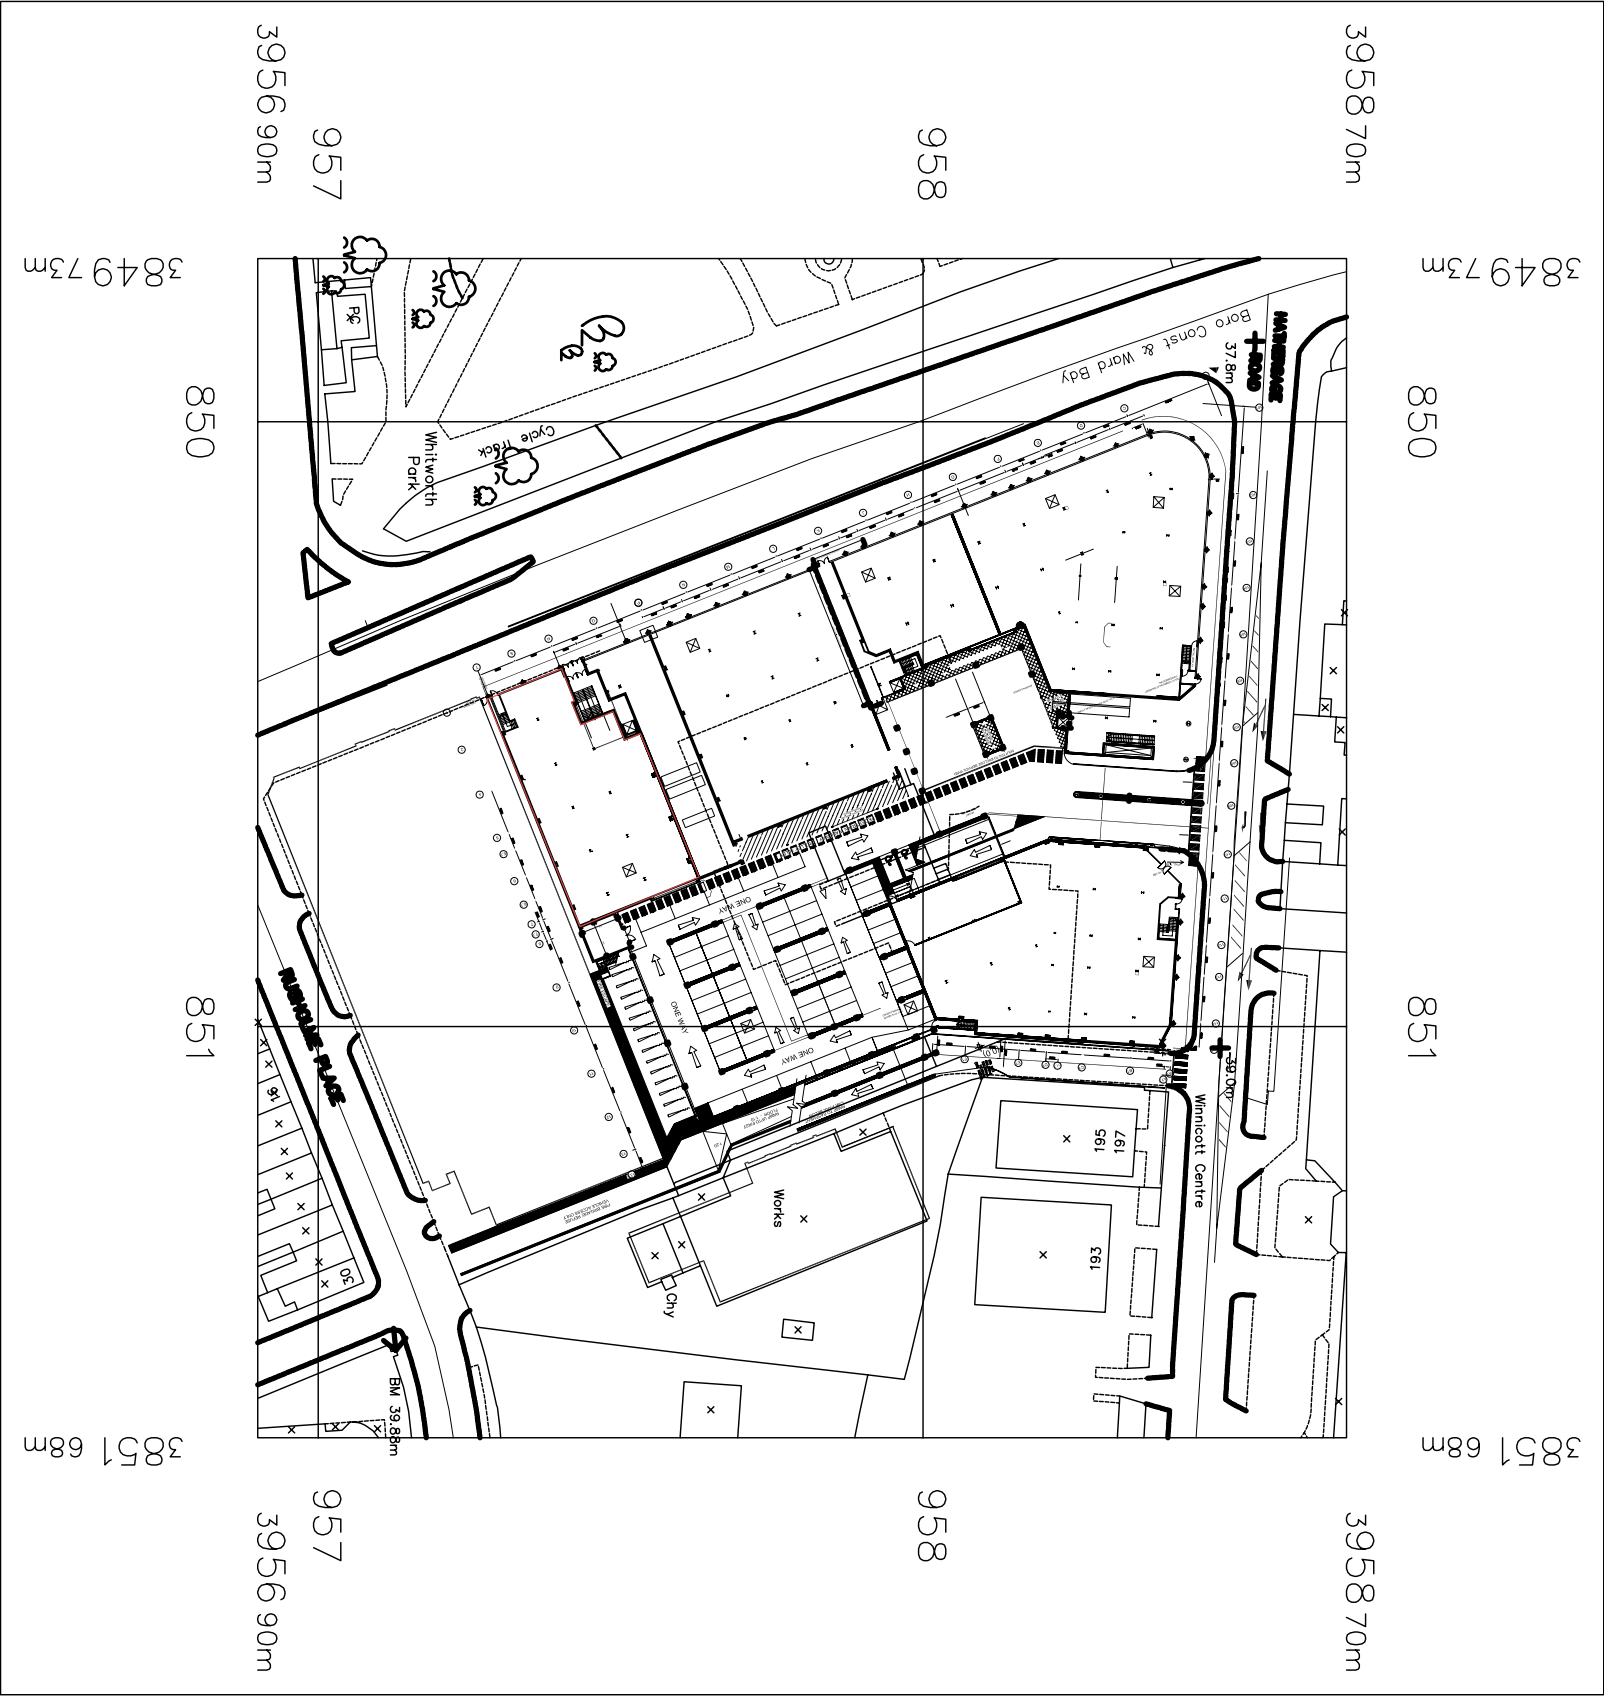

HARRISON INCE

ARCHITECTS INTERIOR DESIGNERS

client
JD WETHERSPOON PLC

project
**UNIT 3, WILMSLOW PARK
MANCHESTER PN.5613**

title
SITE MAP

date	scale	1:1250 @ A3
FEB 2007		
job no.	dwg. no.	AS00
JD193		
drawn	checked	
JN		

© Crown Copyright 2007
Reproduction in whole or in part is prohibited
without the prior permission of Ordnance Survey.