



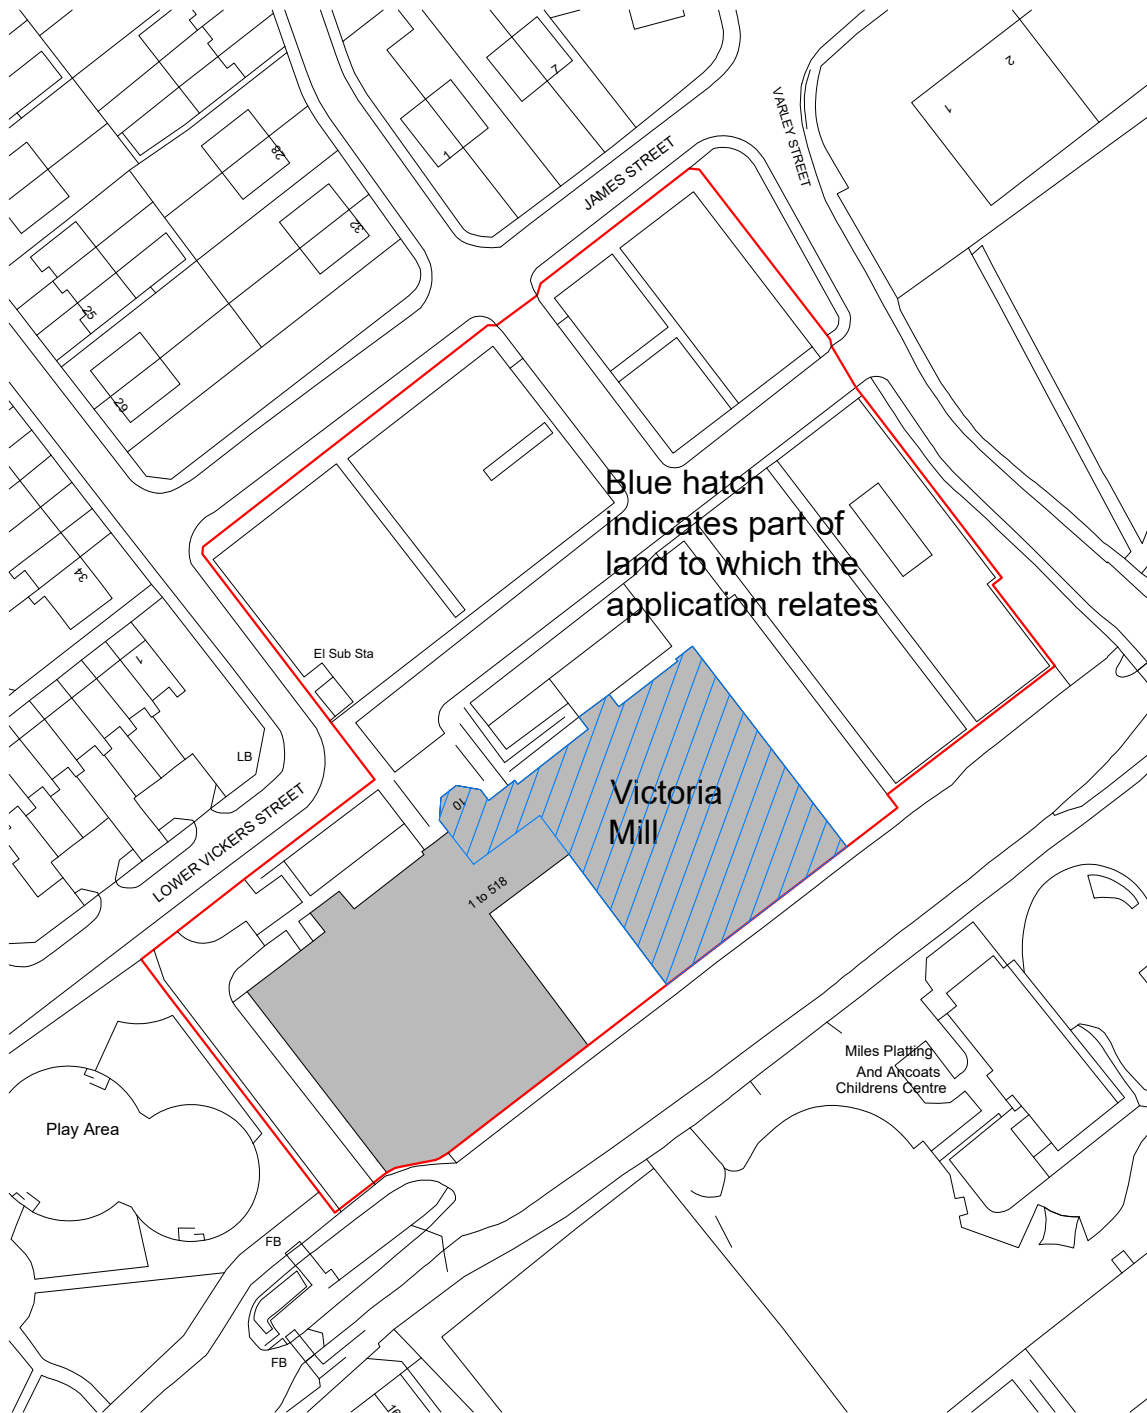

Victoria Mill Location Plan

0 10 20 30 40 50 100
SCALE 1:1250 IN METRES

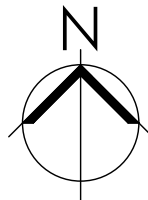

DMG DRAWN		DRAWN REVISION		JULY 21 DATE		VER	
PROJECT MEDLOCK VICTORIA MILL MILES PLATTING				AP ALLISON PIKE ARCHITECTS & DESIGNERS			
TITLE LOCATION PLAN							
SCALE 1:1250 @ A4							
JOB No MED02		DRAWING No AP 01		REV -		7 Buxton Road West, Disley, Stockport, Cheshire, SK12 2AE. Website: www.allisonpike.com	
						Telephone: 01663 763000 Facsimile: 01663 766772 Email: studio@allisonpike.com	
© Allison Pike Partnership Limited.							