




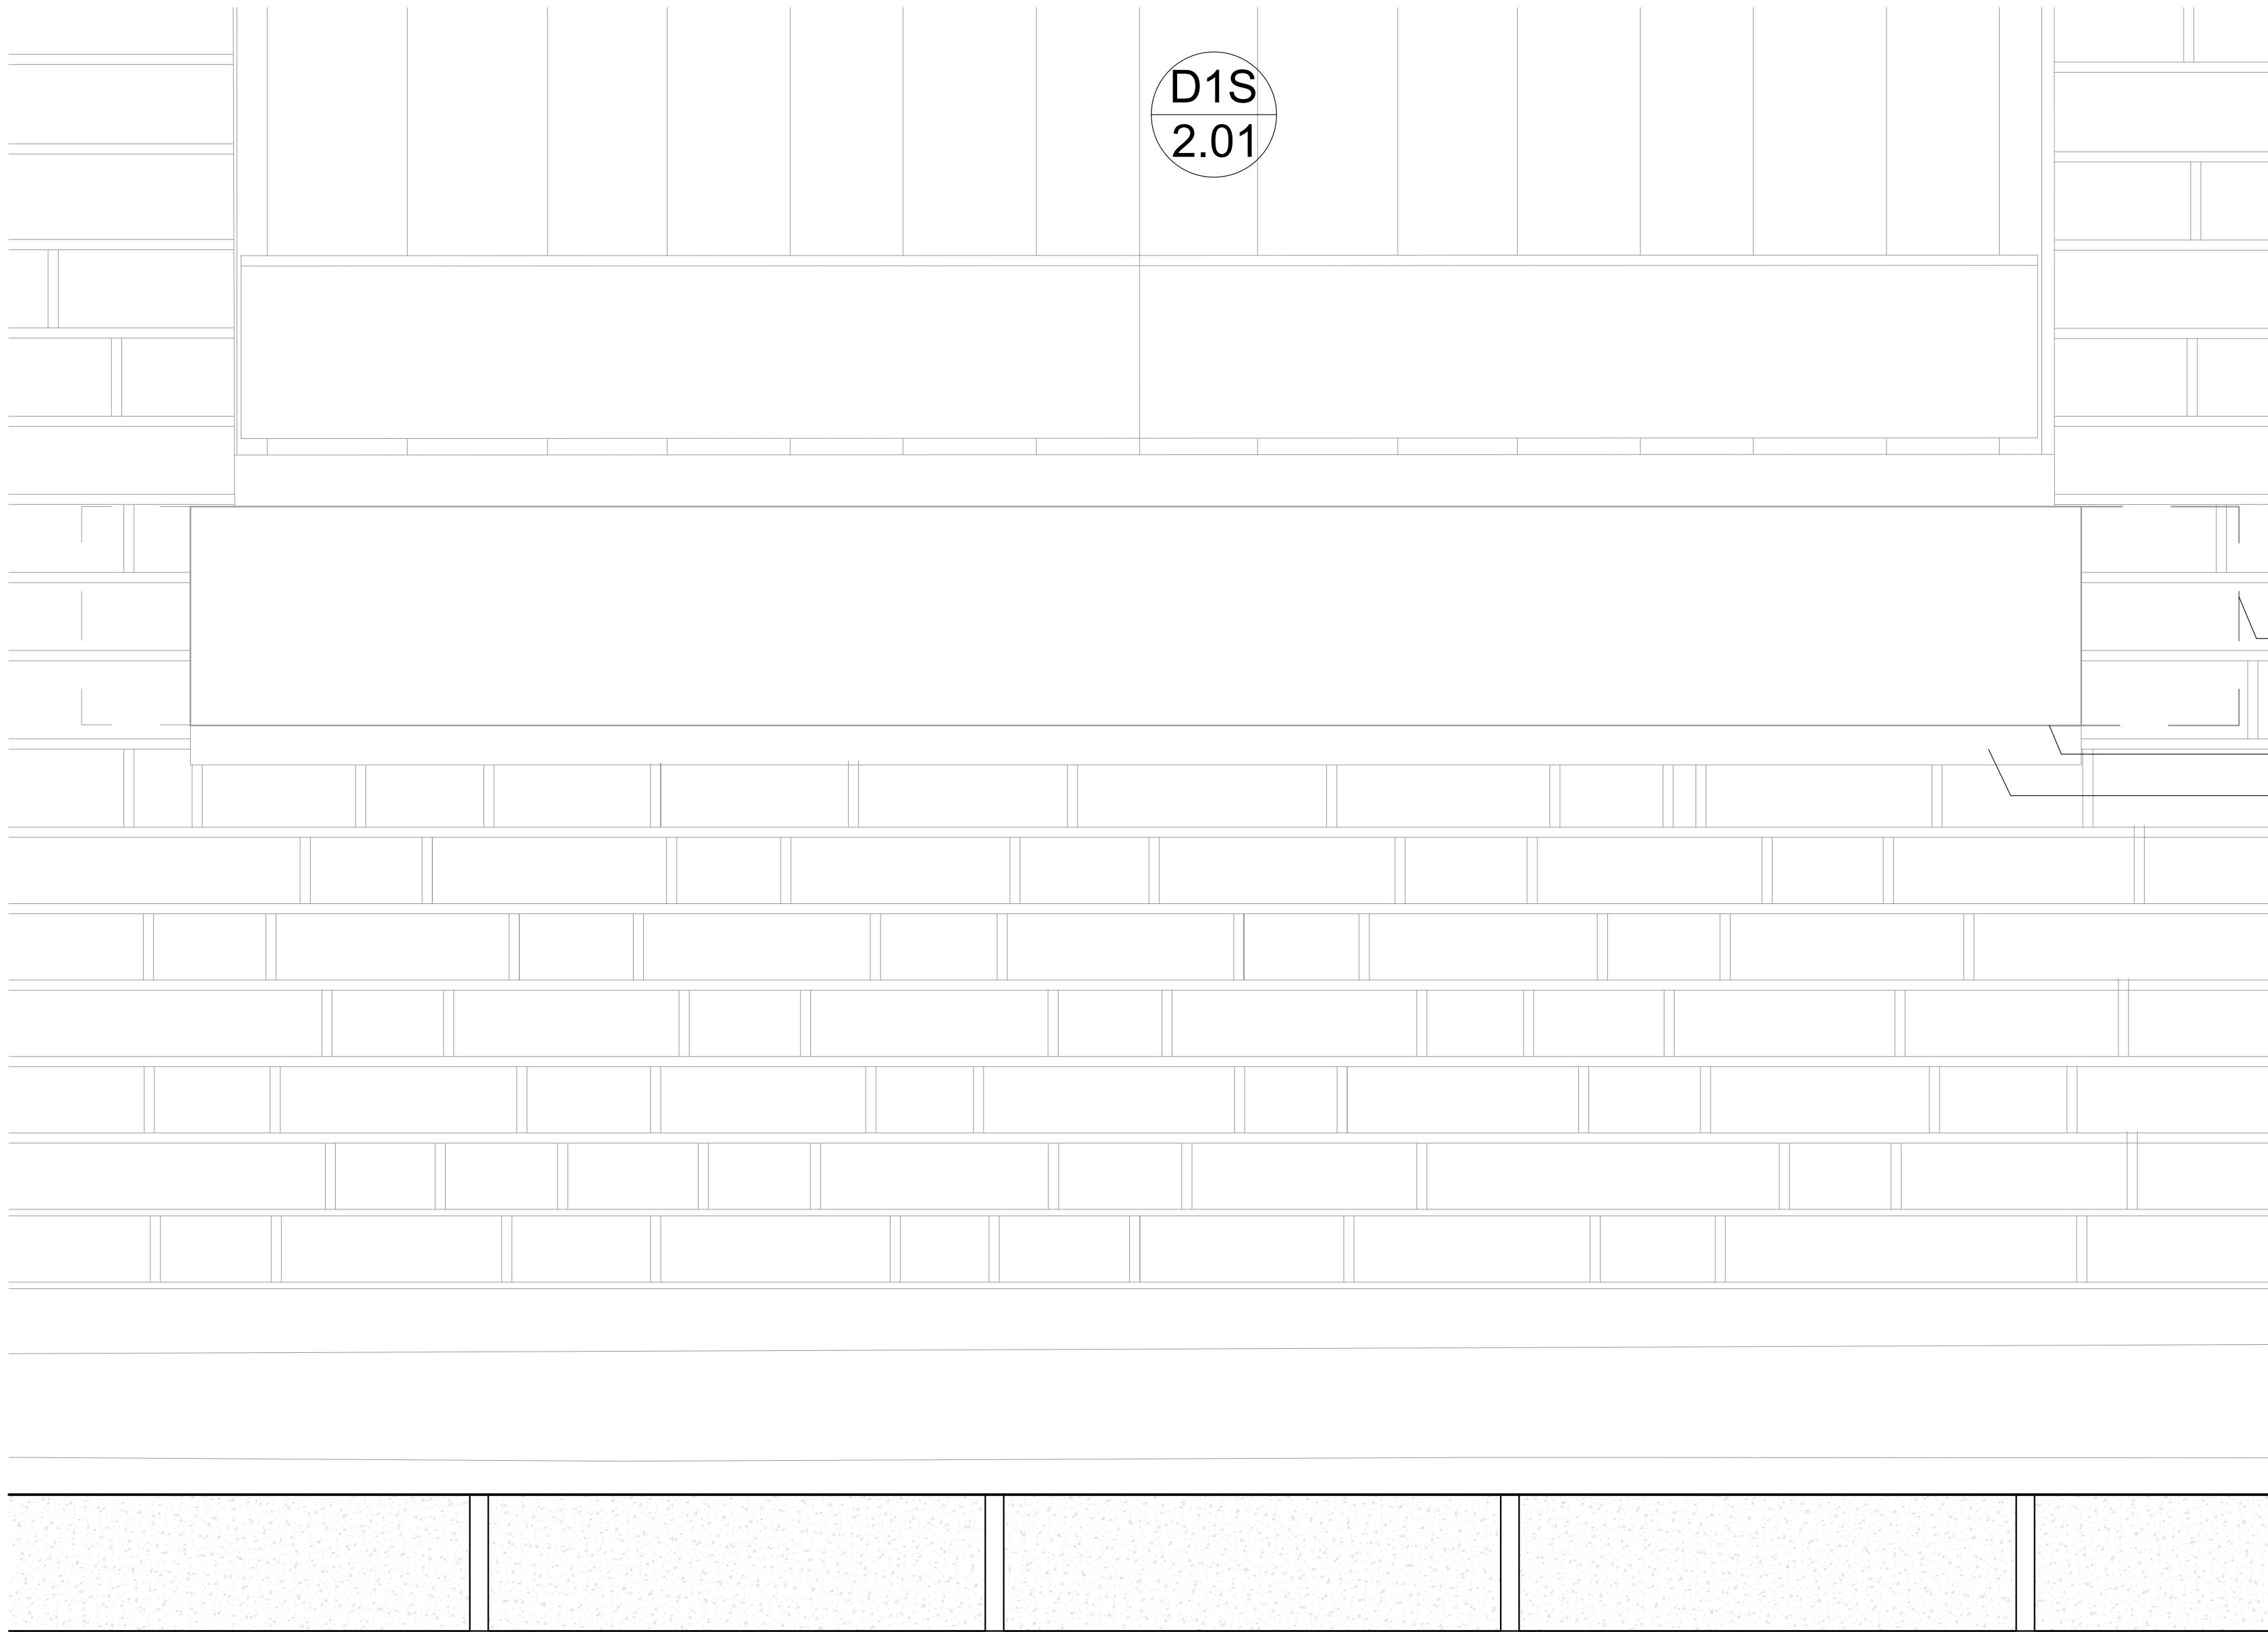

ELEVATION

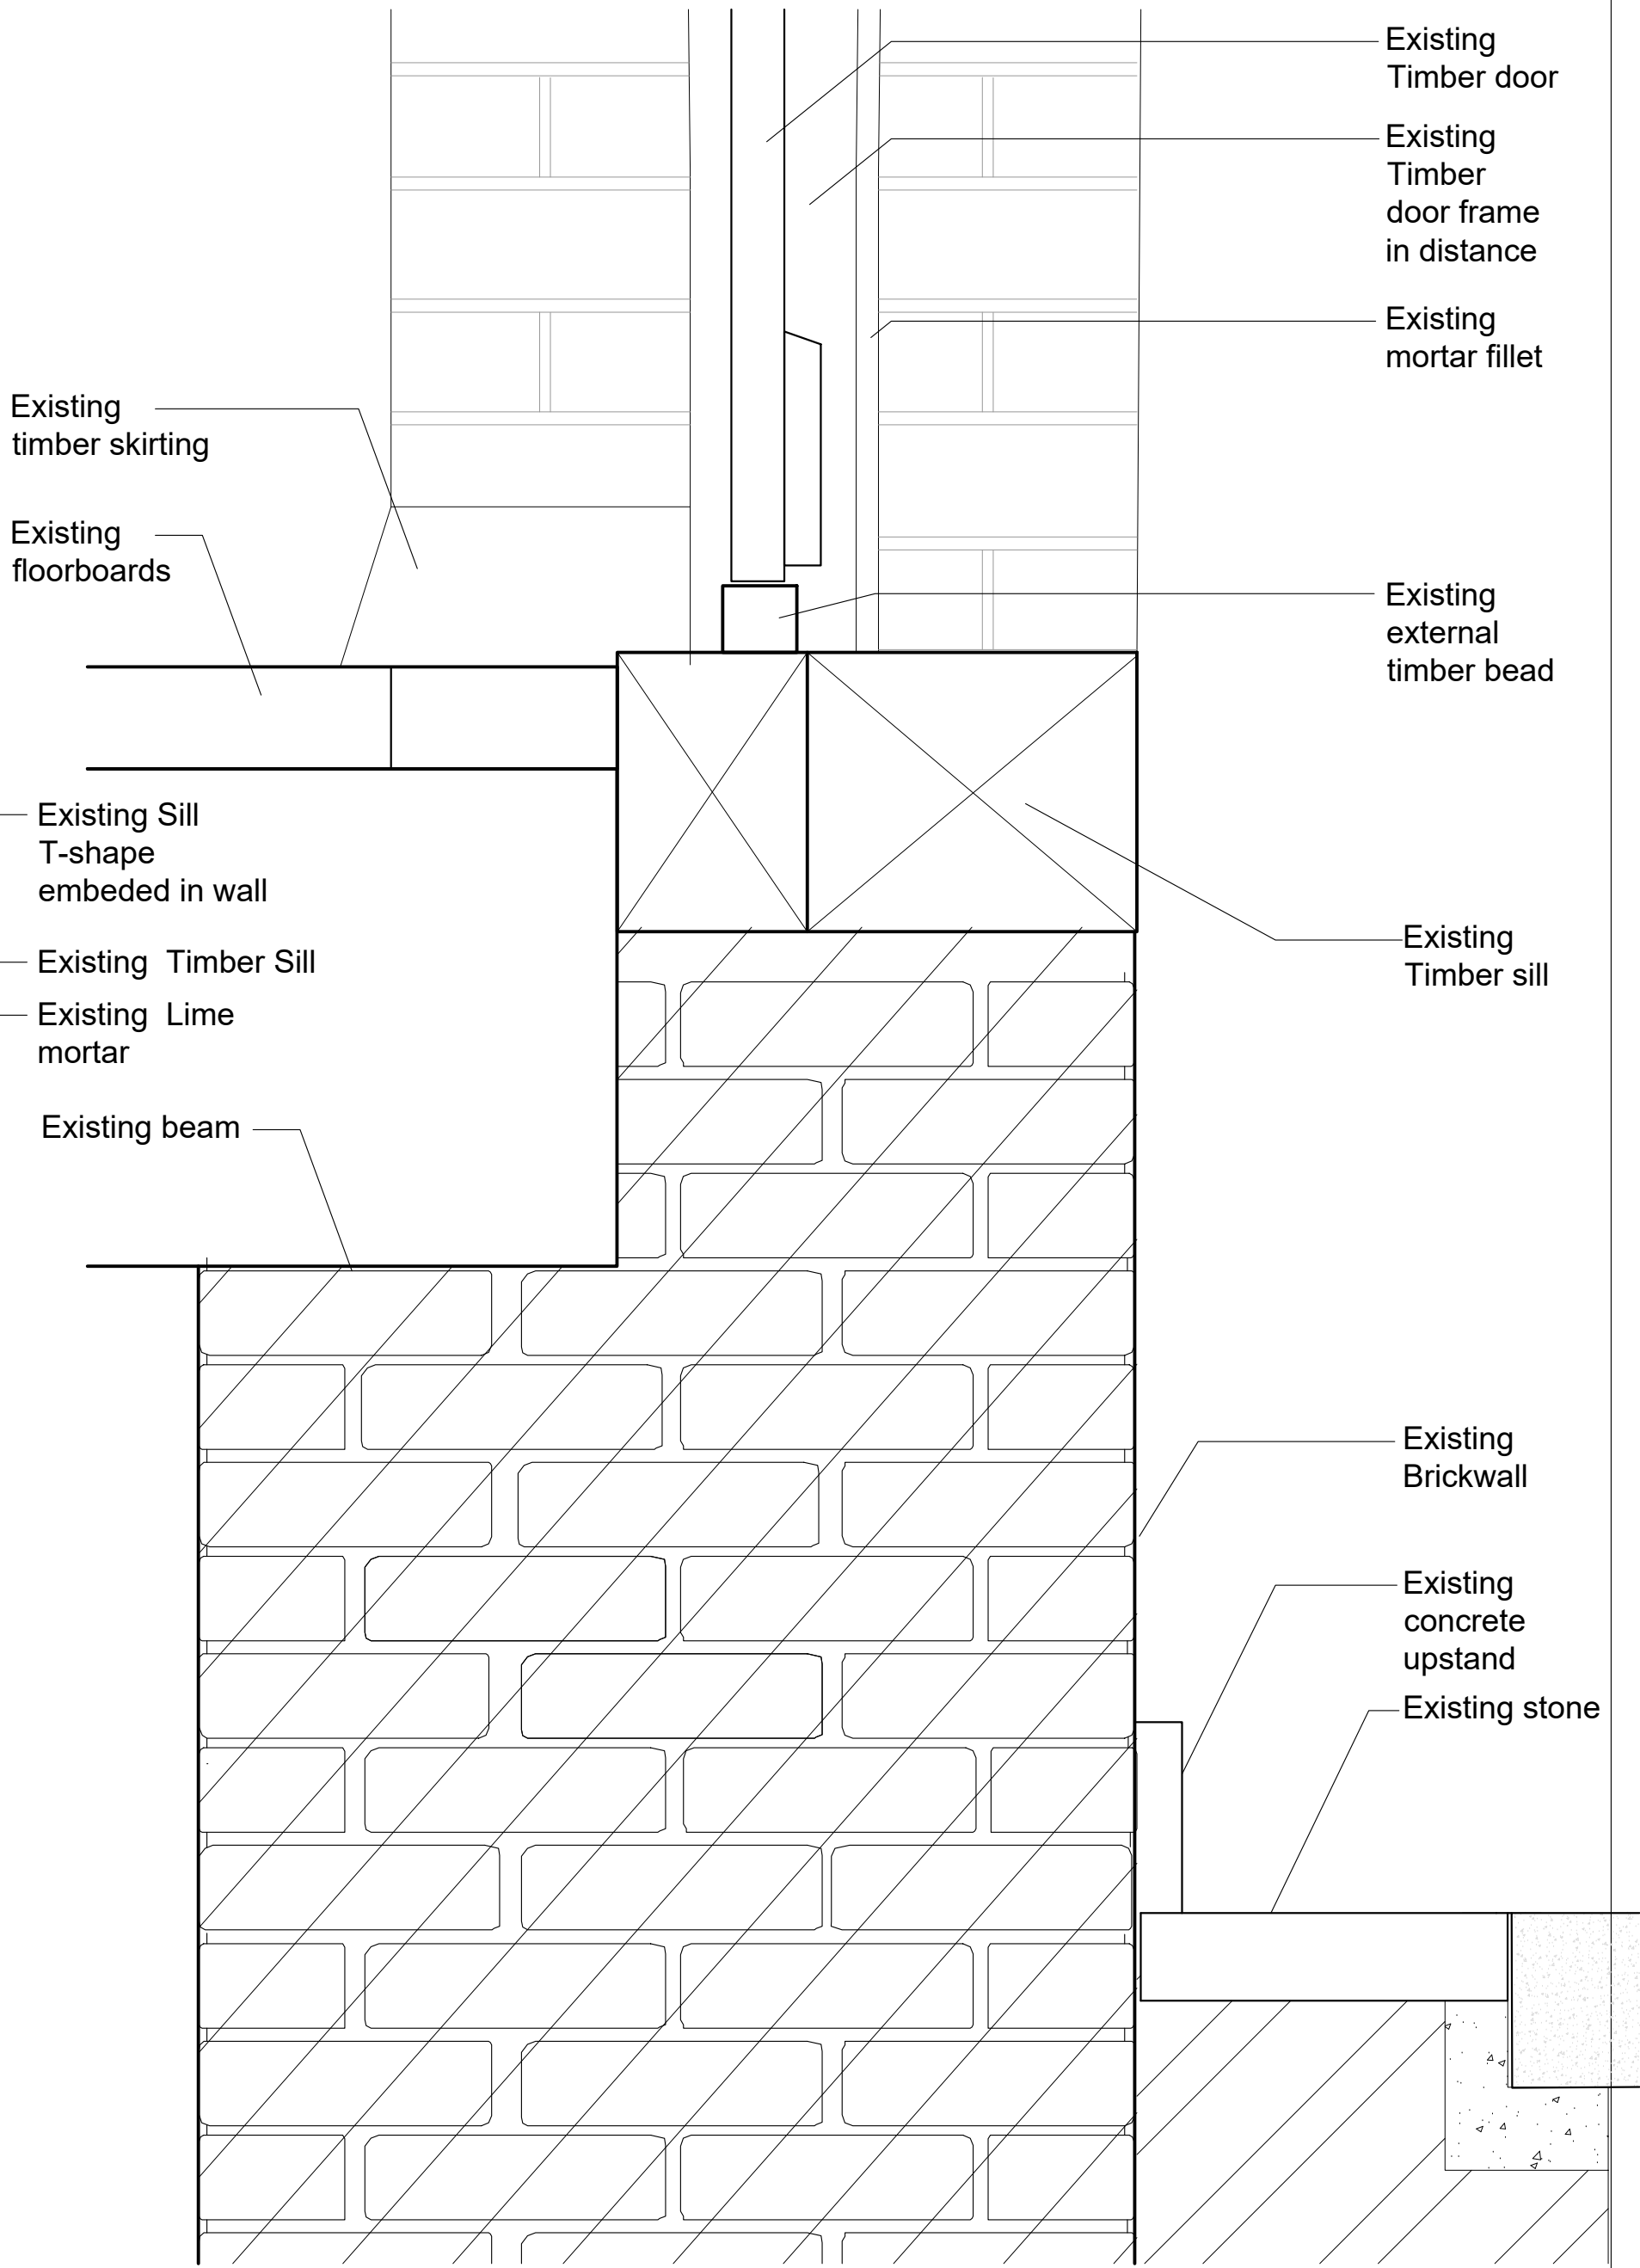

SECTION

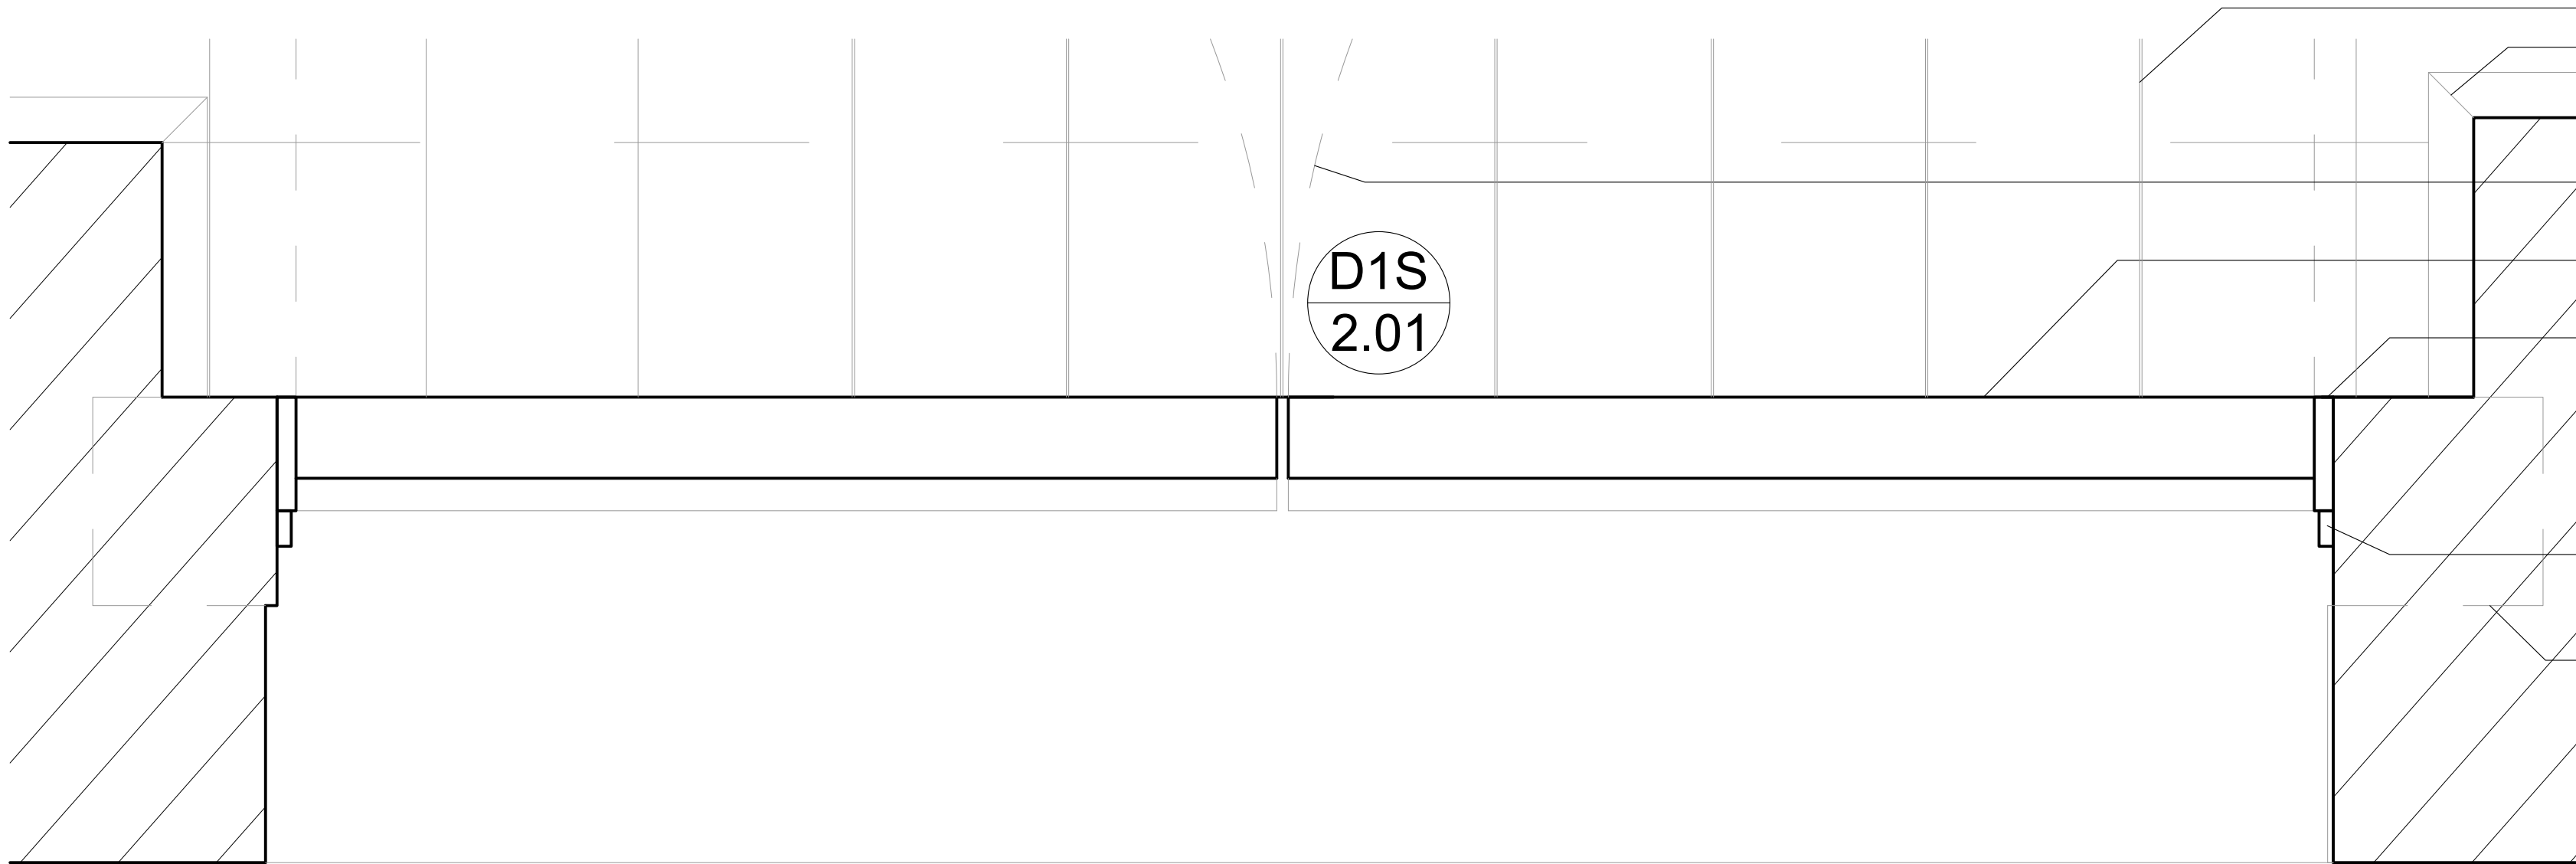

PLAN

CARGO DOOR SILLS: EXISTING DETAIL 1:5 @ A1 / 1:10 @ A3

BASED ON MEASURED SURVEY BY "SITECH SURVEYING SERVICES"

JOB TITLE Essential Repairs 1830 Warehouse, Science & Industry Museum. M3 4FP	JOB NO. 275	DRWG. TITLE Cargo door sills: Existing detail	STATUS Planning
--	-------------------	--	--------------------

DRWG. NO. 275 / PD / 140 (A1 ORIGINAL FORMAT)	REV: 1:5@A1 1:10@A3
--	---------------------------

Studiodownie	TEL: +44 (0) 20 7299 7766	Drawn by: JP	DATE: 03/02/23
--------------	---------------------------	--------------------	-------------------

ARCHITECTS LLP info@studiodownie.com All dimensions to be checked on site by the Contractor and confirmed with the Architect prior to construction. Do not scale off this drawing.