


415

417




front elevation

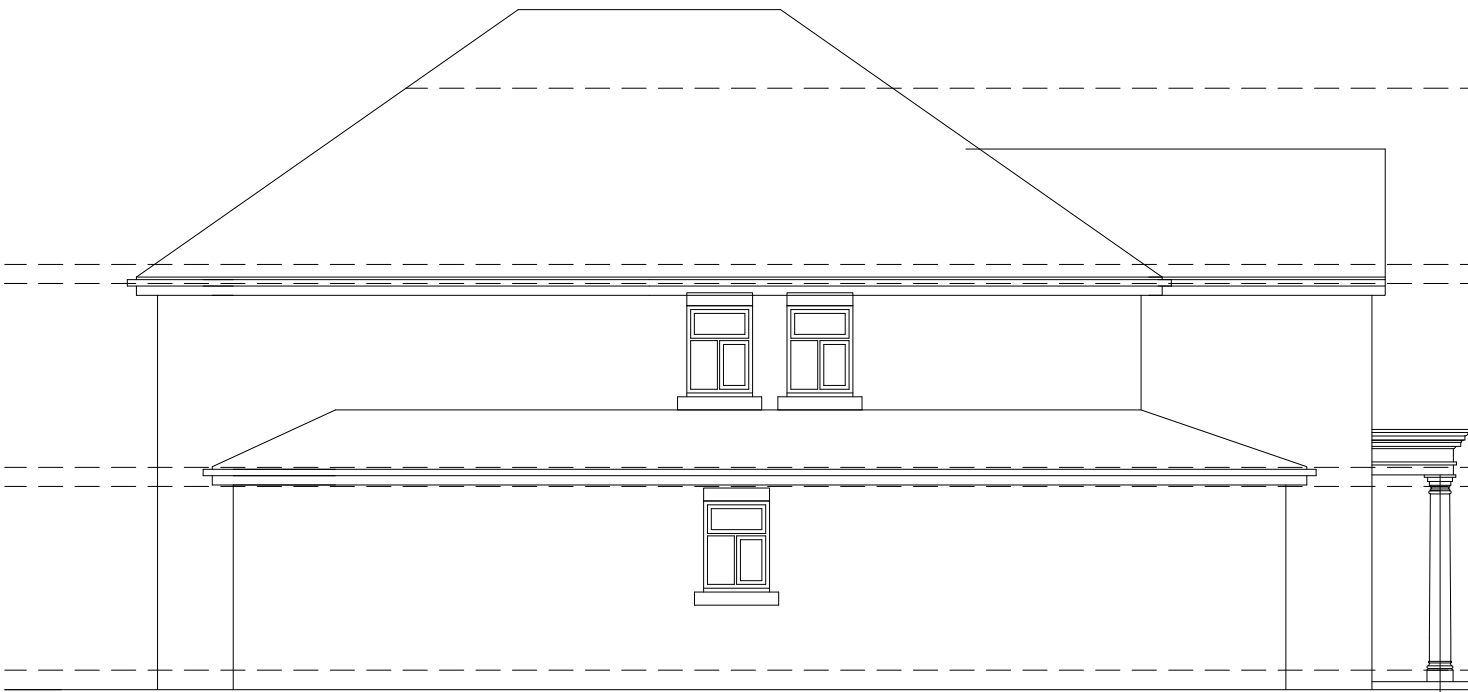


side elevation



rear elevation

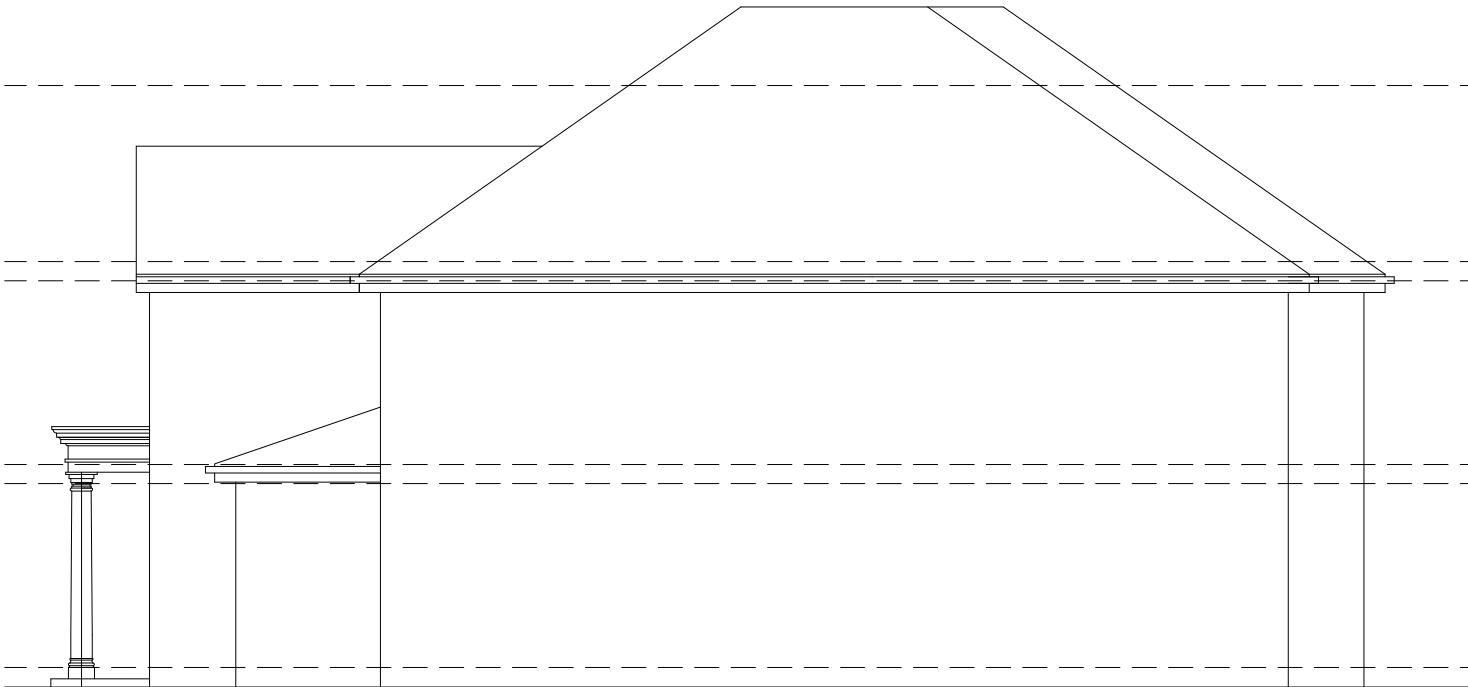

side elevation

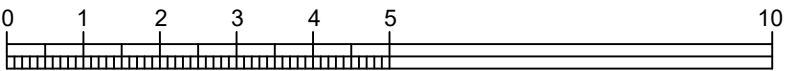

elevations as existing