
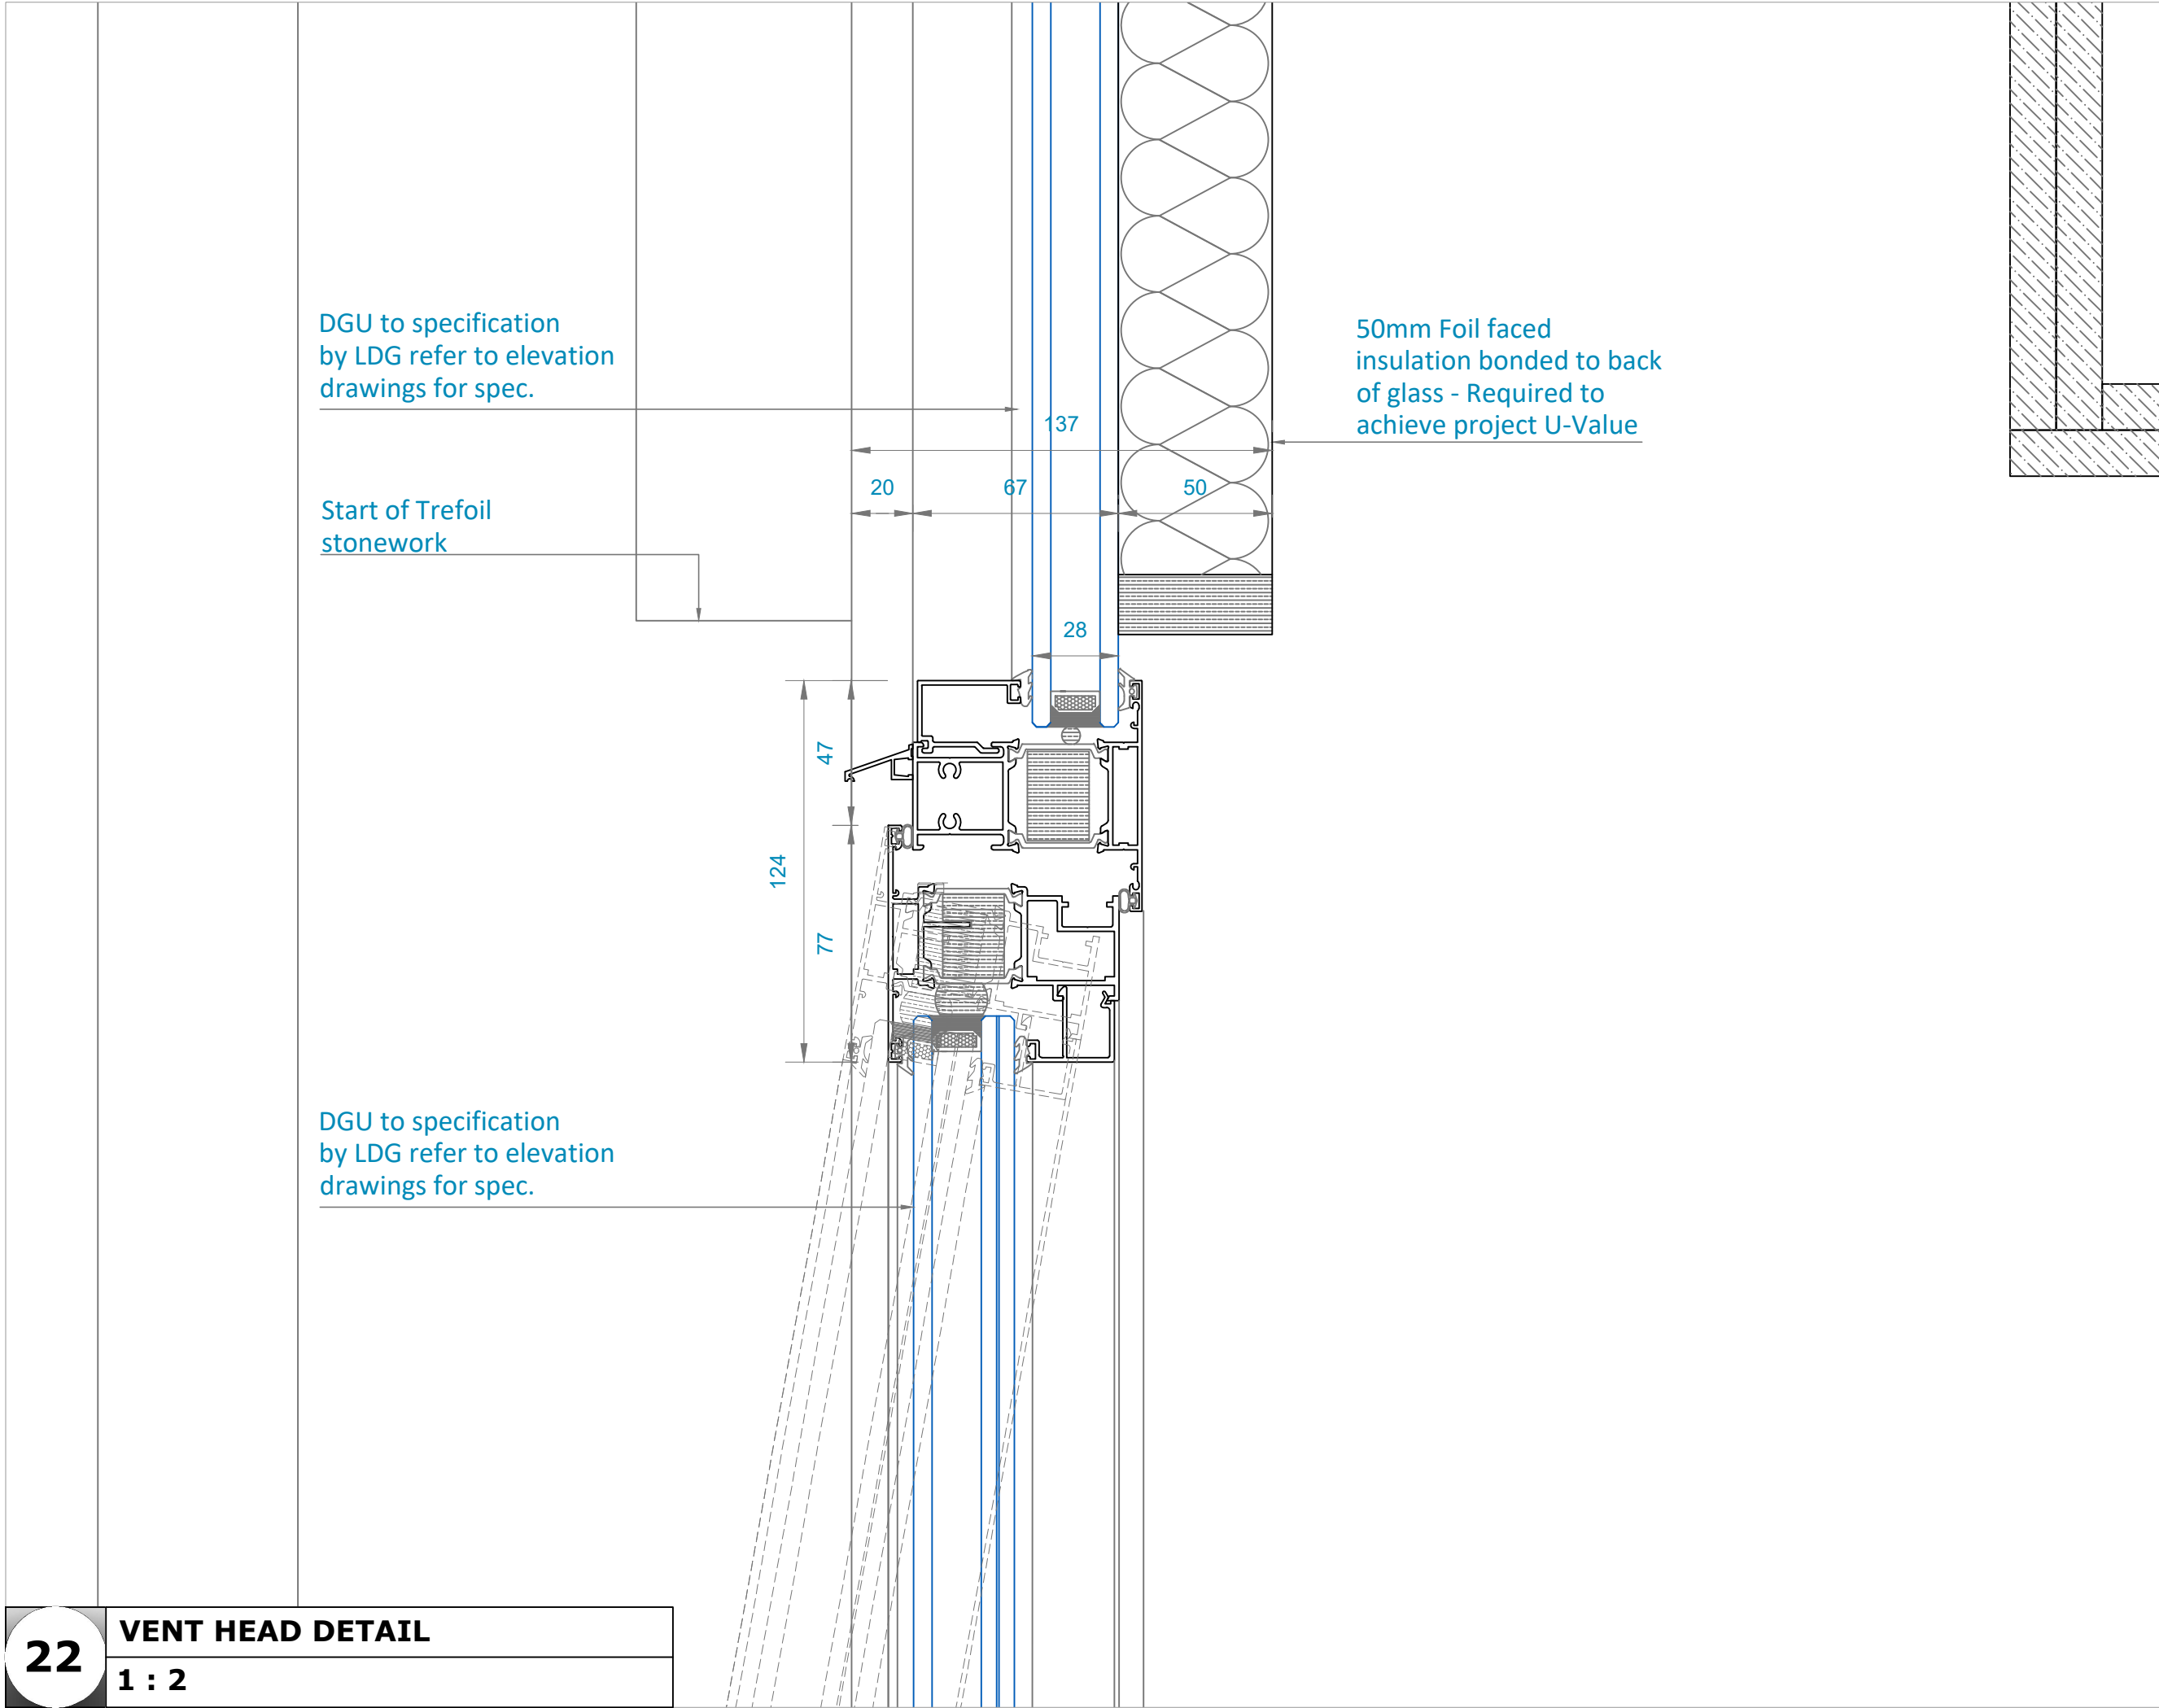
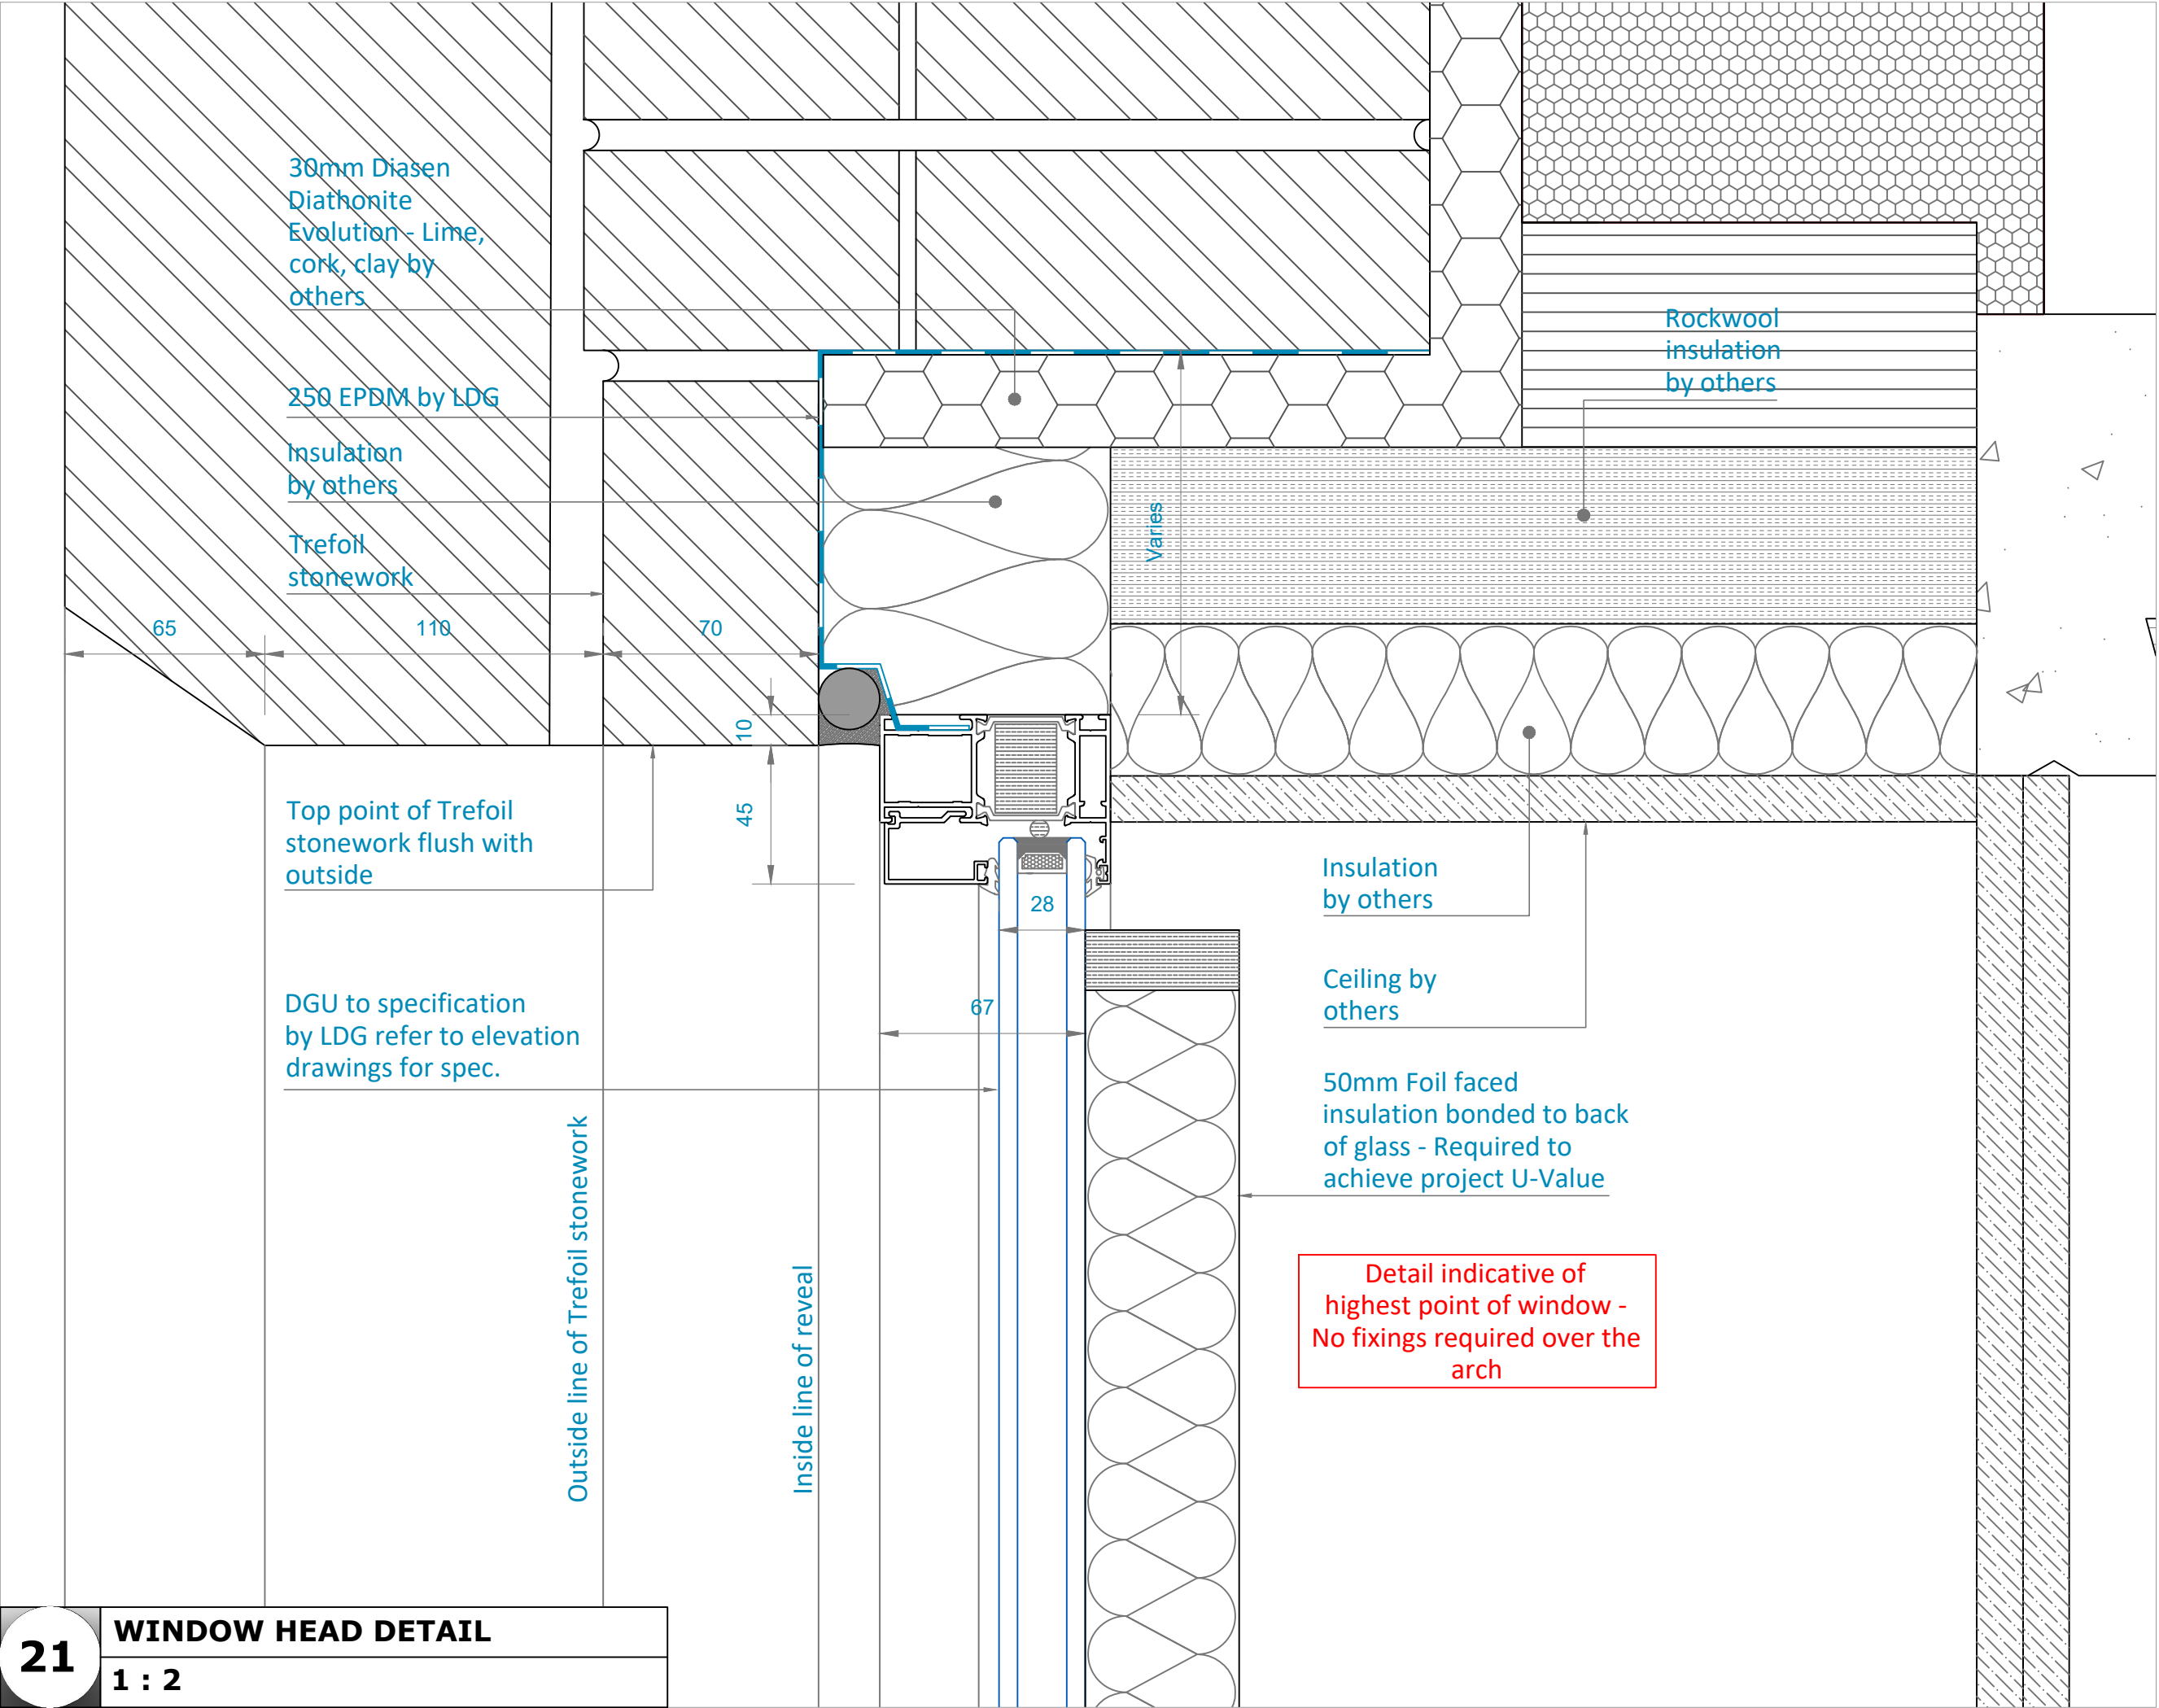
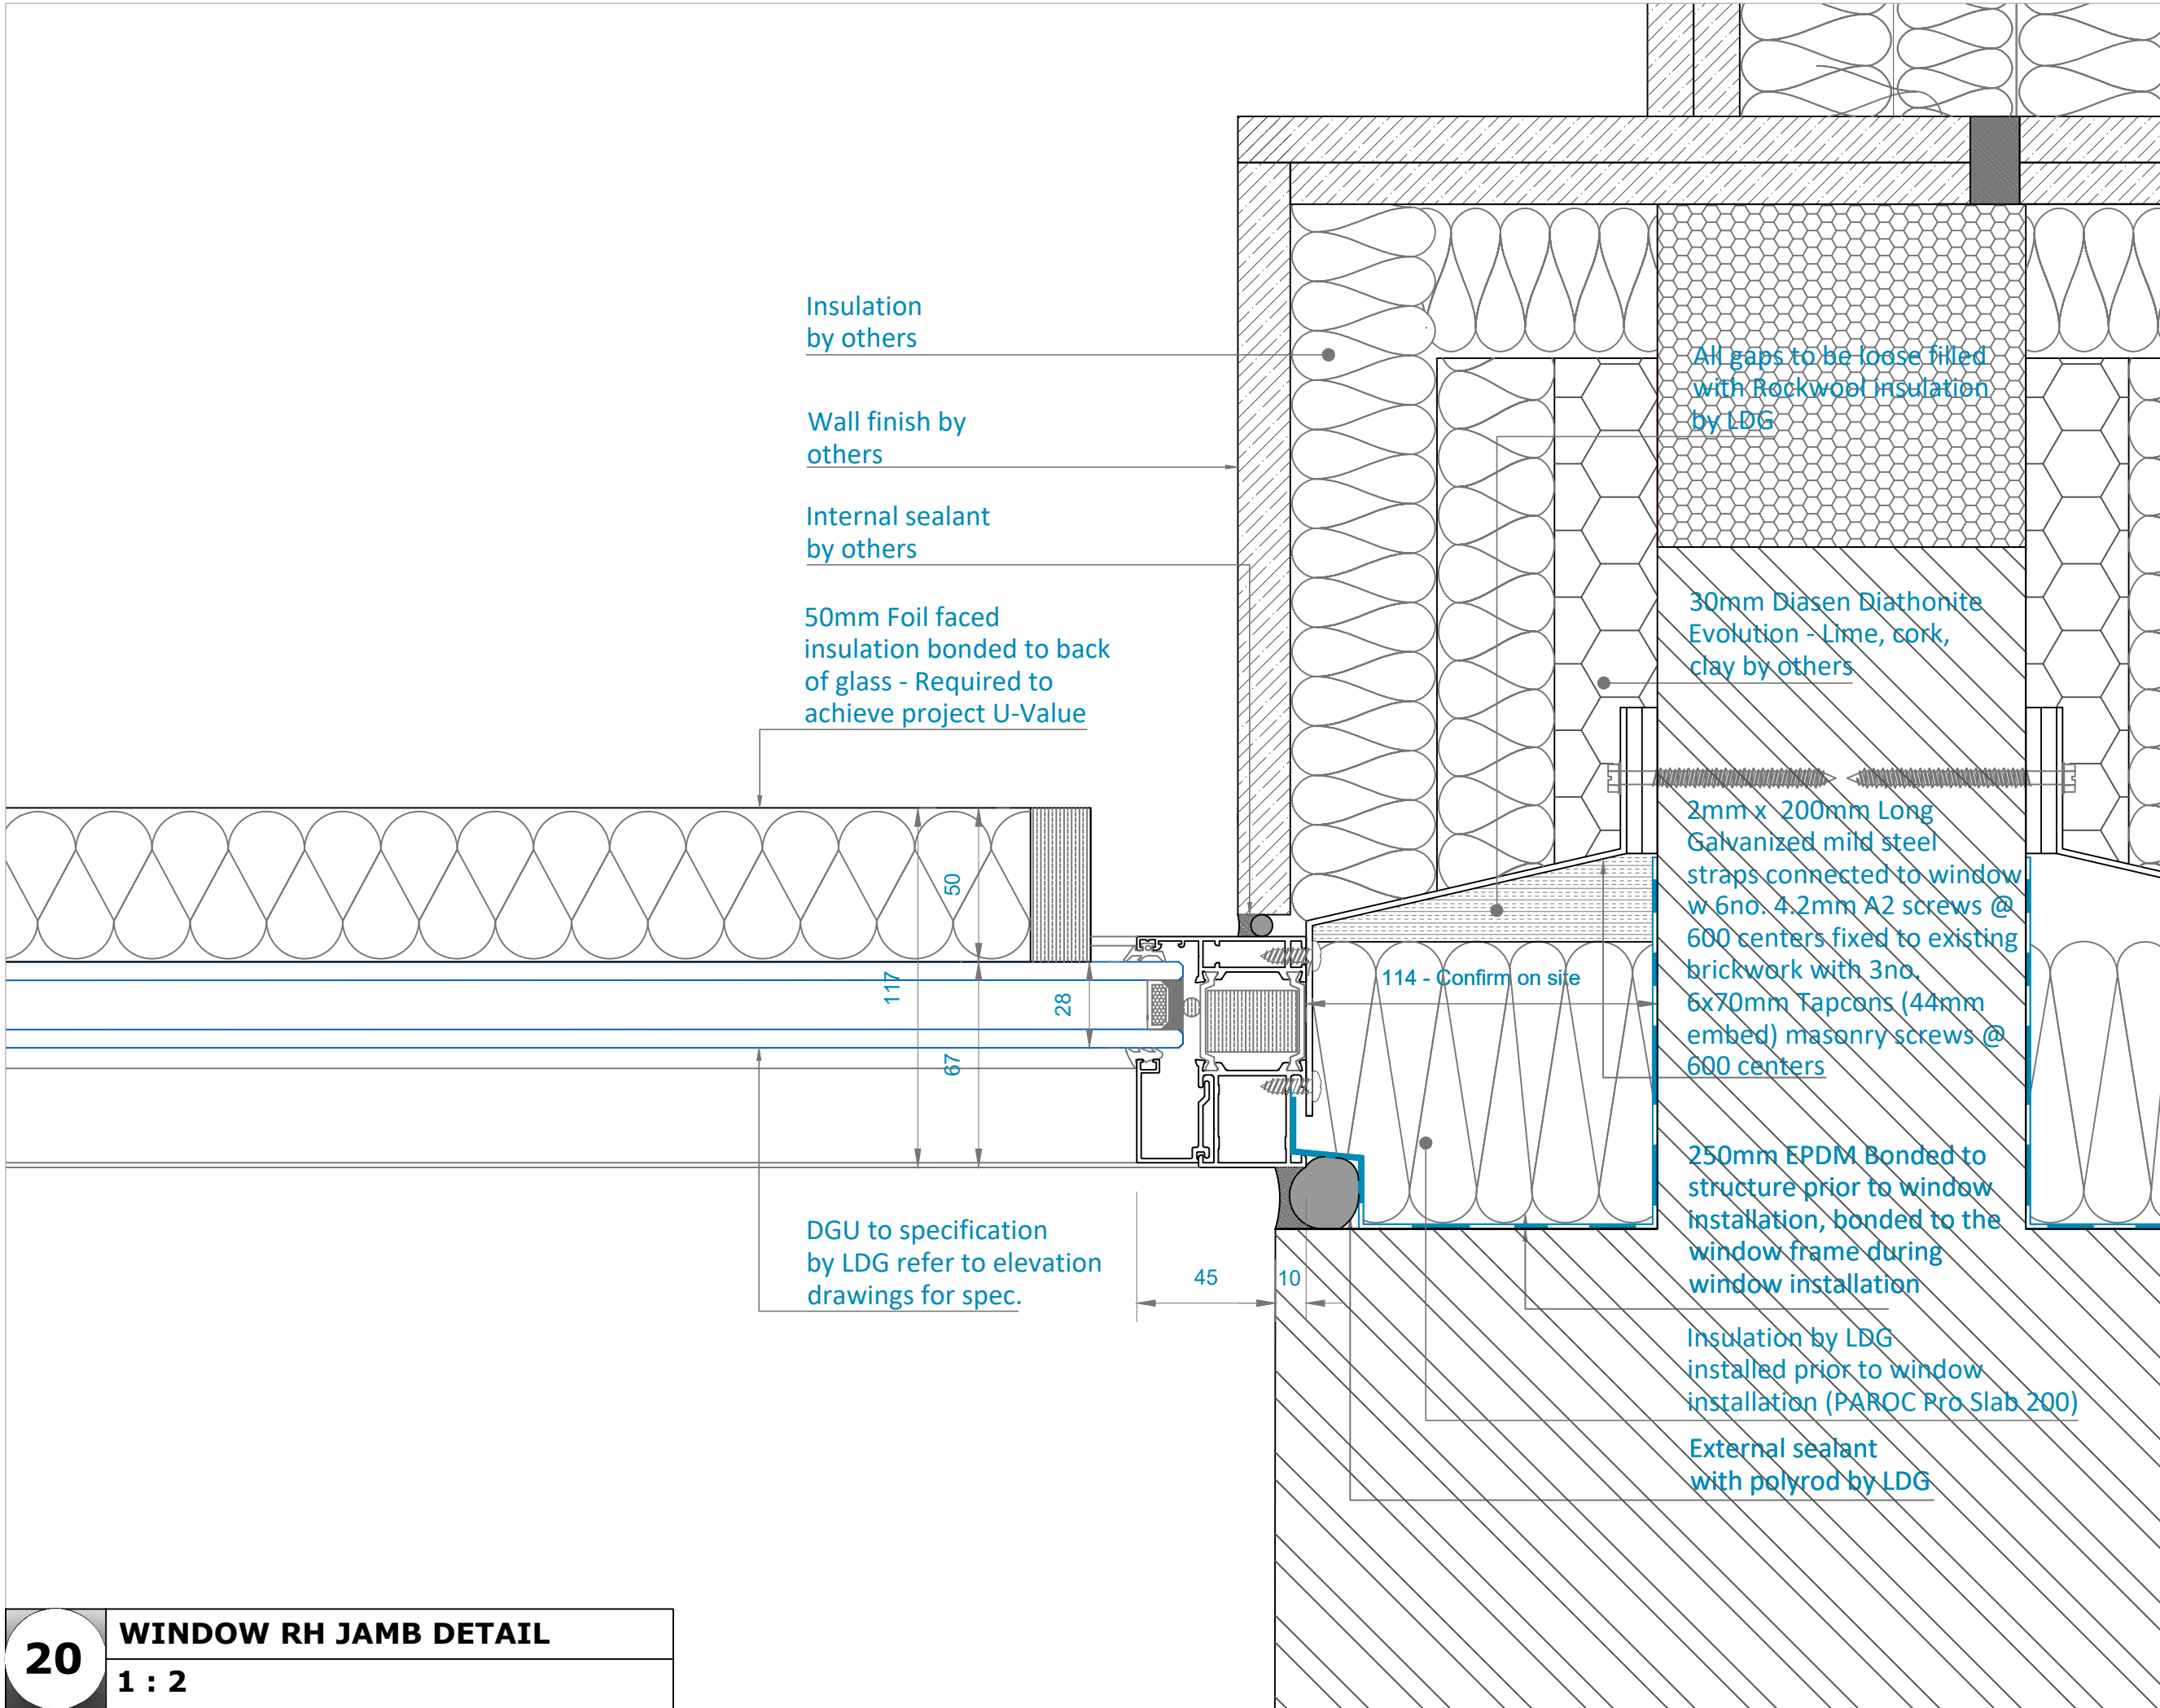


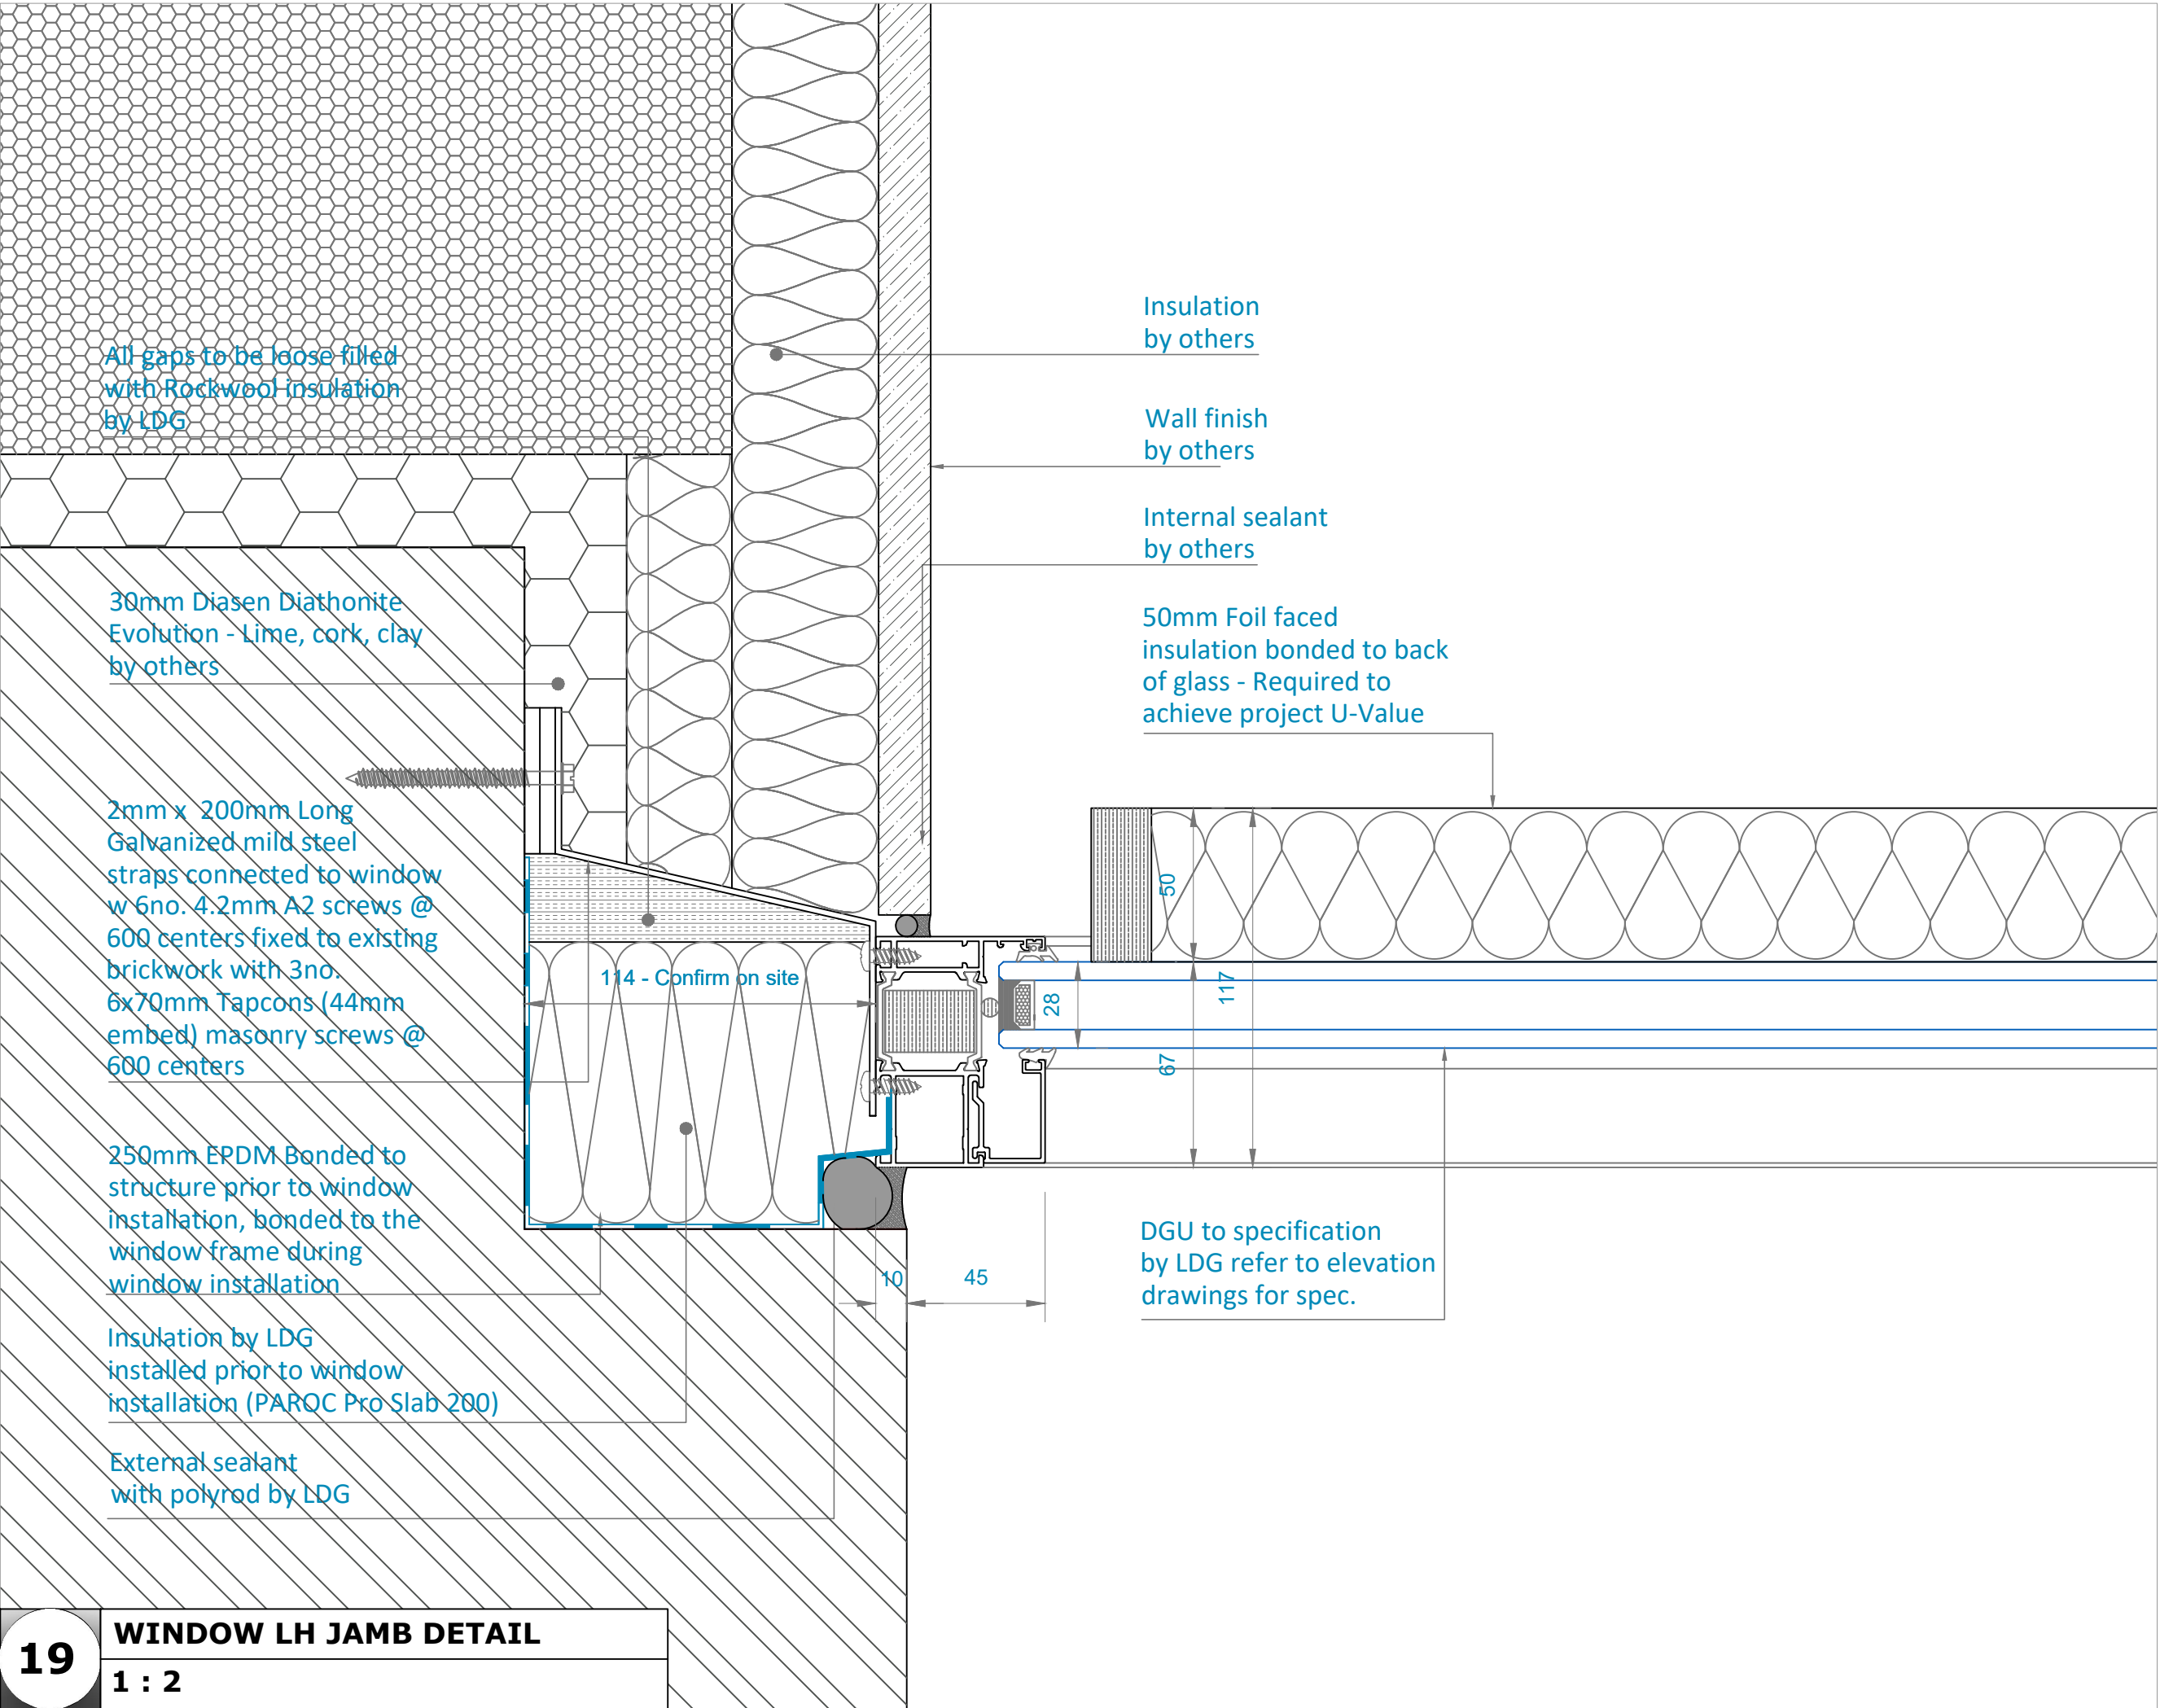

C01	ISSUED FOR CONSTRUCTION	15.12.2022
P02	REVISED TO SUIT COMMENTS	05.12.2022
P01	FIRST SUBMISSION	11.11.2022
REV	DESCRIPTION	DATE
ARCHITECT	BUTTRESS LTD.	
CONTRACTOR	ERIC WRIGHT GROUP	
ISSUE PURPOSE	FOR CONSTRUCTION	

LDG Contracts Ltd. Havelock Street Preston PR1 7NL TEL: 01772 200002/3 FAX: 01772 258789		 Part of Lancashire Quality Group Ltd.	
PROJECT		ANCOATS DISPENSARY	
TITLE		EXISTING FACADE WINDOW DETAILS	
JOB NO.	109064	SCALE	1 : 2 @ A1
DRAWN BY	R BUNTING	DATE	11.11.2022
CHECKED BY	M WAINRIGHT	STATUS	
DRAWING NO:		REV.	
PROJECT	ORIGINATOR	ZONE	LEVEL
210005 - LDG - ZZ - ZZ - DR - Y - 206		ROLE NUMBER	
		C01	