



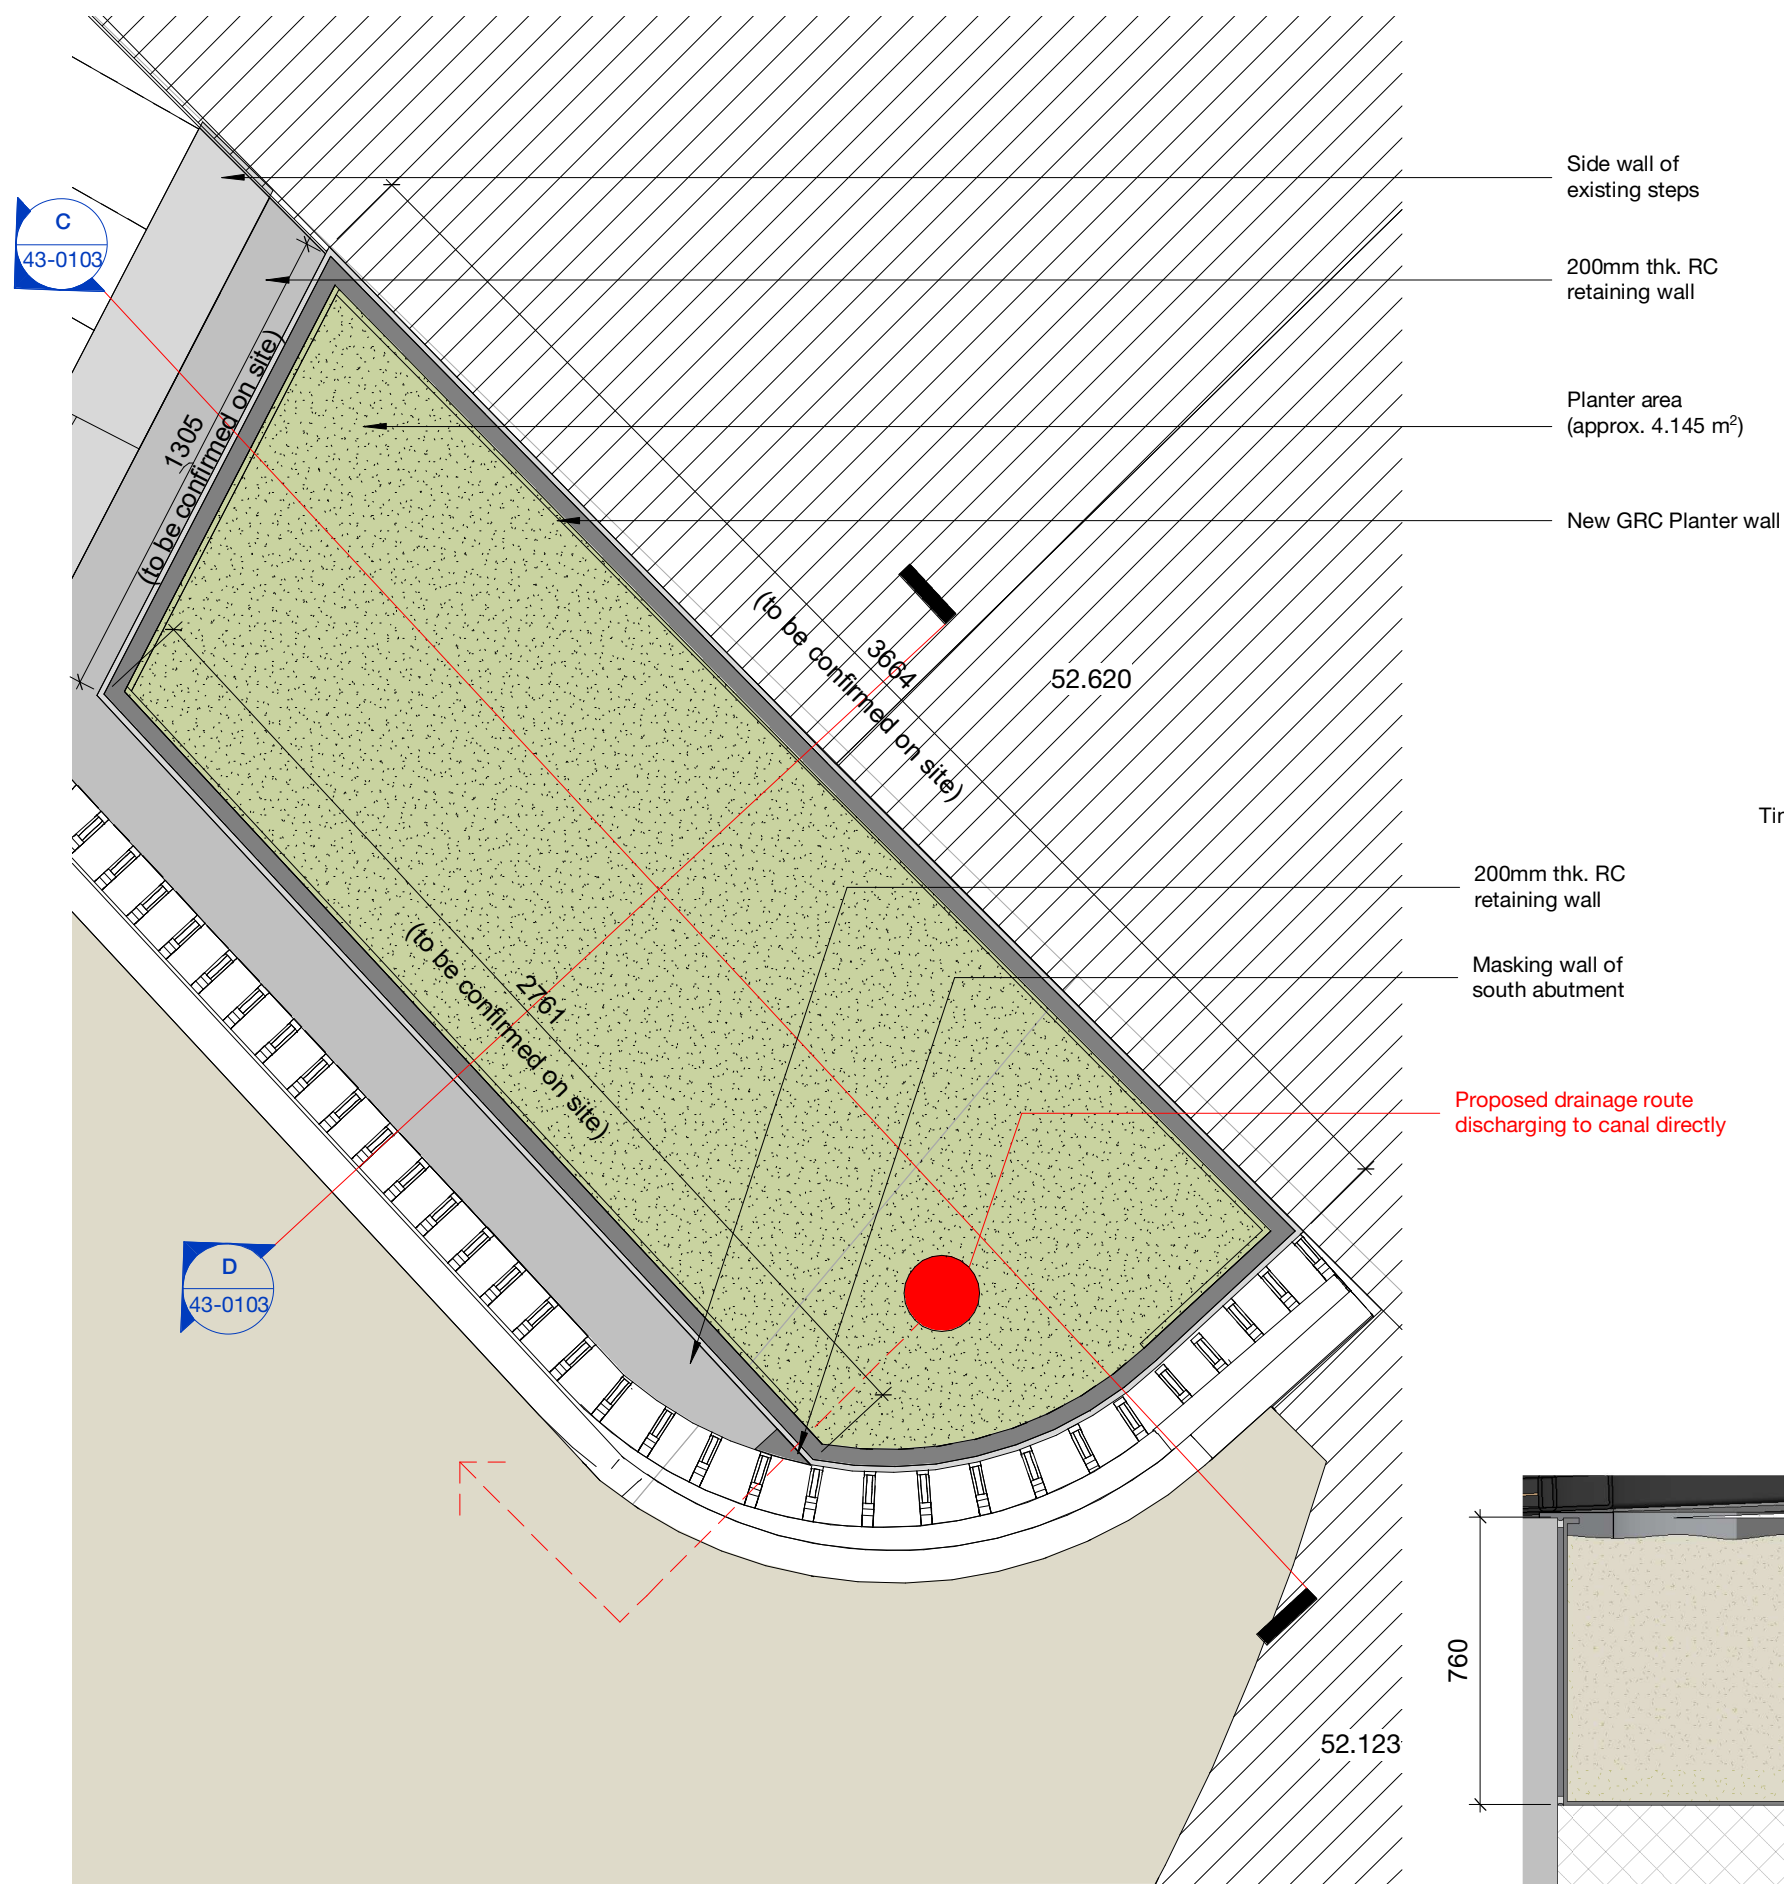


1 SE Planter Plan
1 : 20

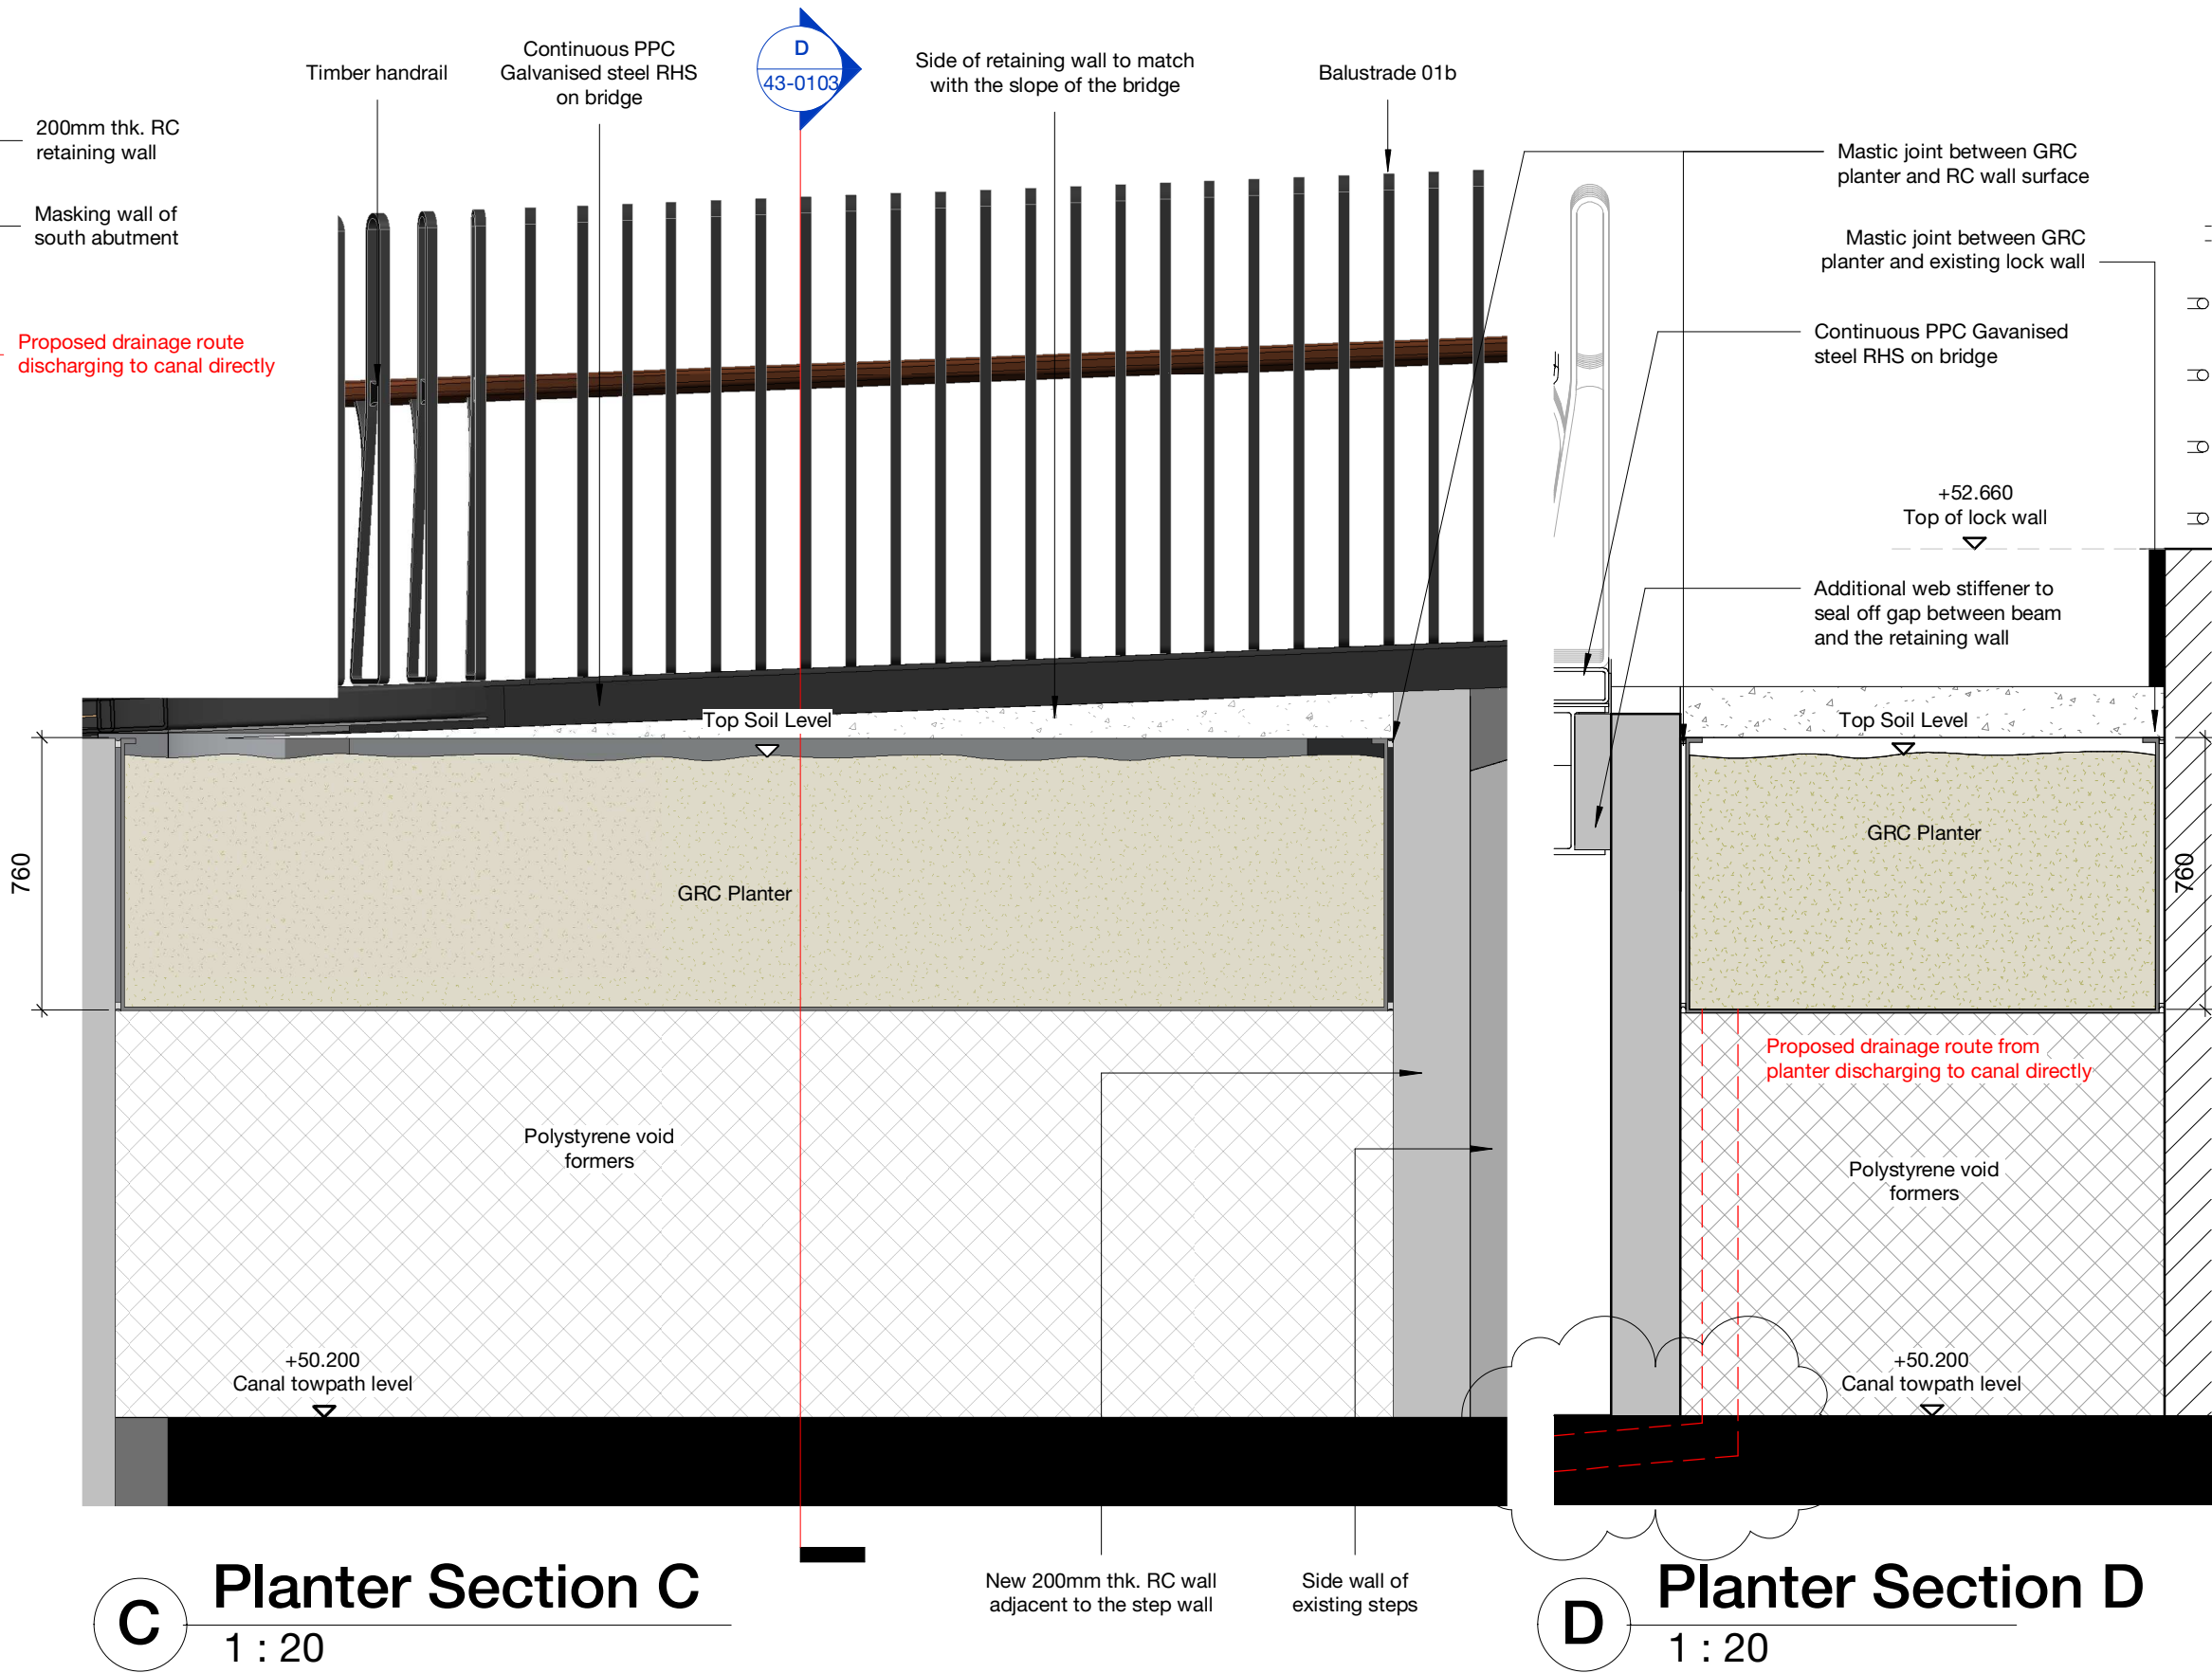

C Planter Section C
1 : 20

D Planter Section D
1 : 20

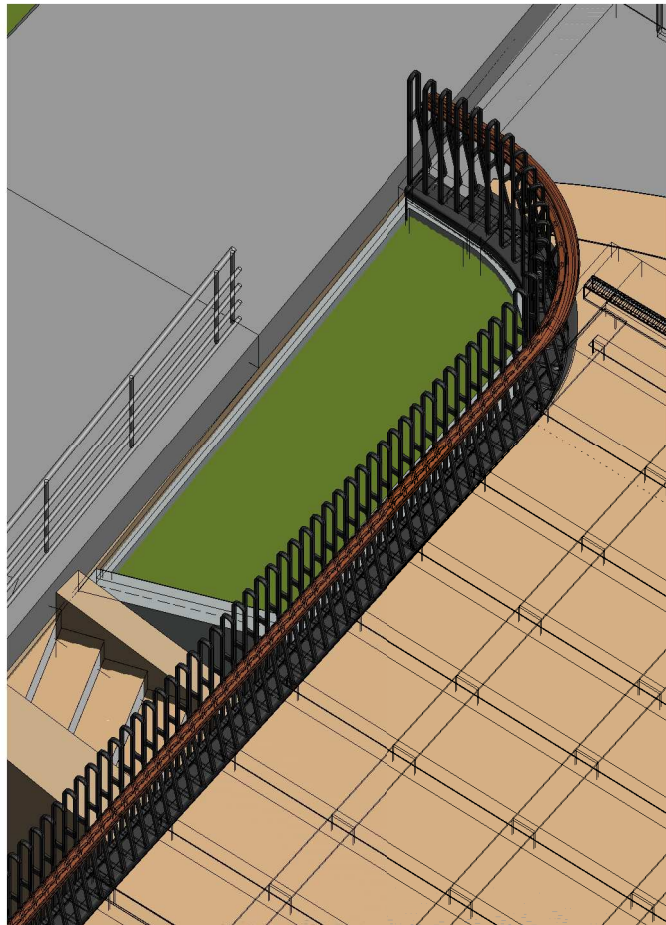

2 SE Planter Axi

* Refer to Landscape Designer's drawing for planter details and specifications
* All dimensions stated in this drawings are to be further confirmed on site

Copyright Hawkins\Brown Architects

No implied licence exists. This drawing should not be used to calculate areas for the purposes of valuation. Do not scale this drawing. All Dimensions to be checked on the site by the contractor and such dimensions to be their responsibility. All work must comply with relevant British Standards and Building Regulations requirements. Drawing errors and omissions to be reported to the architect. To be read in conjunction with Architect's specification and other consultant information.

Rev	Description	Date
P1	Initial Issue	10/10/22
P2	Issued for Stage 4 - Tender	21/10/22
P3	Amendment to drainage route	28/11/22

3C Tariff Street
Manchester M1 2FF
mail@hawkinsbrown.com
hawkinsbrown.com

Hawkins\Brown

Project
Islington Cycle Bridge
Lock No.3
Ashton Canal
Manchester

Drawing
Landscape GA - Proposed
Southeast Planter detail

Scale
1 : 20 @ A2
Date
10/10/22

Drawn By
LW
Checked By
JK

Job Number
210131
Status
S2
Purpose of Issue
For information

Drawing No.
ICB-HBA-00-00-DR-A-43-0103
Rev
P3