


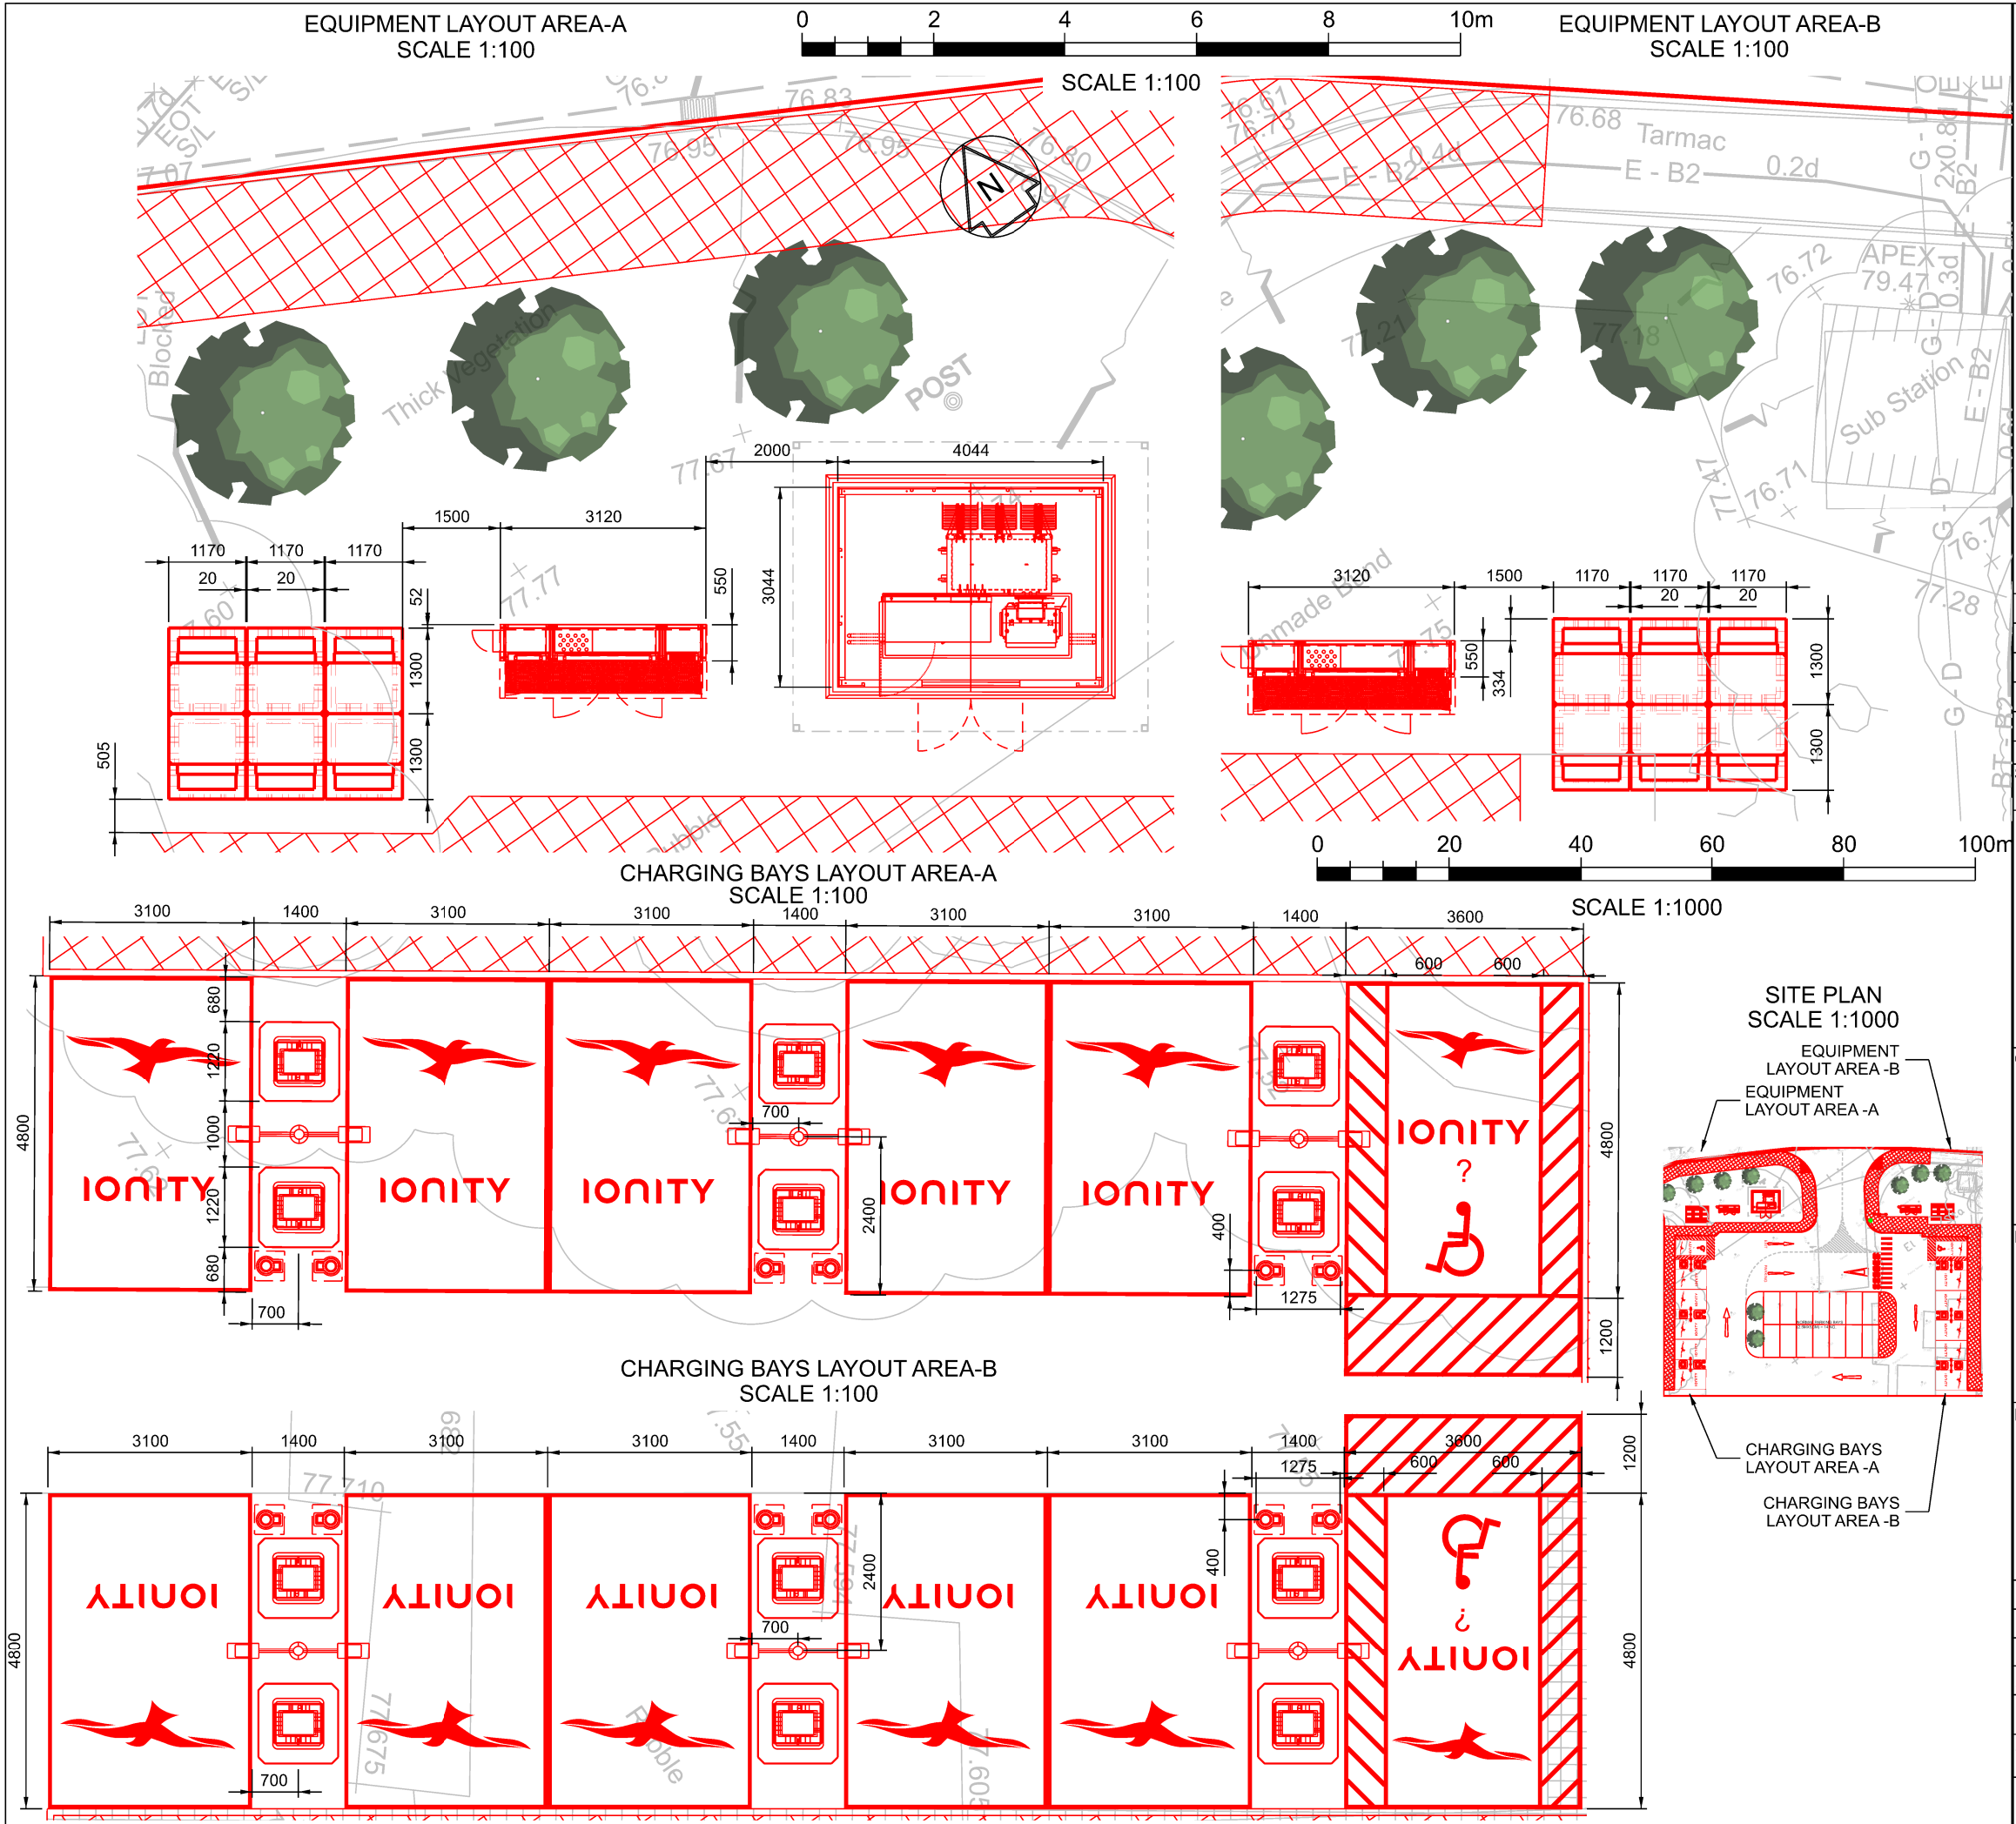

NOTES:

COLOUR CONVENTIONS

BLACK - EXISTING OR UNCHANGED

BLUE - MODIFIED OR TO BE MOVED

GREEN - REDUNDANT OR TO BE REMOVED

RED - PROPOSED OR ADDITIONAL

PURPLE - WORKS BY OTHERS

P05	14/02/23	REVISED AS PER CLIENT COMMENT	RK	Chk	App
P04	23/01/23	REVISED AS PER CLIENT COMMENT	RK	Chk	App
P03	09/12/22	DDA BAYS ADDED	DS	Chk	App
P02	21/07/22	STREET LAMP ADDED	DS	Chk	App
P01	13/07/22	ISSUED OR REVIEW	DS	Chk	App
Rev	Date	Description of Revisions	Drawn	Chkd	Appr

S0 - WORK IN PROGRESS

POISE

Poise Group Ltd
124 City Road
London
EC1V 2NX

Contractor(s)

IONITY

Ionity GmbH
Moosacher Strasse 84,
D-80809 Munich
Germany

Project

IONITY
MANCHESTER DEBDALE

Drawing Title

IONITY MANCHESTER DEBDALE
ELECTRIC VEHICLE CHARGING
PROPOSED EQUIPMENT
ARRANGEMENT

Designed	D SHILLIBEER	Signed		Date	29/03/22
Drawn	D SHILLIBEER	Signed		Date	13/07/22
Checked	Checked	Signed		Date	Date3
Approved	Approved	Signed		Date	Date4

Scale(s)	1:200	ELR & Mileage	ELR&Mileage
Alternative Reference	Alternative Reference	Sheet	01 of 01
Drawing Number	3195-POI-DRG-CIV-200013	Revision	P05