


Notes:



Key:

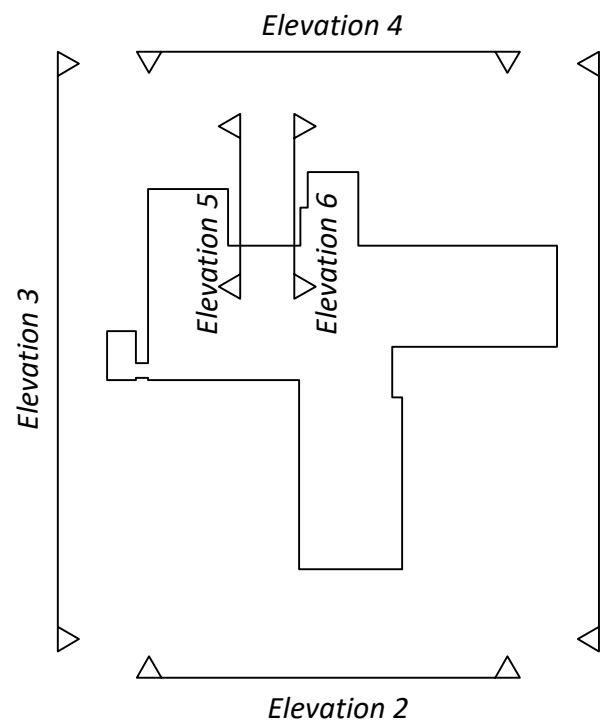

Copyright: All rights reserved. This drawing must not be reproduced without permission from AA Projects Ltd. Do not scale off this drawing. All dimensions are to be checked on site by contractor / sub contractor. Any discrepancies to be reported to AA Projects Ltd.

B	07/03/23	Alterations to show location of solar PV panels on roof area of elevation 3	AS	RS
A	09/01/23	Alterations to dimensions on elevations and to alignment of fence post foundation	GC	RS
Rev	Date	Revision notes	By	Check

L2 Pilkington Court
Sinclair Way
Prescot Business Park
Prescot
Liverpool
L34 1DS
Tel: 0151 430 2340


Office Locations
Birmingham, Leeds, Liverpool, London, Manchester, Oxford, Rugby, Newcastle
www.aaprojects.co.uk

Client: Equians MCC
Drawing Title: Proposed Elevations 1-6

Project Title: PSDS Claremont Resource Centre	Drawn: LK	Date: 11/22
	Checked: PT	Date: 11/22




Elevation 1

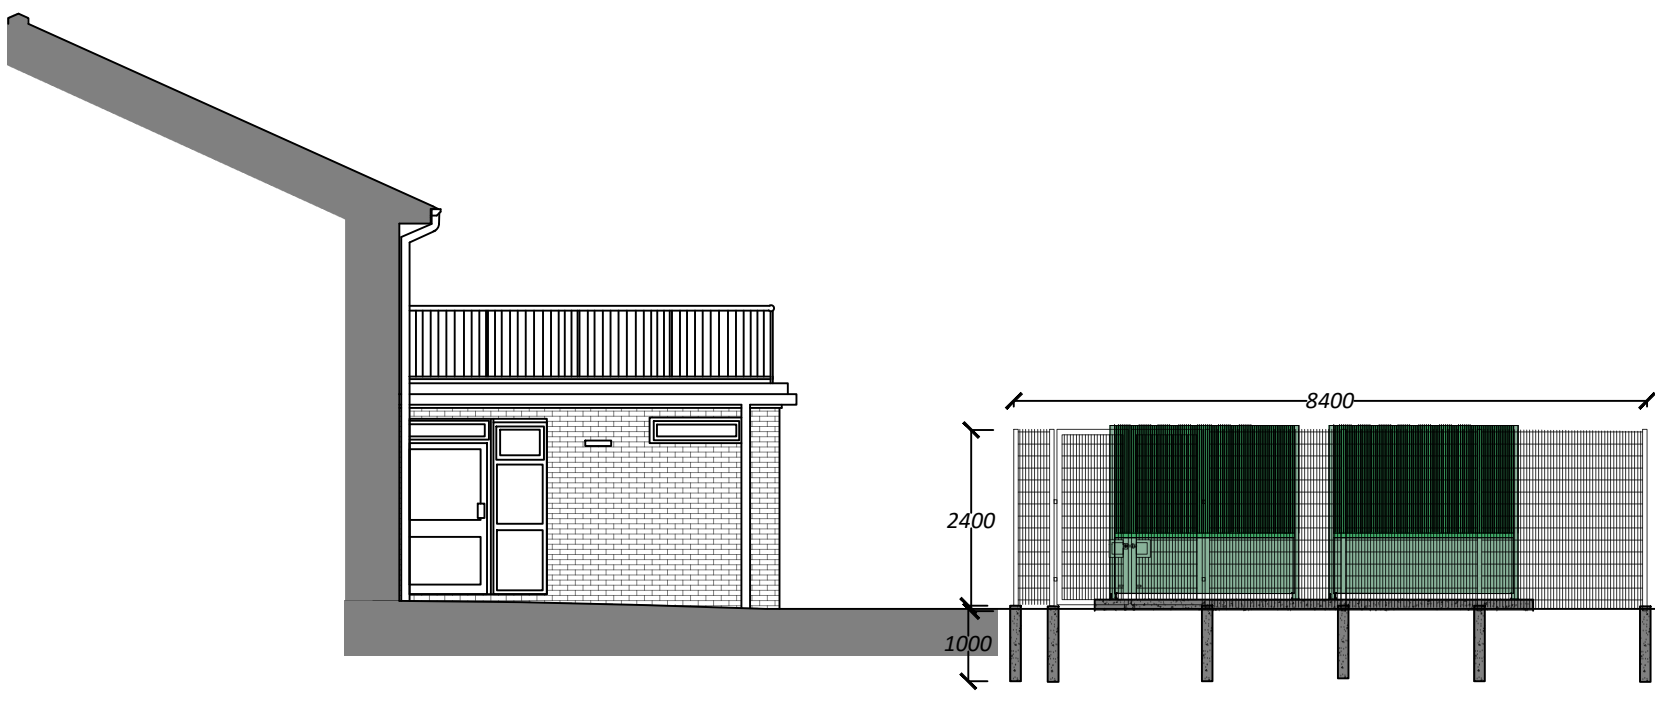


Elevation 5



Elevation 2

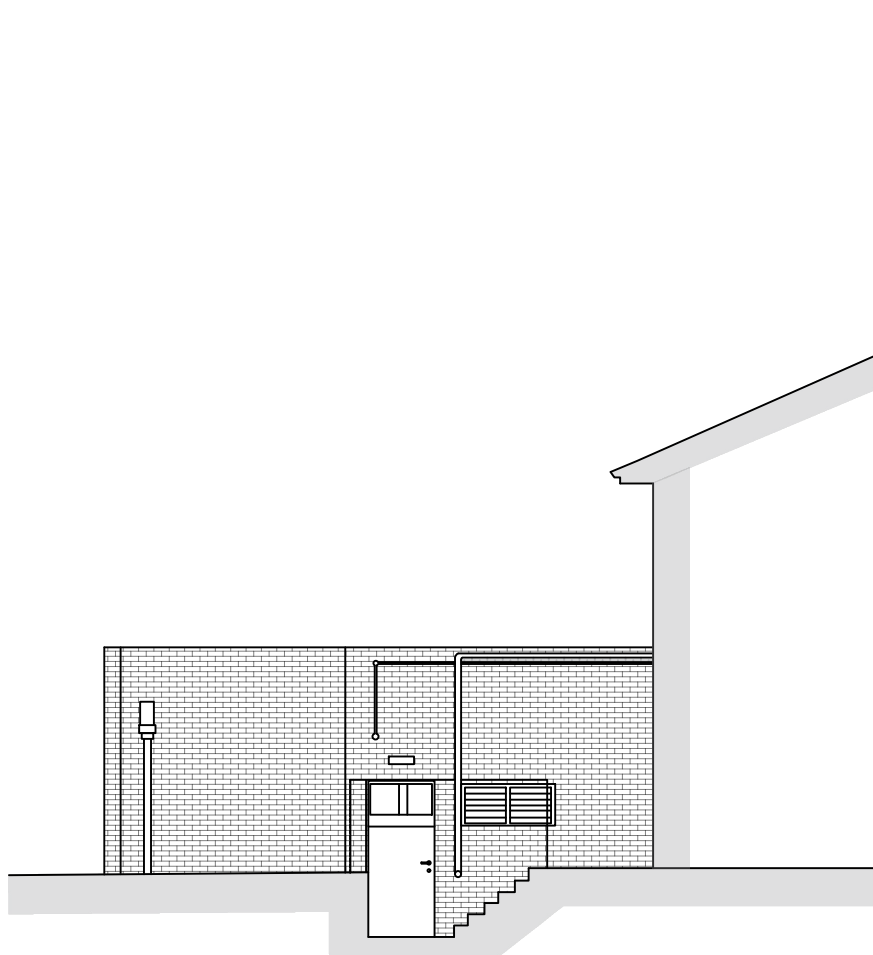

Elevation 6

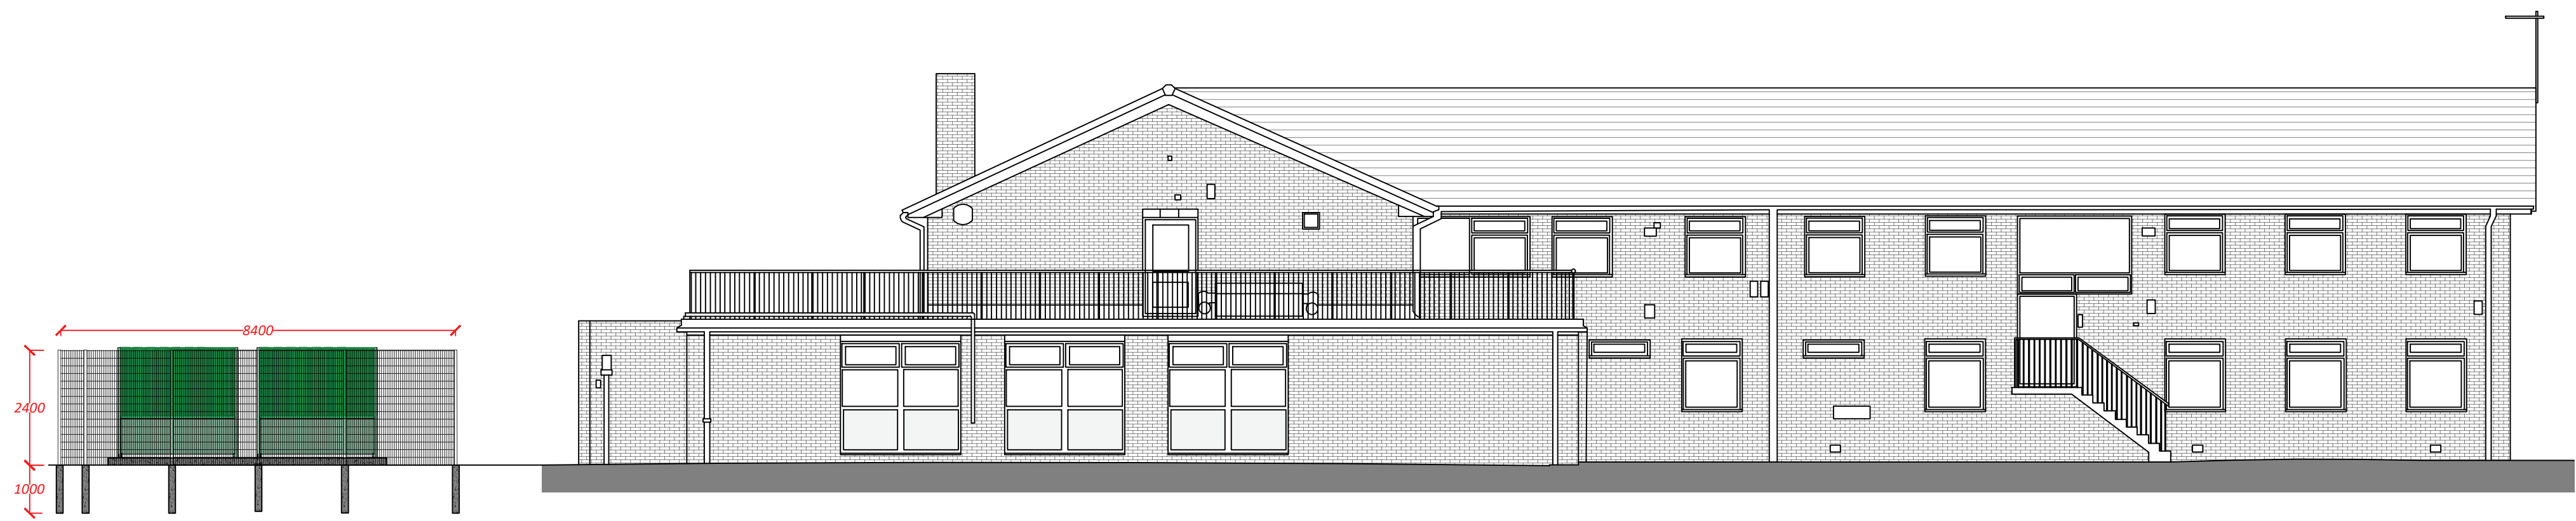

Elevation 3



Elevation 4