
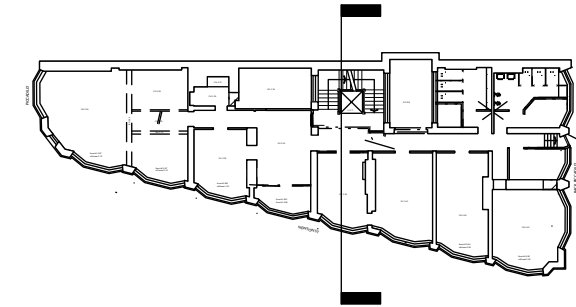


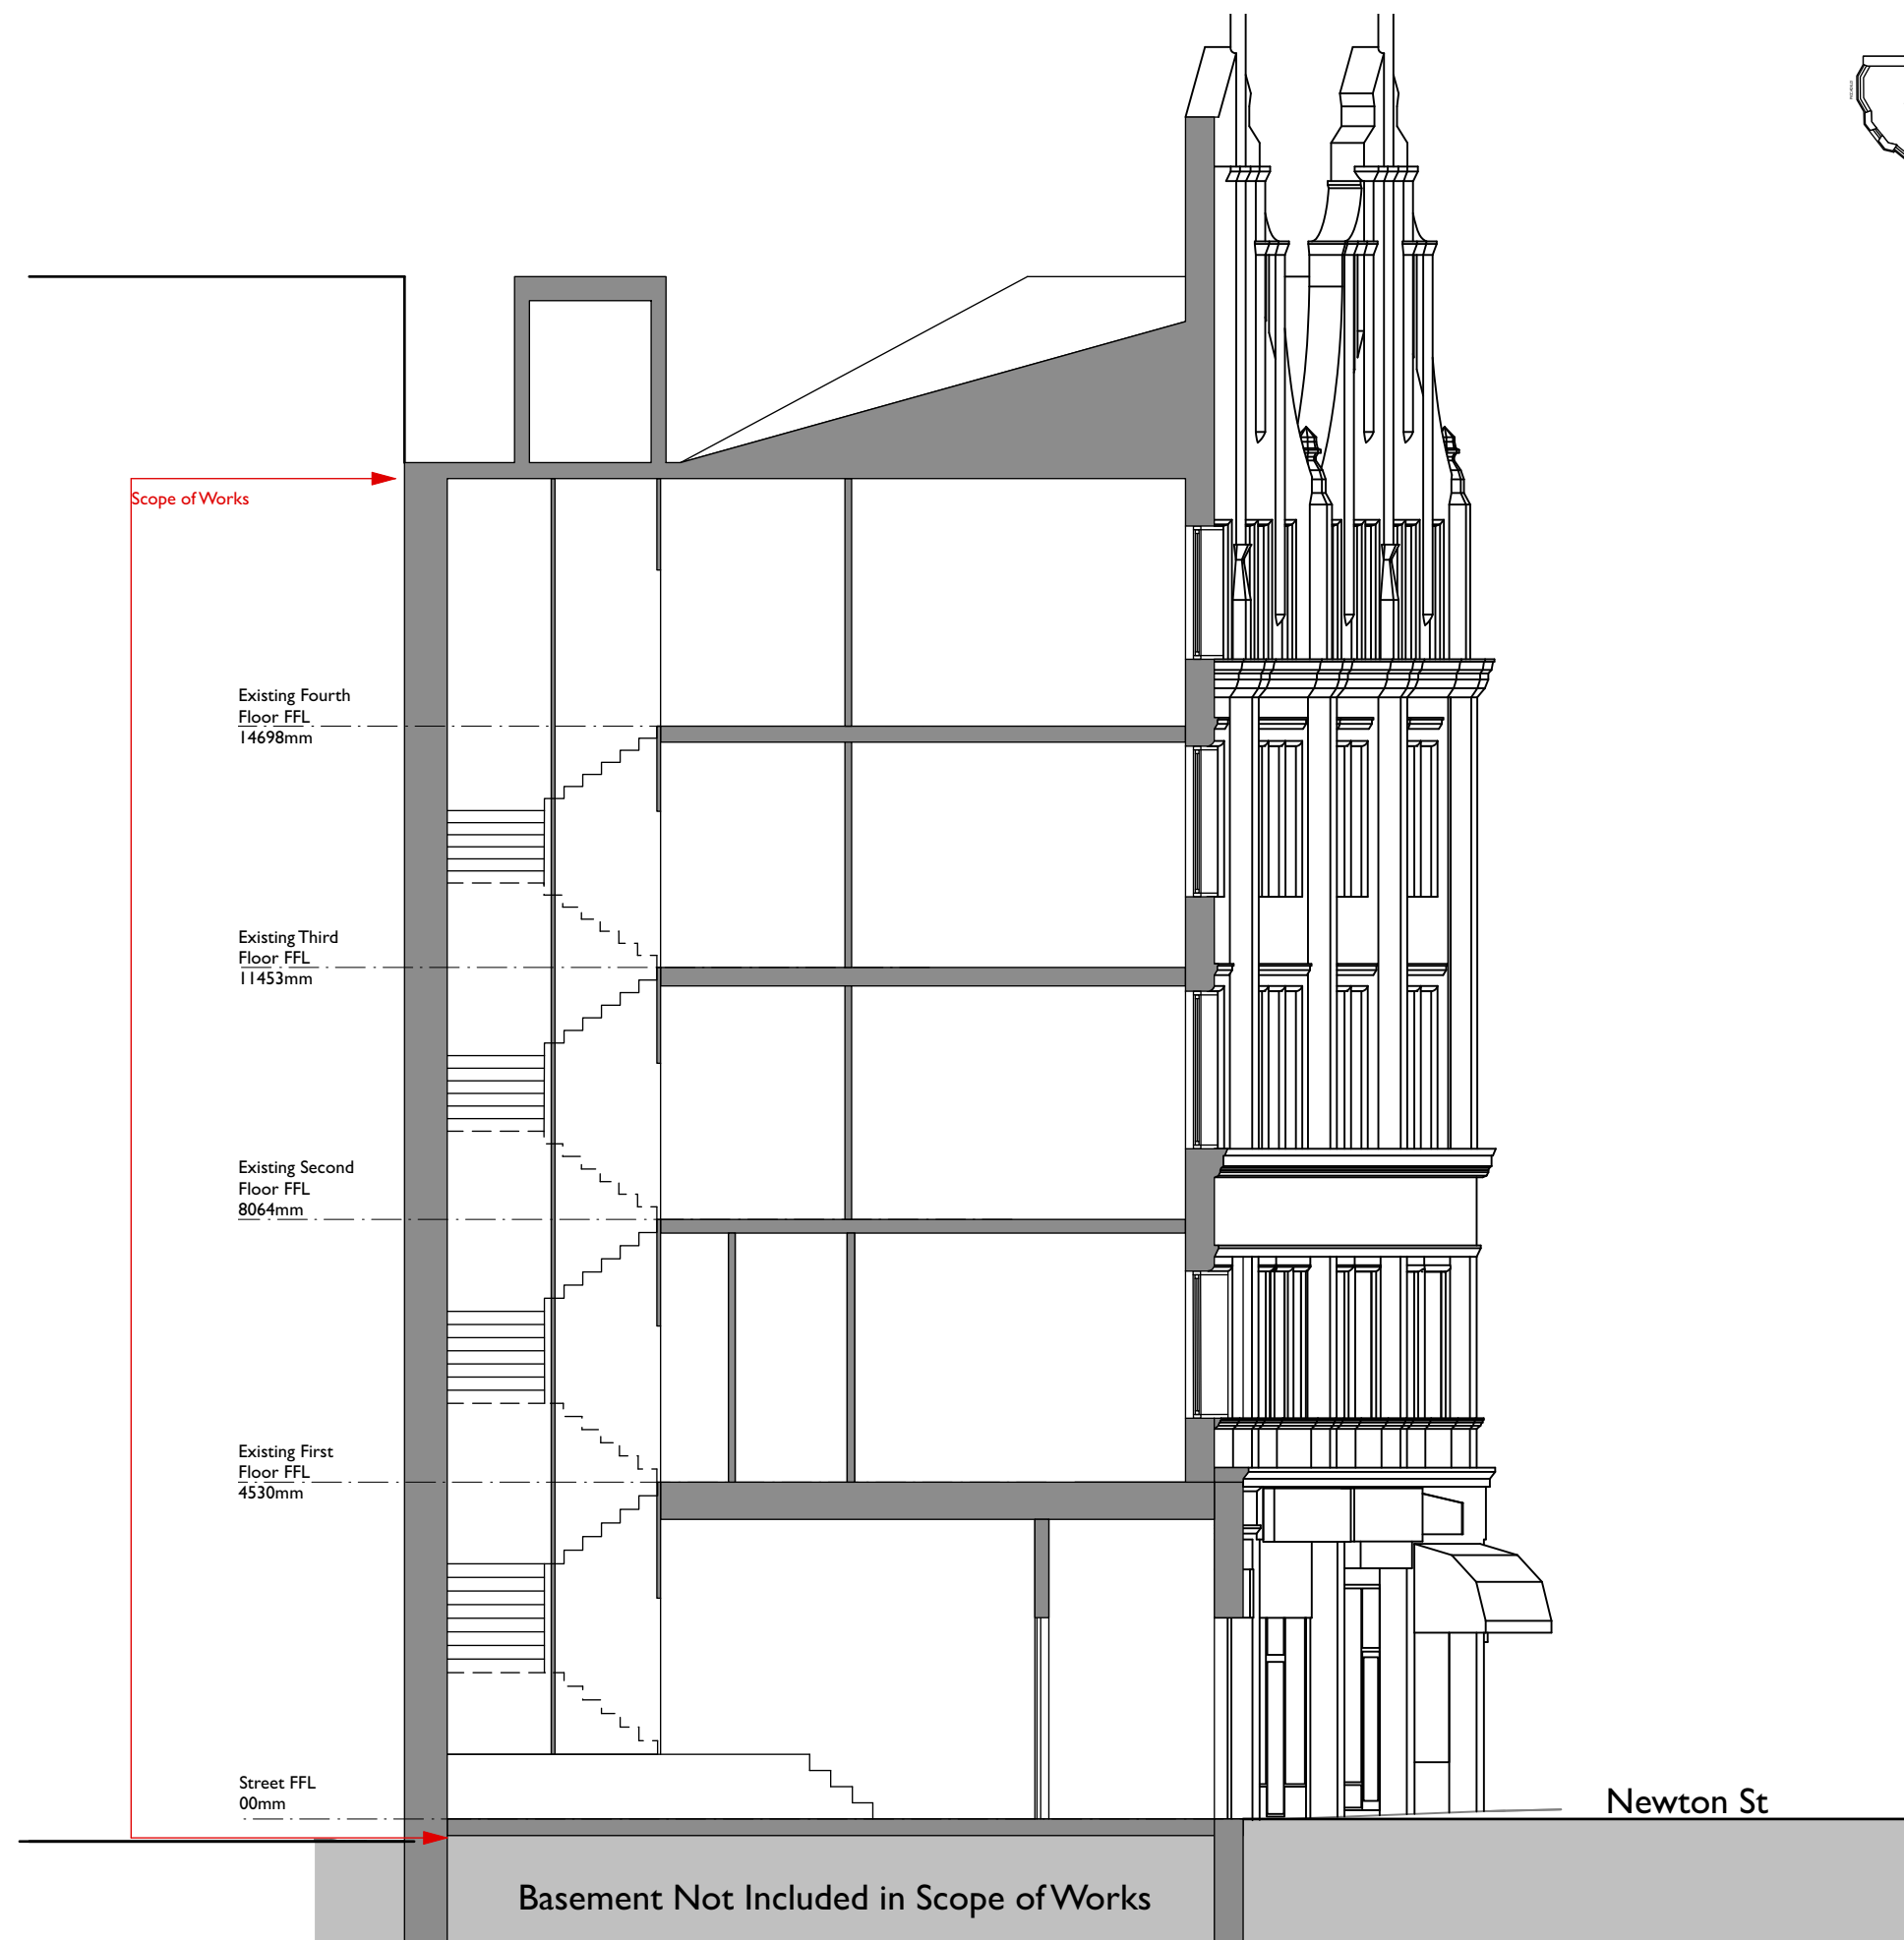

COPYRIGHT OF ATELIER MB LTD
DO NOT SCALE FROM THIS DRAWING
DIMENSIONS TO BE CHECKED ON SITE

- Existing
- Proposed
- Existing Historic Fabric to be Removed
- Existing Non-Historic Fabric to be Removed

Rev	Note	DRN	CHK
-----	------	-----	-----

St Margarets, Manchester
For Eastern Green Ltd

Existing Section BB

scheme	1907
drwg no.	E(310)
revision	

scale	1:100 @ A3
date first drawn	Oct 2020
drawn	BC

SK sketch E existing P proposed T tender C construction FI final issue

www.ateliermb.co.uk
t 0161 236 0051
e architect@ateliermb.co.uk