



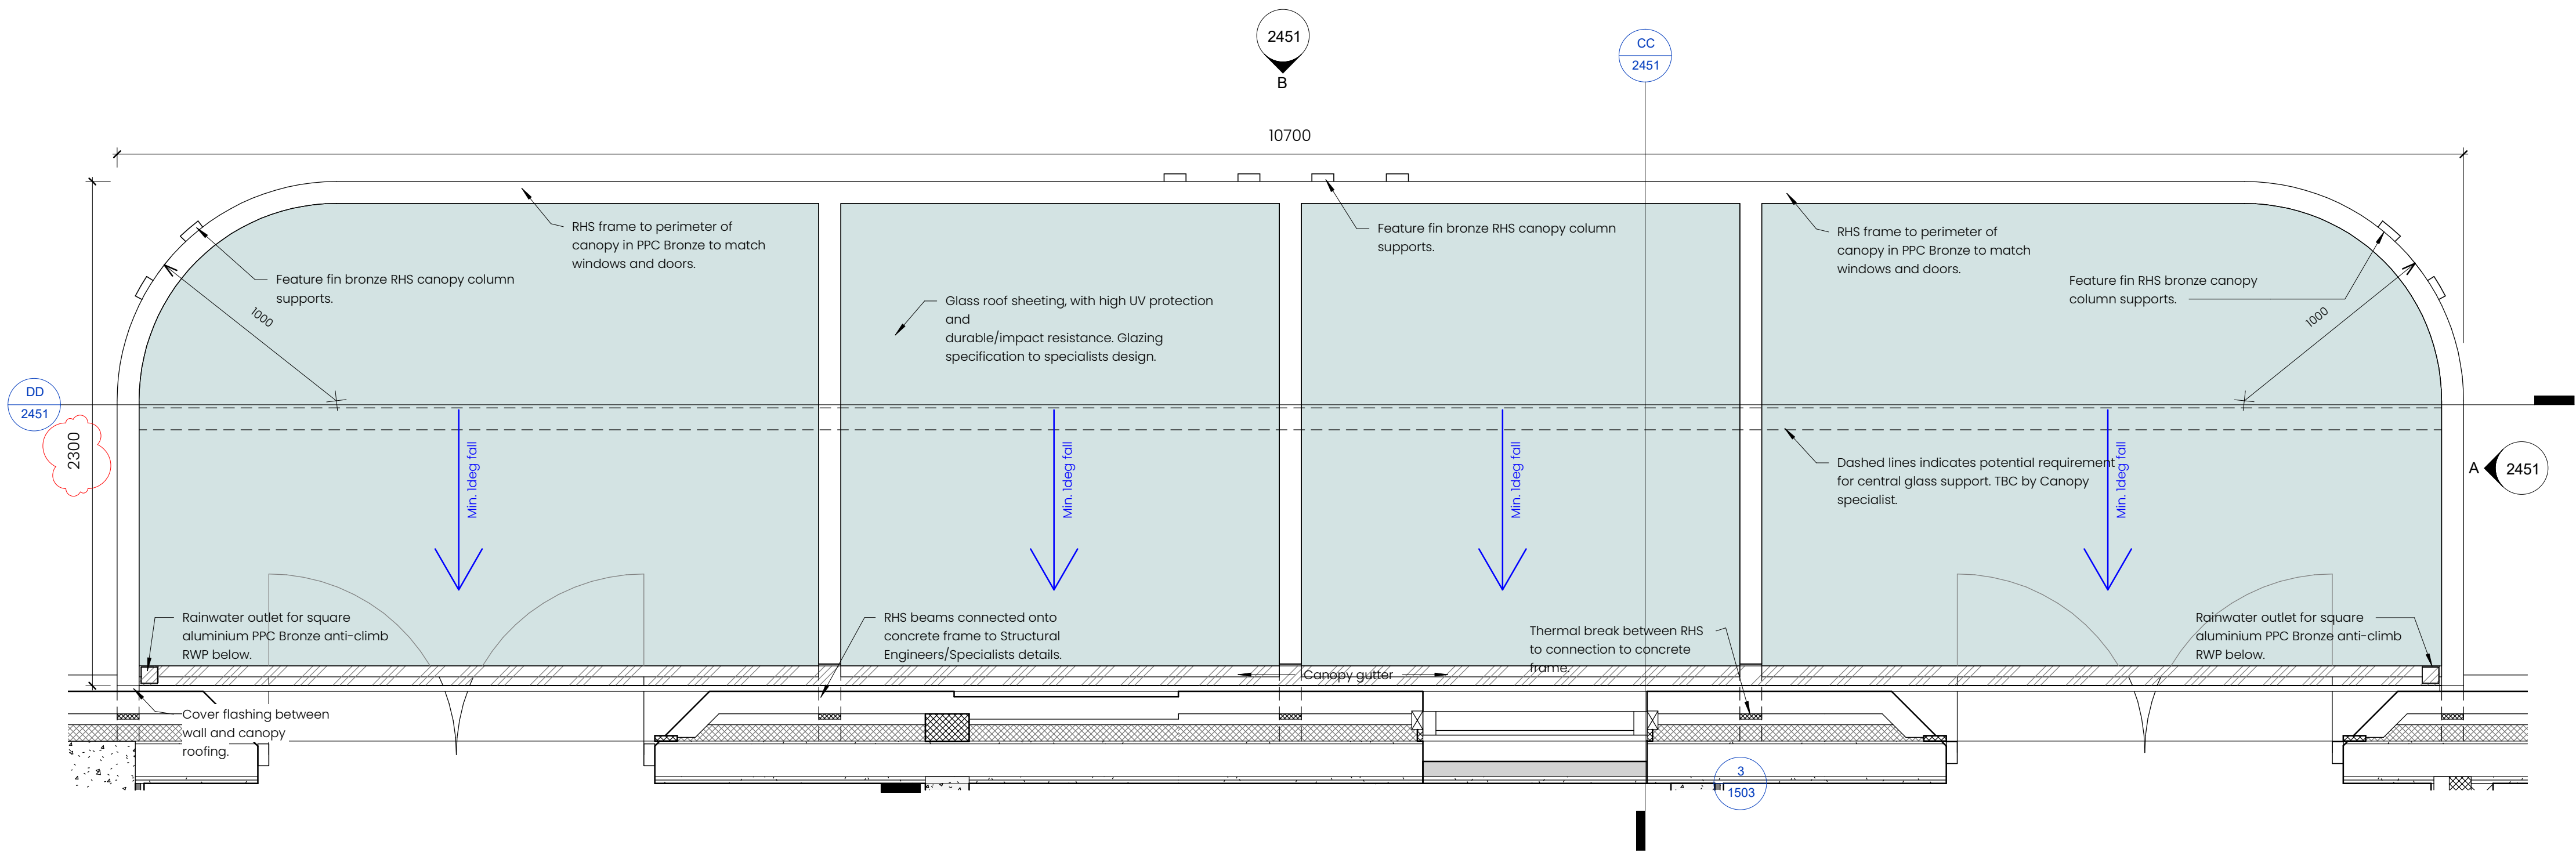

Axonometric 3D View


Plan
1:20

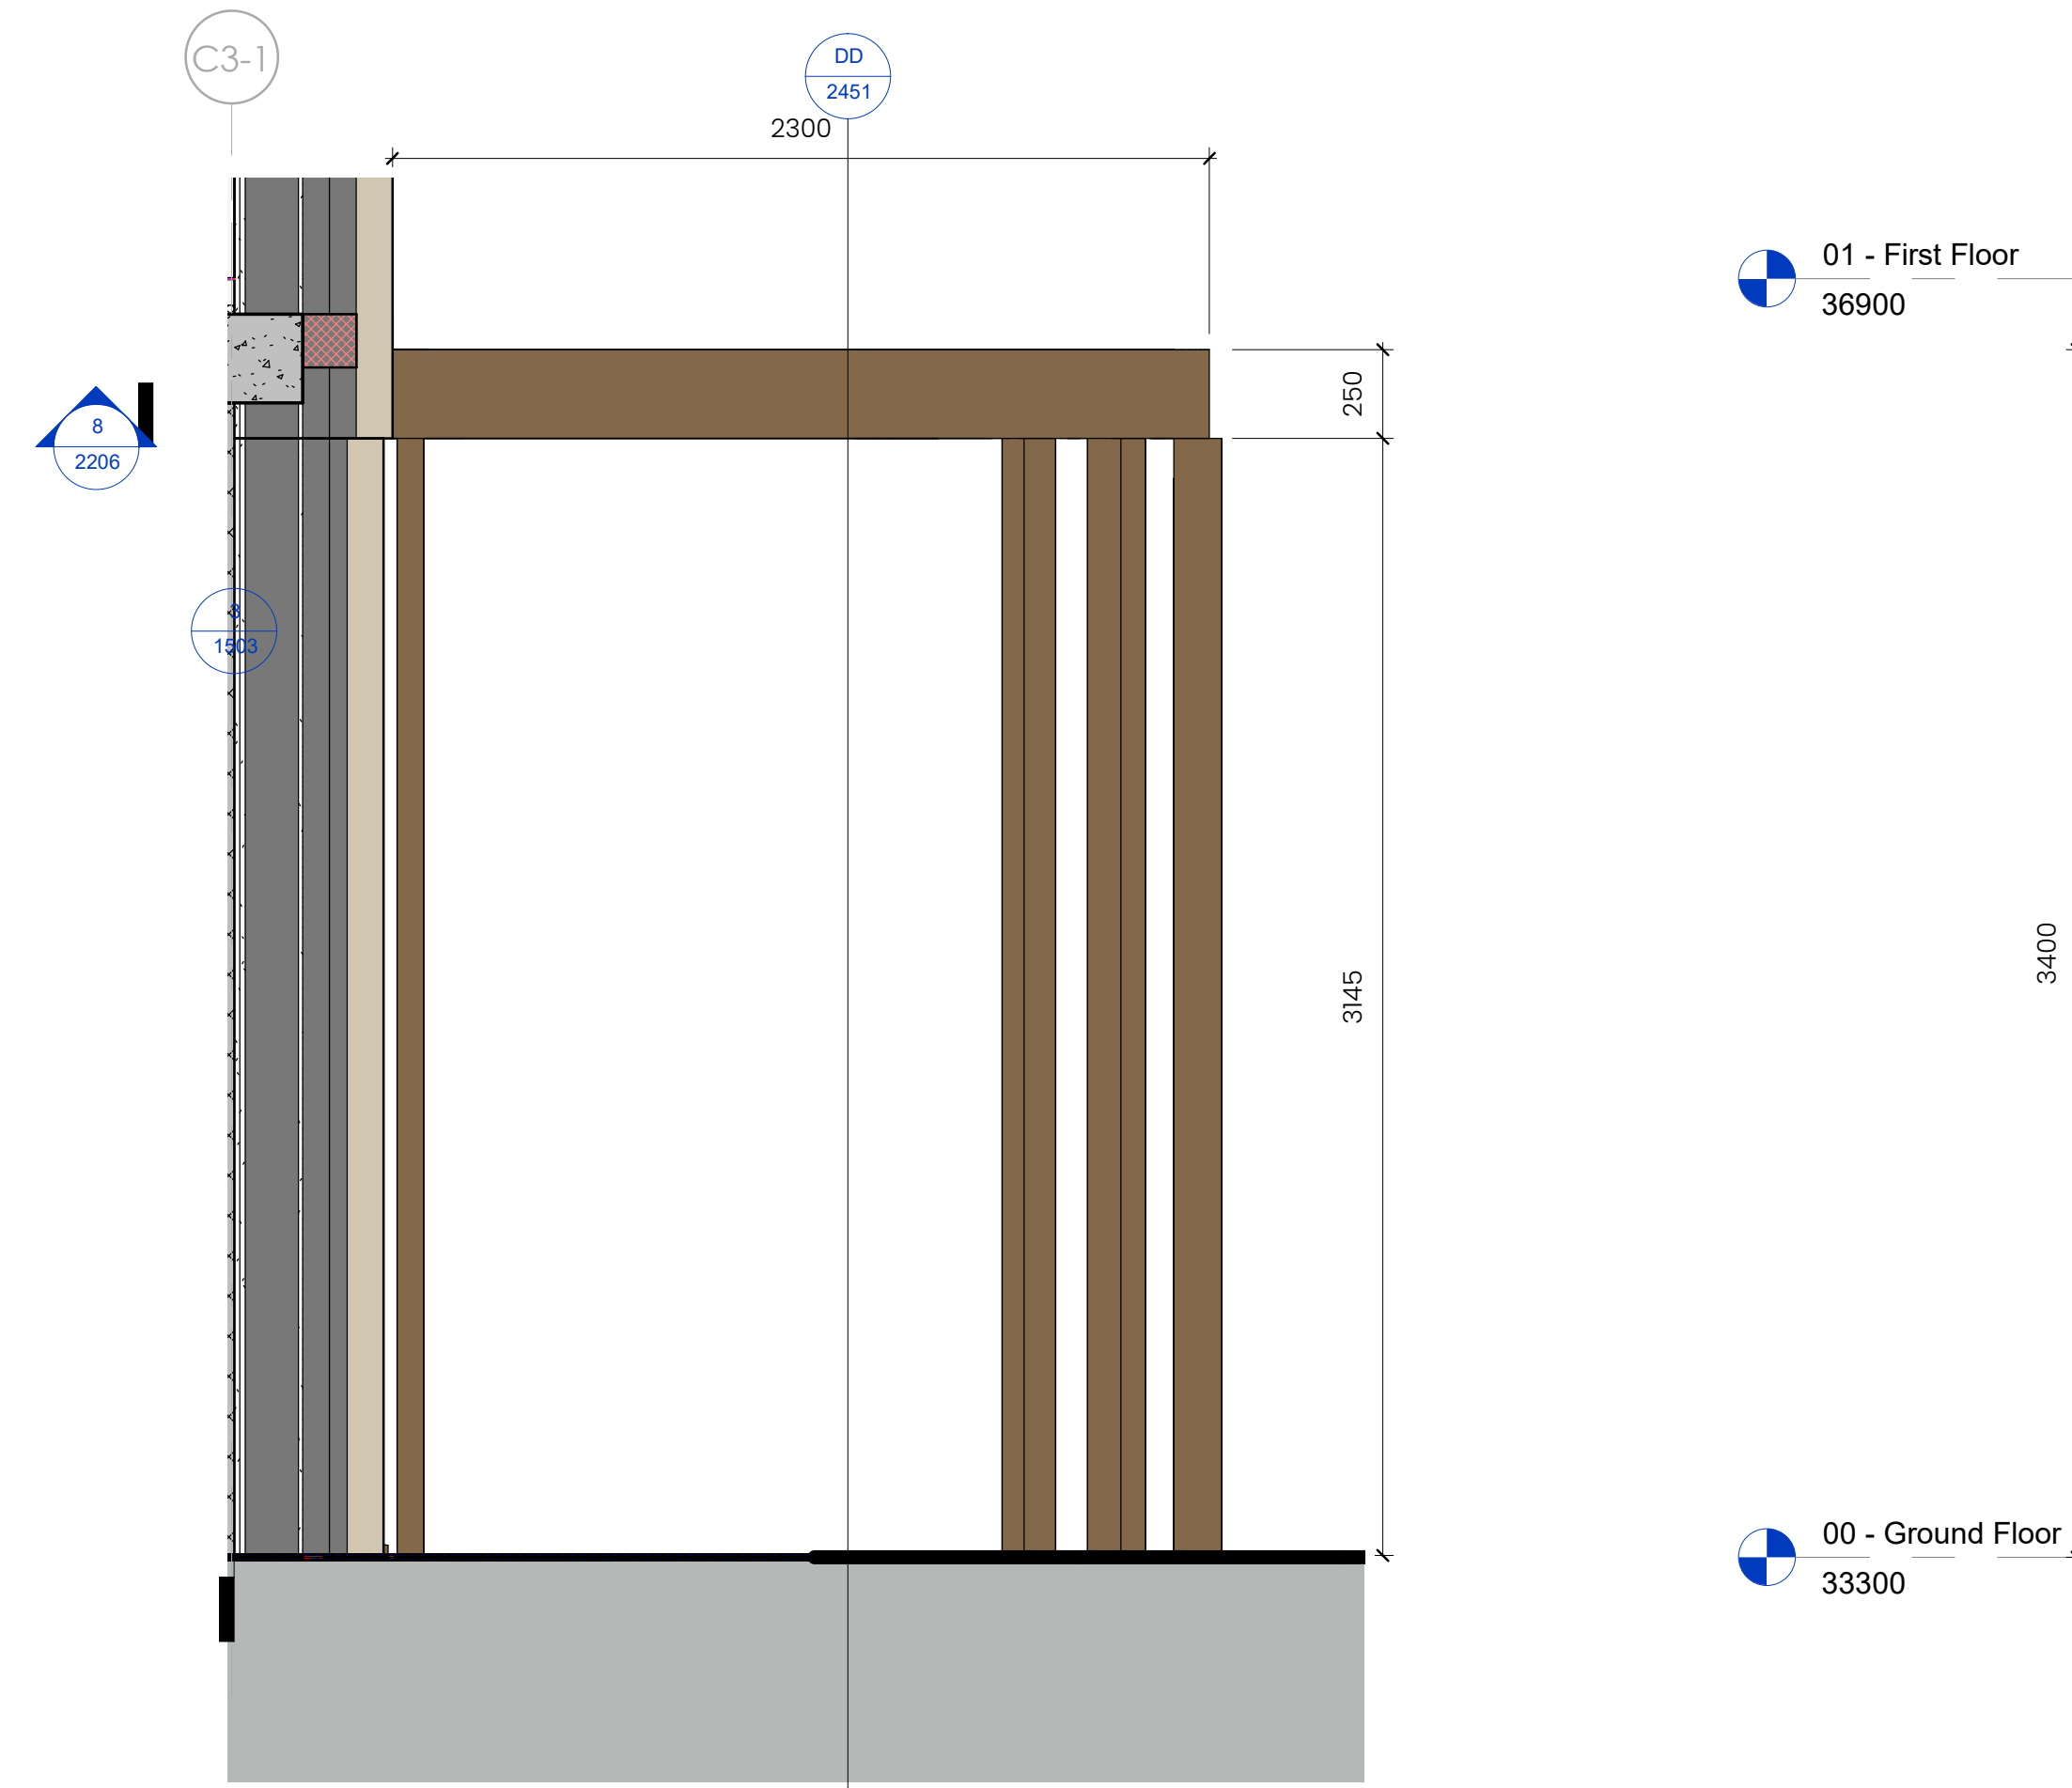


Elevation A
1:20

01 - First Floor
36900


00 - Ground Floor
33300

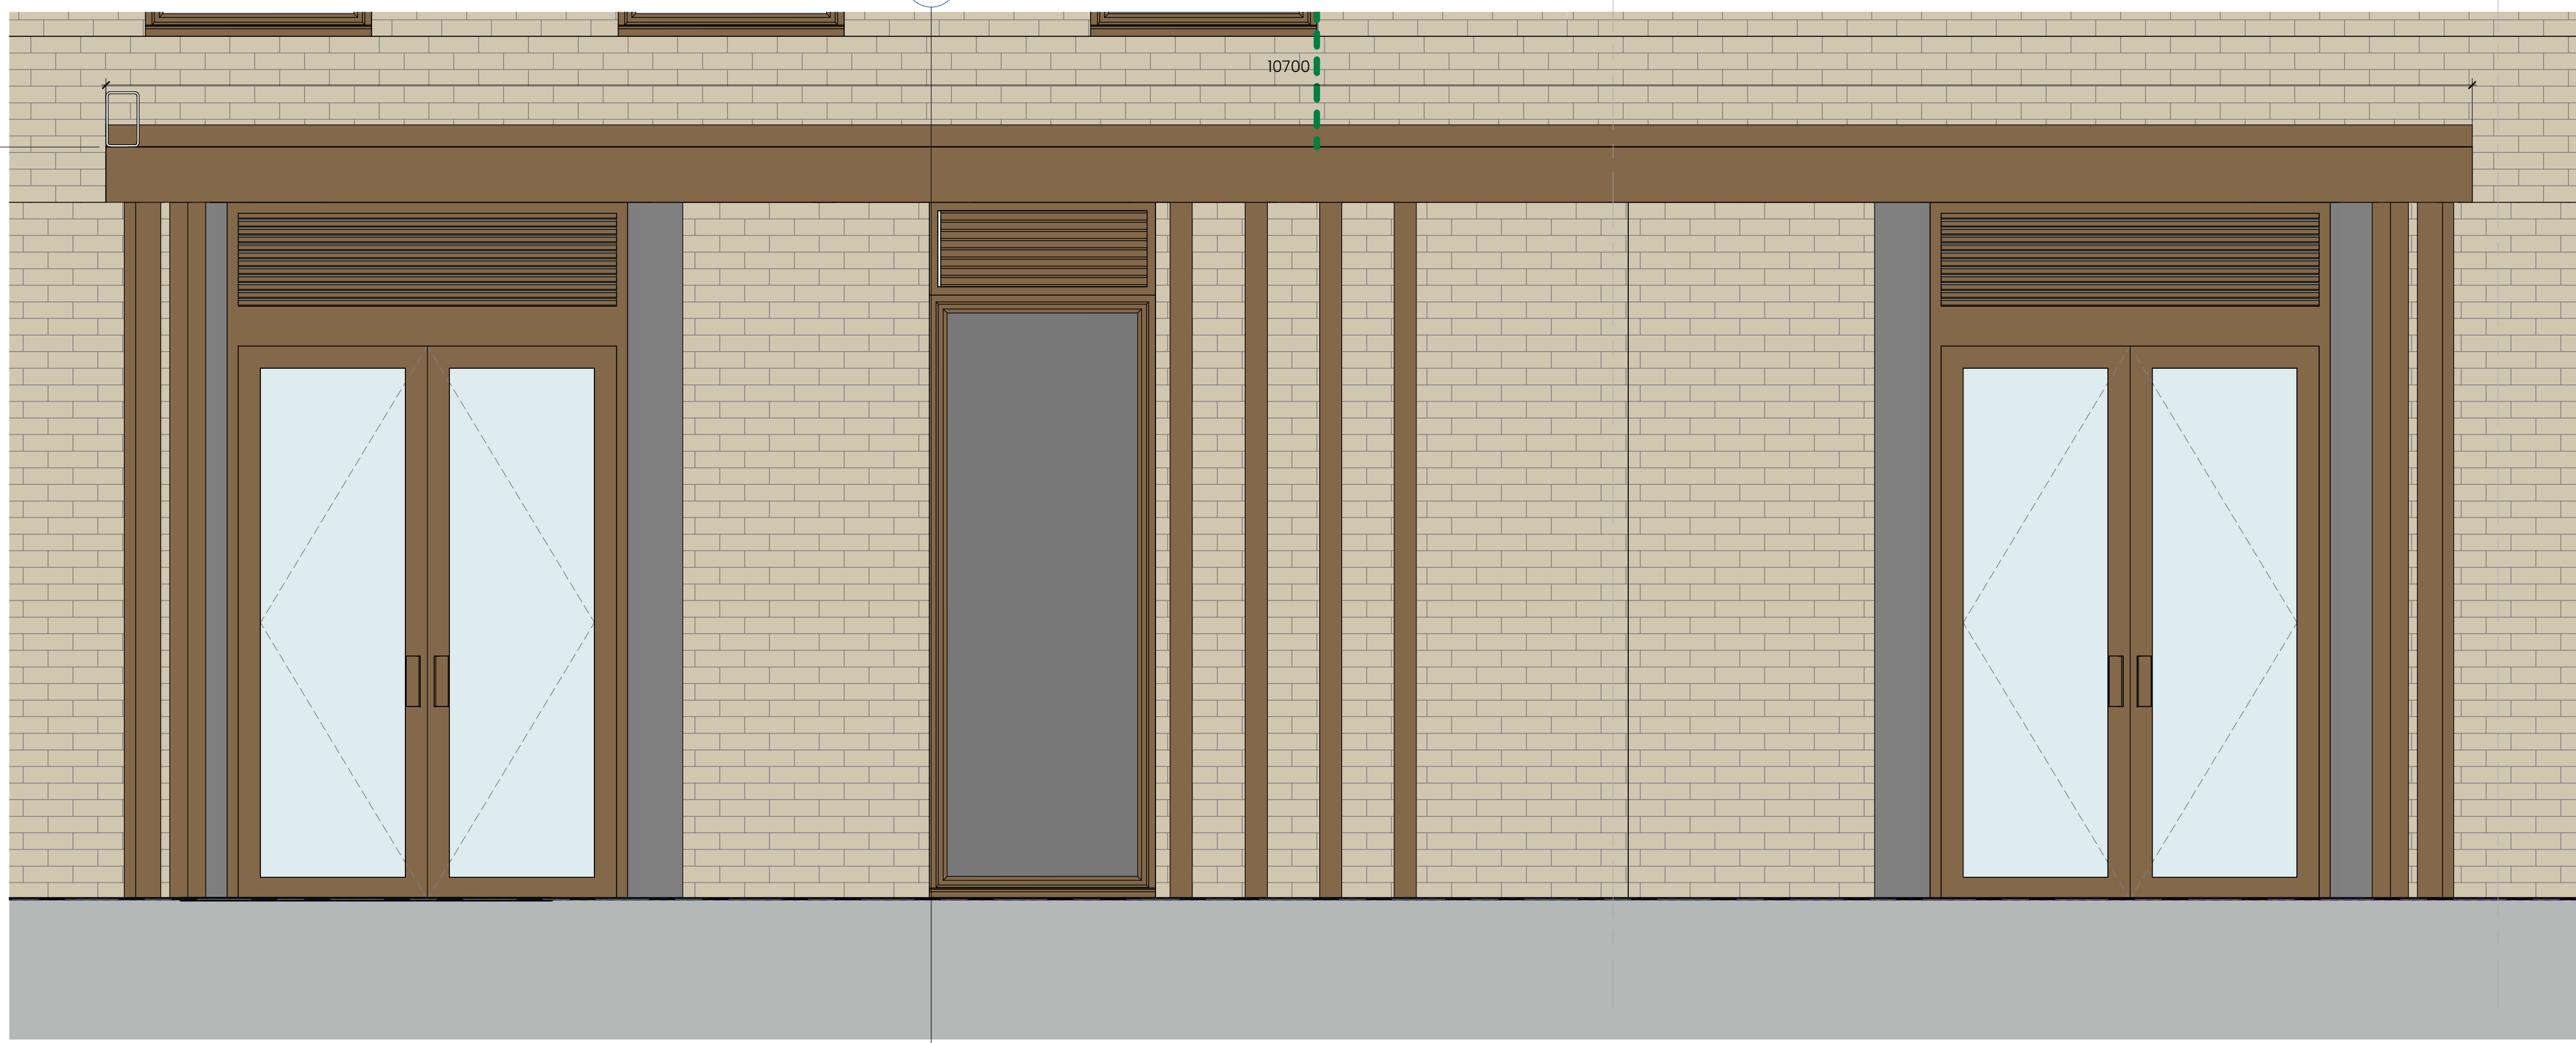


Elevation B
1:20

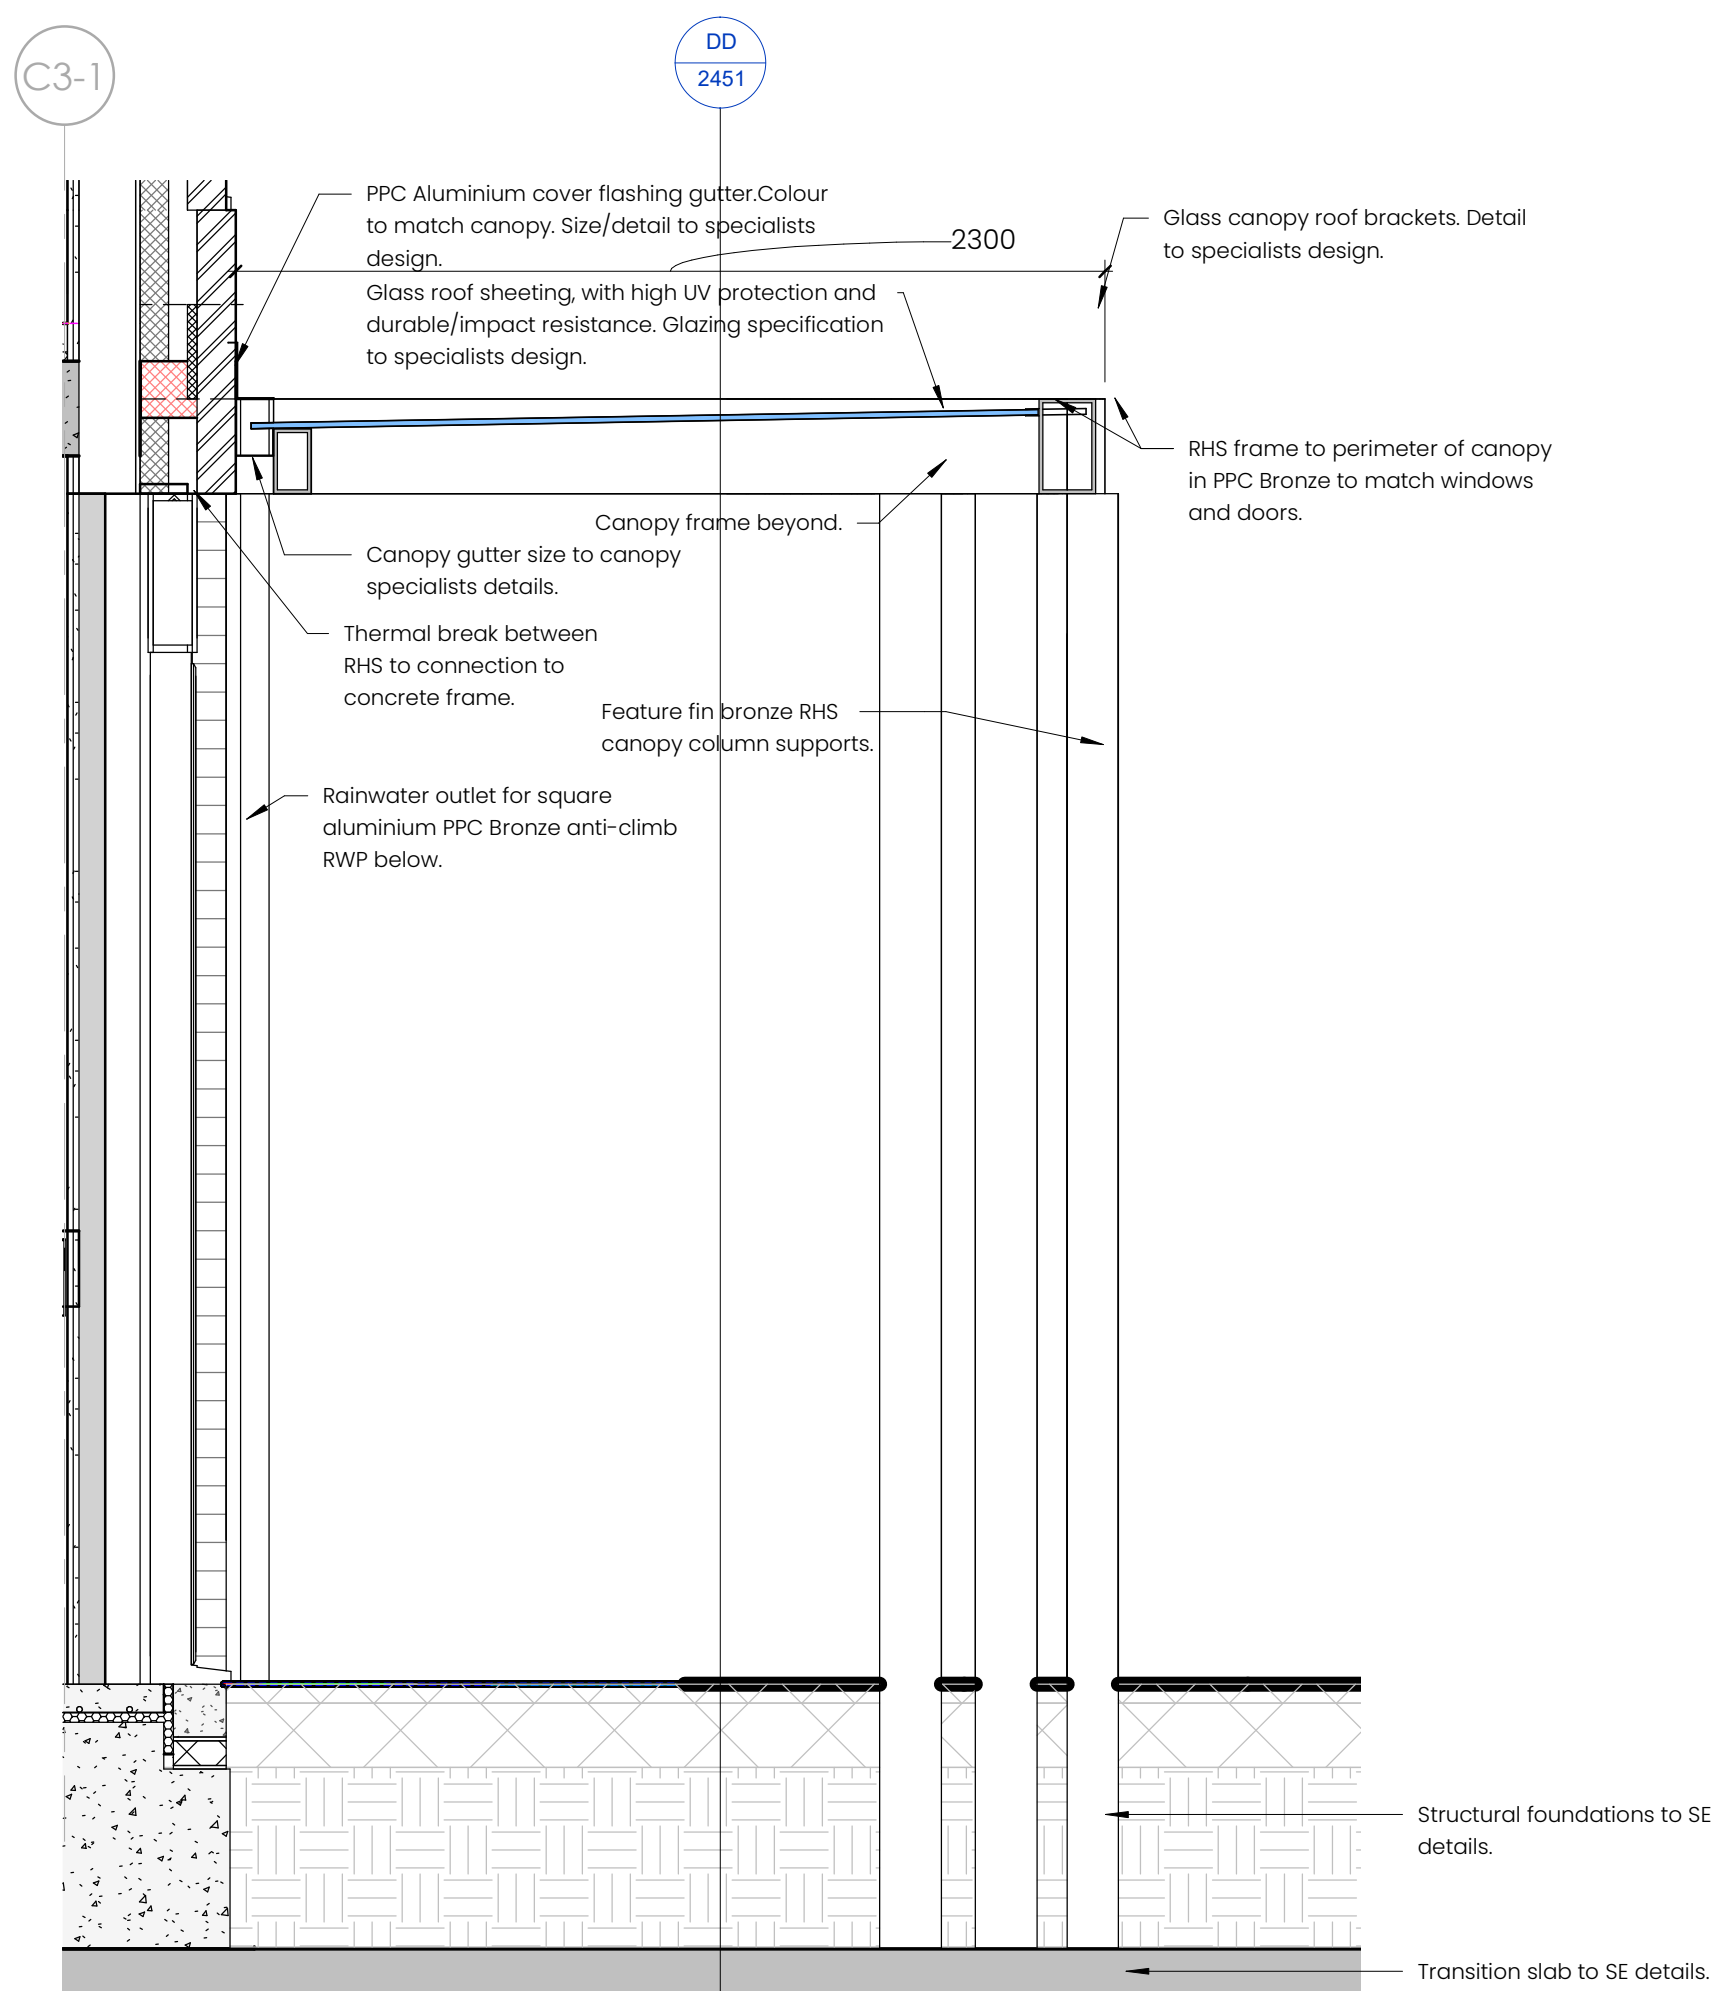

Section C-C
1:20

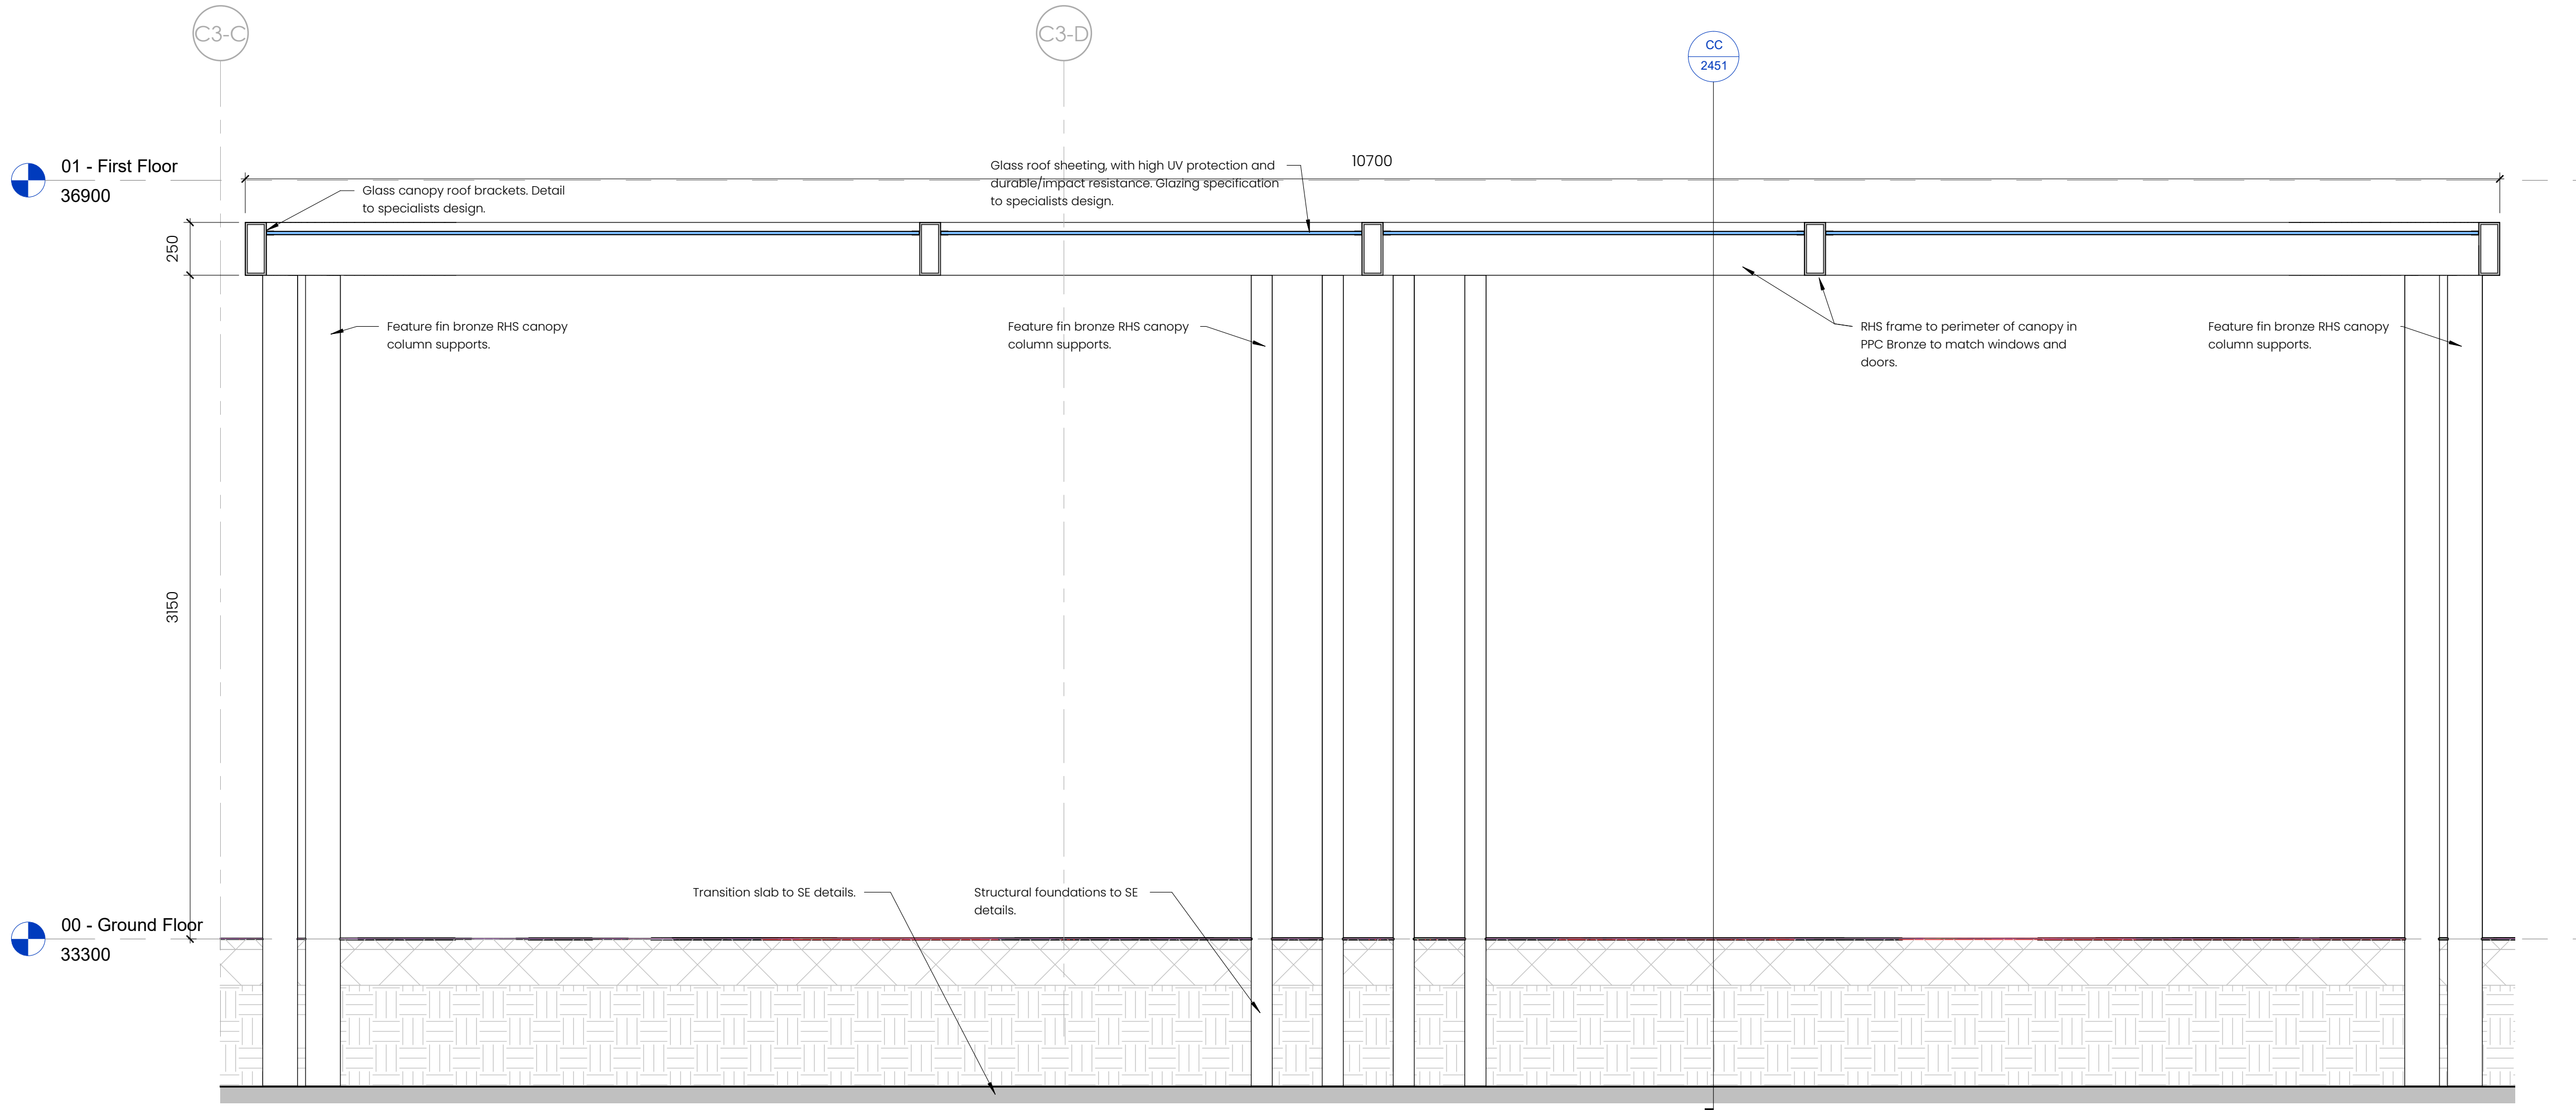

Section D-D
1:20

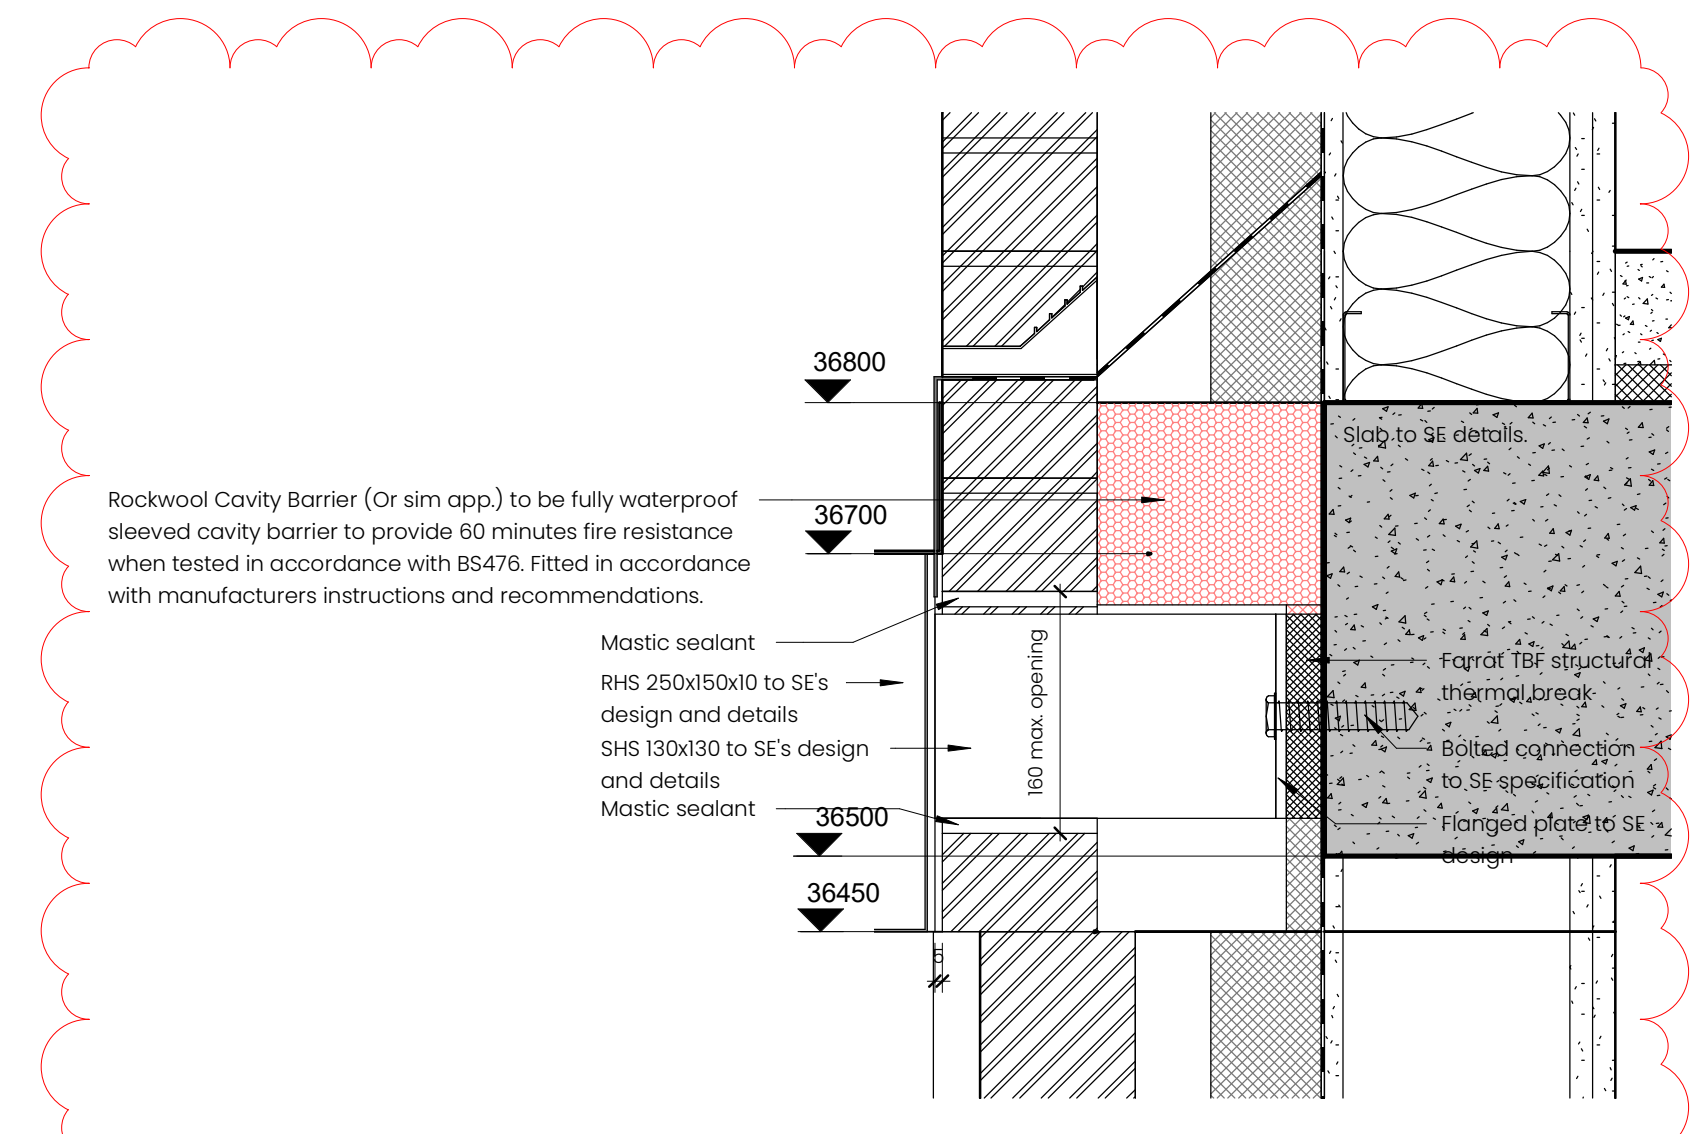

Detail E - Connection Intent
1:5

Detail TBC by structural engineer

P02 12/07/22 OH Structural connection intent added
P01 05/04/22 KK First Issue - Work in Progress
Rev Date By Description

arkilab
DESIGN STUDIO
www.arkilab.co.uk info@arkilab.design

Client
Renaker Build, MCC
Project
Crown Street Primary School
Drawing
External Canopy Detail (Pupil Entrance)

Drawing Number
C3 - AKL - G300 - DE - 00 - 2451 - P02
Subsidiary
S0
Stage
RBA 04
As Indicated @AO
Date
April 2022
Drawn By
OH
Checked By
KK

Copyright of Arkilab Ltd 2022. All rights reserved. This drawing is not to be copied or disclosed by or to any unauthorised persons without the prior written consent of Arkilab Ltd.