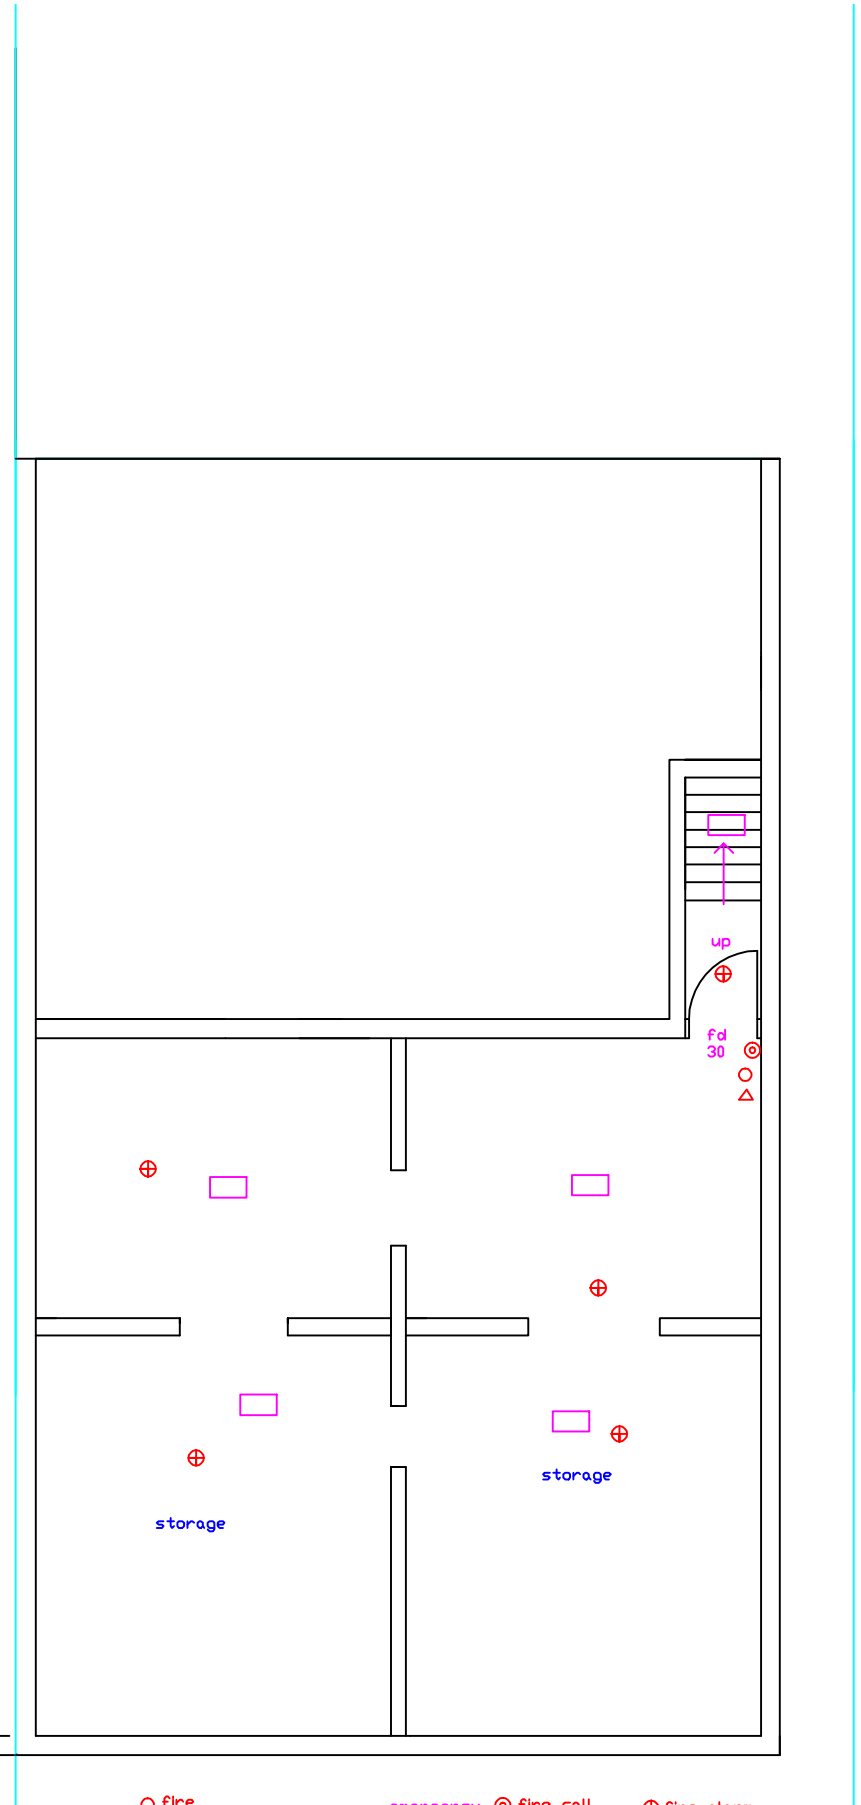

PROPOSED
BASEMENT
FLOOR
1:100

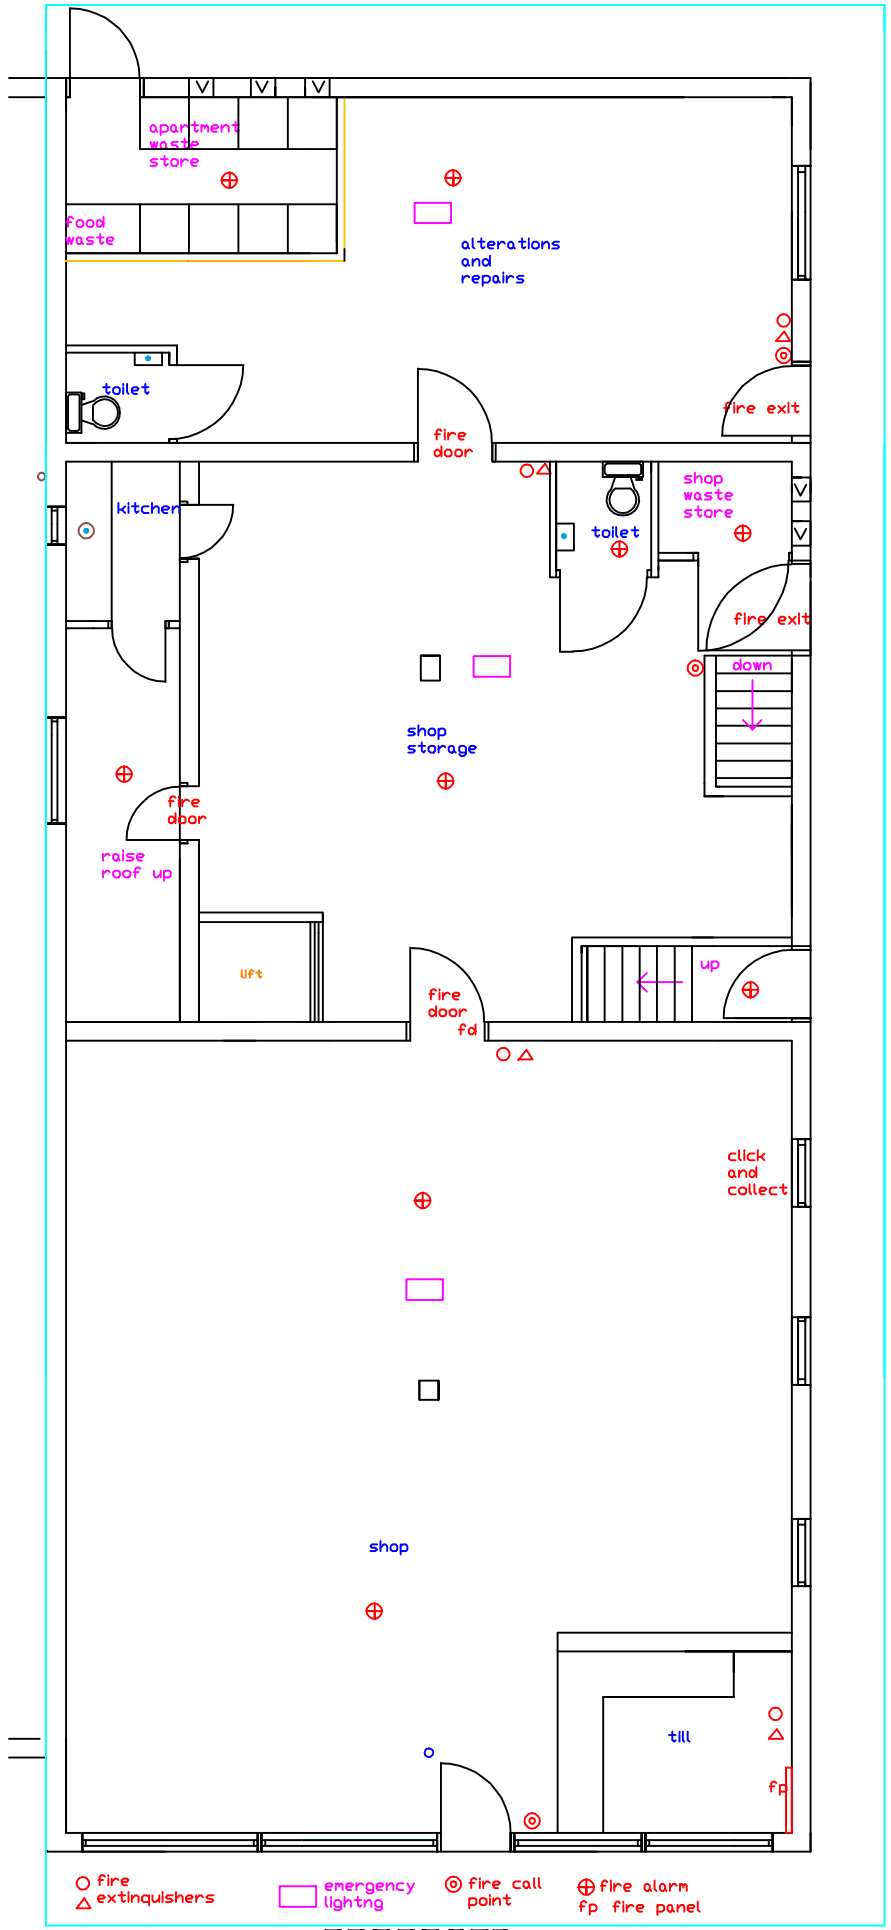

PROPOSED
GROUND
FLOOR
1:100

Date Rev	

PLEASE DO NOT SCALE OF THIS DRAWING TAKE ALL DIMENSIONS ON SITE
(builders Note)
Do not start any works untill all the approvals have been obtained.
Any discrepancy to be reported to Plans Drawn as soon as possible.

client:
AMIT GOMAR,
MCS STORES,
220,FOG LANE ,
FALLOWFIELD,
MANCHESTER,
M20 6SG
TEL0161445774O

drawing title:
SIDE AND REAR FIRST FLOOR EXTENSIONS WITH INTERNAL ALTERATIONS AND EXTRA ACCOMMODATION TO THE FIRST AND SECOND FLOOR AREA WITH FRONT AND REAR DORMERS

project:
MANCHESTER CITY COUNCIL
PLANNING AND BUILDING CONTROL

PLANS DRAWN
tel.no
07952934281
07856609593
email
Bawinterbottom
@aol.com
www.Plansforproperty.com
www.plansdrawn.org

drawn: DRW

date: JAN. 2023

project no.	drg. no.	A3paper
FL 220	50F	