© Pride Road Copyright 2021. All rights reserved. This drawing must not be reproduced without permission. Do not scale from this drawing. All dimensions are in millimetres unless stated otherwise. Any discrepancies must be reported to the Architect. NB Contractor must check and confirm all dimensions on site prior to manufacture. Concept design drawings are not suitable for planning applications or building regulations applications. Client and Contractor are to ensure that any structural design has been approved by a Building Inspector and all works in general are to be approved by a Building Inspector.

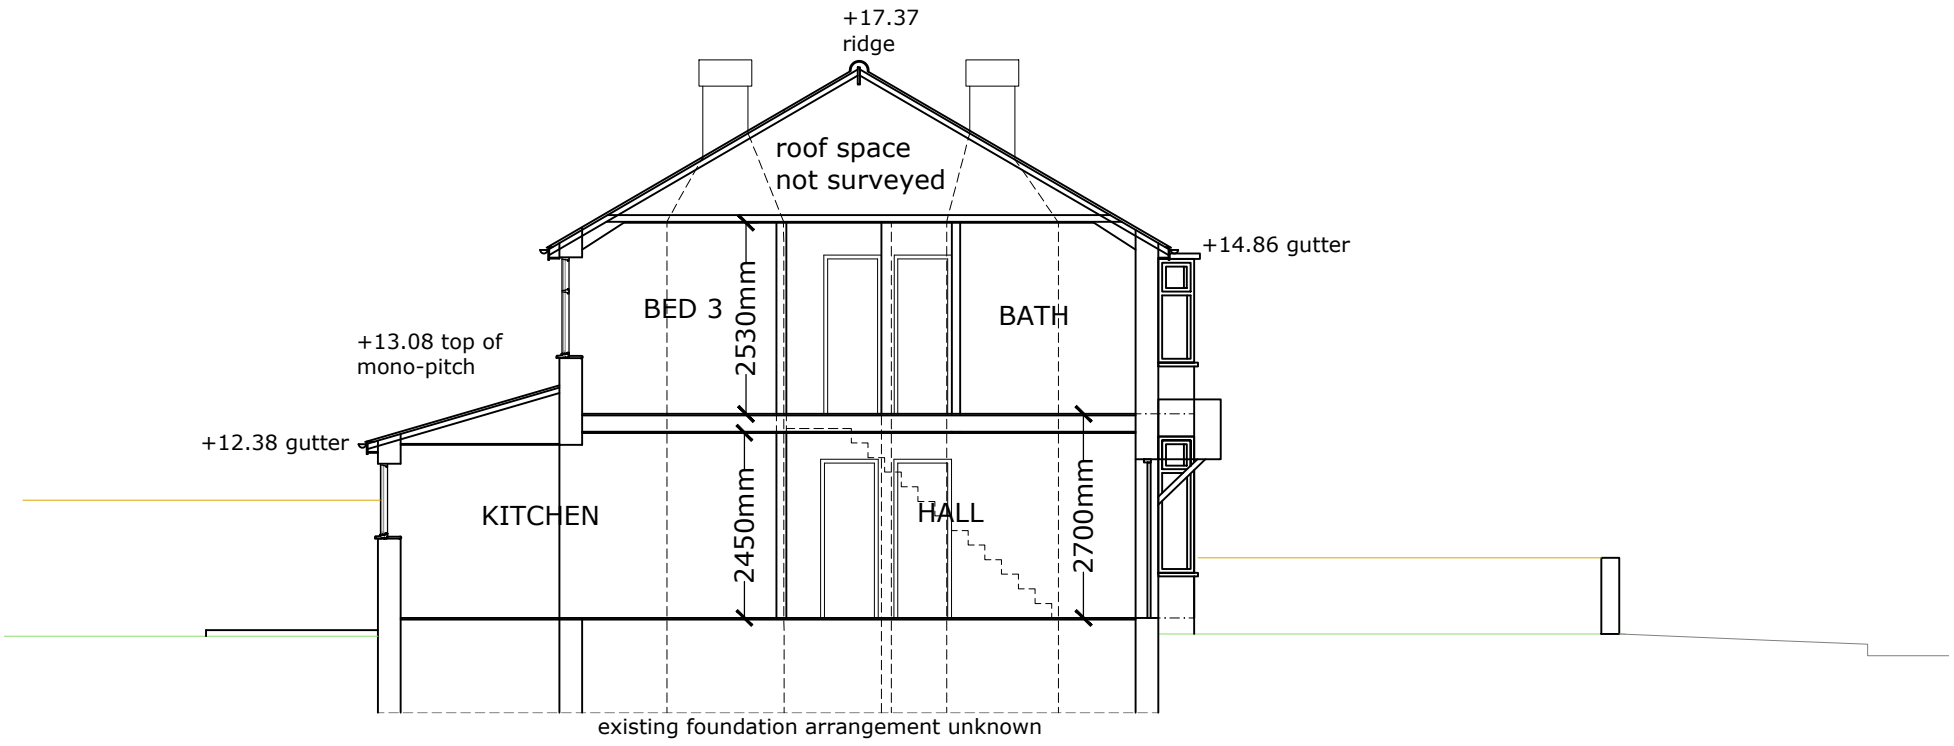

CROSS SECTION

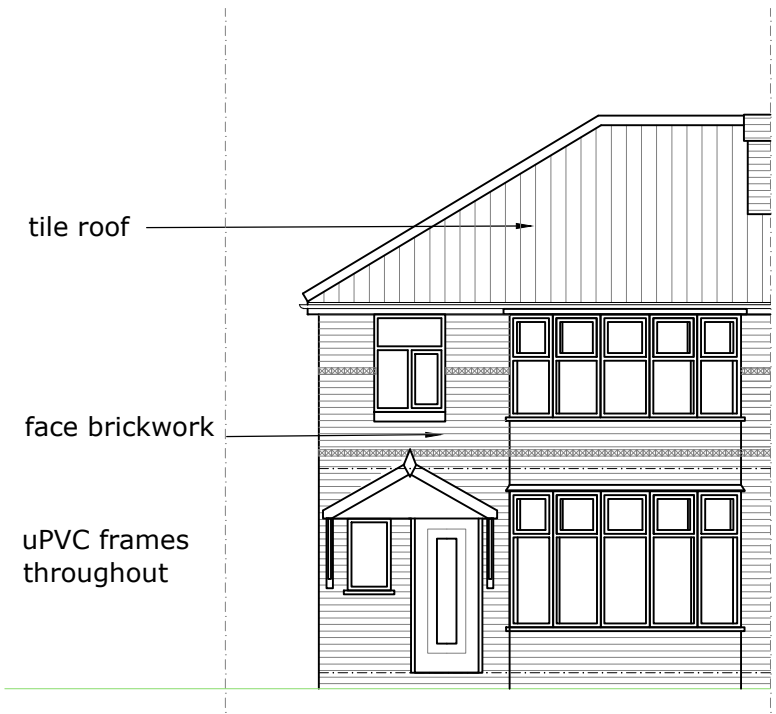

WEST ELEVATION

EAST ELEVATION

NORTH ELEVATION

0 1 2 3
scale in M @A3

PRIDE RD. The architect your home deserves

www.prideroad.co.uk @lisaraynes 07989 744 336 lisa@prideroad.co.uk

Client: Ryan Hardy & Colleen Mitchell			Stage: Survey		
Project: 53 Fairholme Road Withington M20 4SA					
Drawing: Existing Elevations					
	Scale @ A3 1:100	Date: 04/11/22	Drawn: BR	Job no: -	Drawing No. 02