

FINISHES AND EQUIPMENT REFERENCE CHART		
REF	SPECIFICATION/APPLICATION	SUPPLIER/FINISH
FF1	BRICK PAVERS	SEE FINISHES SCHEDULE: 223-YOU-XX-XX-SH-I-4001
GA9	FIXED BENCH	SEE FINISHES SCHEDULE: 223-YOU-XX-XX-SH-I-4001
EX03	RAL FINISH	SEE FINISHES SCHEDULE: 223-YOU-XX-XX-SH-I-4001
EX05	RENDERED WALL FINSH	SEE FINISHES SCHEDULE: 223-YOU-XX-XX-SH-I-4001
L22	RECESSED FLOOR LIGHT	SEE FINISHES SCHEDULE: 223-YOU-XX-XX-SH-I-4001
L23	RECESSED LINEAR WALL LIGHT	SEE FINISHES SCHEDULE: 223-YOU-XX-XX-SH-I-4001

NOTES:


01 ENTRANCE LANDSCAPE FORMED IN BRICK PAVERS (FF1) WITH BROKEN PATTERNGRATION TO CREATE PLANTER AS PER REFERENCE IMAGE WITH INTEGRATED PATTERNGRATION LIGHTING (L22 /L23) WITHIN PLANTING. LIGHTING DESIGNER TO DETERMINE LIGHTING STRATEGY.

YOUTH TO BRIEF LANDSCAPE DESIGNER/SUPPLIER PRIOR TO INSTALL.


02 LARGE FEATURE TREE TO BE INSTALLED WITHIN LANDSCAPING AND POSITIONED CENTRAL FIXED SEATING (GA9).

03 NEW EXTERIOR FEATURE WALL TO BE FORMED IN BLOCKWORK AND RENDER FINISHED IN (EX06) TO ACHIEVE FLOATED TEXTURE FINISH. SEE REFERENCE IMAGE C.


04 ALL NEW PROPOSED PERIMETER FENCING TO BE FINISHED (EX03)

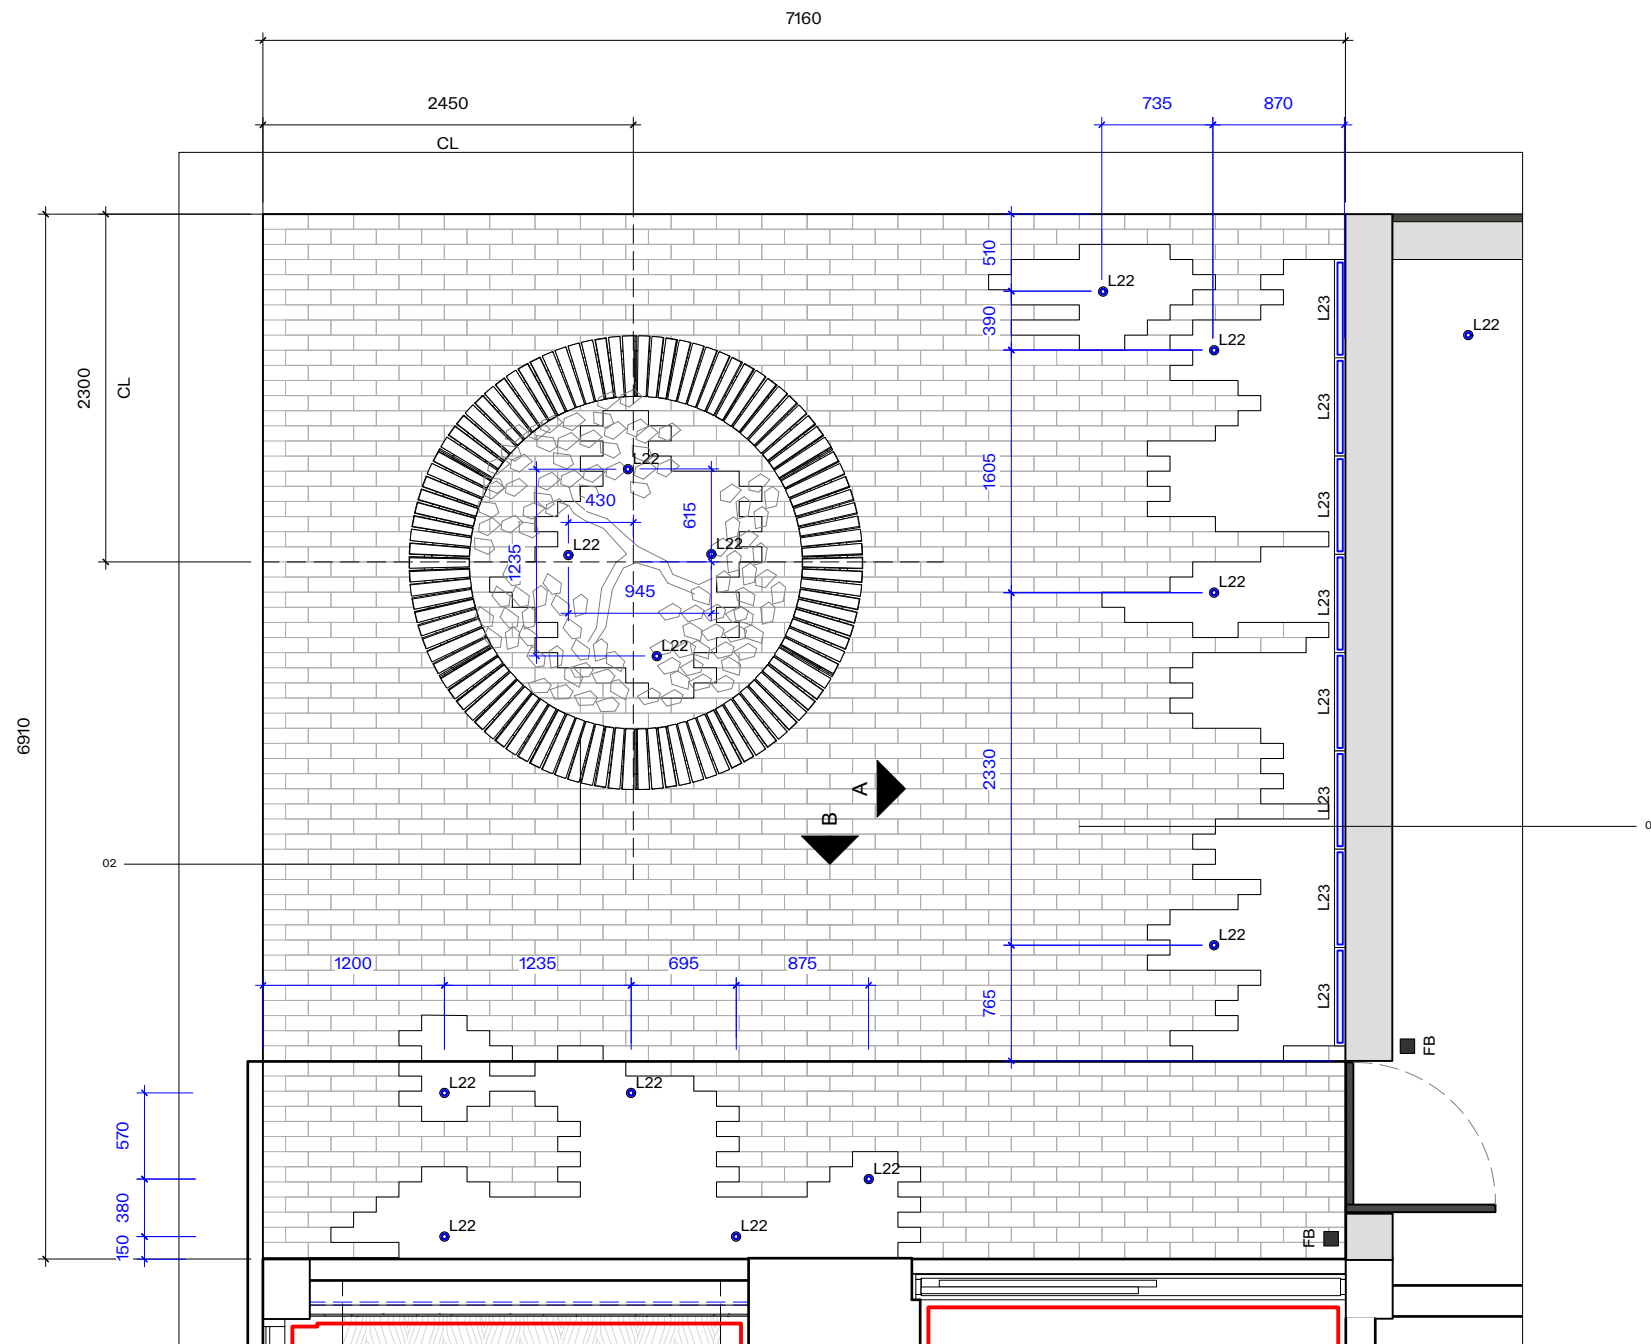


1 PLAN
Scale: 1:50

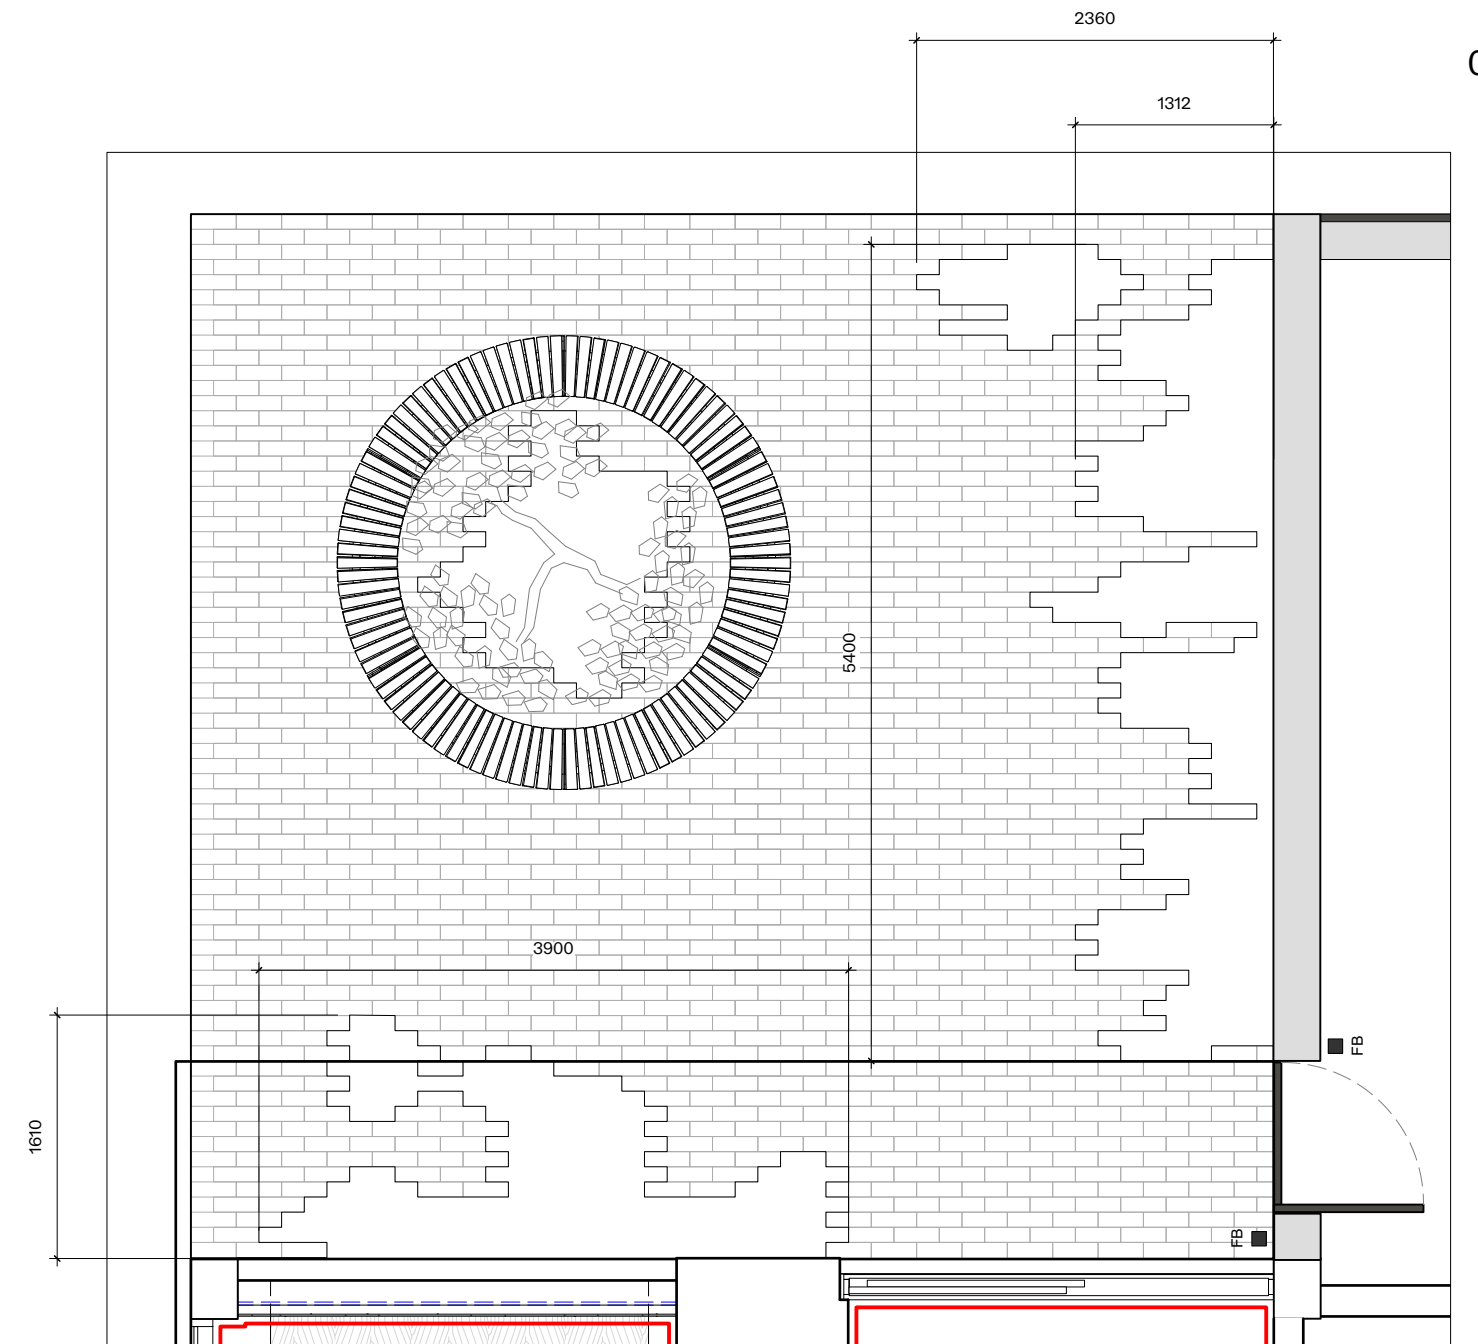


2 PLANTING LAYOUT
Scale: 1:50

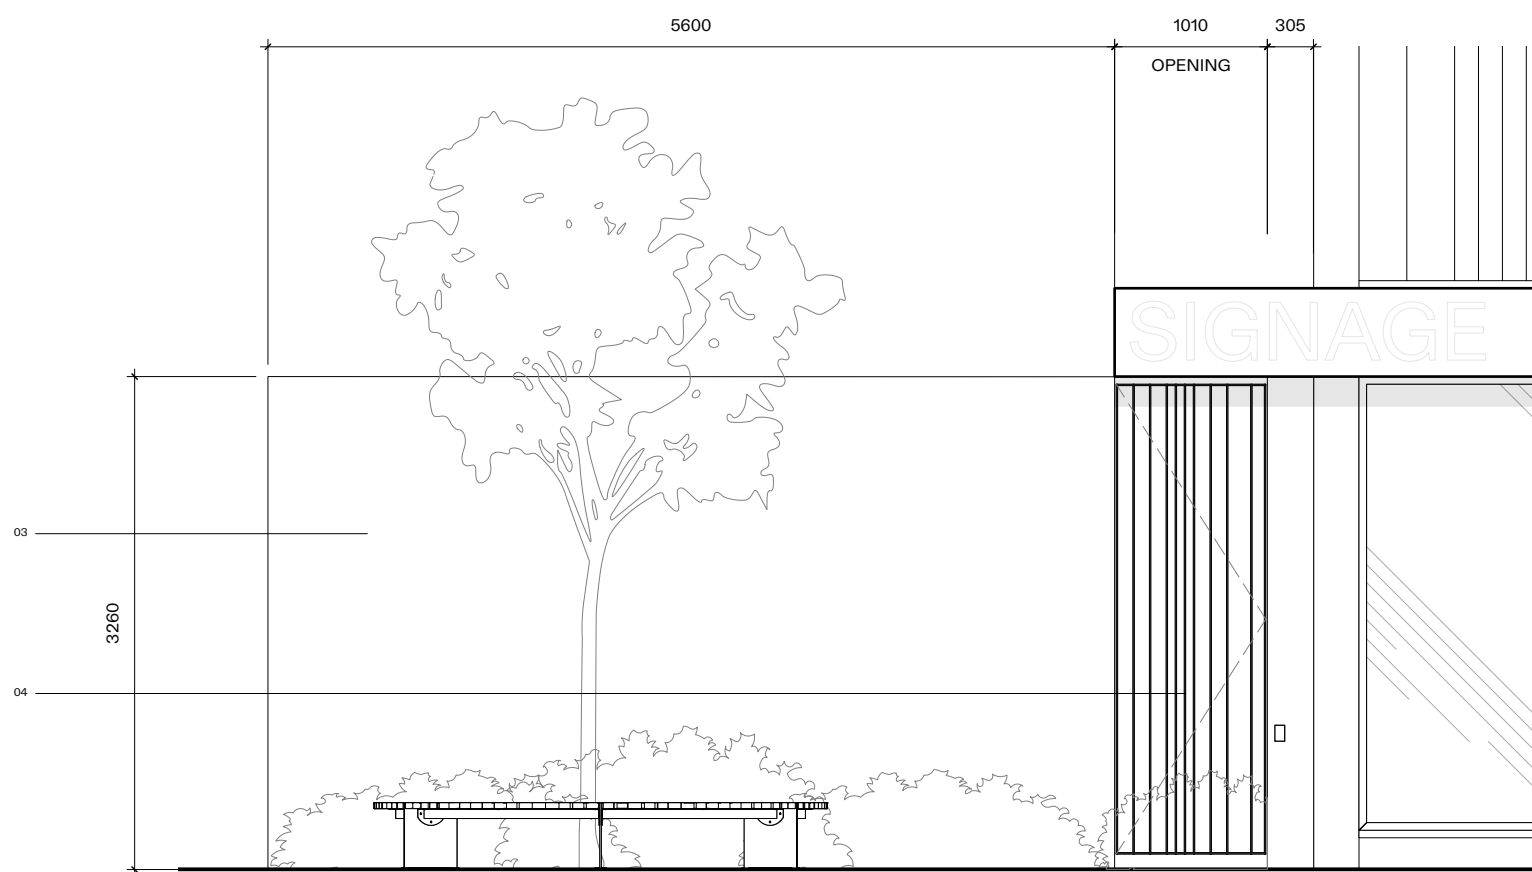

3 ELEVATION A
Scale: 1:50

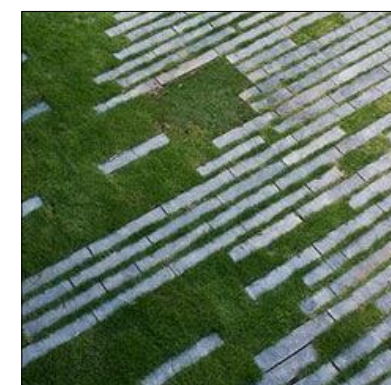


REFERENCE A -
BRICK PAVERS IRREGULAR PATTERN WITH
FOLIAGE INFILL

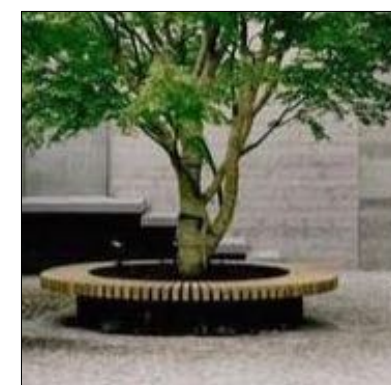

REFERENCE B -
FEATURE TREE SURROUNDED BY CIRCULAR
BENCH



REFERENCE C -
BACKDROP WALL WITH TEXTURE FINISH
UPLIT

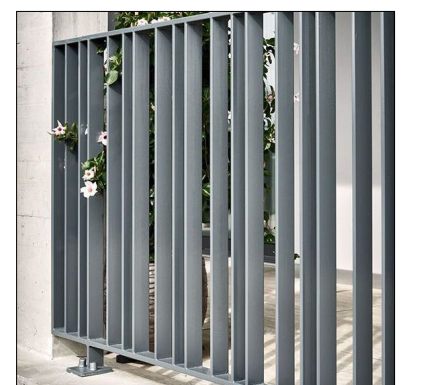

REFERENCE D -
FLAT IRON FENCING DESIGN TO FROM
ACCESS GATE

GENERAL NOTES:

THIS WORK IS THE INTELLECTUAL PROPERTY OF YOUTH AND MAY NOT BE REPRODUCED, COPIED OR REPLICATED, IN ANY FORM, WITHOUT THE WRITTEN PERMISSION, OR CONSENT.

ALL DIMENSIONS ARE INDICATIVE AND TO BE VERIFIED ON SITE BY THE SELECTED CONTRACTOR. CONTRACTOR CANNOT BE HELD LIABLE FOR ANY INACCURACIES IN THE SPECIFIED MATERIALS AND EQUIPMENT, ARE TO BE INSTALLED TO MANUFACTURERS REQUIREMENTS. PRIOR TO ANY INSTALLATION, THE CONTRACTOR IS REQUIRED TO LIASE WITH THE MANUFACTURER, ON RECOMMENDED CONSTRUCTION METHODS.

CONTRACTORS TO PROVIDE DRAWINGS FOR SIGN OFF.

DRAWINGS ARE TO BE READ IN CONJUNCTION WITH YOUTH ASSOCIATED SCHEDULES OR DIFFERENCES.

P01 02/12/2022 ISSUED FOR TENDER

WWW.YOUTH.STUDIO
+44 (0) 161 7060 467
3 STEVENSON SQUARE, NORTHERN QUARTER, MANCHESTER, M1 1DN

NO.	DATE	ISSUE NOTES
-----	------	-------------

PROJECT ID.
YS-233
PROJECT TITLE.
ARTHUR HOUSE

CHORLTON STREET,
MANCHESTER, M1 3FH

CLIENT.

SIXTEEN REAL ESTATE

ARCHITECT / PROJECT MANAGER

DATE DRAWN
31/11/22

DRAWN BY
AS
APPROVED BY.
LM
SCALE.
A2

DRAWING TITLE.

ENTRANCE LANDSCAPING

REV.

P01

DRAWING NO.

223-YOU-XX-00-DR-I-9020

YOUTH