


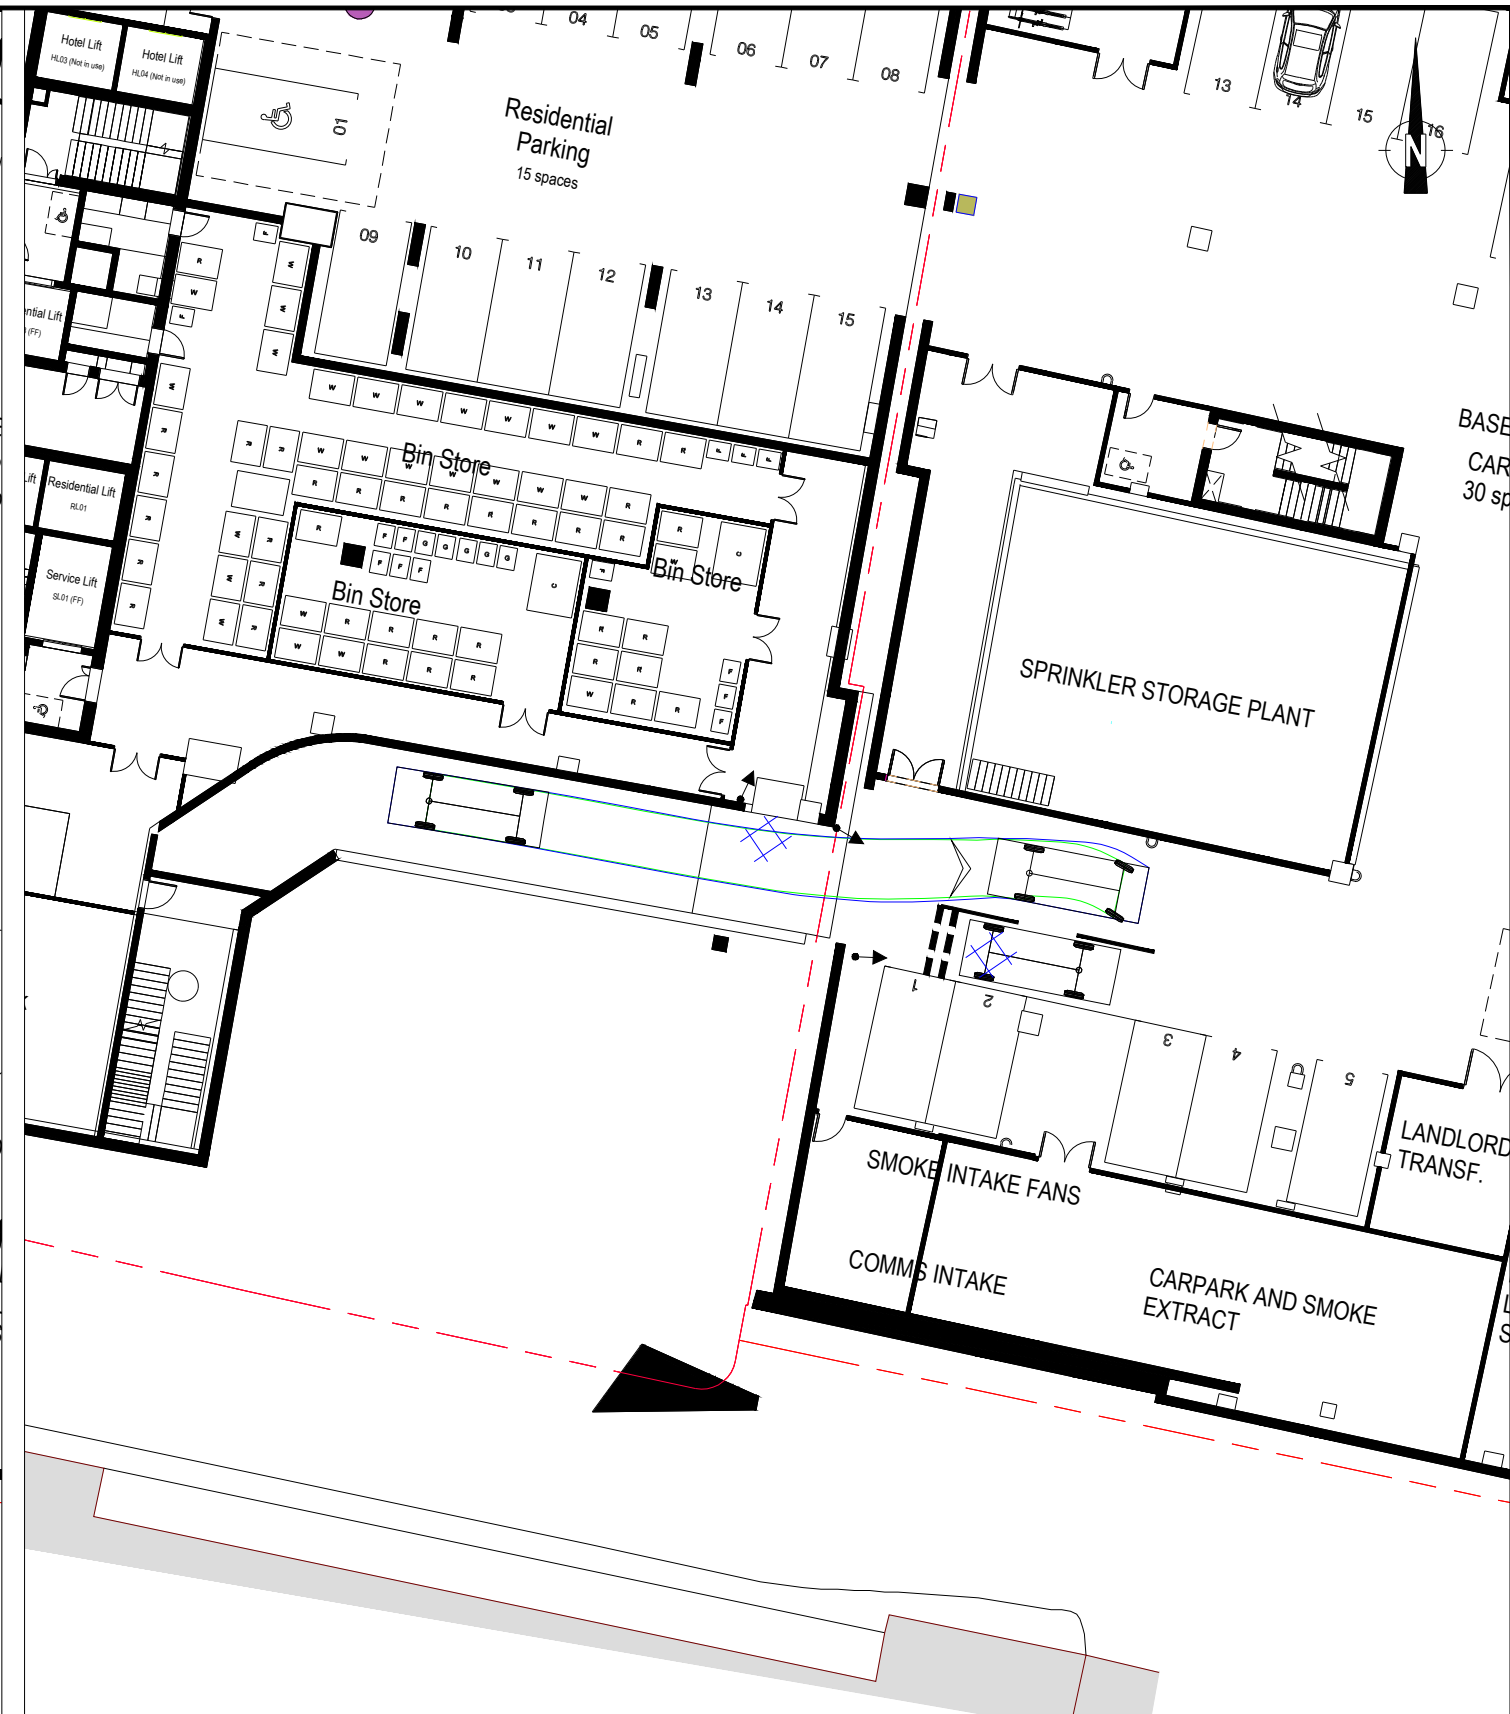

Ordnance Survey © Crown copyright 2019.
All rights reserved. Licence No. 100052073.

NOTE: THE PROPERTY OF THIS DRAWING AND DESIGN IS VESTED IN VECTOS (NORTH) LTD.
IT MUST NOT BE COPIED OR REPRODUCED IN ANY WAY WITHOUT THEIR PRIOR WRITTEN CONSENT.

REV.	DETAILS	DRAWN	CHECKED	DATE
A	Amendments made to swept paths	WD	GD	20.12.22

Notes:

- This is not a construction drawing and is intended for illustrative purposes only.
- White lining is indicative only.

Large Car (2006)

Overall Length 5.079m
Overall Width 1.872m
Overall Body Height 1.525m
Min Body Ground Clearance 0.310m
Max Track Width 1.831m
Lock to lock time 4.00s
Kerb to Kerb Turning Radius 5.900m

St Michael's, Manchester

Vehicle Access Arrangement (Basement)
Swept Path Analysis - Large Car

DRAWN: WD
CHECKED: GD
DATE: 13.02.23
SCALES: 1:250 at A3

Domis

4th Floor Oxford Place
61 Oxford Street
Manchester
M1 6EQ
t: 0161 228 1008
e: manchester@vectos.co.uk

DRAWING NUMBER: VN222463-TR104
REVISION: -