

CDM RESIDUAL RISK INFORMATION (HASBOX)

In addition to the hazards / risks normally associated with the types of work detailed on this drawing, note the following:-

CONSTRUCTION

-

-

MAINTENANCE / CLEANING

-

-


DEMOLITION / DECOMMISSIONING

-

-


It is assumed that all works will be carried out by a competent contractor working, where appropriate, to and approved method statement.

A

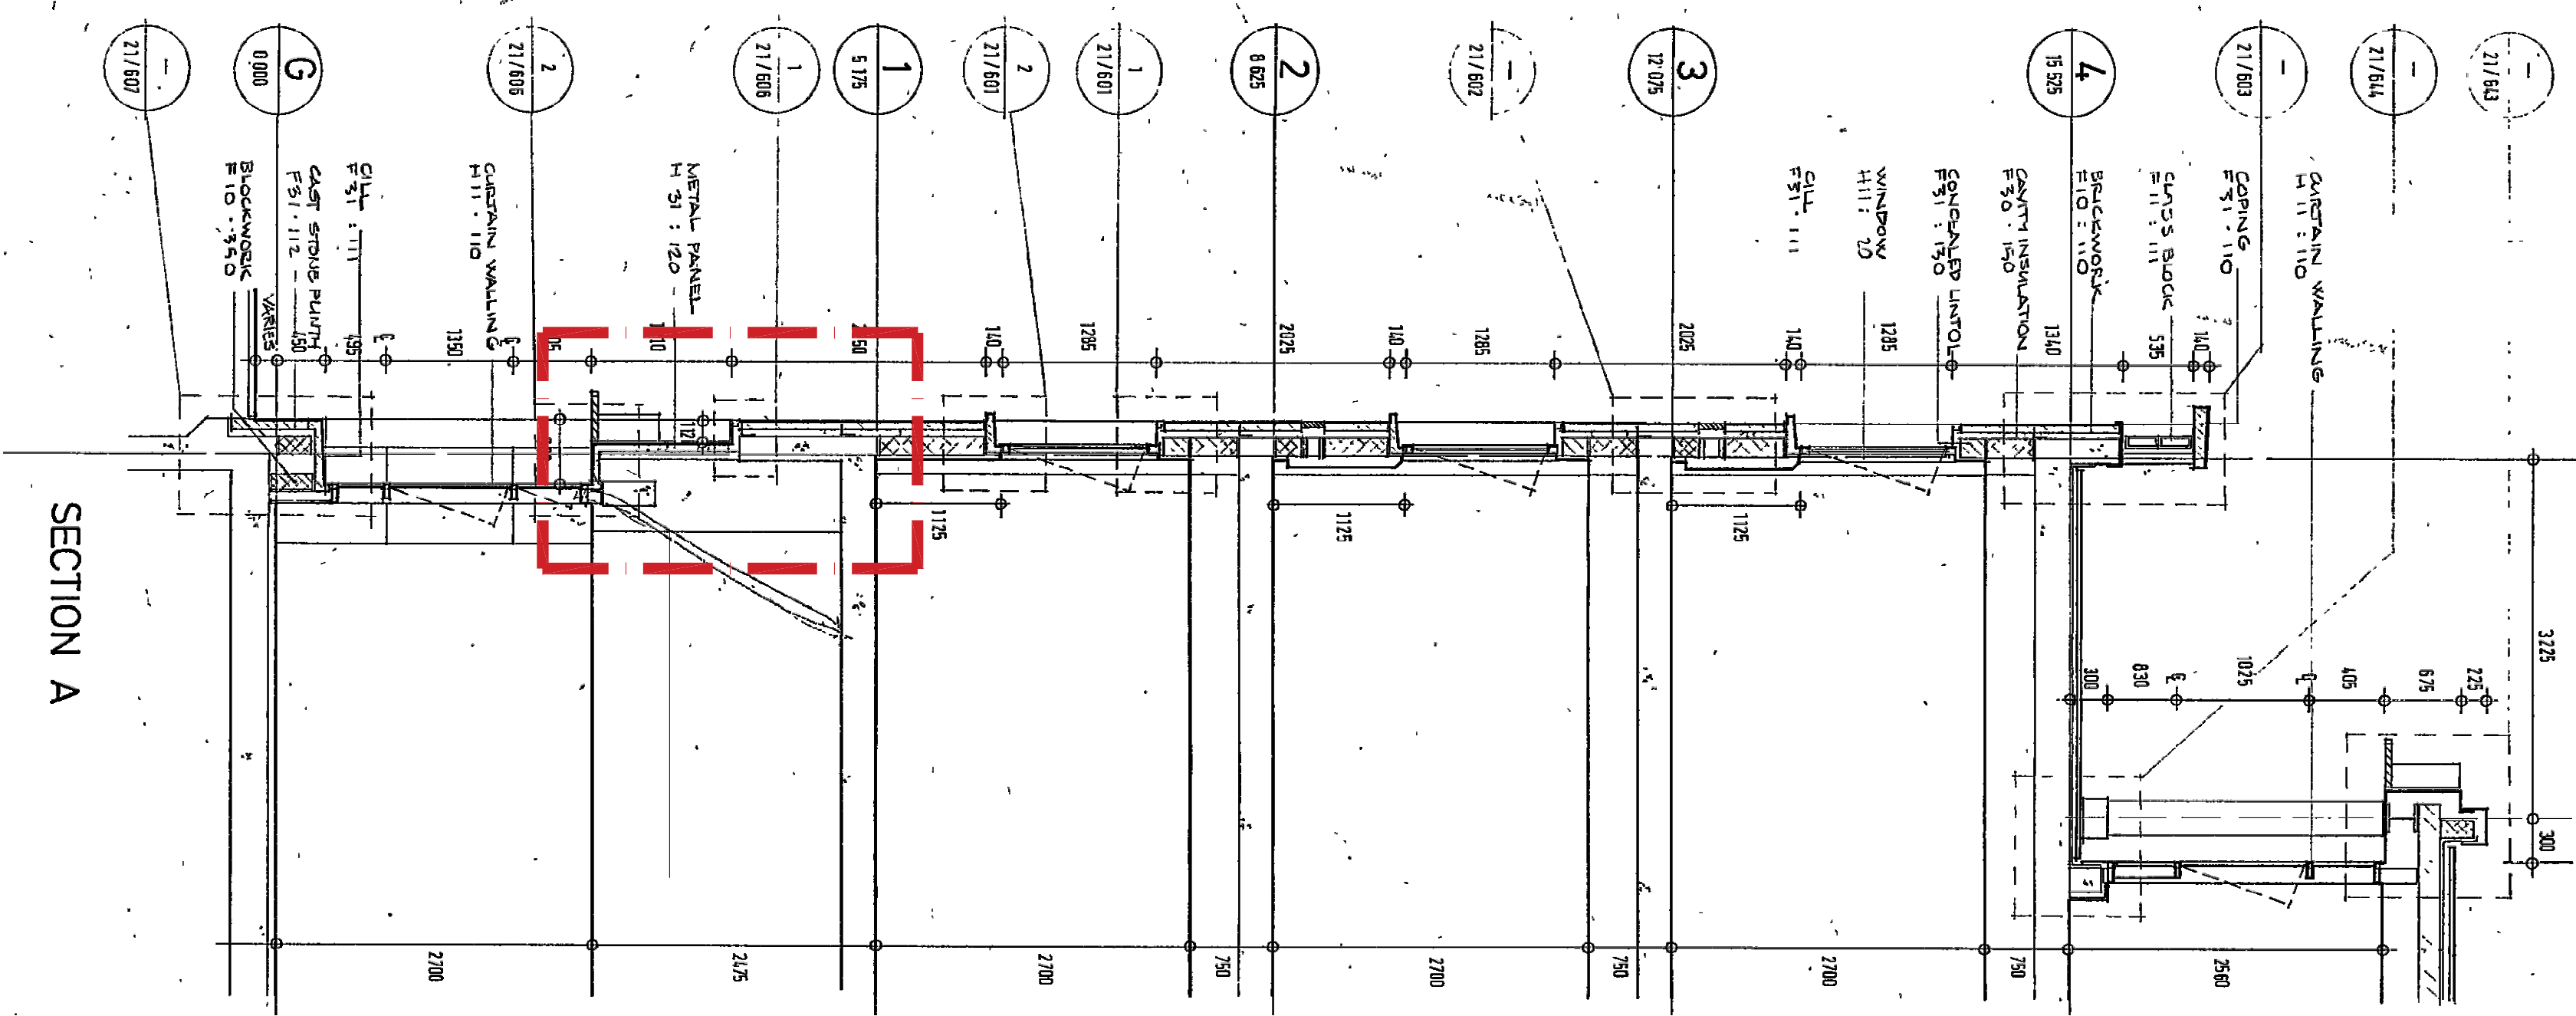


SECTION A


EXISTING SECTION 1:50

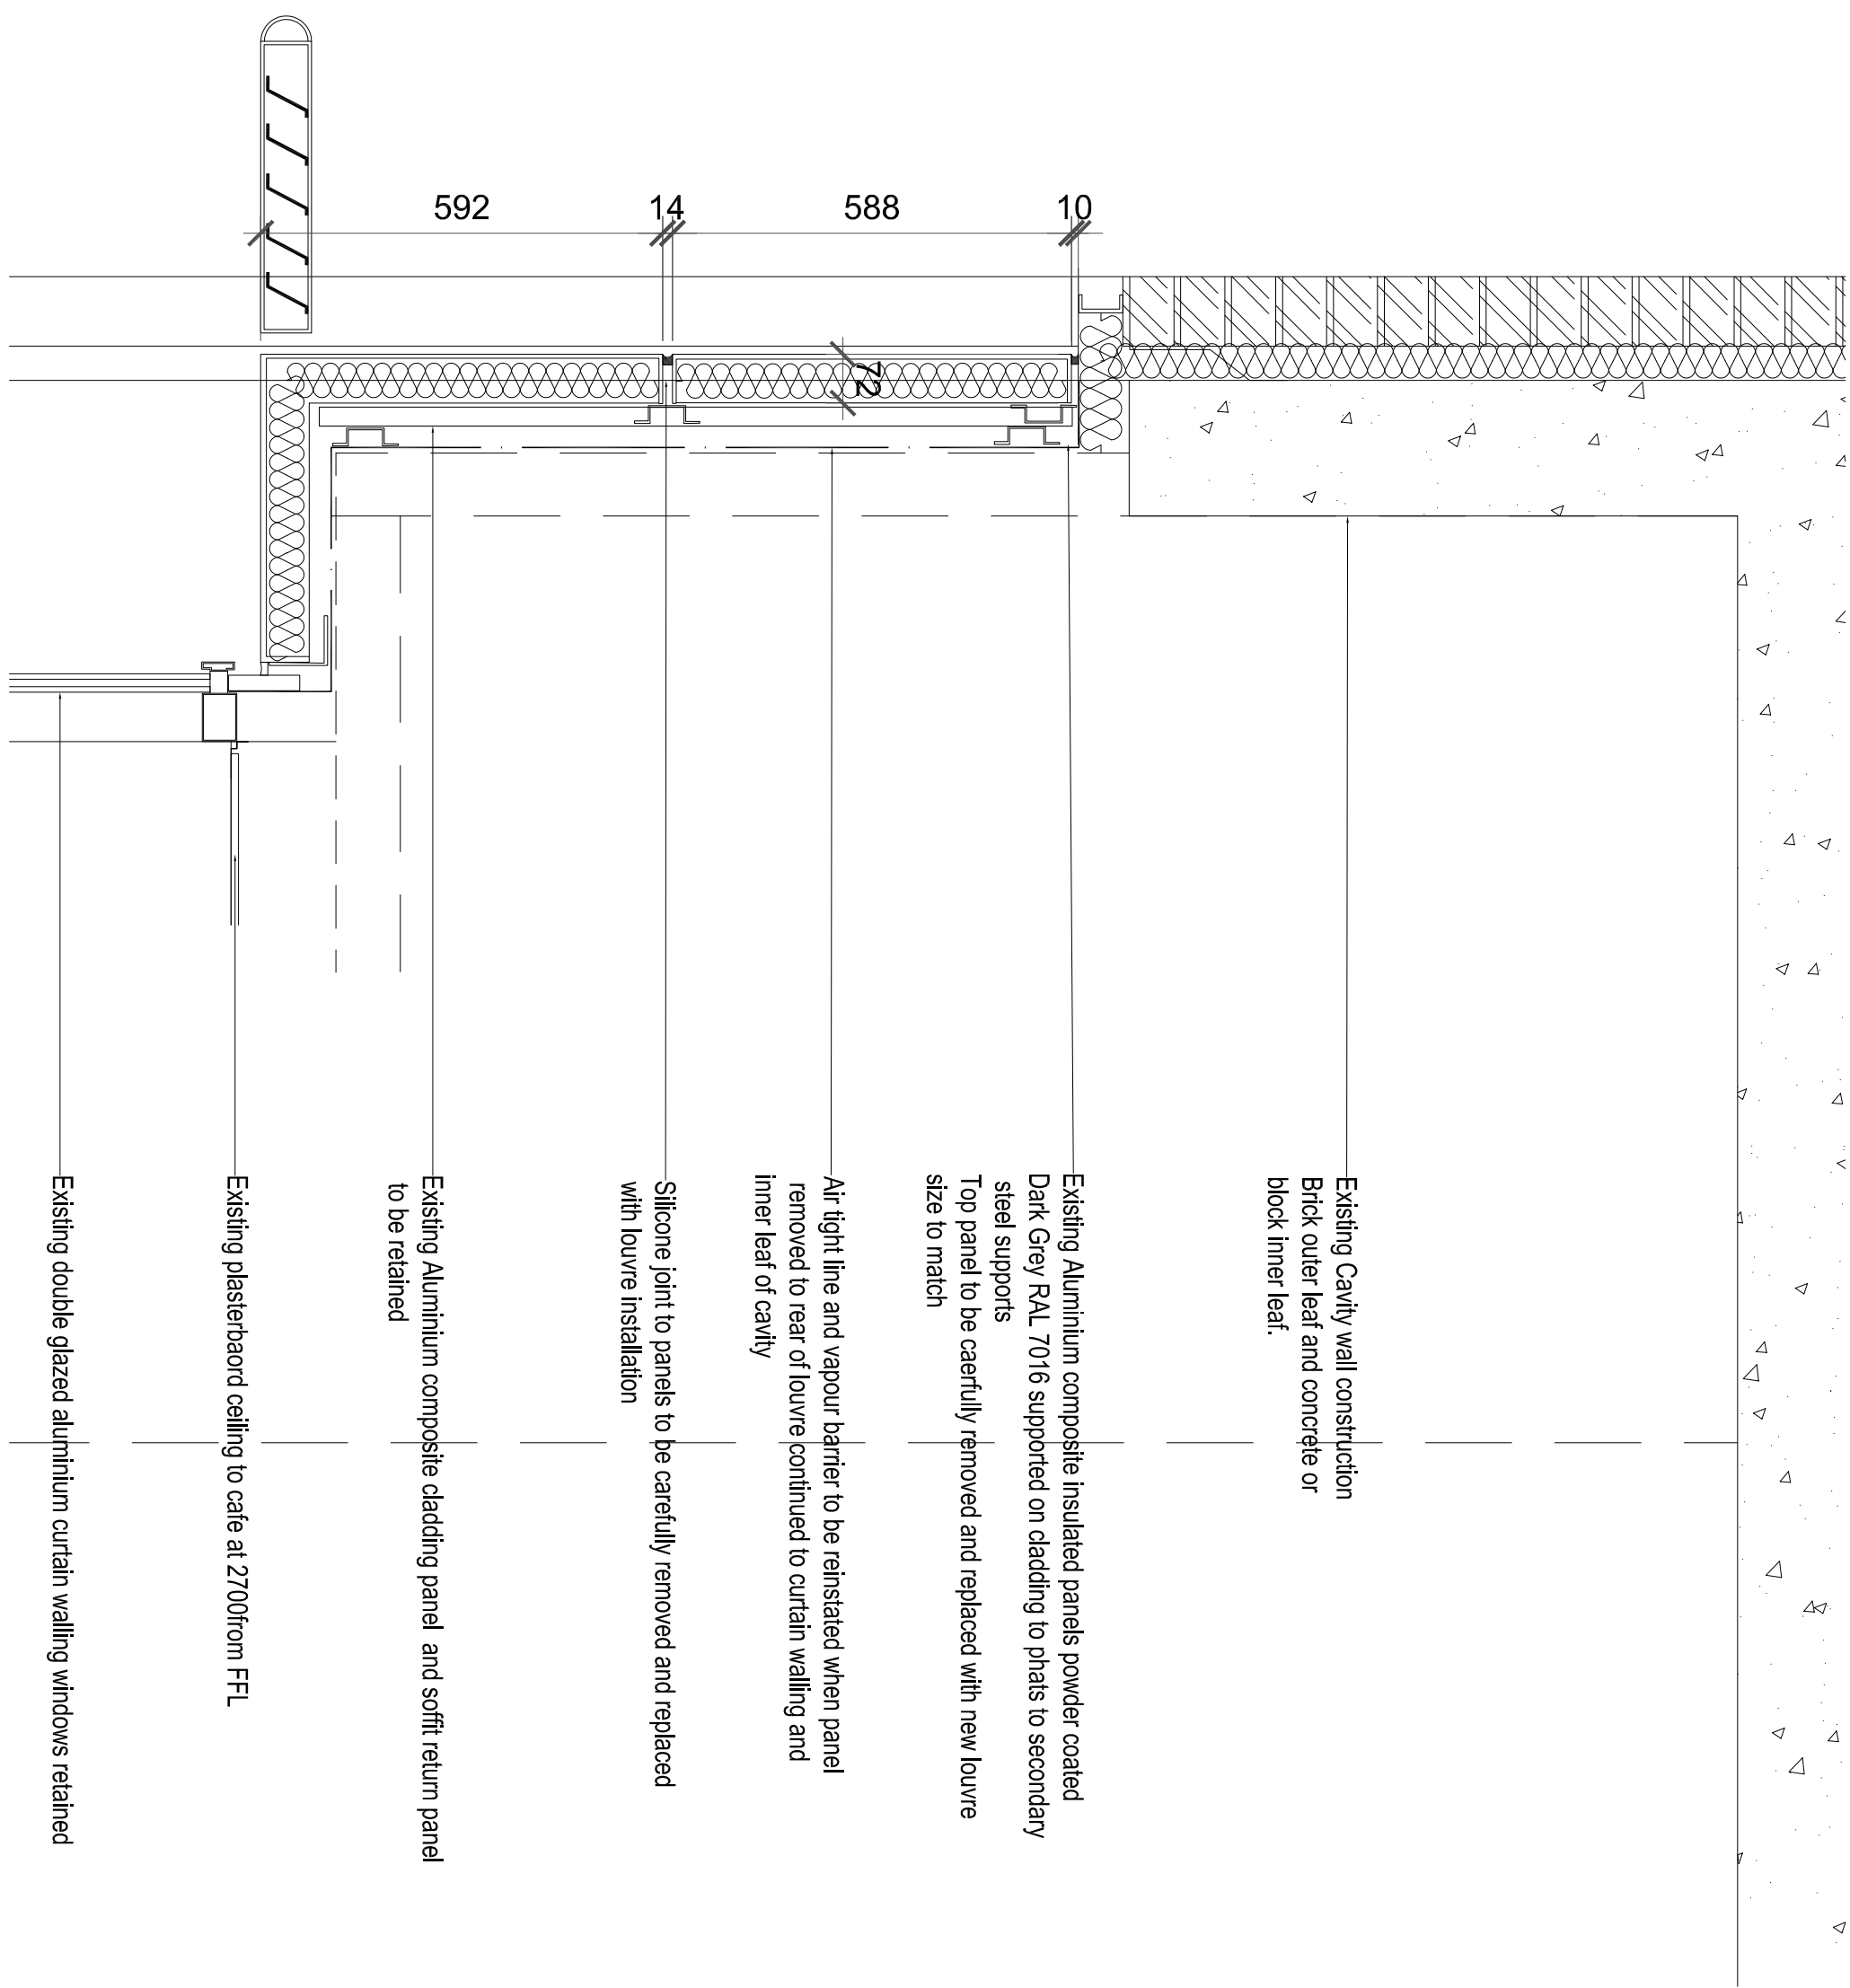

EXISTING DETAIL SECTION 1:10

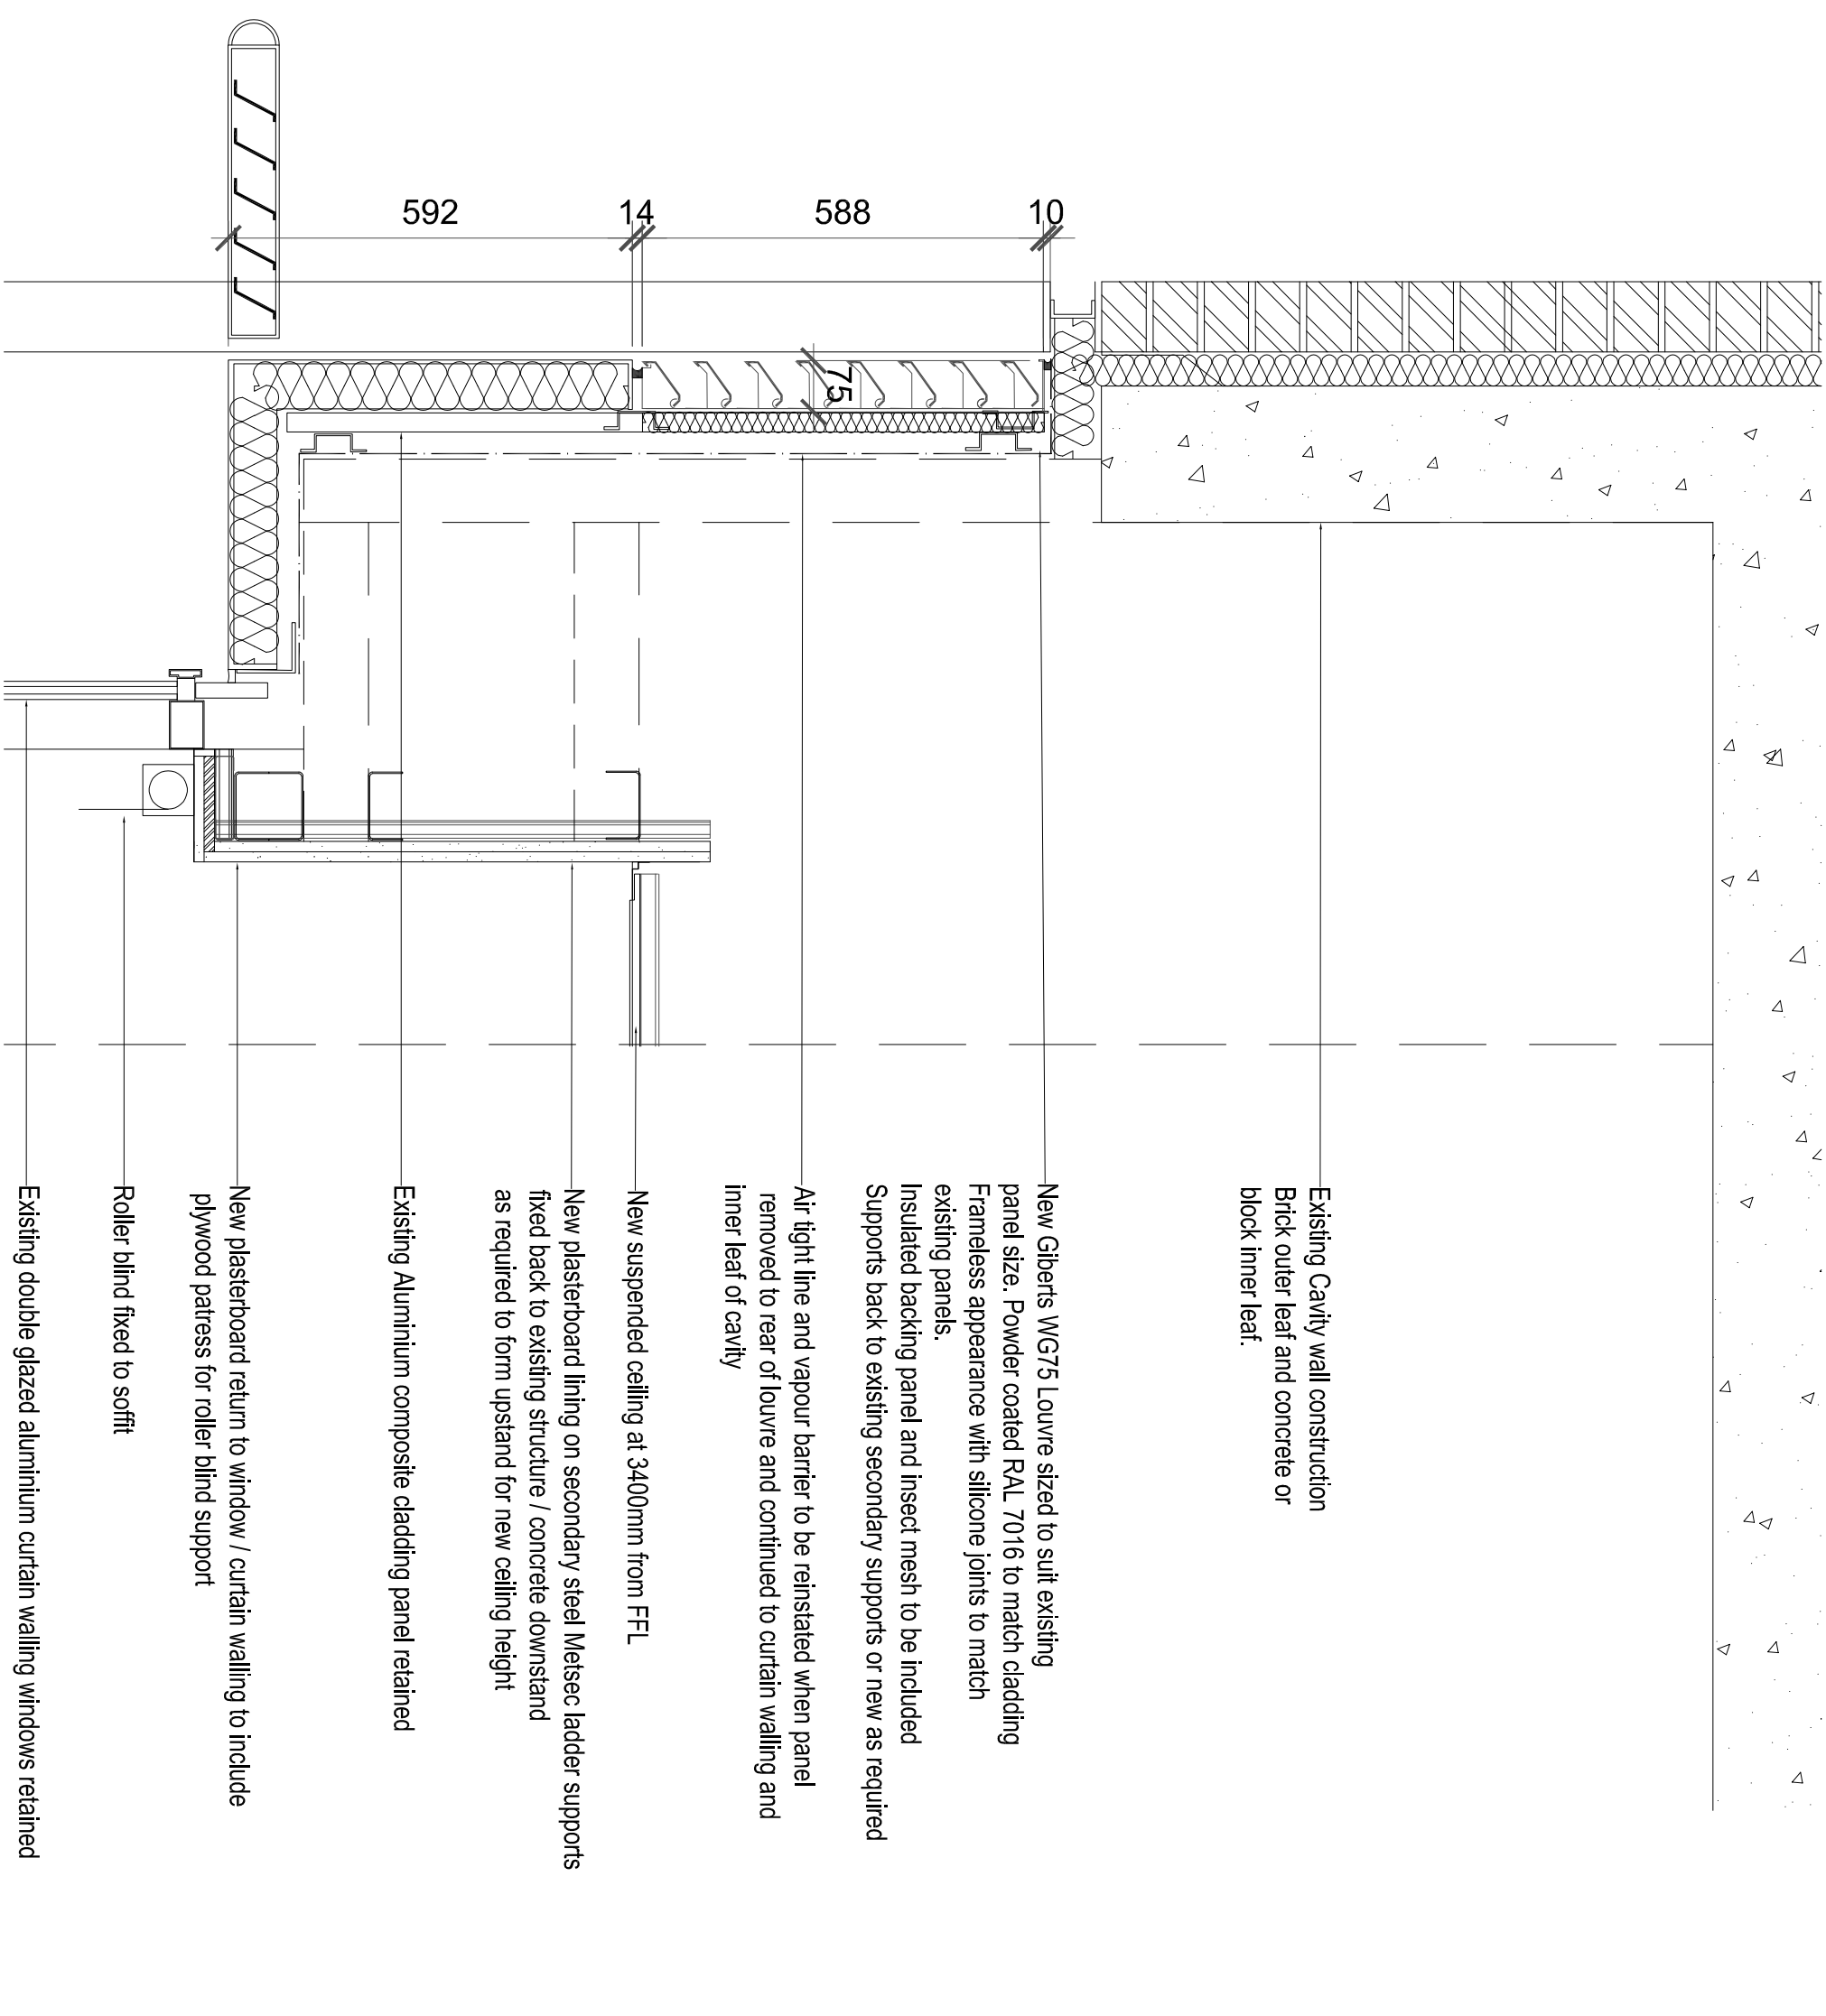

PROPOSED LOUVRE DETAIL SECTION 1:10

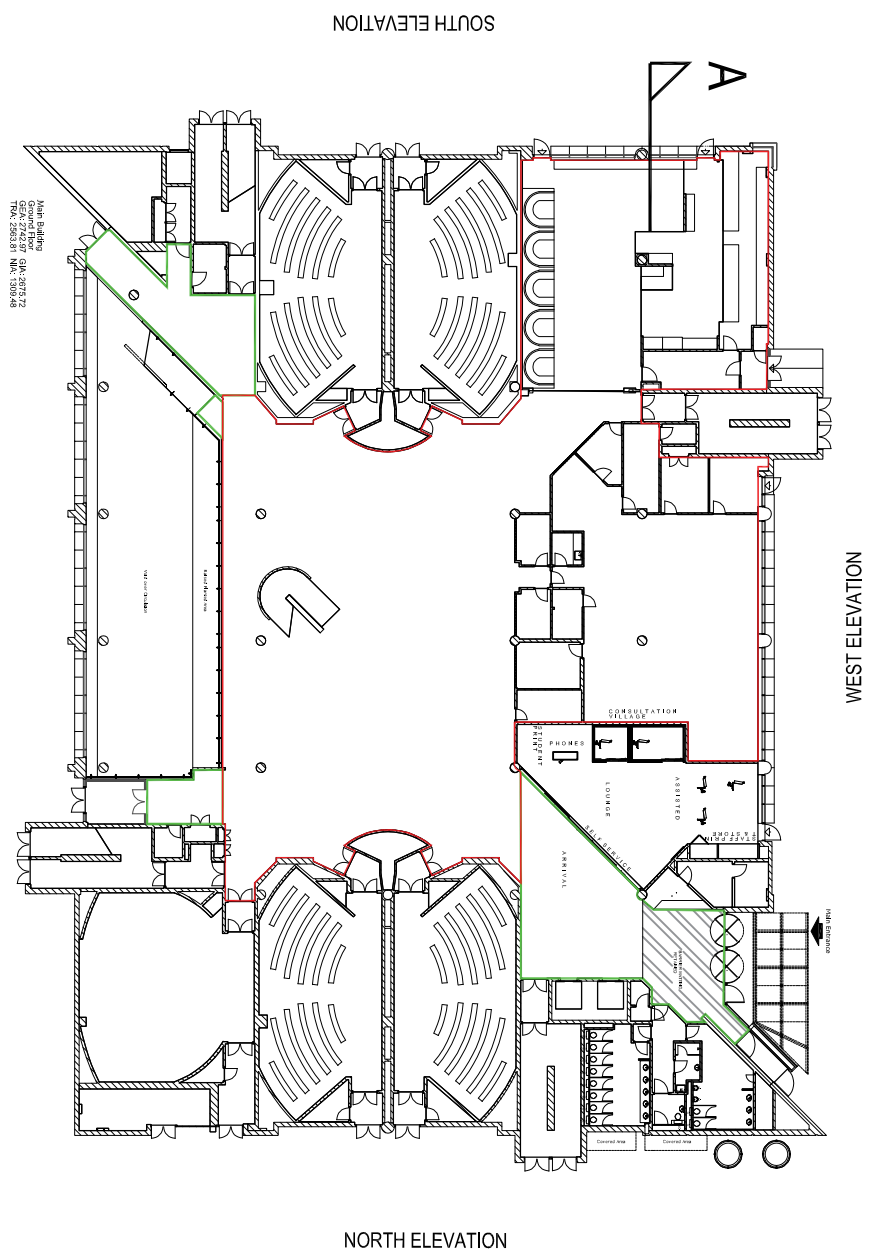

SECTION LOCATION 1:500

Revision

Project Status

STAGE 4

Drawn

Checked

Scale

Date

Mar 23

SL

1:50/10 @ A1

MMU

Geoffrey Manton

Ground Floor

Refurbishment

Drawn Title

EXISTING BUILDING

SECTION AND LOUVRE

PANEL DETAIL

Manufacturer:

37 Dale Street

Leeds LS1 5TH

South Yorkshire

United Kingdom

0113 275 1777

0113 275 1777

www.fdg.co.uk

FDG

fairhurst design group

7752

21-100

-