



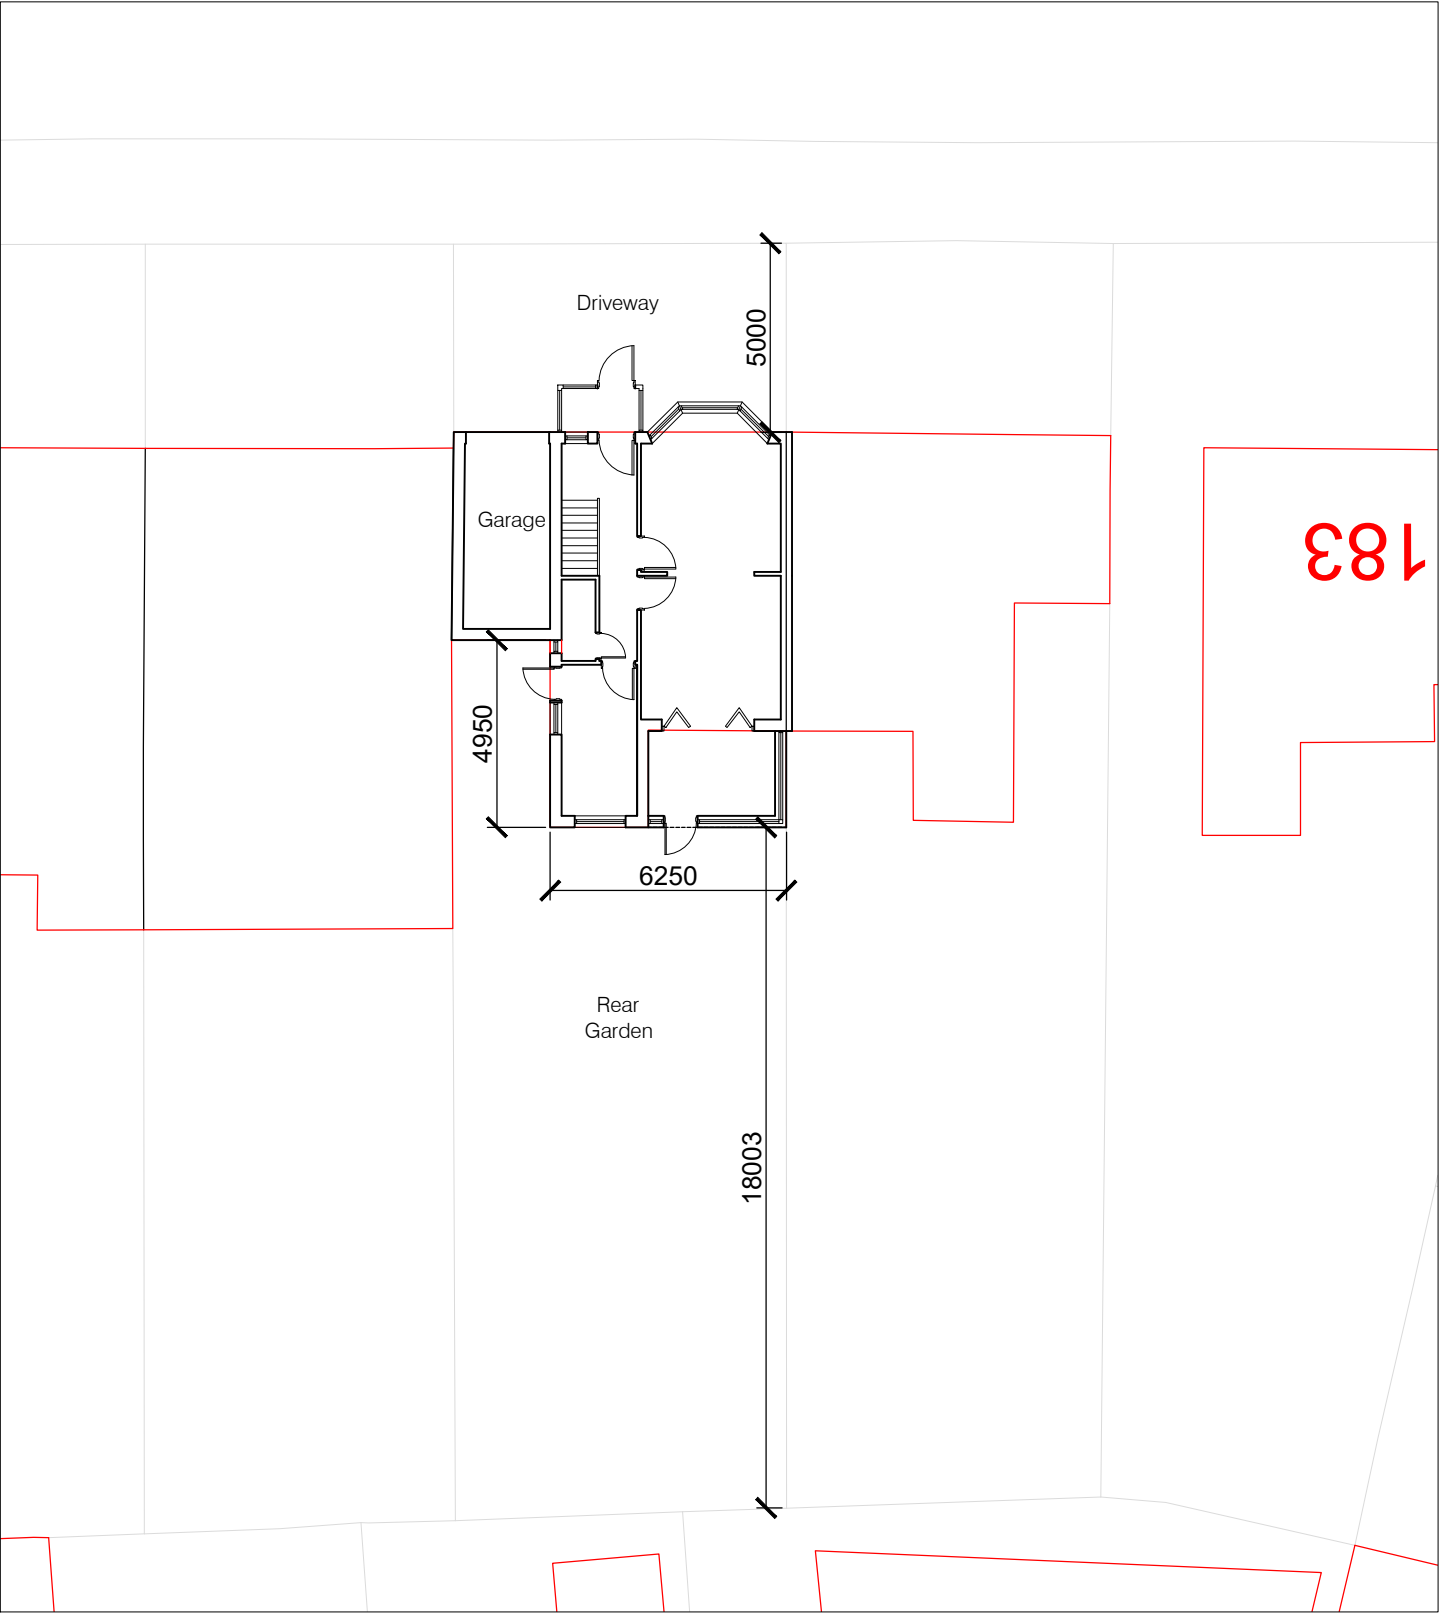

Building Block as Existing

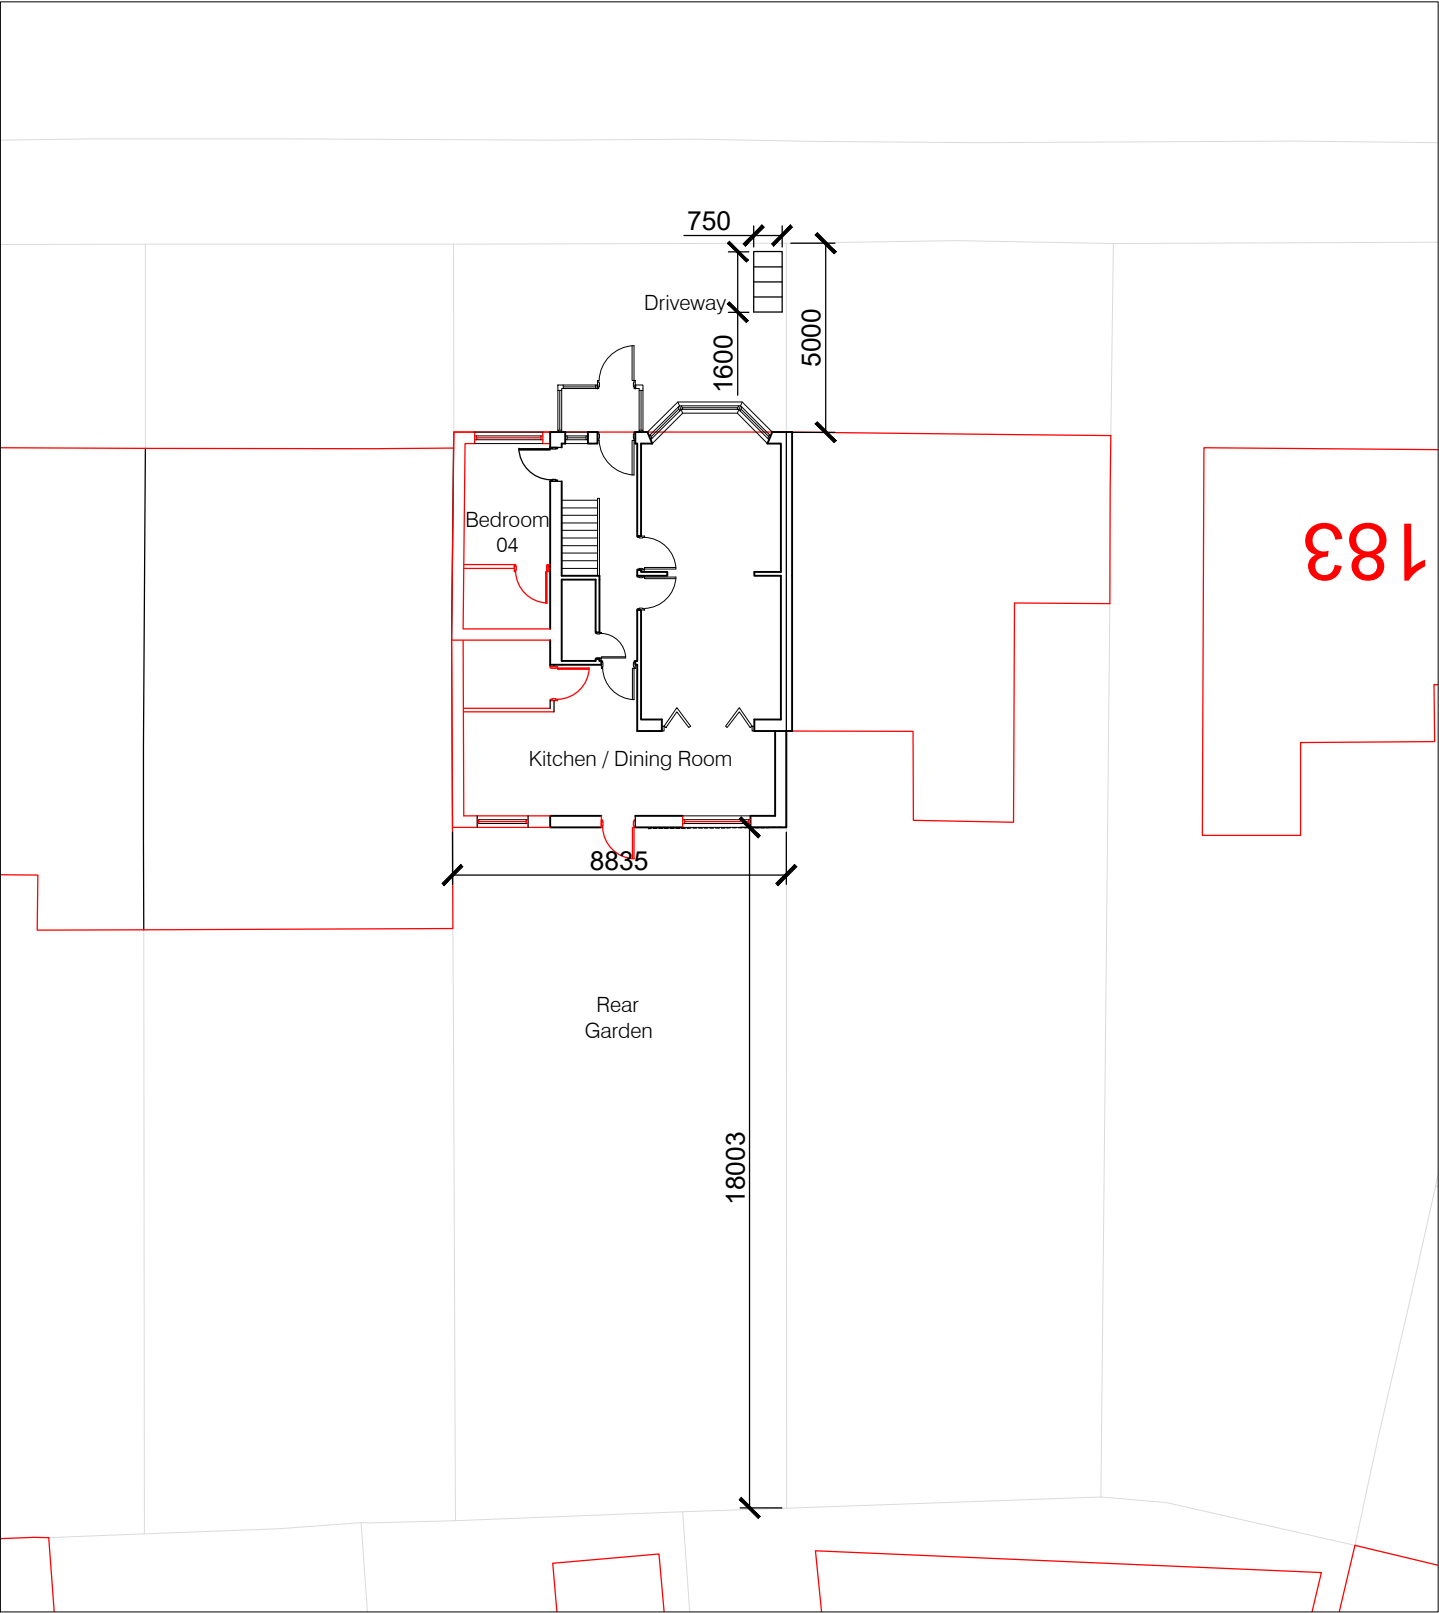

Building Block as Proposed

- 1. DO NOT SCALE FROM THIS DRAWING - USE FIGURED DIMENSIONS ONLY.
- 2. READ IN CONJUNCTION WITH ALL OTHER CONSULTANTS / SPECIALISTS DRAWINGS, REPORT ANY DISCREPANCIES BEFORE AFFECTED WORK COMMENCES.
- 3. ALL SETTING OUT DIMENSIONS TO BE CHECKED ON SITE BY CONTRACTOR BEFORE WORK COMMENCES.
- 4. ALL WORKS CARRIED OUT WITHIN 3M OF ADJOINING PROPERTY IS SUBJECT TO THE PARTY WALL ACT 1996.

Rev A		11/01/2023	
Client	Mr. Muhammad Aslam 187 Kings Road, Chorlton, Manchester M21 0XY		
Title	Side Extension Building Block as Existing and Proposed		
Scale	1:200@A3	Drawing No.	15-01-04 23-08-2022