


HALL/ DINING




1 Elevation Hall 1
1 : 200



3 Elevation Hall 3
1 : 200

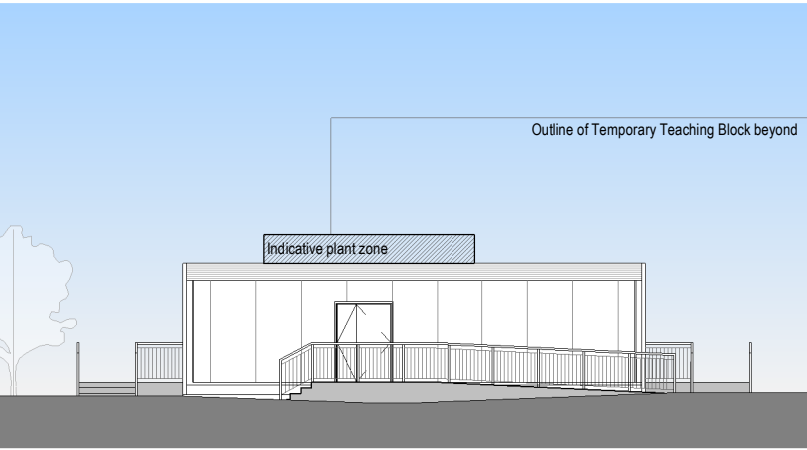

2 Elevation Hall 2
1 : 200

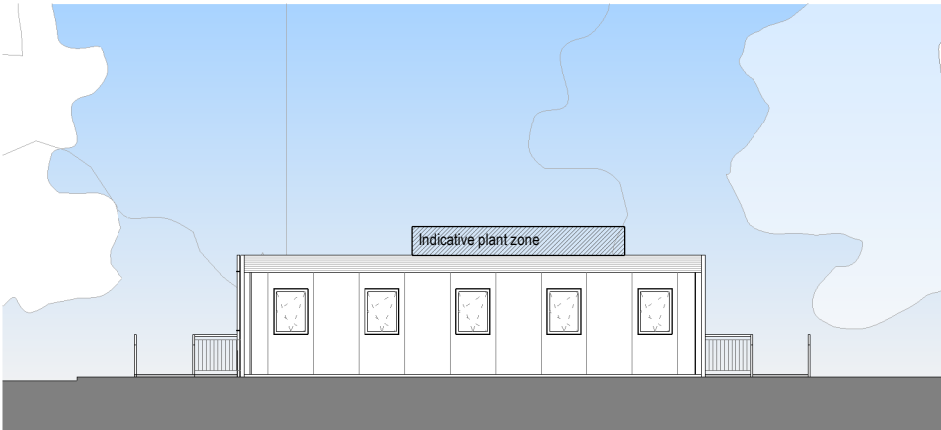

4 Elevation Hall 4
1 : 200

Materials:
Wall - Proprietary manufactured 100mm thick steel bonded interlocking PUR composite panels
Colour: F5867 (TATA Product)

Roof - IP1000 Profile Steel Sheet Roof System
Colour: Goosewing Grey RAL 7038

Doors - Steel faced

Windows - PVC-U frames with double glazing
Colour: White

Rainwater Goods
External squareline gutter system
Colour: White


Notes:

- This drawing is copyright.
- Do not scale dimensions from this drawing.
- This drawing is to be read in conjunction with all other relevant drawings.
- All discrepancies on this drawing are to be reported to the architect.
- Do not modify any element of this drawing.
- Use drawing only for purpose(s) issued.
- This drawing may contain colour.

North Point

Scale Bar

Scale: 1:200

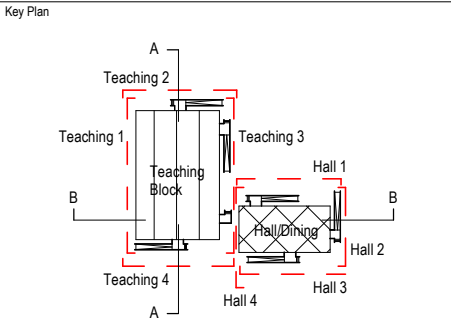

Hazard

HAZ-xx
To warn of significant hazards or information that is unusual
To be read in conjunction with all other consultant's information
Refer to CDM Schedule XXXX-IBI-XX-XX-SHA-A-200-XXXX

The following external model files are included within this drawing:

P01	20/03/2023	First Issue	WL	EA
Rev	Date	Revision Notes	Drawn	Review

**Intelligence
Buildings
Infrastructure**

www.ibigroup.com

Project
Dixons Academy

Drawing Title
GA Elevations - Temporary Building

Job Number 142037	Date Created 10/03/2023	Security Classification	Drawn By AJ
Scale@A3 As indicated	Purpose STAGE APPROVAL	Reviewed By EA	Revision
Drawing Number FS0998-IBI-A-3-TXX-D-A-0004			P01