




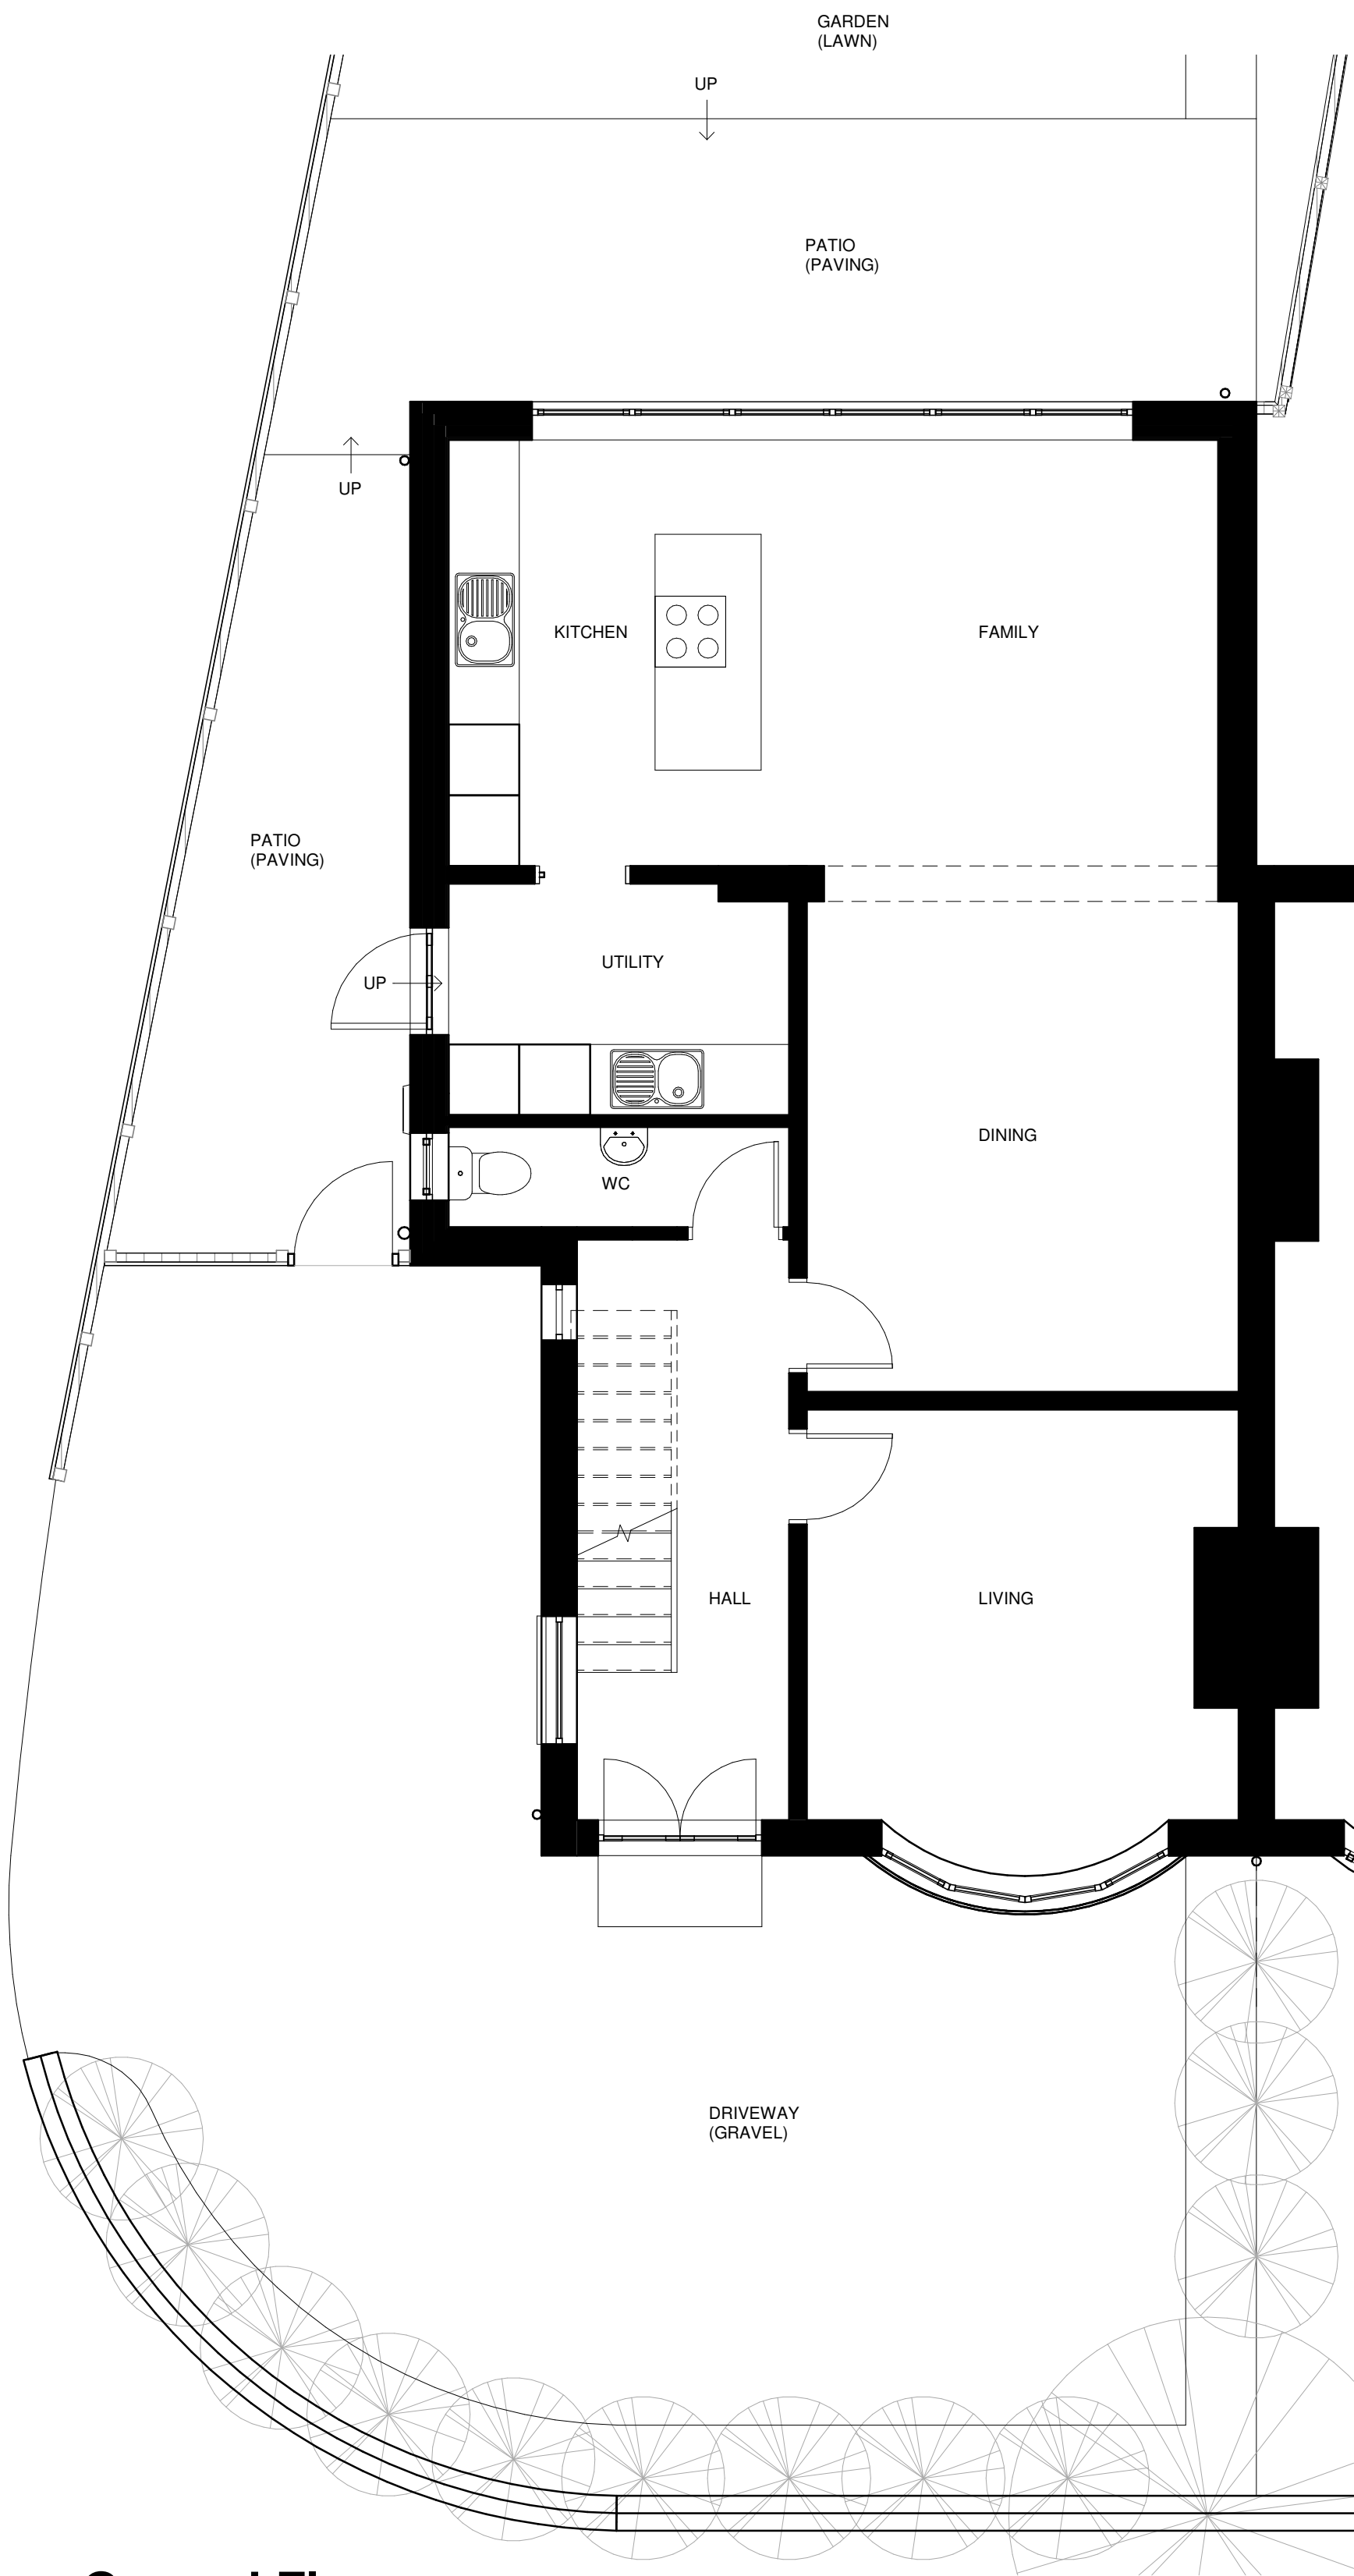


Ground Floor
1 : 50

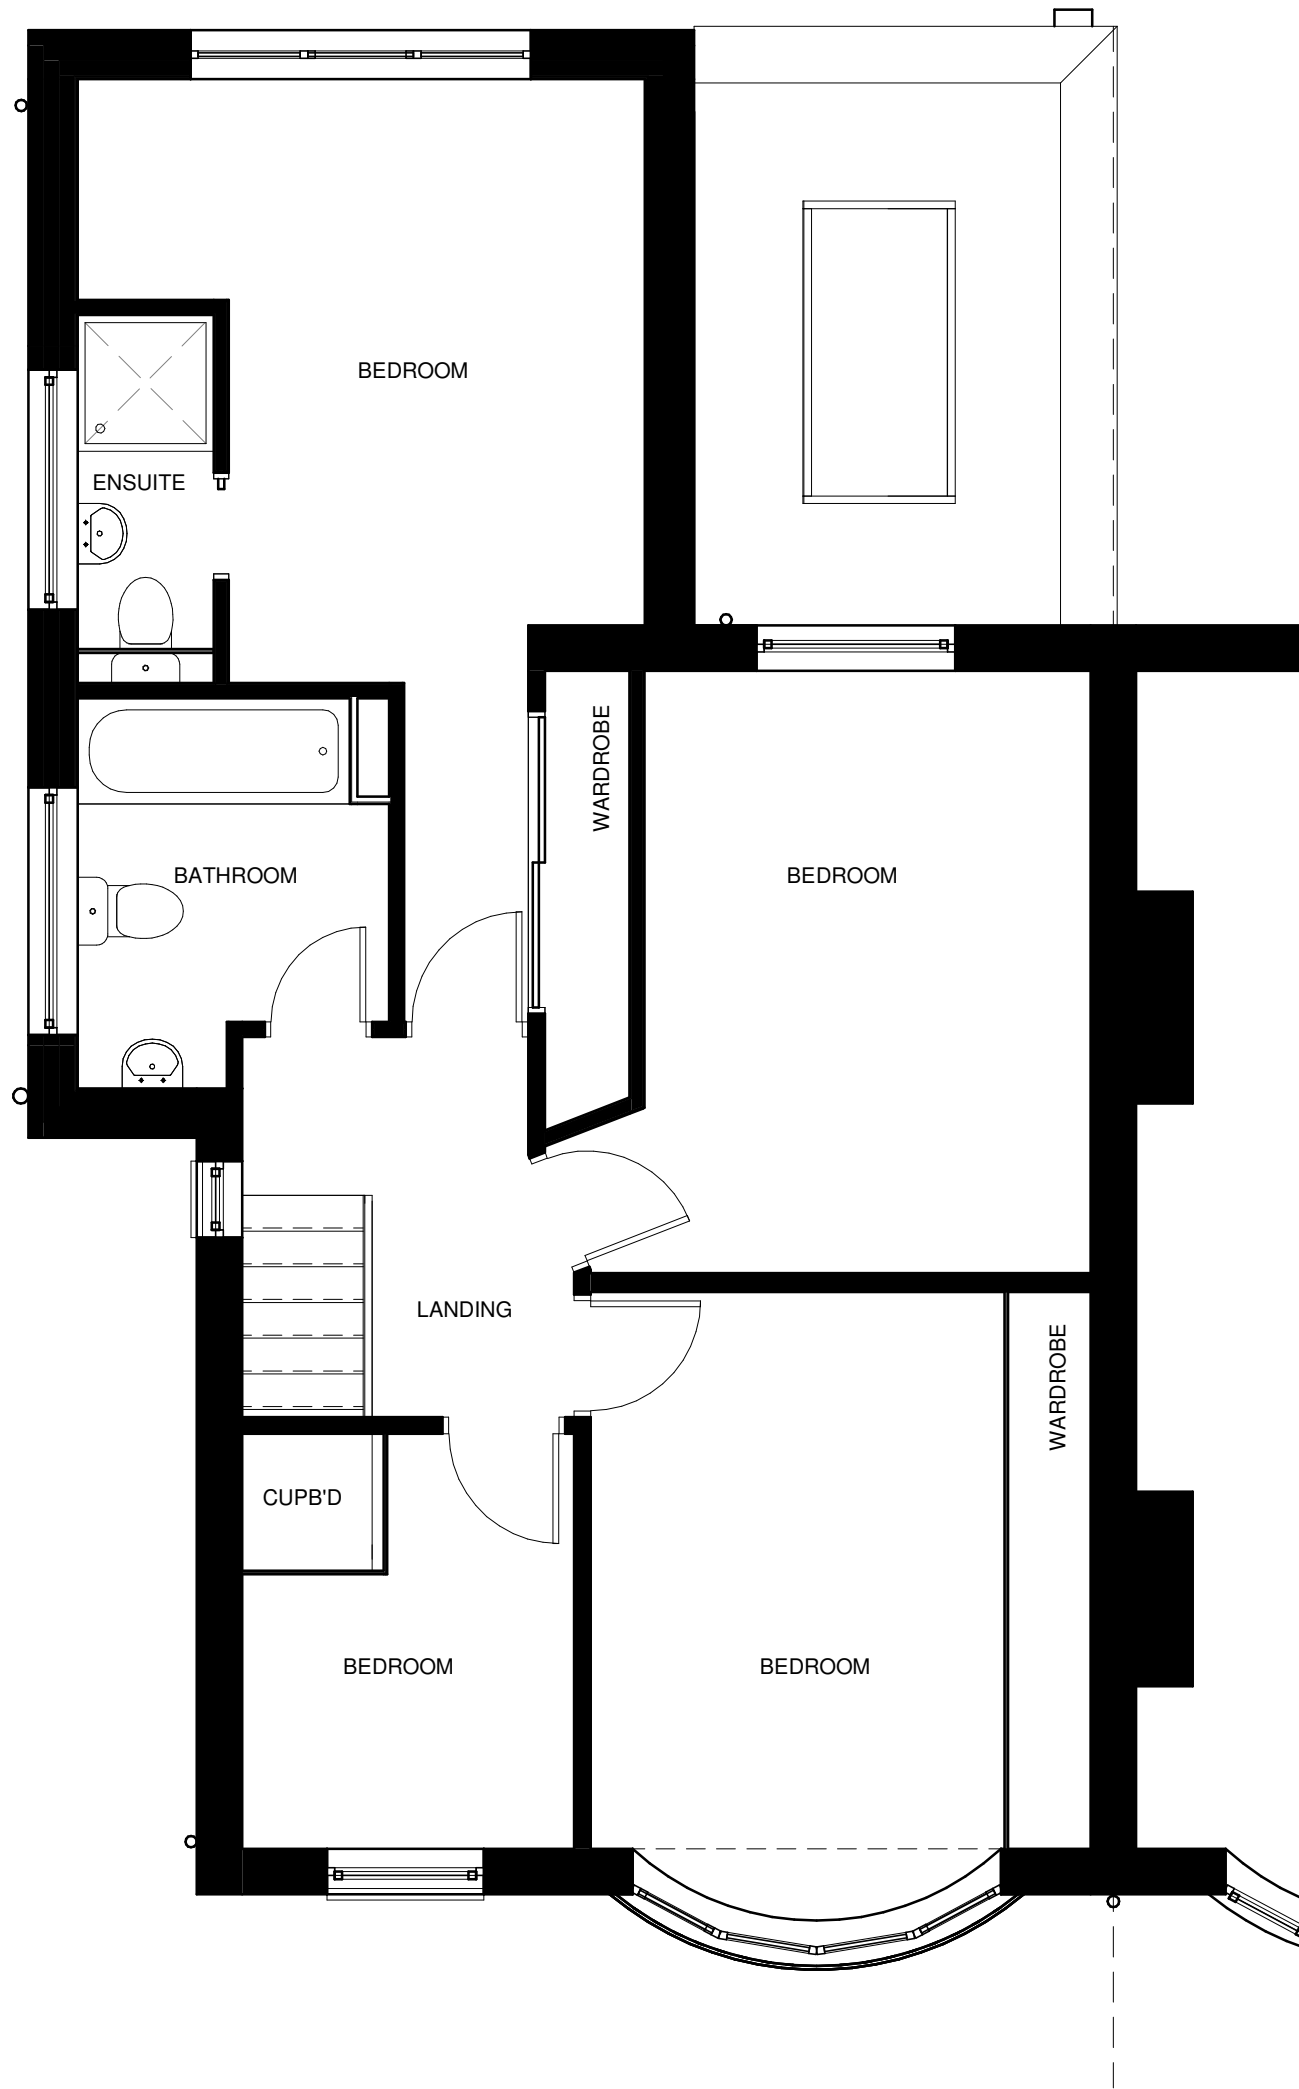

First Floor
1 : 50

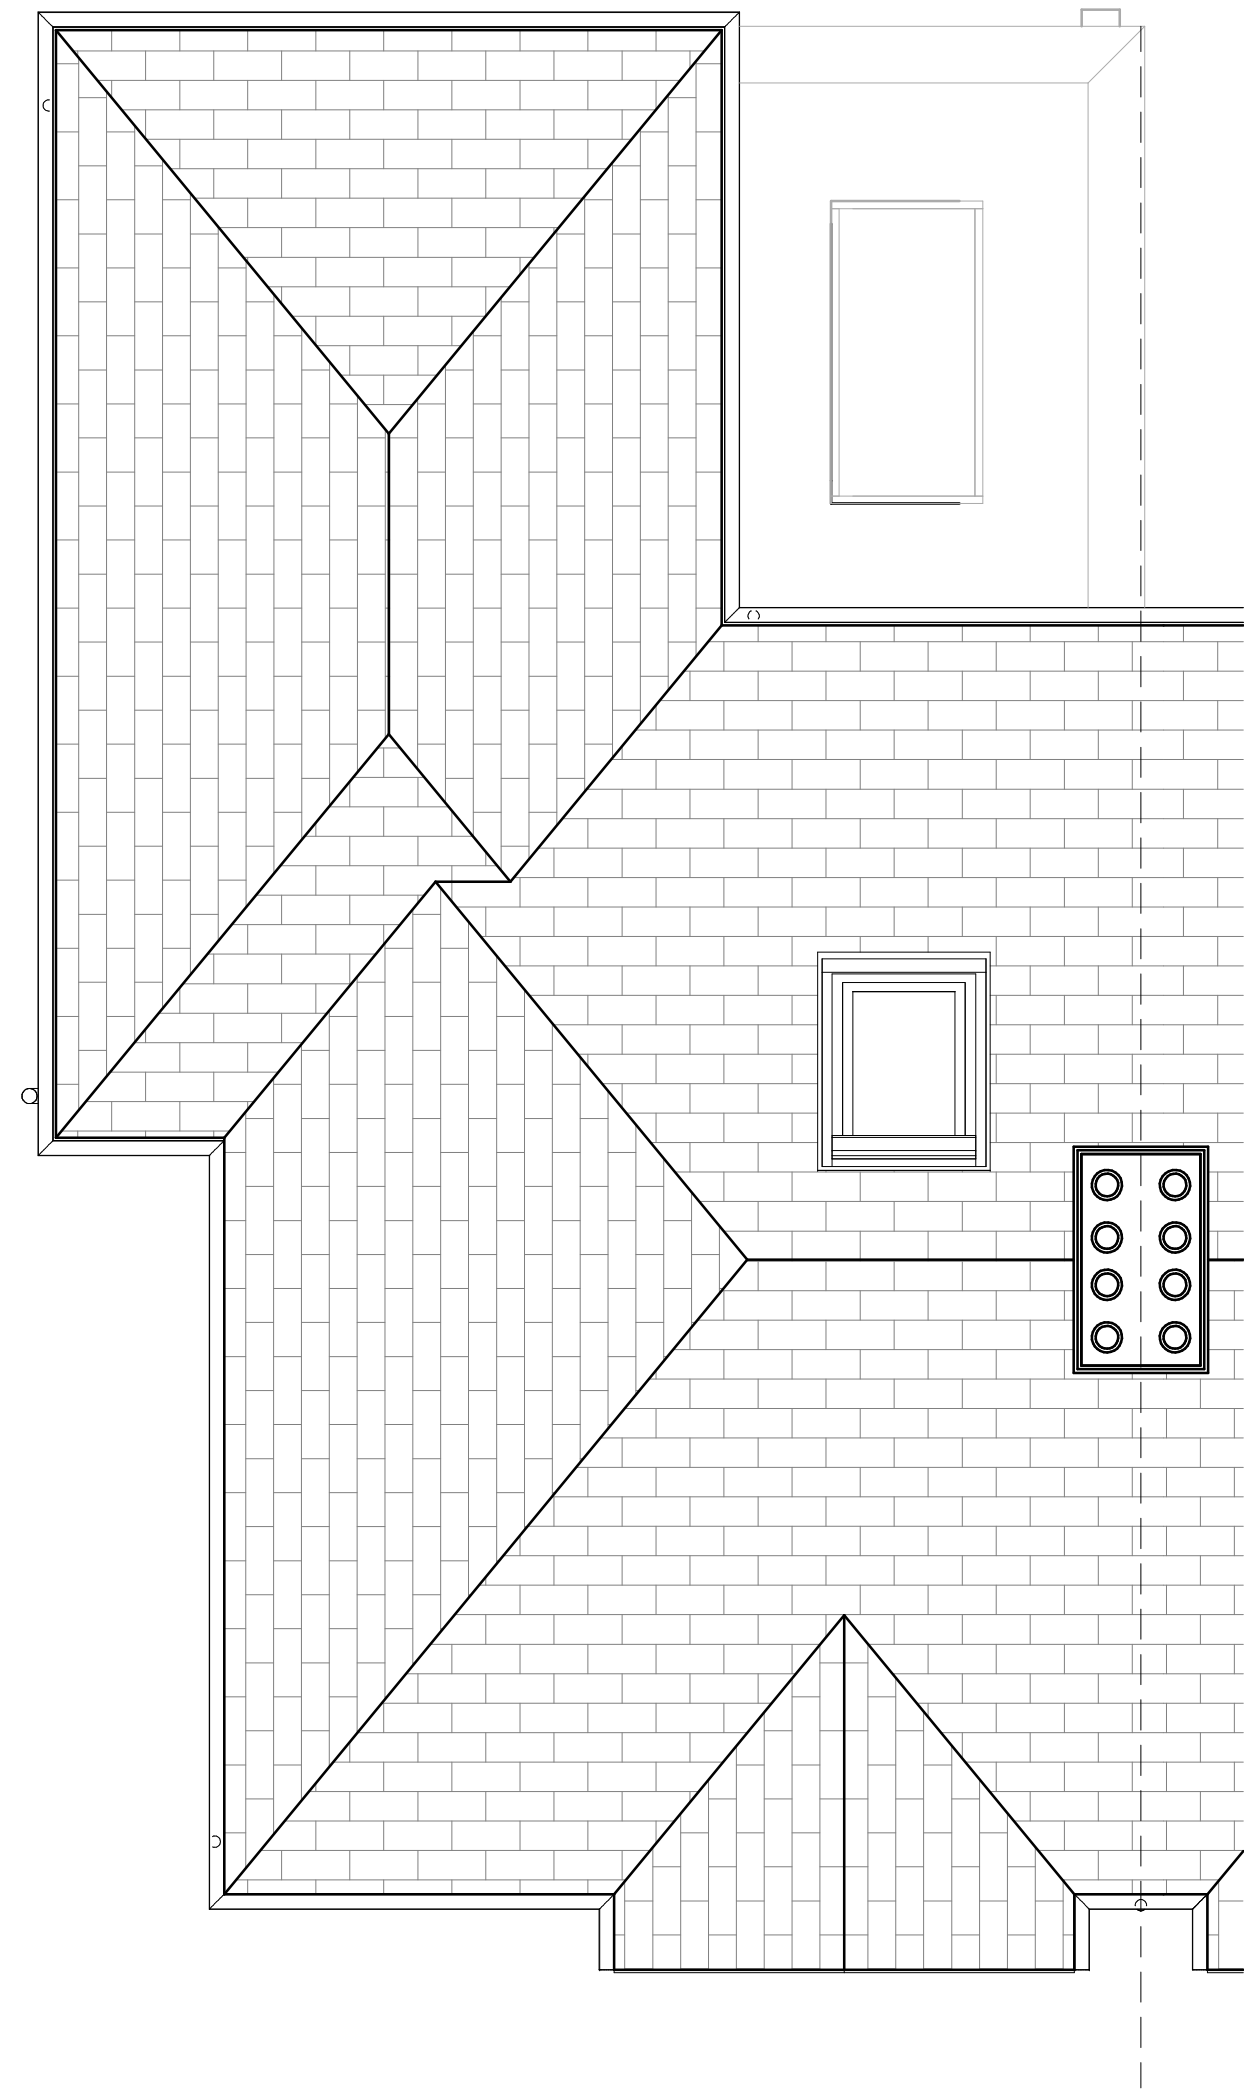

Roof
1 : 50

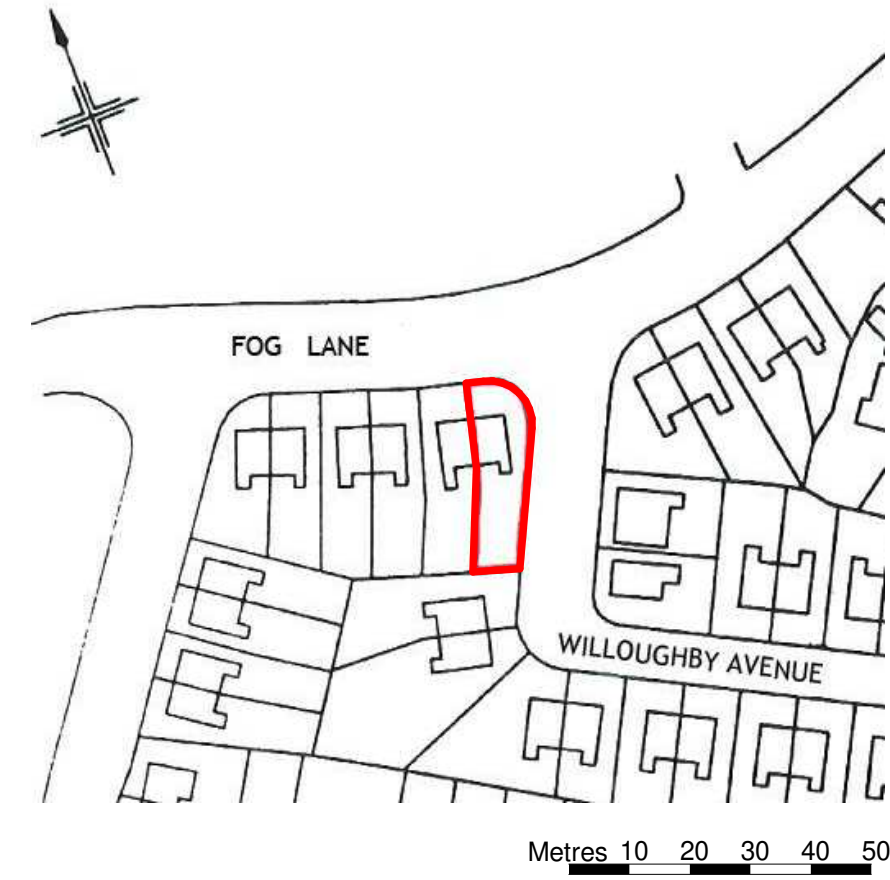

Site Location Plan
1 : 1250

NOTES

The Contractor is to check all dimensions and site conditions before commencing.
Do not scale from this drawing.
This drawing remains the copyright of WHYL Architecture.

KEYPLAN

Rev

Planning issue

WL

29.01.23

Client

Mr T Bolton

Project

106 Fog Lane, Didsbury

Drawing

Existing Plans

Dwg No.

106FL - 210

Rev

A

Date

09/10/22

As indicated

@ A1

Drawn

WL

Approved

Approver

Status

Concept

WHYL ARCHITECTURE

T: 07894 348777
whyarchitecture@hotmail.co.uk