
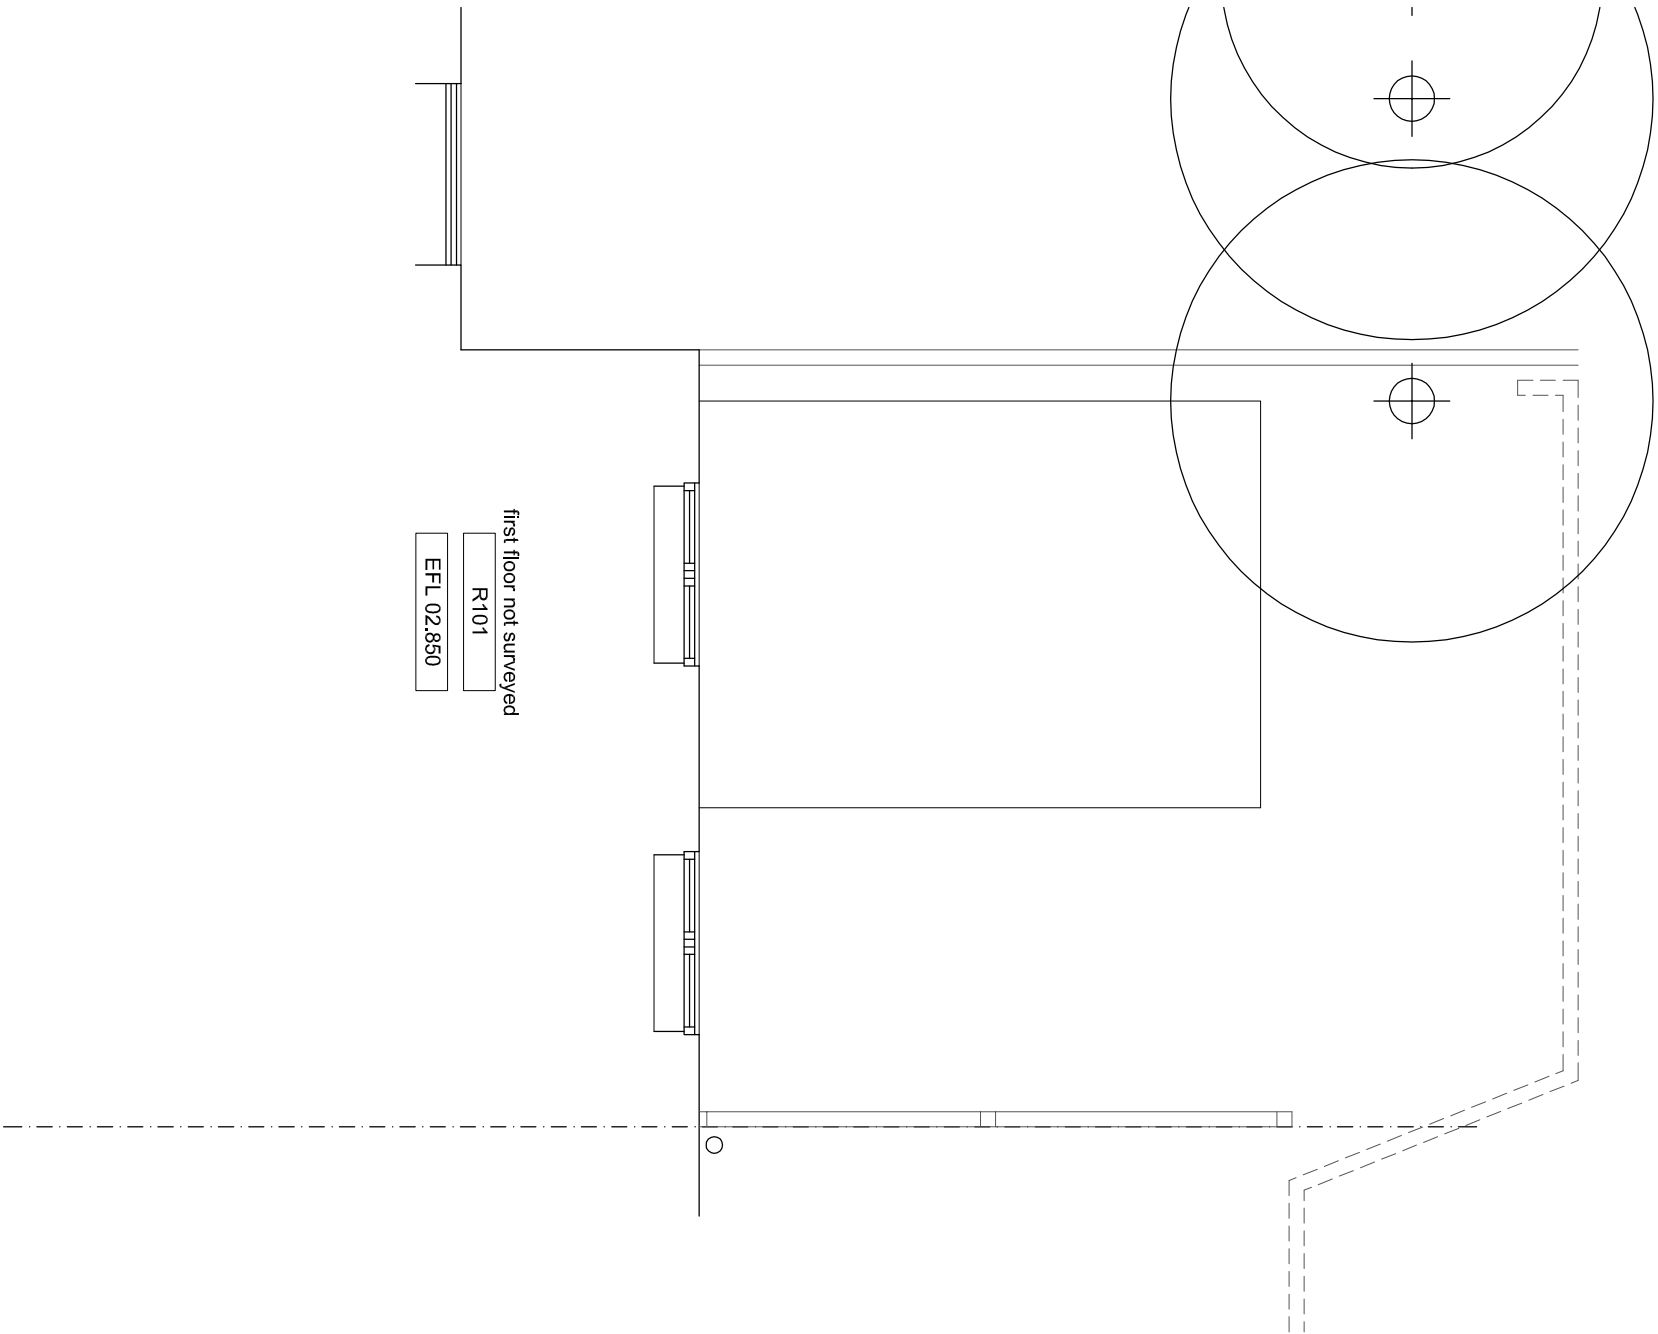
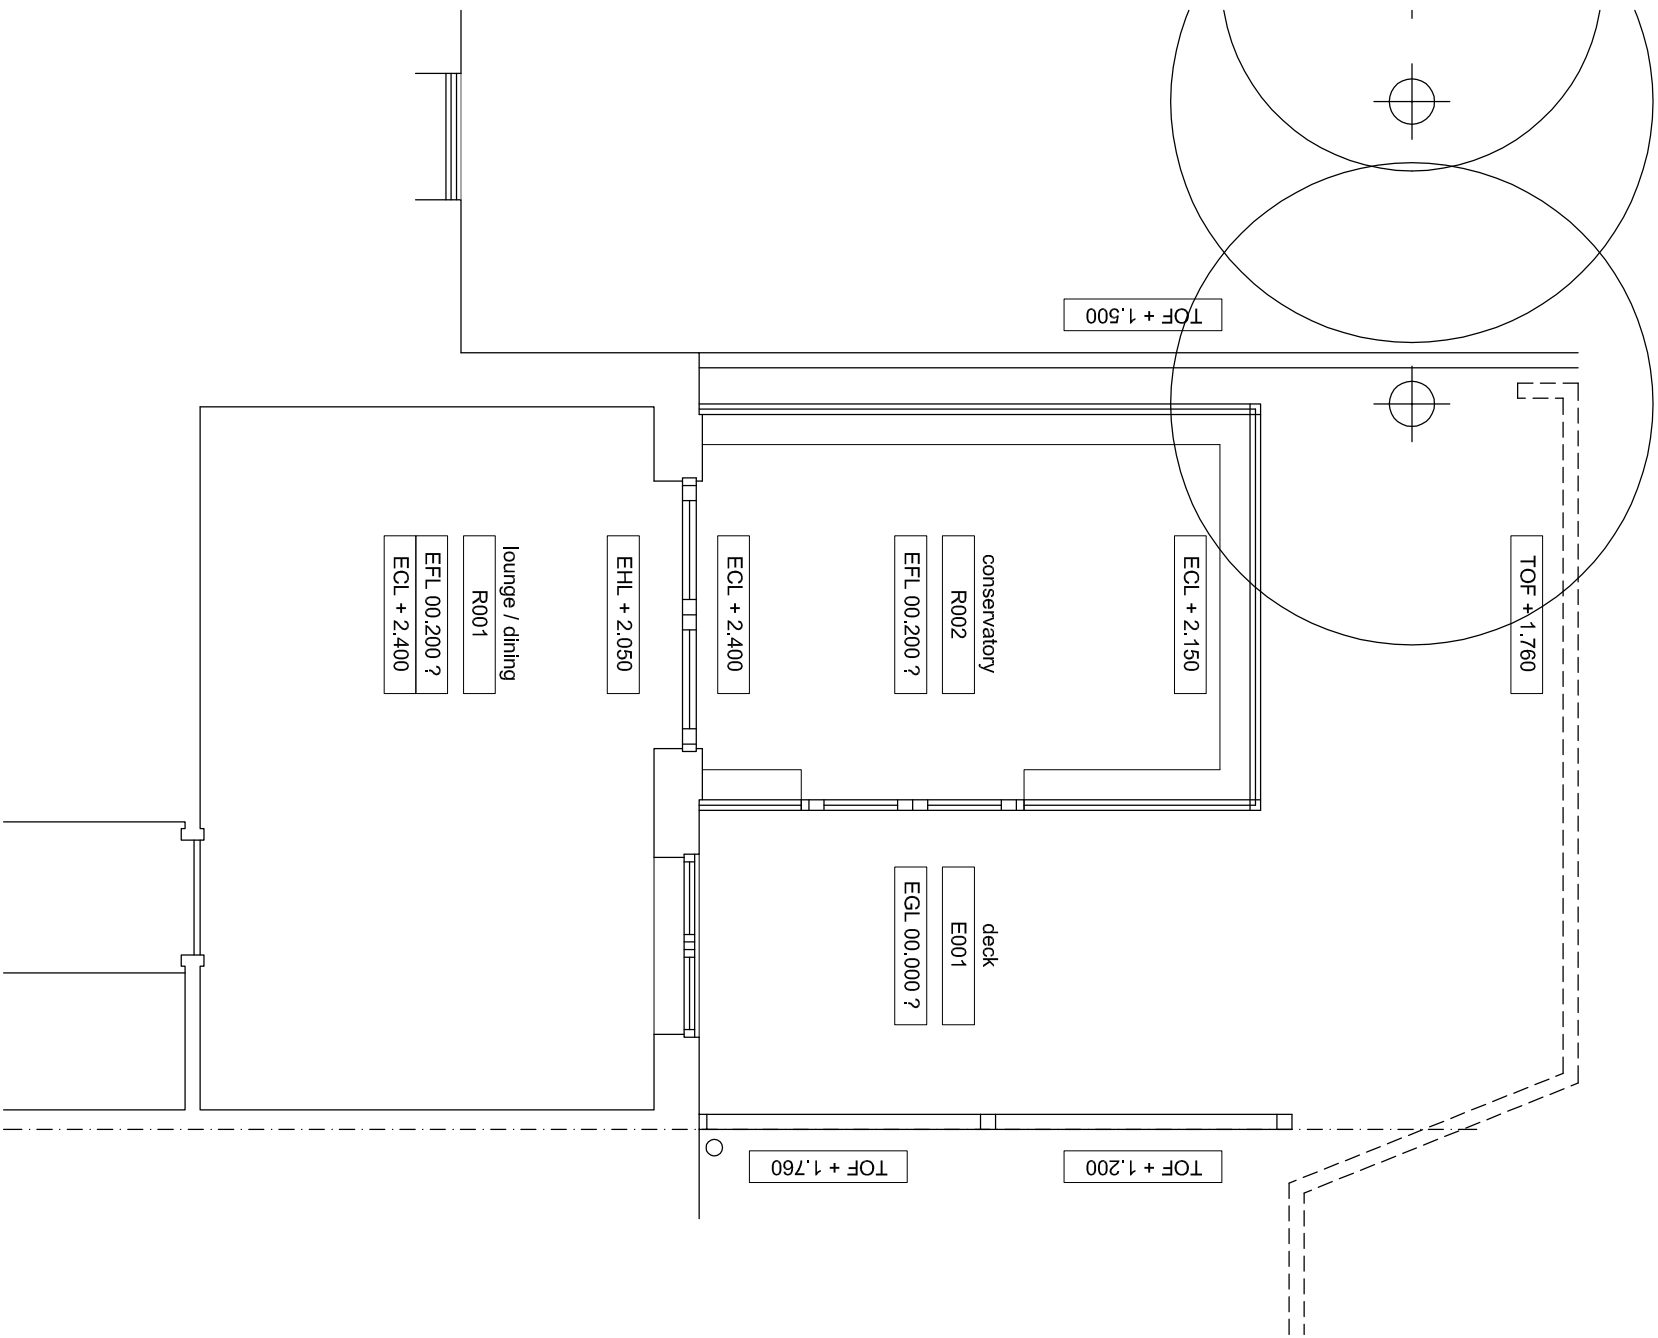


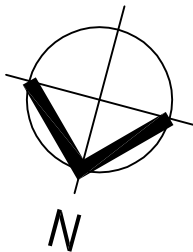

GROUND FLOOR

FIRST FLOOR

DWG 2213-P1101	
SCALE 1:50 (A3)	DATE JAN 23

10 DOVECOTE MEWS | CHORLTON | M21 9HN
EXISTING PLANS

