



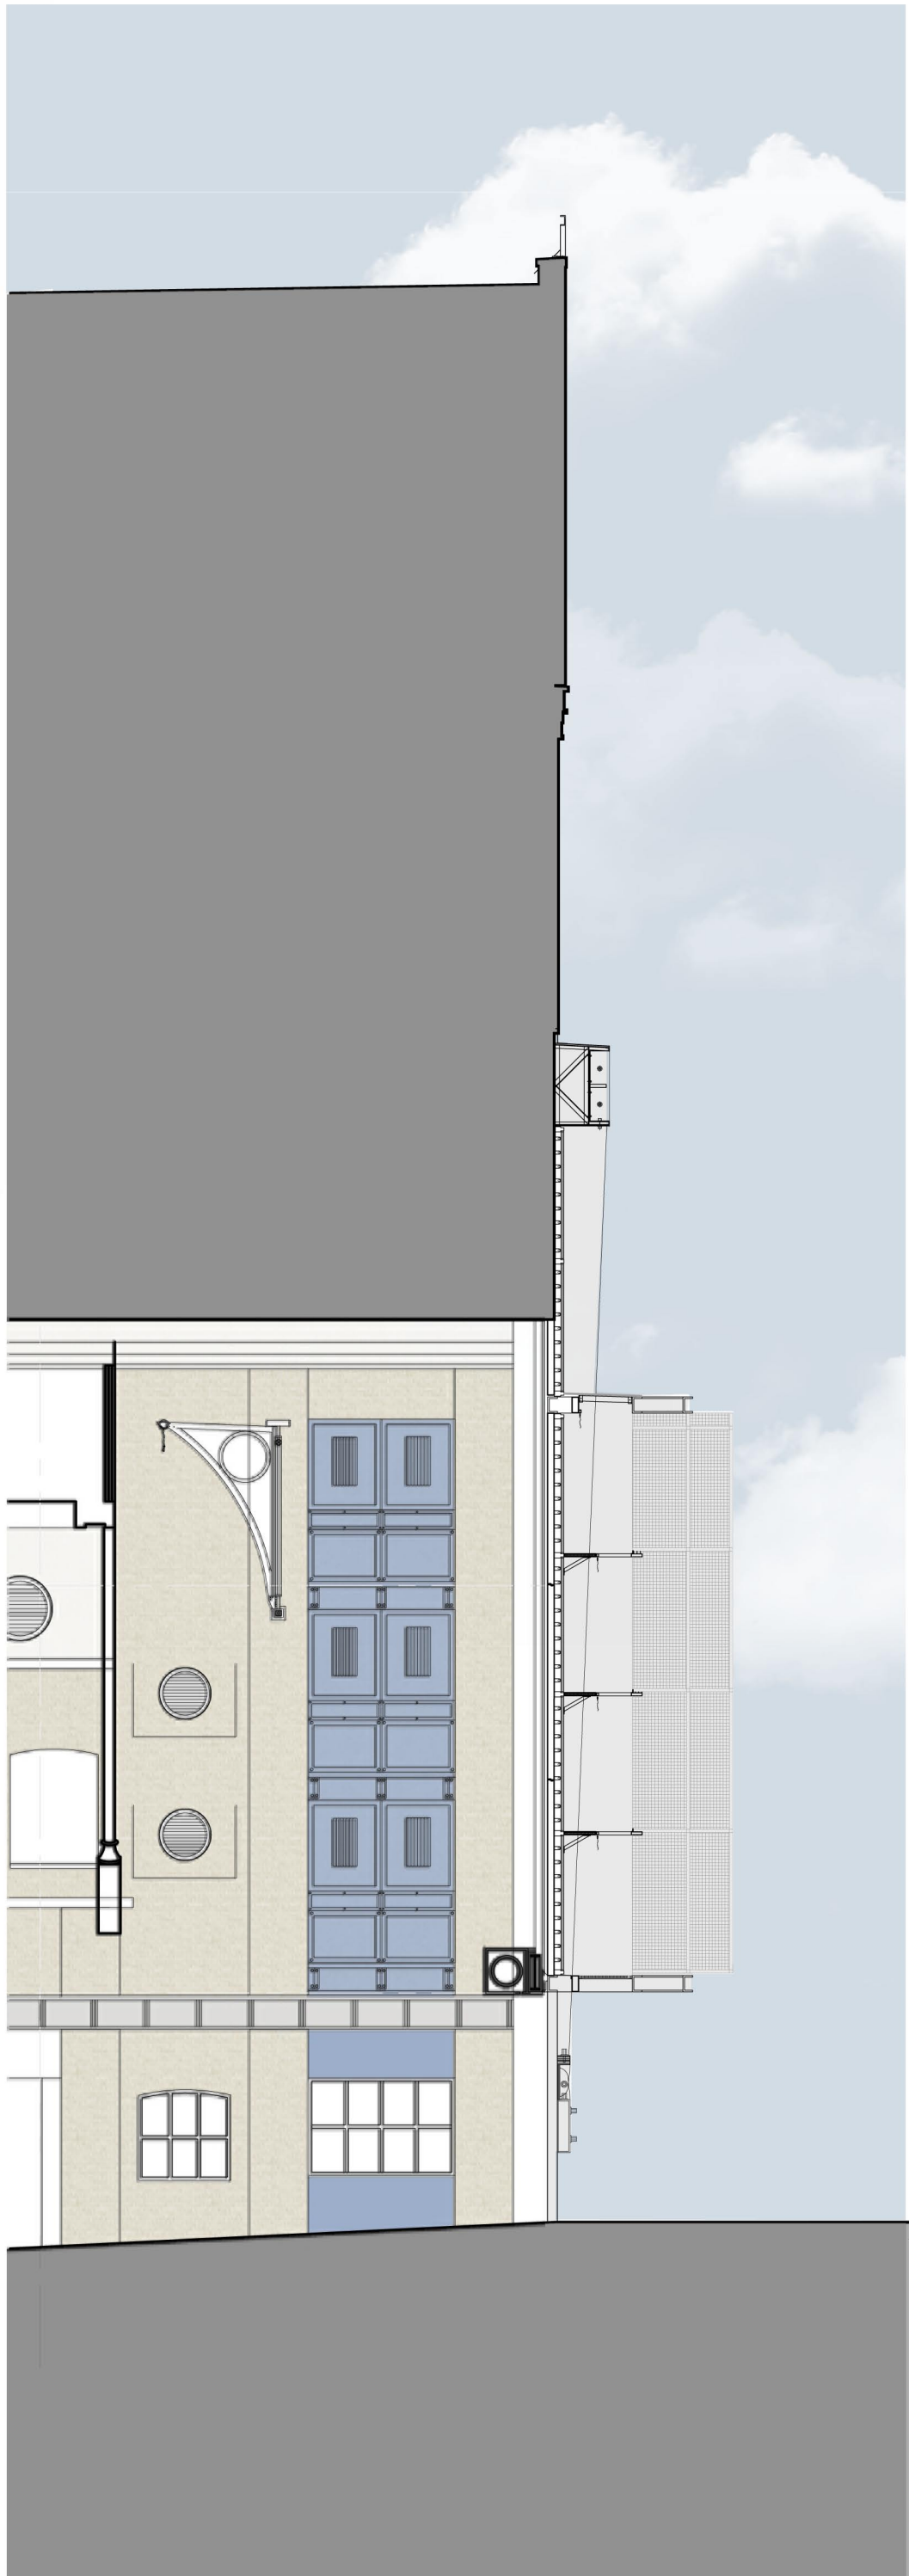

Withy Grove Entrance Section



Dantzic Street Entrance Section

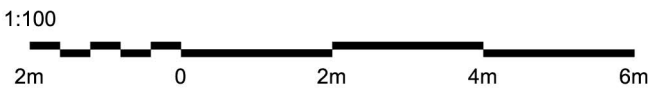

Notes

1. Do not scale off this drawing

2. Drawing to be read in conjunction with the specification and all relevant drawing information

3. Contractor to check all dimensions on site

Comprehensive Design Architects to be advised of any discrepancies between this drawing and site conditions immediately

4. Dimensions are in millimetres unless otherwise stated

Registered Office : Comprehensive Design Architects Limited
16 Moray Place EDINBURGH EH3 6DT
Registered in Scotland : SC311114

© Comprehensive Design Architects Ltd. All rights reserved

CONSTRUCTION (DESIGN AND MANAGEMENT) REGULATIONS 2015

This drawing is to be read in conjunction with CDA's Standard Hazard and Risk Assessment of architectural matters (CDM) series drawings.

Works to be carried out in accordance with the Construction Phase plan prepared by the Principal Contractor.

Drawings based on archive information prepared by others and accuracy cannot be guaranteed.

Rev	Date	Description	drwn	chkd
internal job no G1707				
dwg no PRW-CDA-ZZ-00-DR-A-PL-0035			revision P1	




Comprehensive Design Architects

299 West George Street Glasgow G2 4LF
T: 0141 226 2226 www.cda-group.co.uk

client

DTZ INVESTORS

key plan

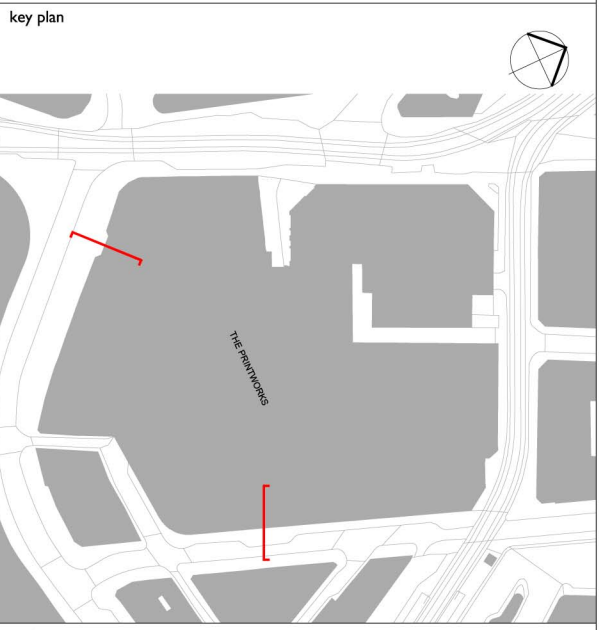

project

PRINTWORKS MANCHESTER

title

Existing Entrance Sections
Withy Grove &
Dantzic Street

date	scale	drawn by	checked by
30.09.19	1:100@A1	DO	MJ

status

PLANNING

internal job no G1707		revision
dwg no PRW-CDA-ZZ-00-DR-A-PL-0035		P1