



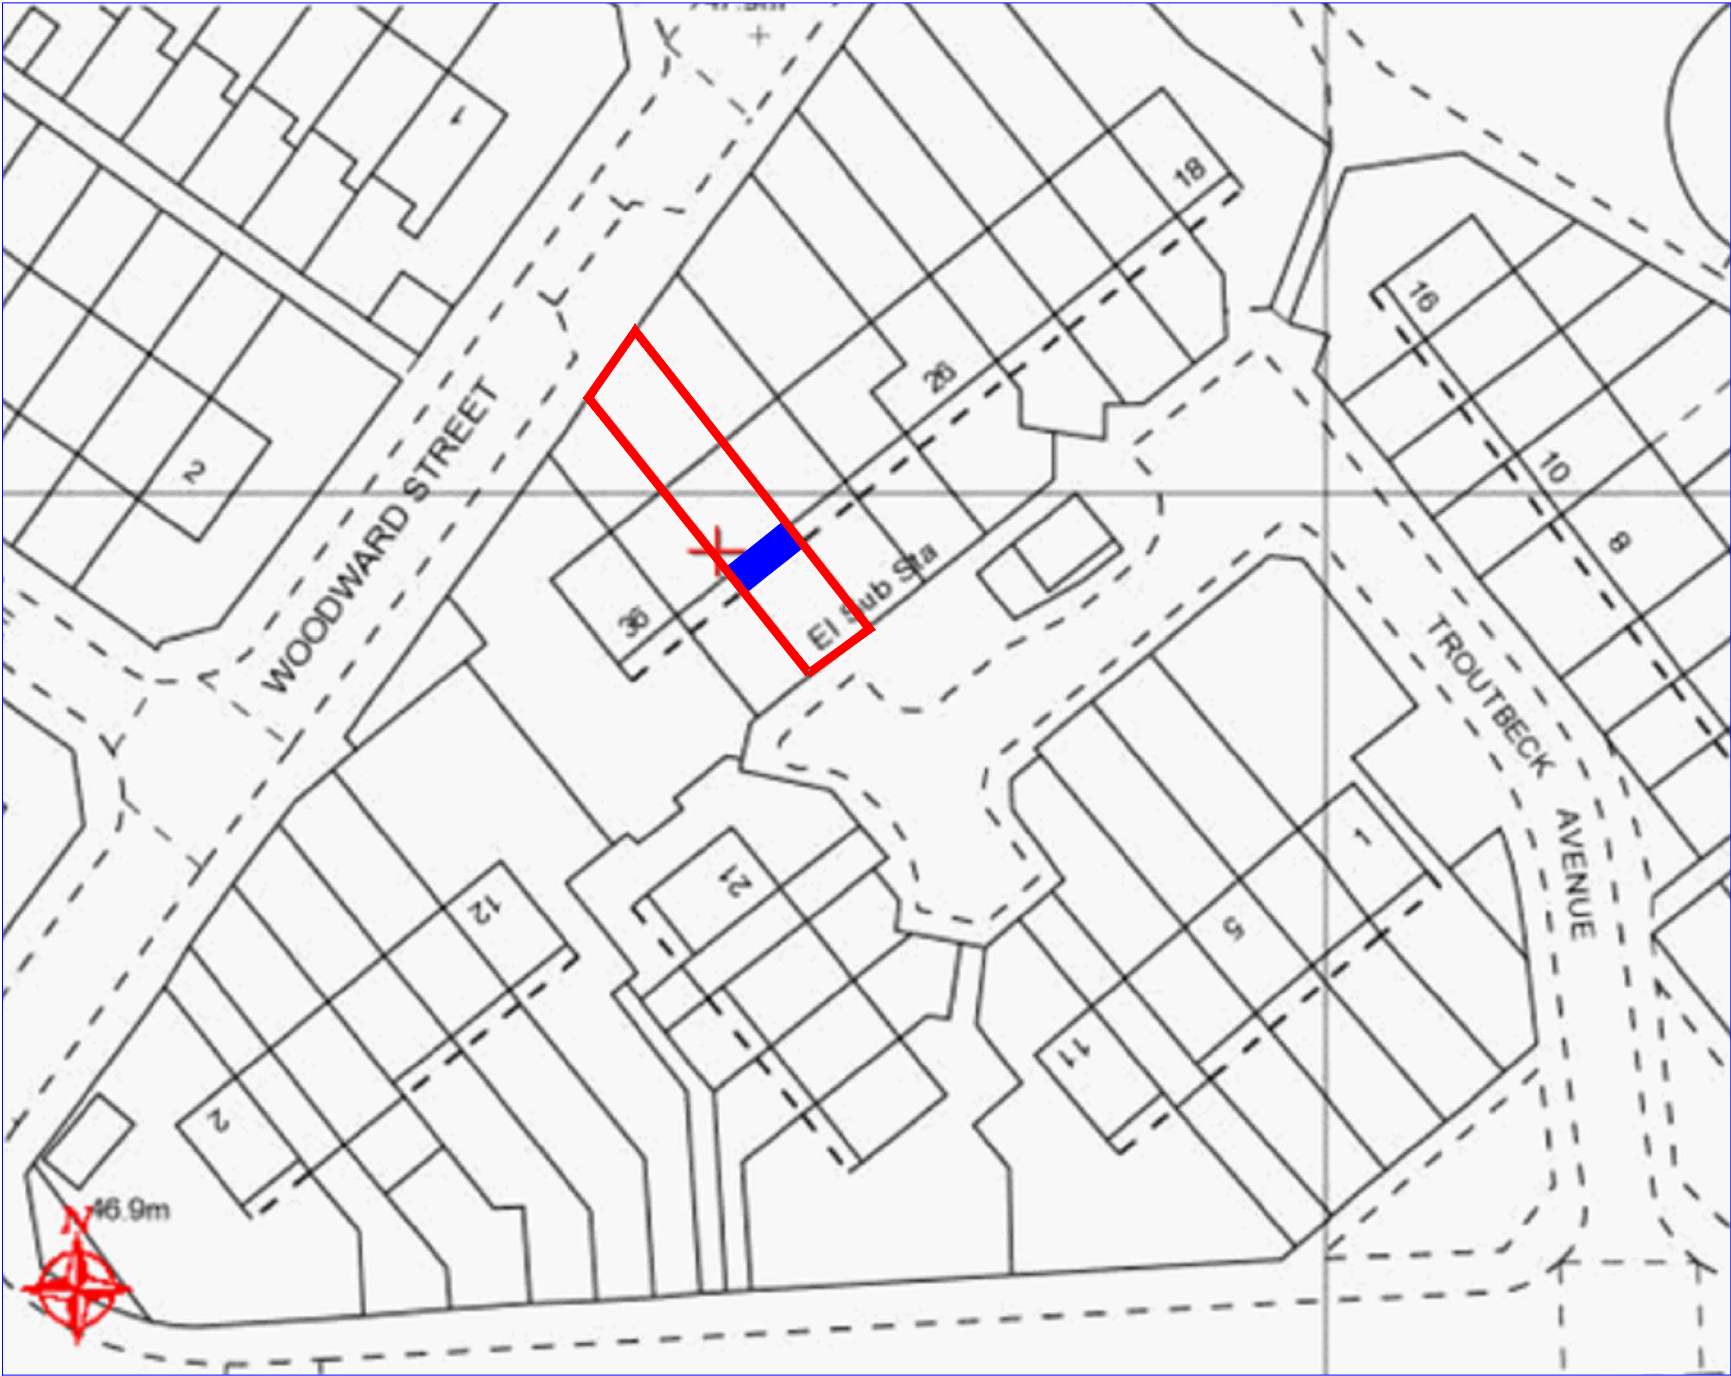

OS Map
Scale 1:500

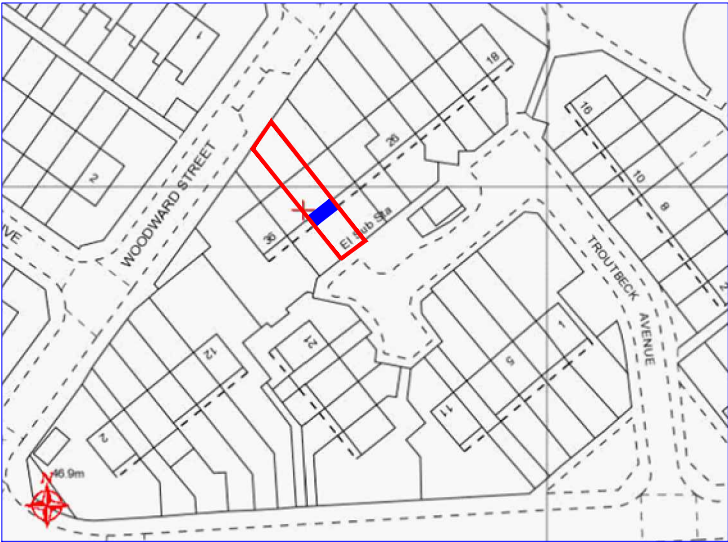

OS Map
Scale 1:1250

Rev	Date	Description
Issued For : INFORMATION PURPOSES ONLY		
Client		
Mrs Doreen Ndlovu		
Project		
32 Troutbeck Ave, Manchester M4 7JG Proposed front porch and living room extension.		
Scheme - Drawing Title		
OS Map		
04	Date	21.12.22
Drawing No.	Revision	Scale
		Various @A3
 Plans To Build It Ltd Tel: 0161 728 5730 Mob: 07741175755 www.planstobuildit.com		