


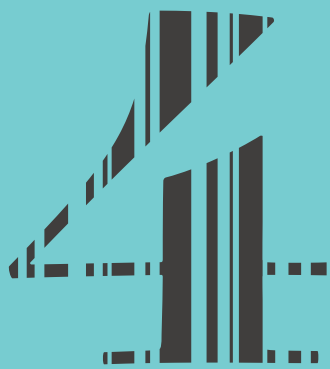

ANGEL SQ.

SIGNAGE
FRAMEWORK

NOMA

Table of Contents

Page 3

No. 4 Angel Square Signage Framework

Introduction

Page 7

NOMA Estate Existing Signage Case Studies

NOMA Historic Estate

- 1. New Century Hall Signage
- 2. Hanover Entrance Signage
- 3. Hanover Retail Signage

NOMA New Build Estate & Public Realm

- 4. Pavilion Advertisement
- 5. 2 & 3 Angel Square Signage
- 6. Wayfinding Totems

Page 23

NOMA Estate Proposed Signage for 4 Angel Square

Main Entrance Canopy / Building Name

Main Entrance Canopy / Technical

Main Entrance Building / Logo Sign

Interior Signage Behind Glazing

No. 4 Angel Square Signage Framework Introduction

This document sets out a signage framework for the No. 4 Angel Square building in NOMA.

It is possible that the naming / numbering for the signage might change, however, the materiality, location and fixing details will take the approach as set-out within this Signage Strategy. A formal application for advertisement consent will be submitted to formalise and agree the exact details of the proposed signage at a later date and prior to installation.

A bespoke signage framework has been developed in response to a number of factors, including the building’s architectural identity, materials palette, wider NOMA wayfinding and with a range of occupiers in mind.

This document builds on existing established elements already present across the estate and will consider requirements at a variety of levels to help establish NOMA as a city location, increase the navigability of the streetscape and to ensure each building, be it new or historic, is a connected part of the NOMA neighbourhood.




NOMA Estate

Existing Signage

Case Studies



NOMA Estate
Existing Signage Locations

- NOMA Historic Estate
- 1. New Century Hall Signage
 - 2. Hanover Entrance Signage
 - 3. Hanover Retail Signage
- NOMA New Build Estate & Public Realm
- 4. Pavilion Advertisement
 - 5. 2 & 3 Angel Square Signage
 - 6. Wayfinding Totems

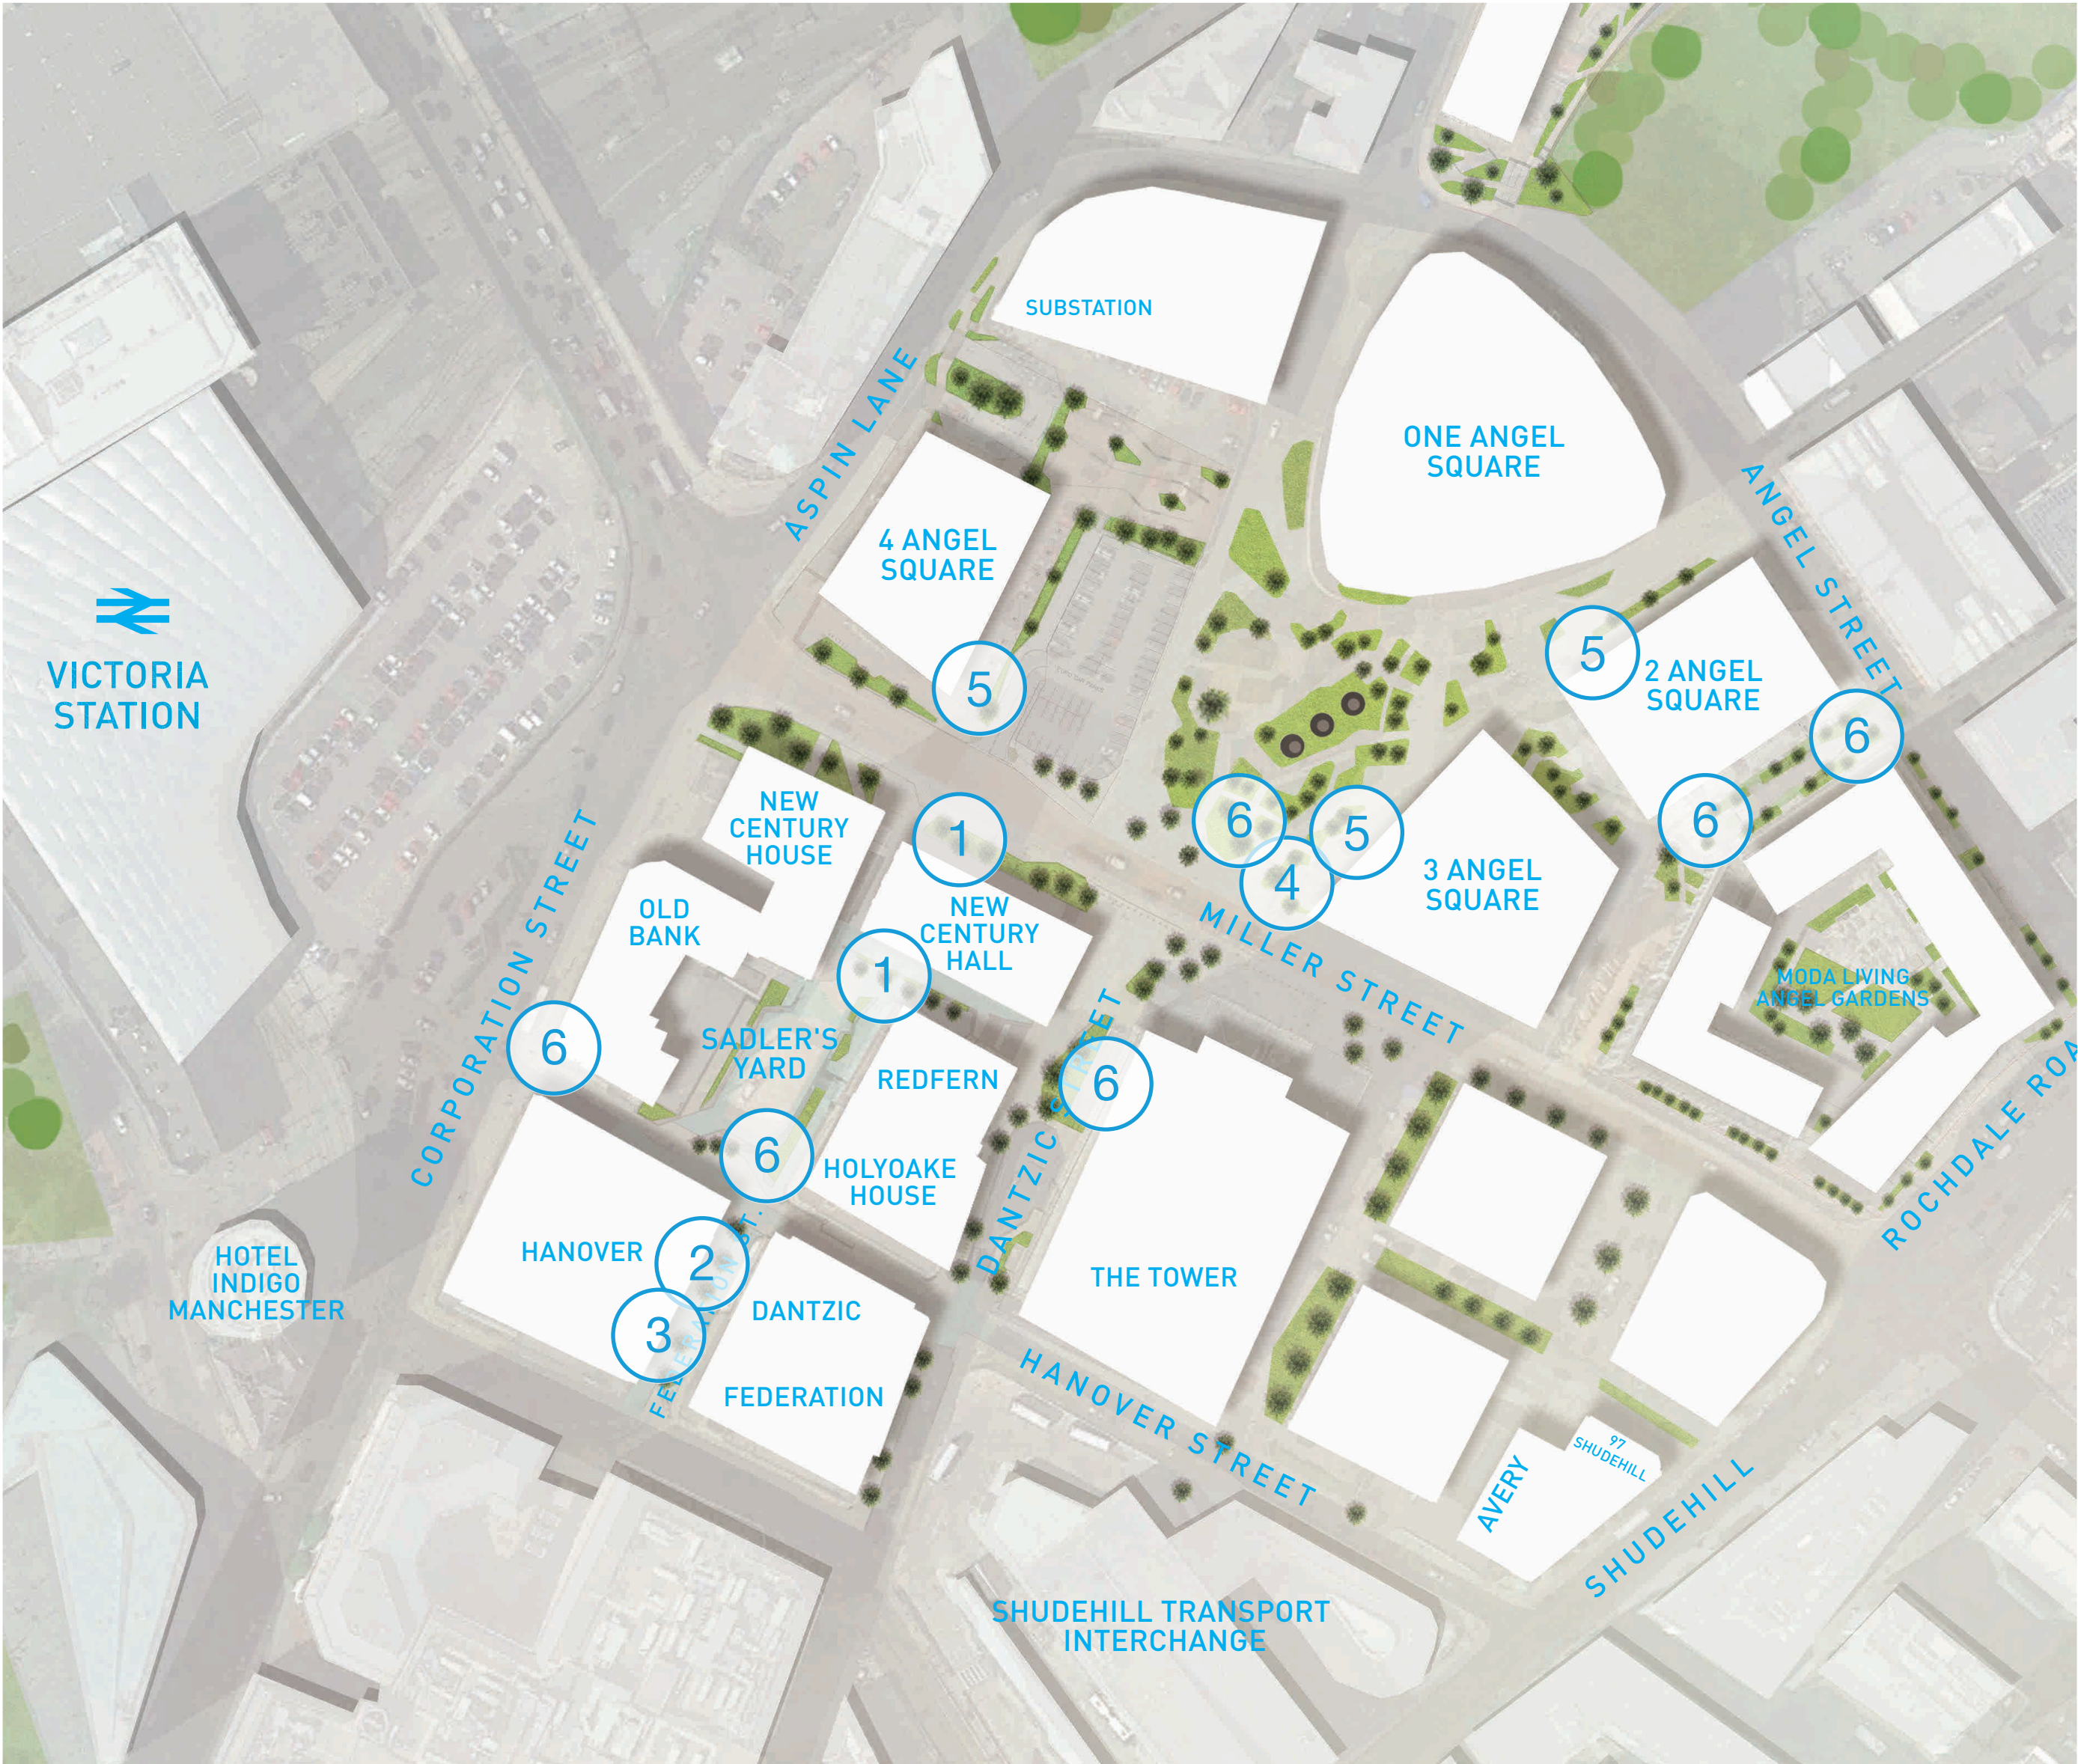


Not to Scale

New Century Hall, Sadler's Yard

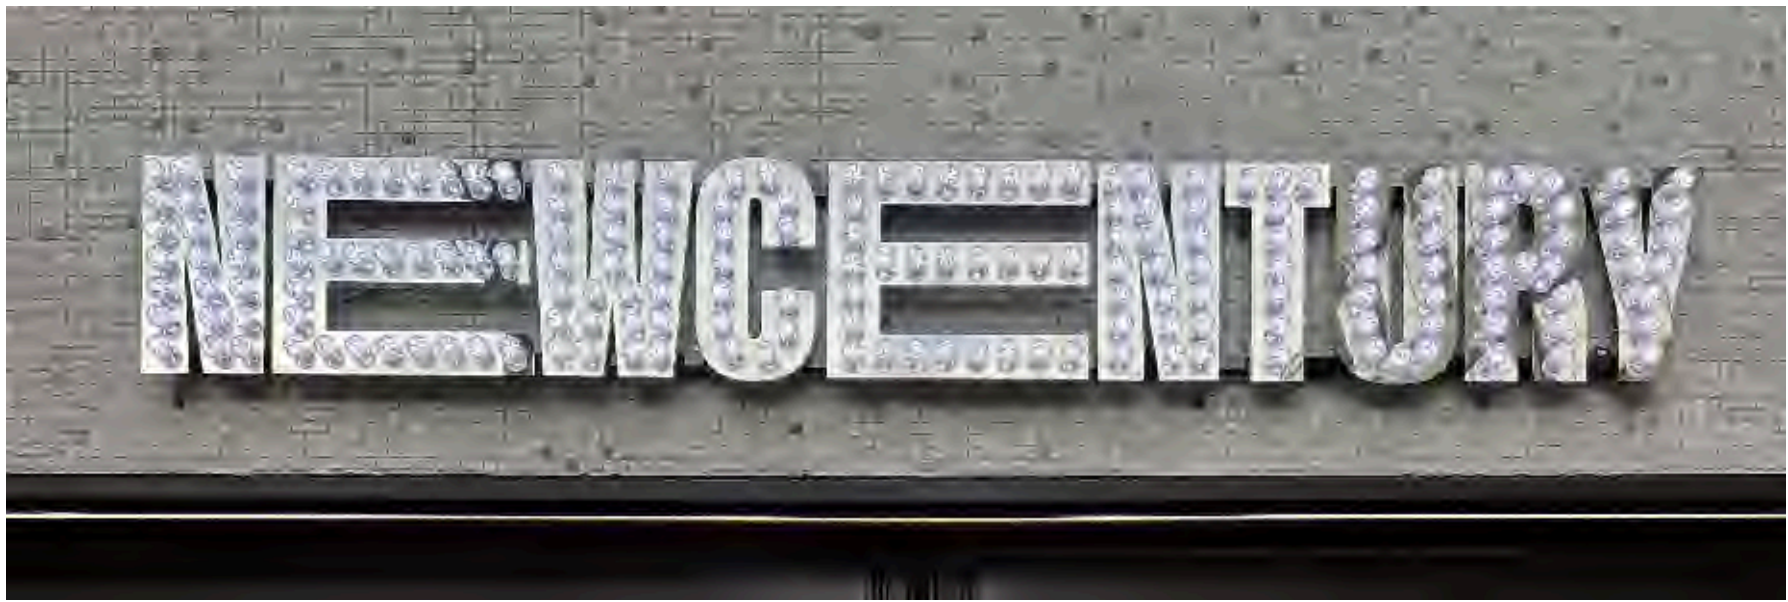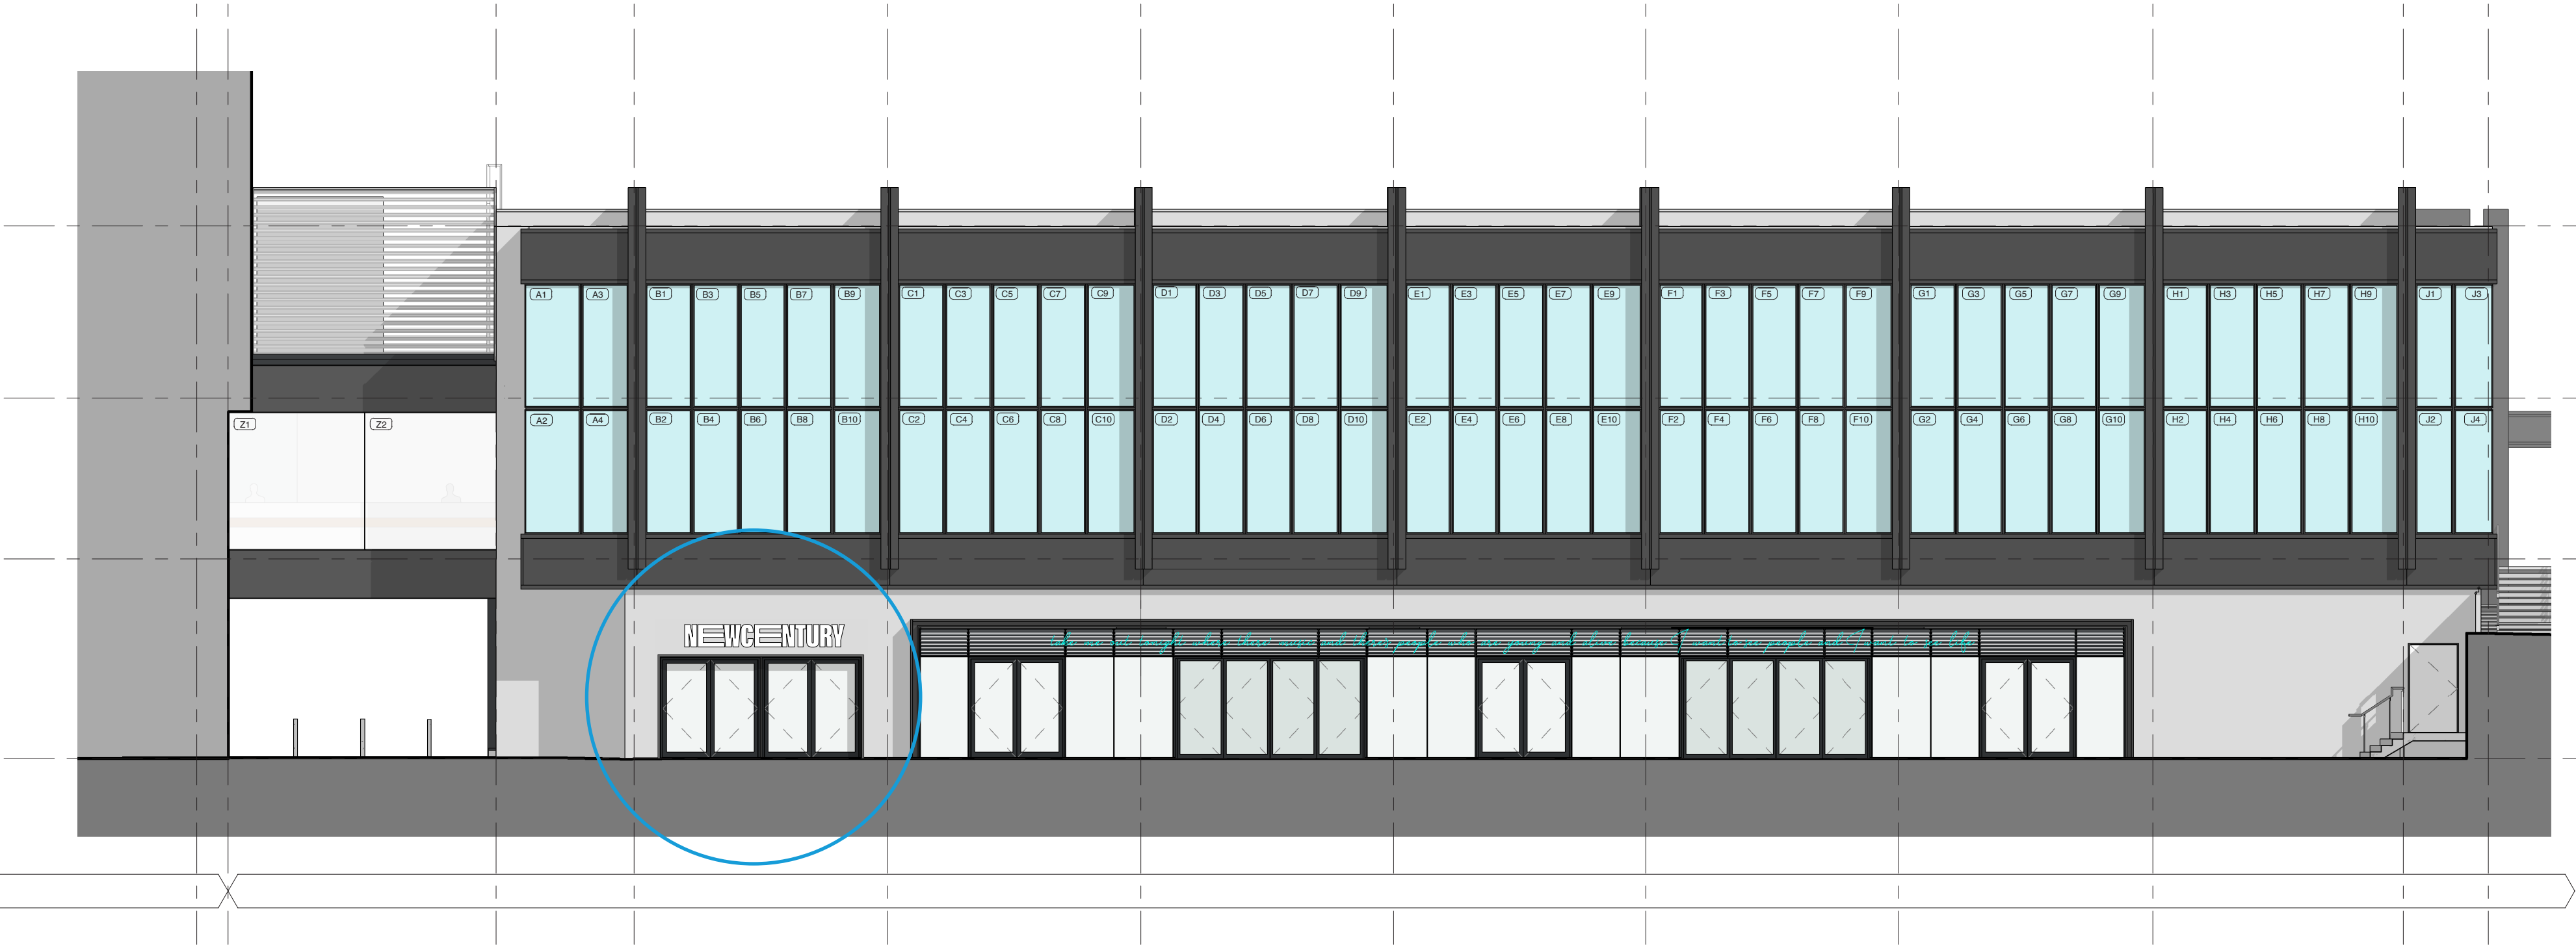

NOMA Historic Estate
Existing Signage Case Studies


Hanover Retail Blade Sign,
Hanover Street

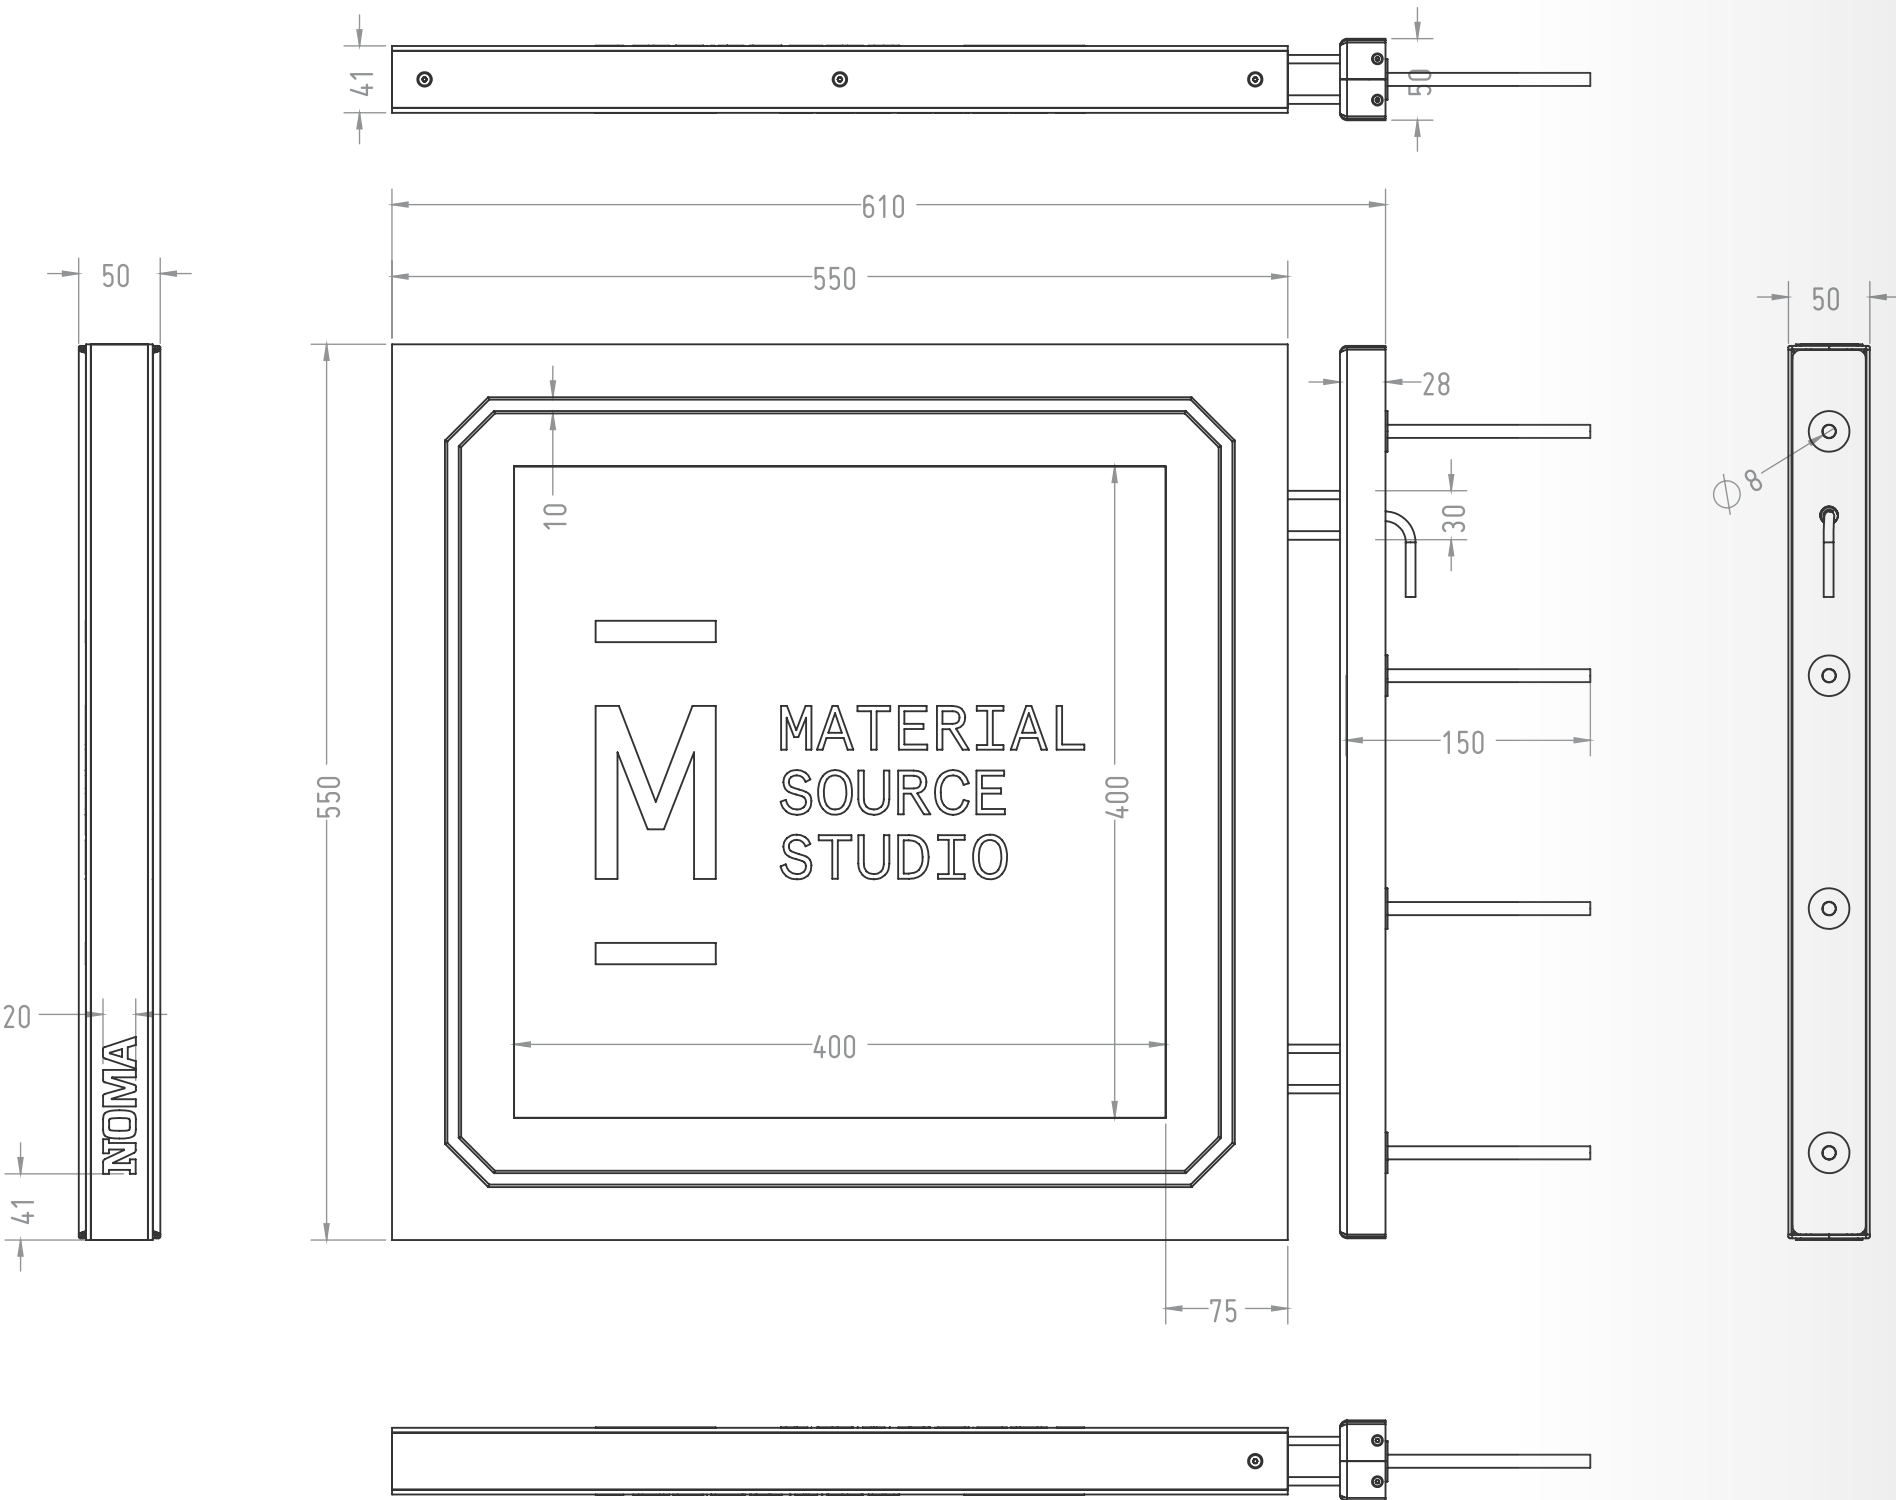

NOMA Historic Estate
Existing Signage Case Studies


Hanover Retail Signage Entrance,
Federation Street

Design and Spacing of Manifestation

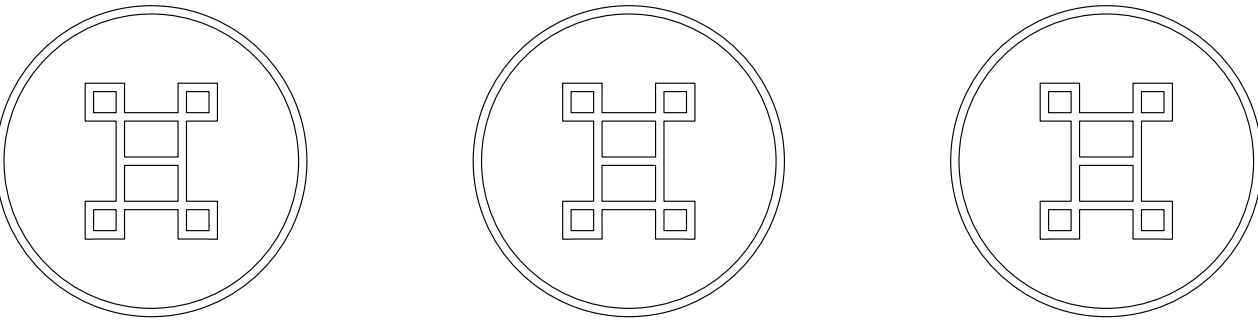



Typesetting of Unit Addresses

A	B	C	D	E
F	G	H	I	J
K	L	M	N	O
P	Q	R	S	T
U	V	W	X	Y
Z	a	b	c	d
e	f	g	h	i
j	k	l	m	n
o	p	q	r	s
t	u	v	w	x
y	z	0	1	2
3	4	5	6	7
8	9			

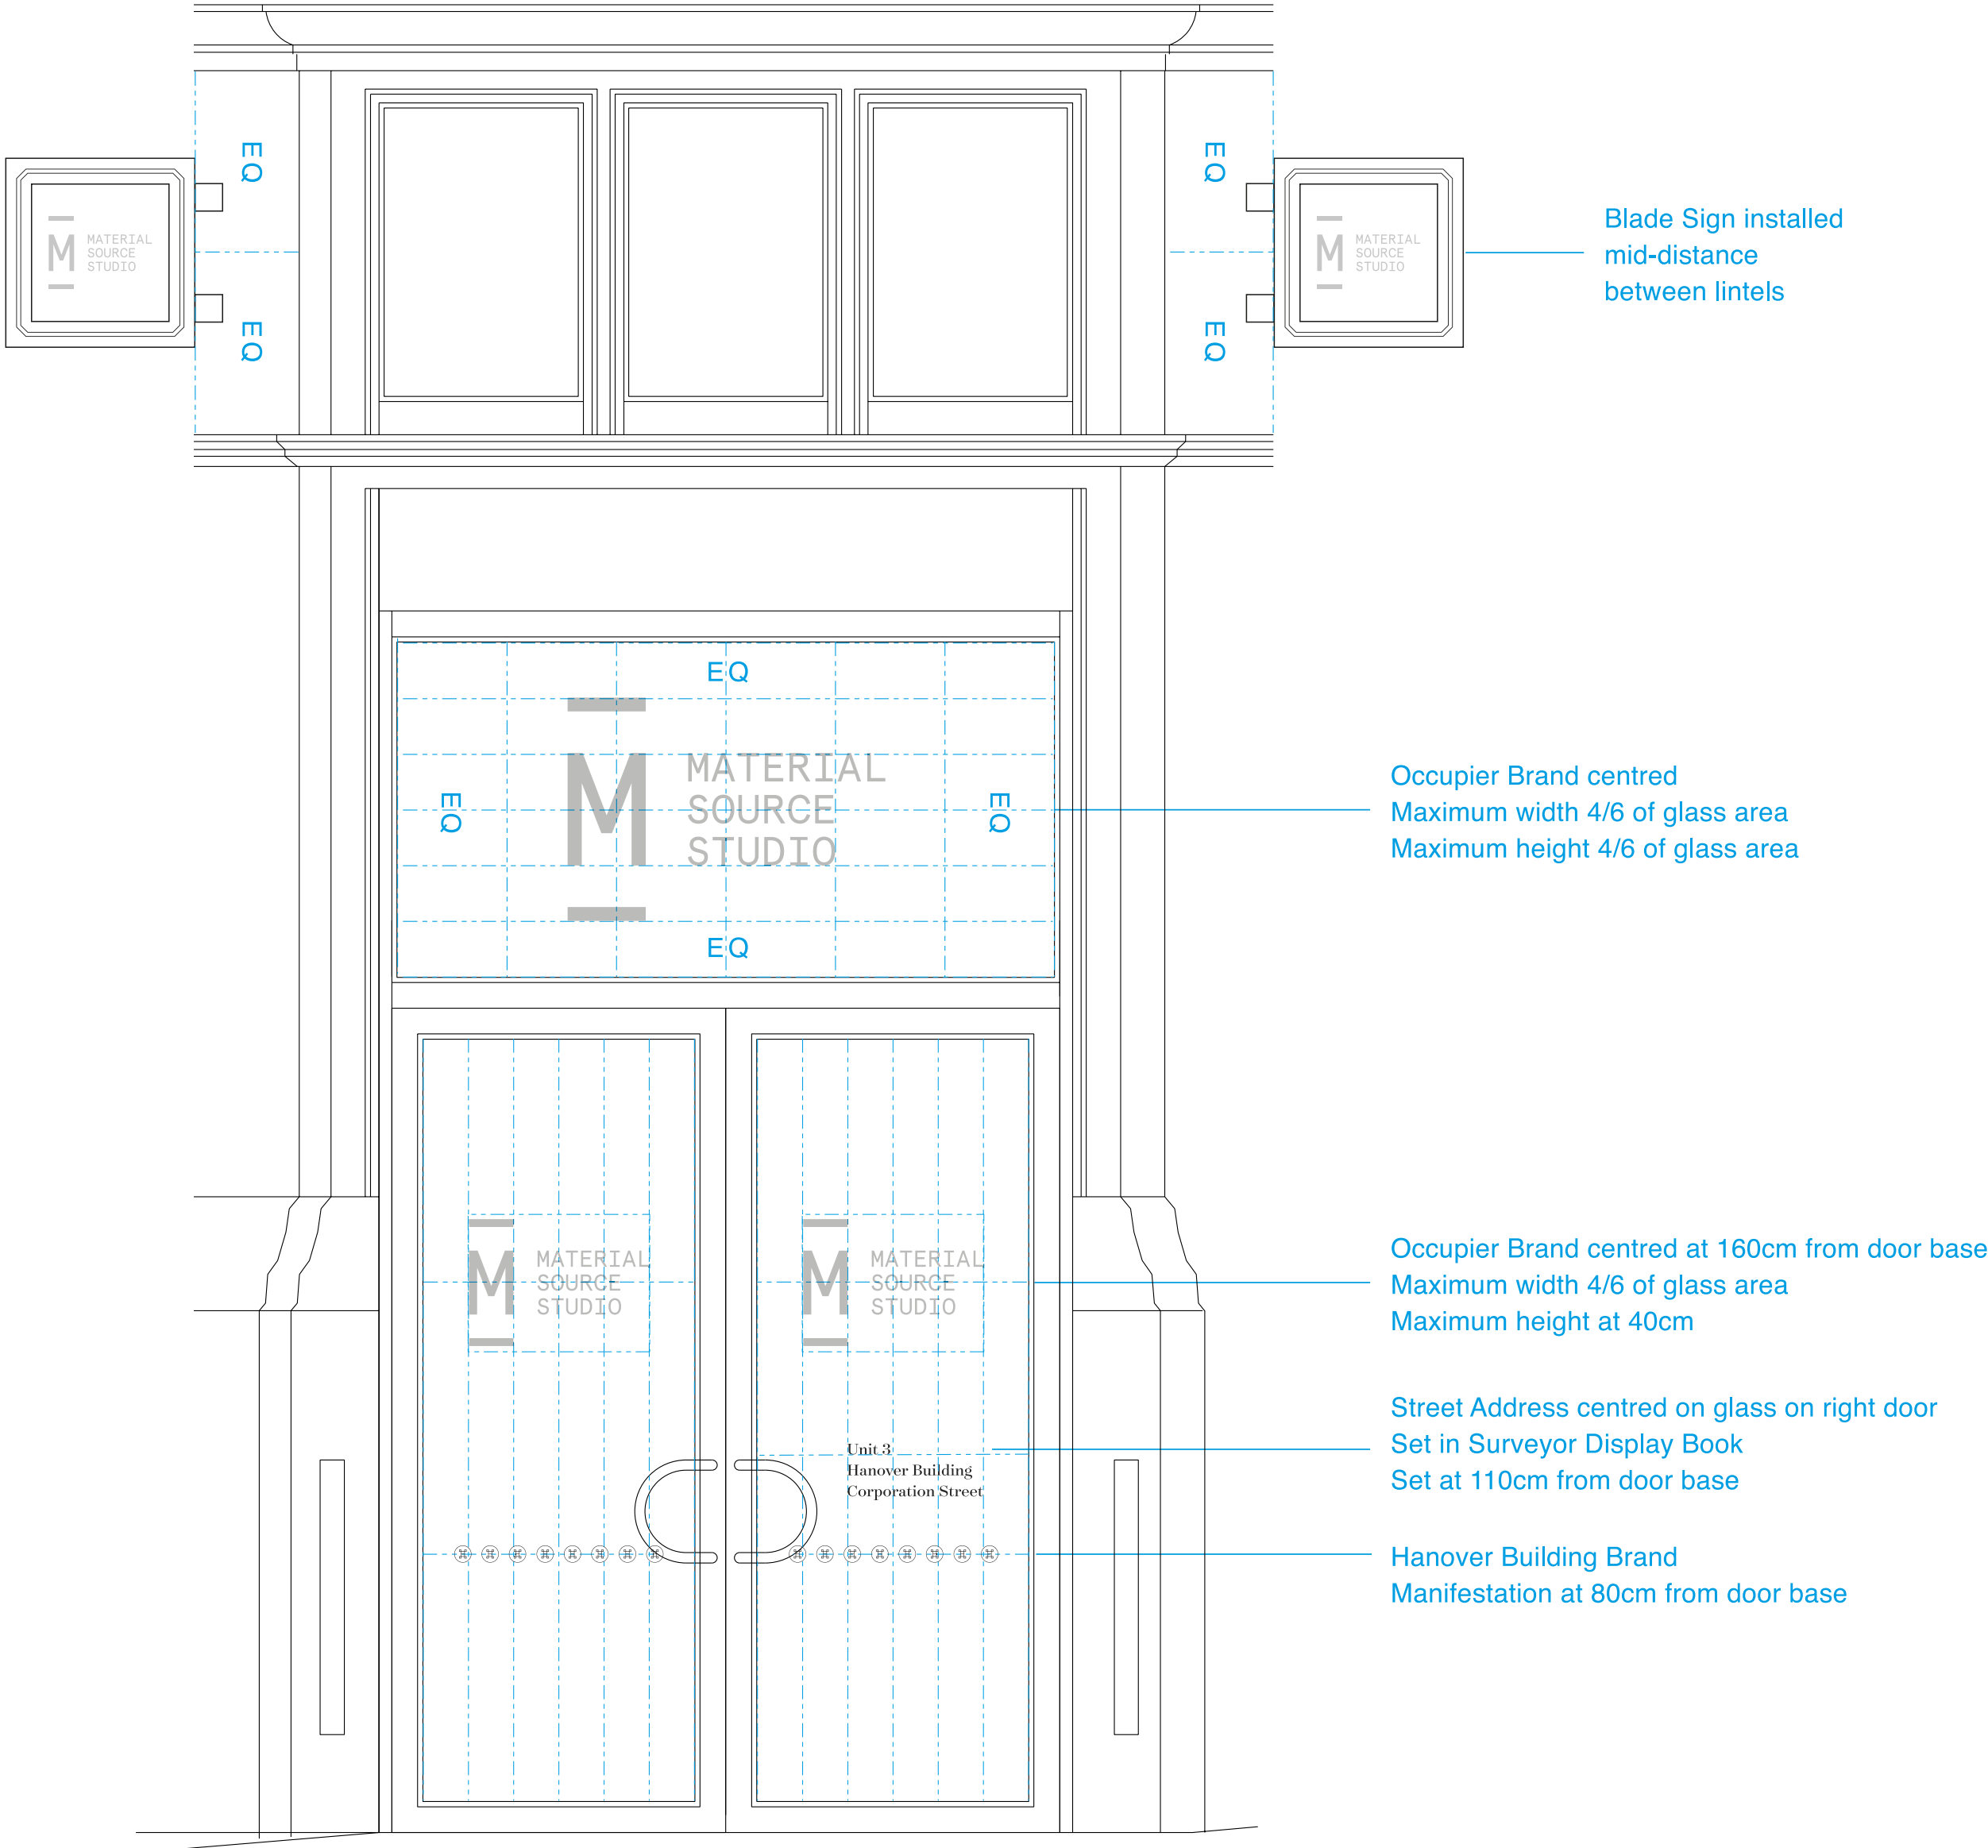

NOMA New Build Estate & Public Realm
Existing Signage Case Studies

NOMA Pavilion Advertisement,
Miller Street

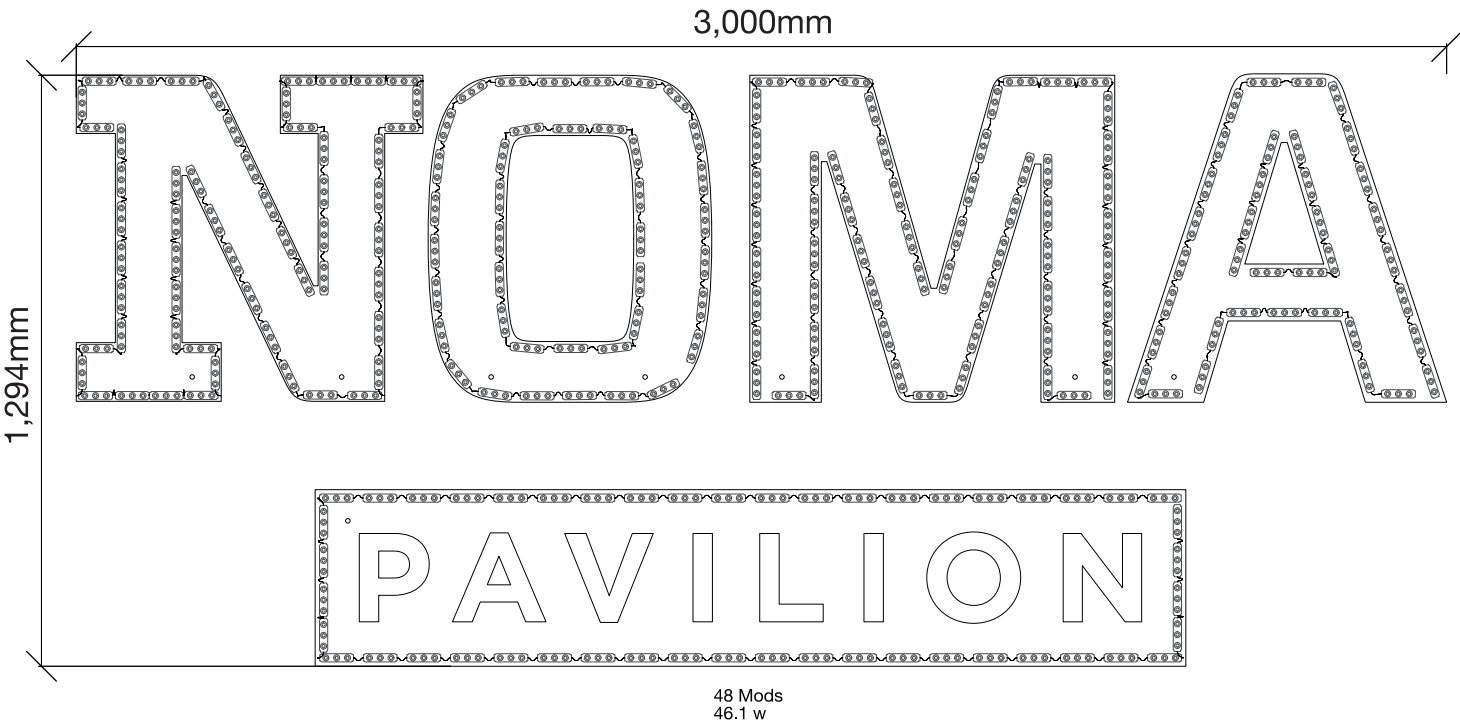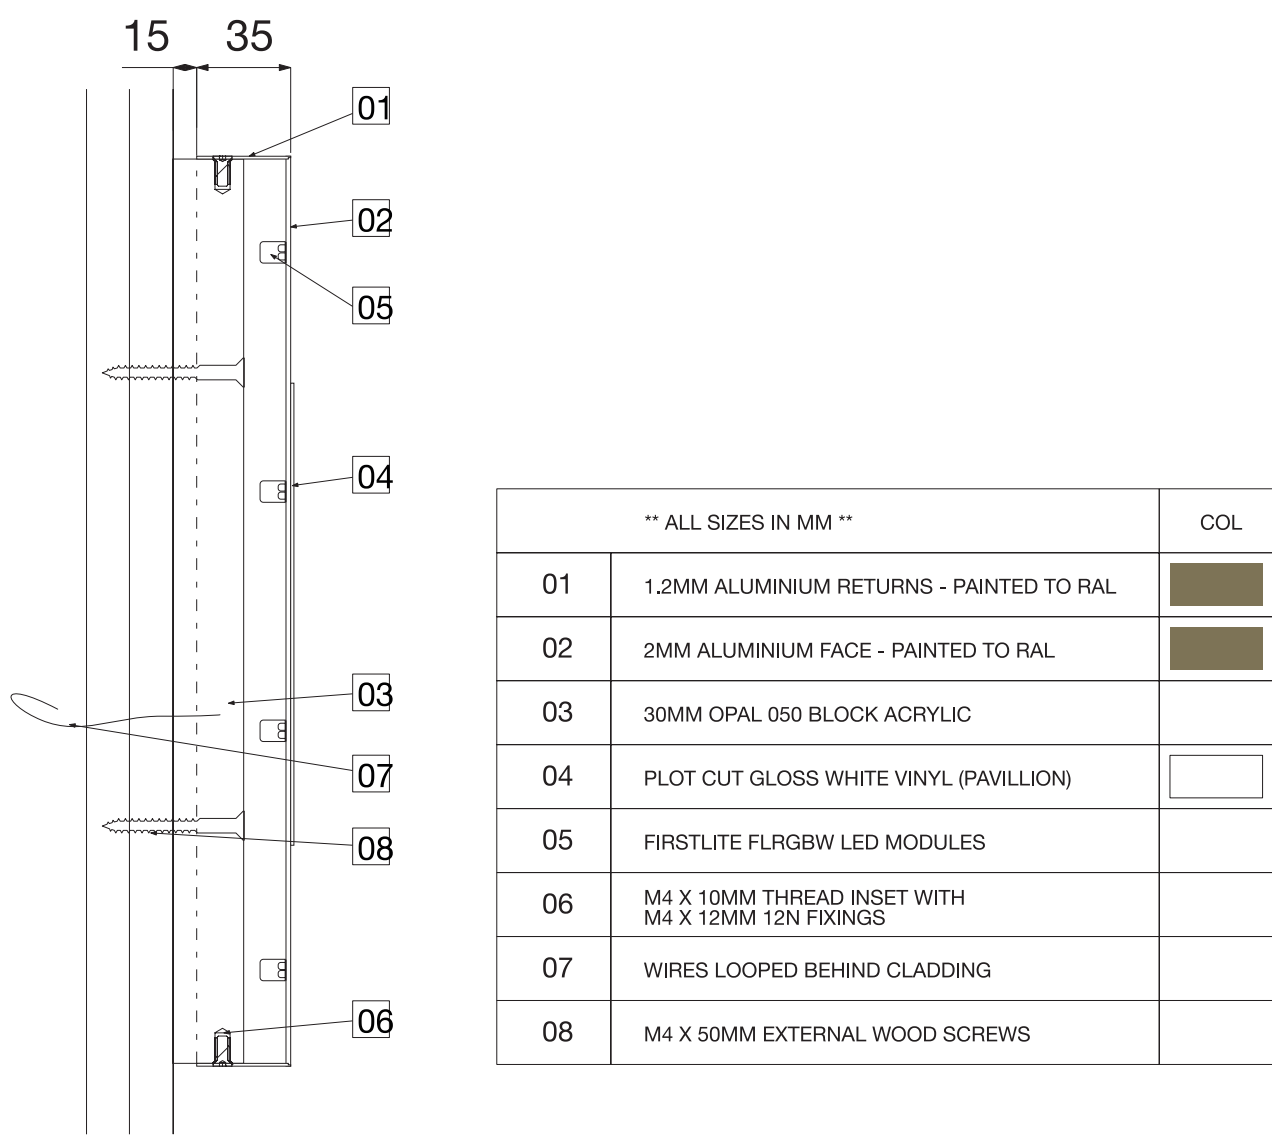


240 Modules: Firstlite FL Range - FLRGBW - FLRGBW 10
240 Total Modules
230.4 Watts
50mm halo
N,O,M = 1 X 200W12V and 1 X Controller
A, BOX = 1 X 200W12V and 1 X Controller


NOMA New Build Estate & Public Realm
Existing Signage Case Studies

2 & 3 Angel Square Signage Strategy

- 2 Angel Street / Northwest Elevation
- 2 Angel Street / Southwest Elevation
- 2 Angel Street / Southeast Elevation
- 2 Angel Street / Northeast Elevation

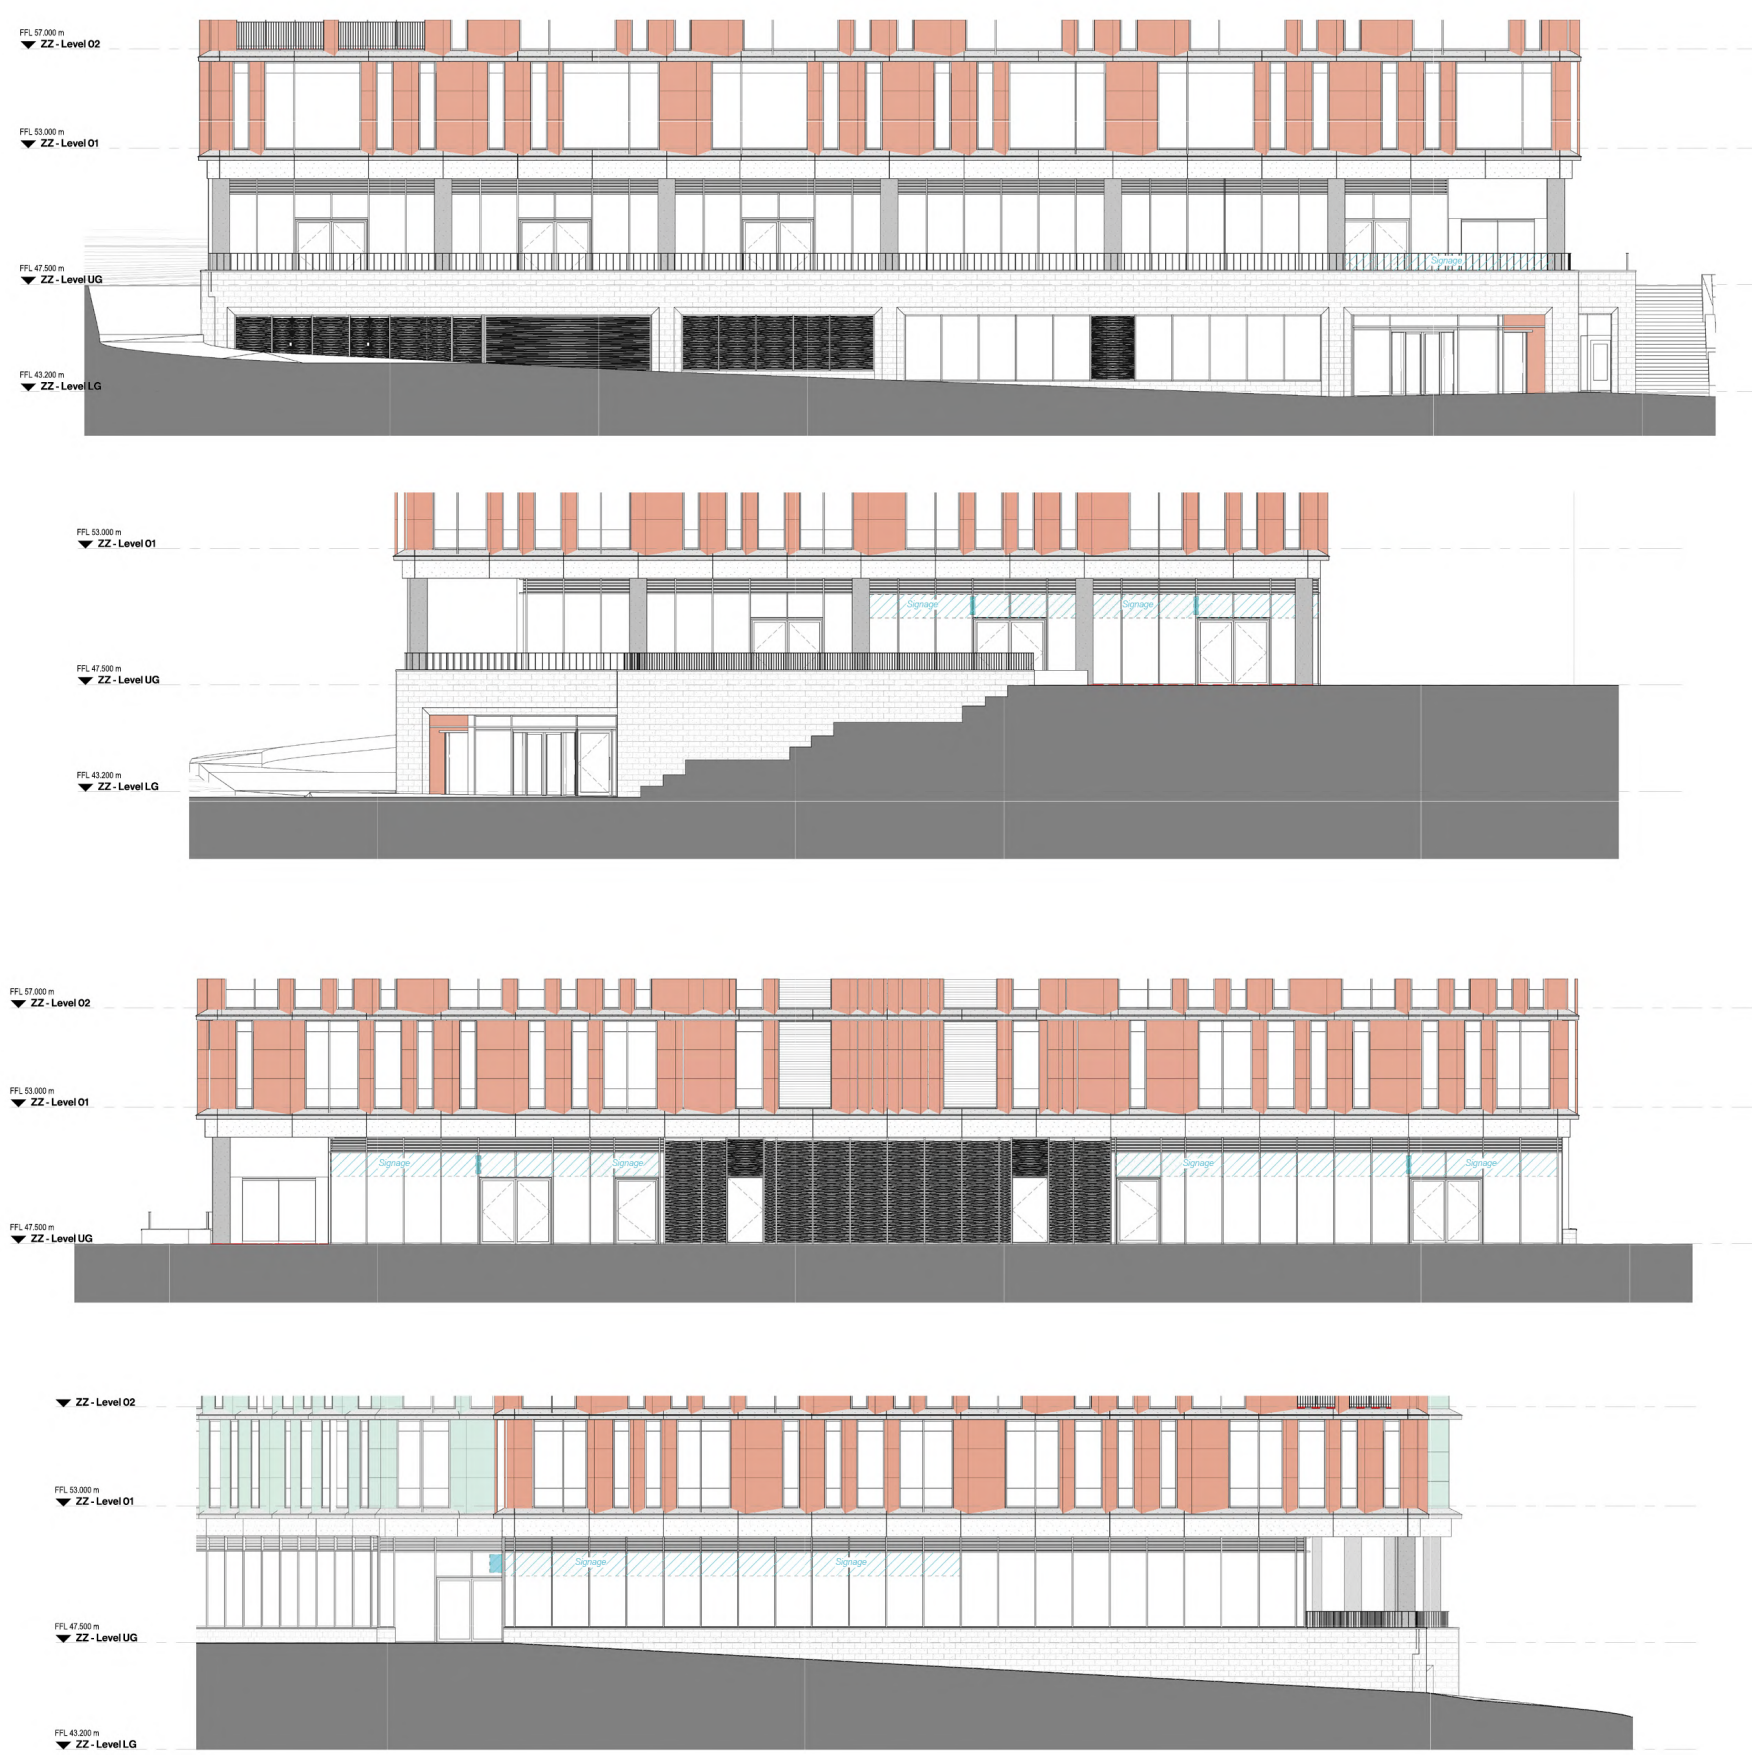


- 3 Angel Street / Northwest Elevation
- 3 Angel Street / Southwest Elevation
- 3 Angel Street / Southeast Elevation
- 3 Angel Street / Northeast Elevation

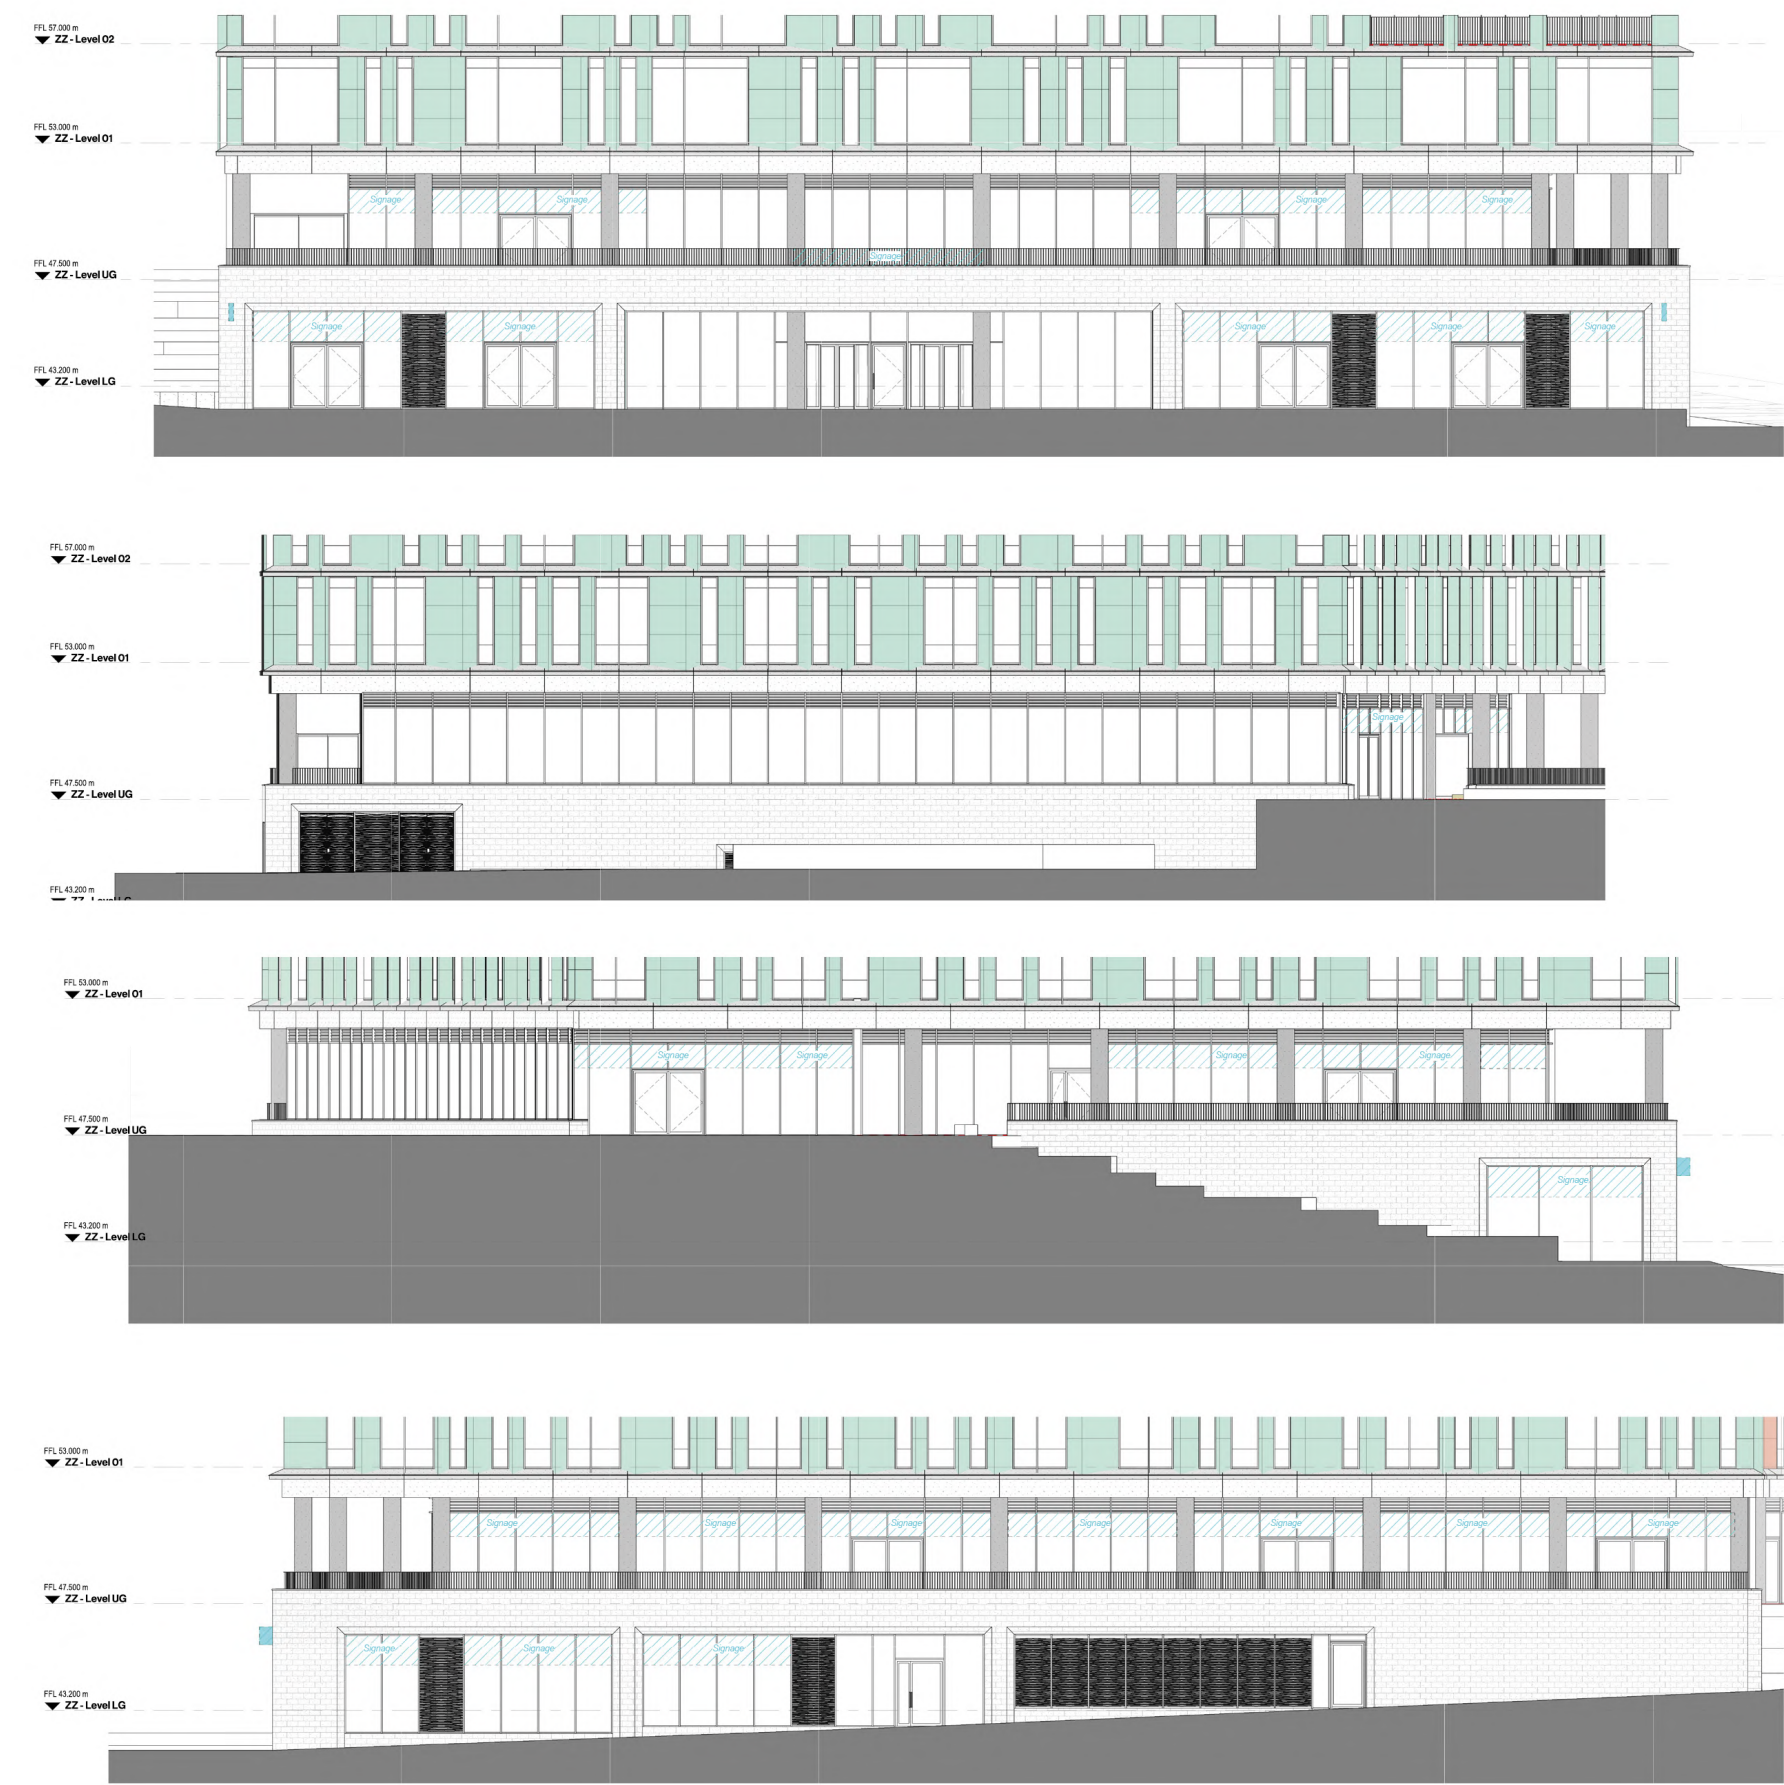


NOMA New Build Estate & Public Realm
Existing Signage Case Studies


NOMA Wayfinding Totems, Assorted Locations

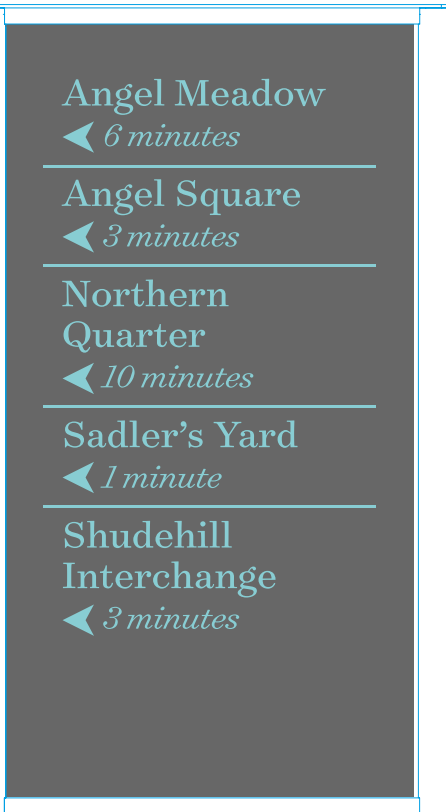

1500mm

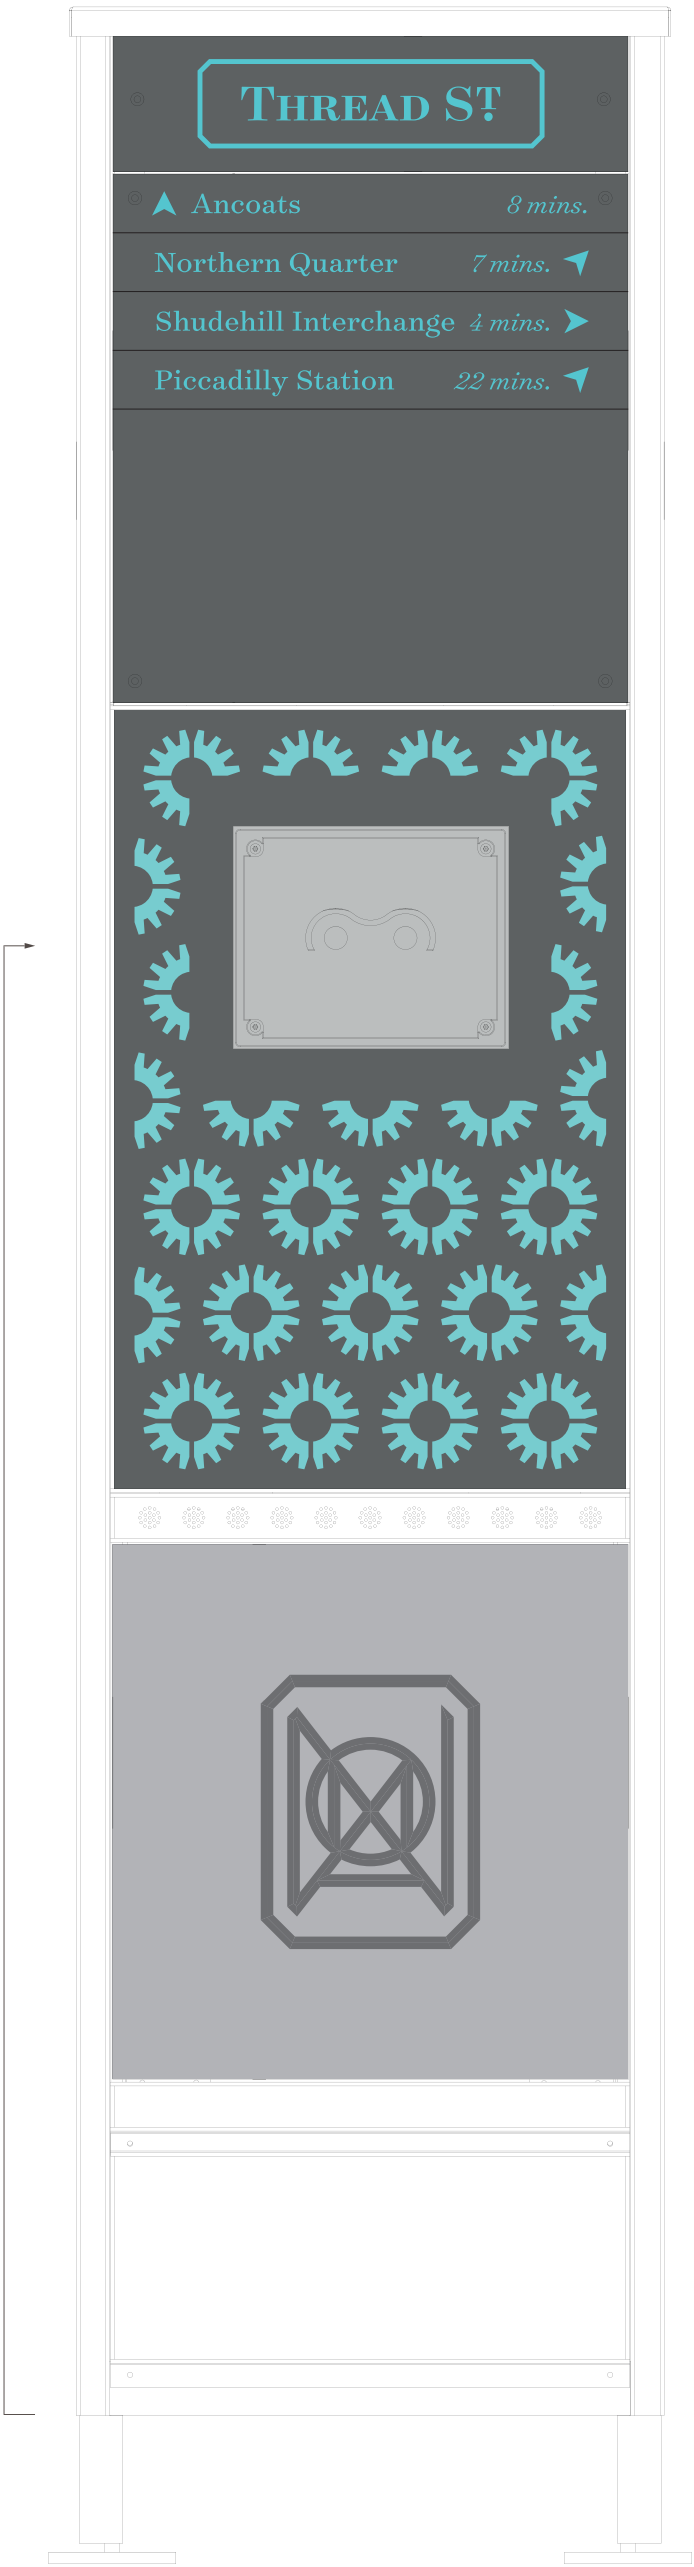

1100mm

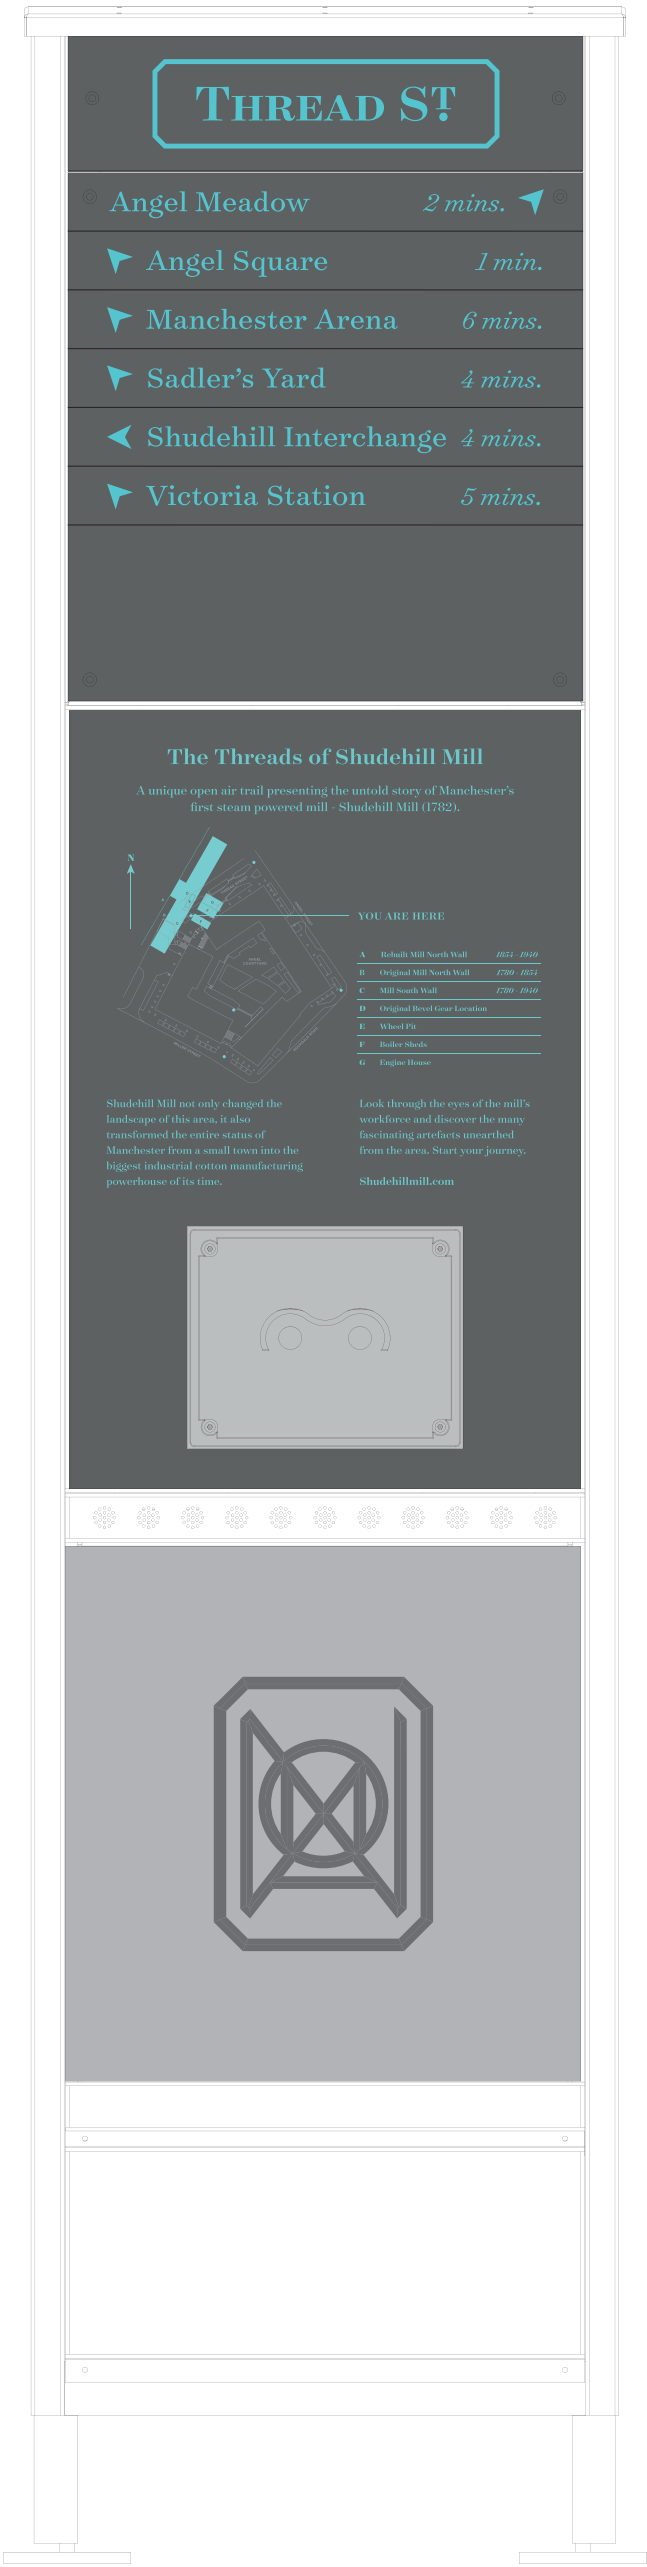


NOMA Estate

Proposed Signage for 4 Angel Square

NOMA Estate
Proposed Signage Locations

- Main Entrance Canopy / Building Name
- Main Entrance Building / Logo Sign
- Miller Street Totem / Wayfinding
- Interior Signage Behind Glazing

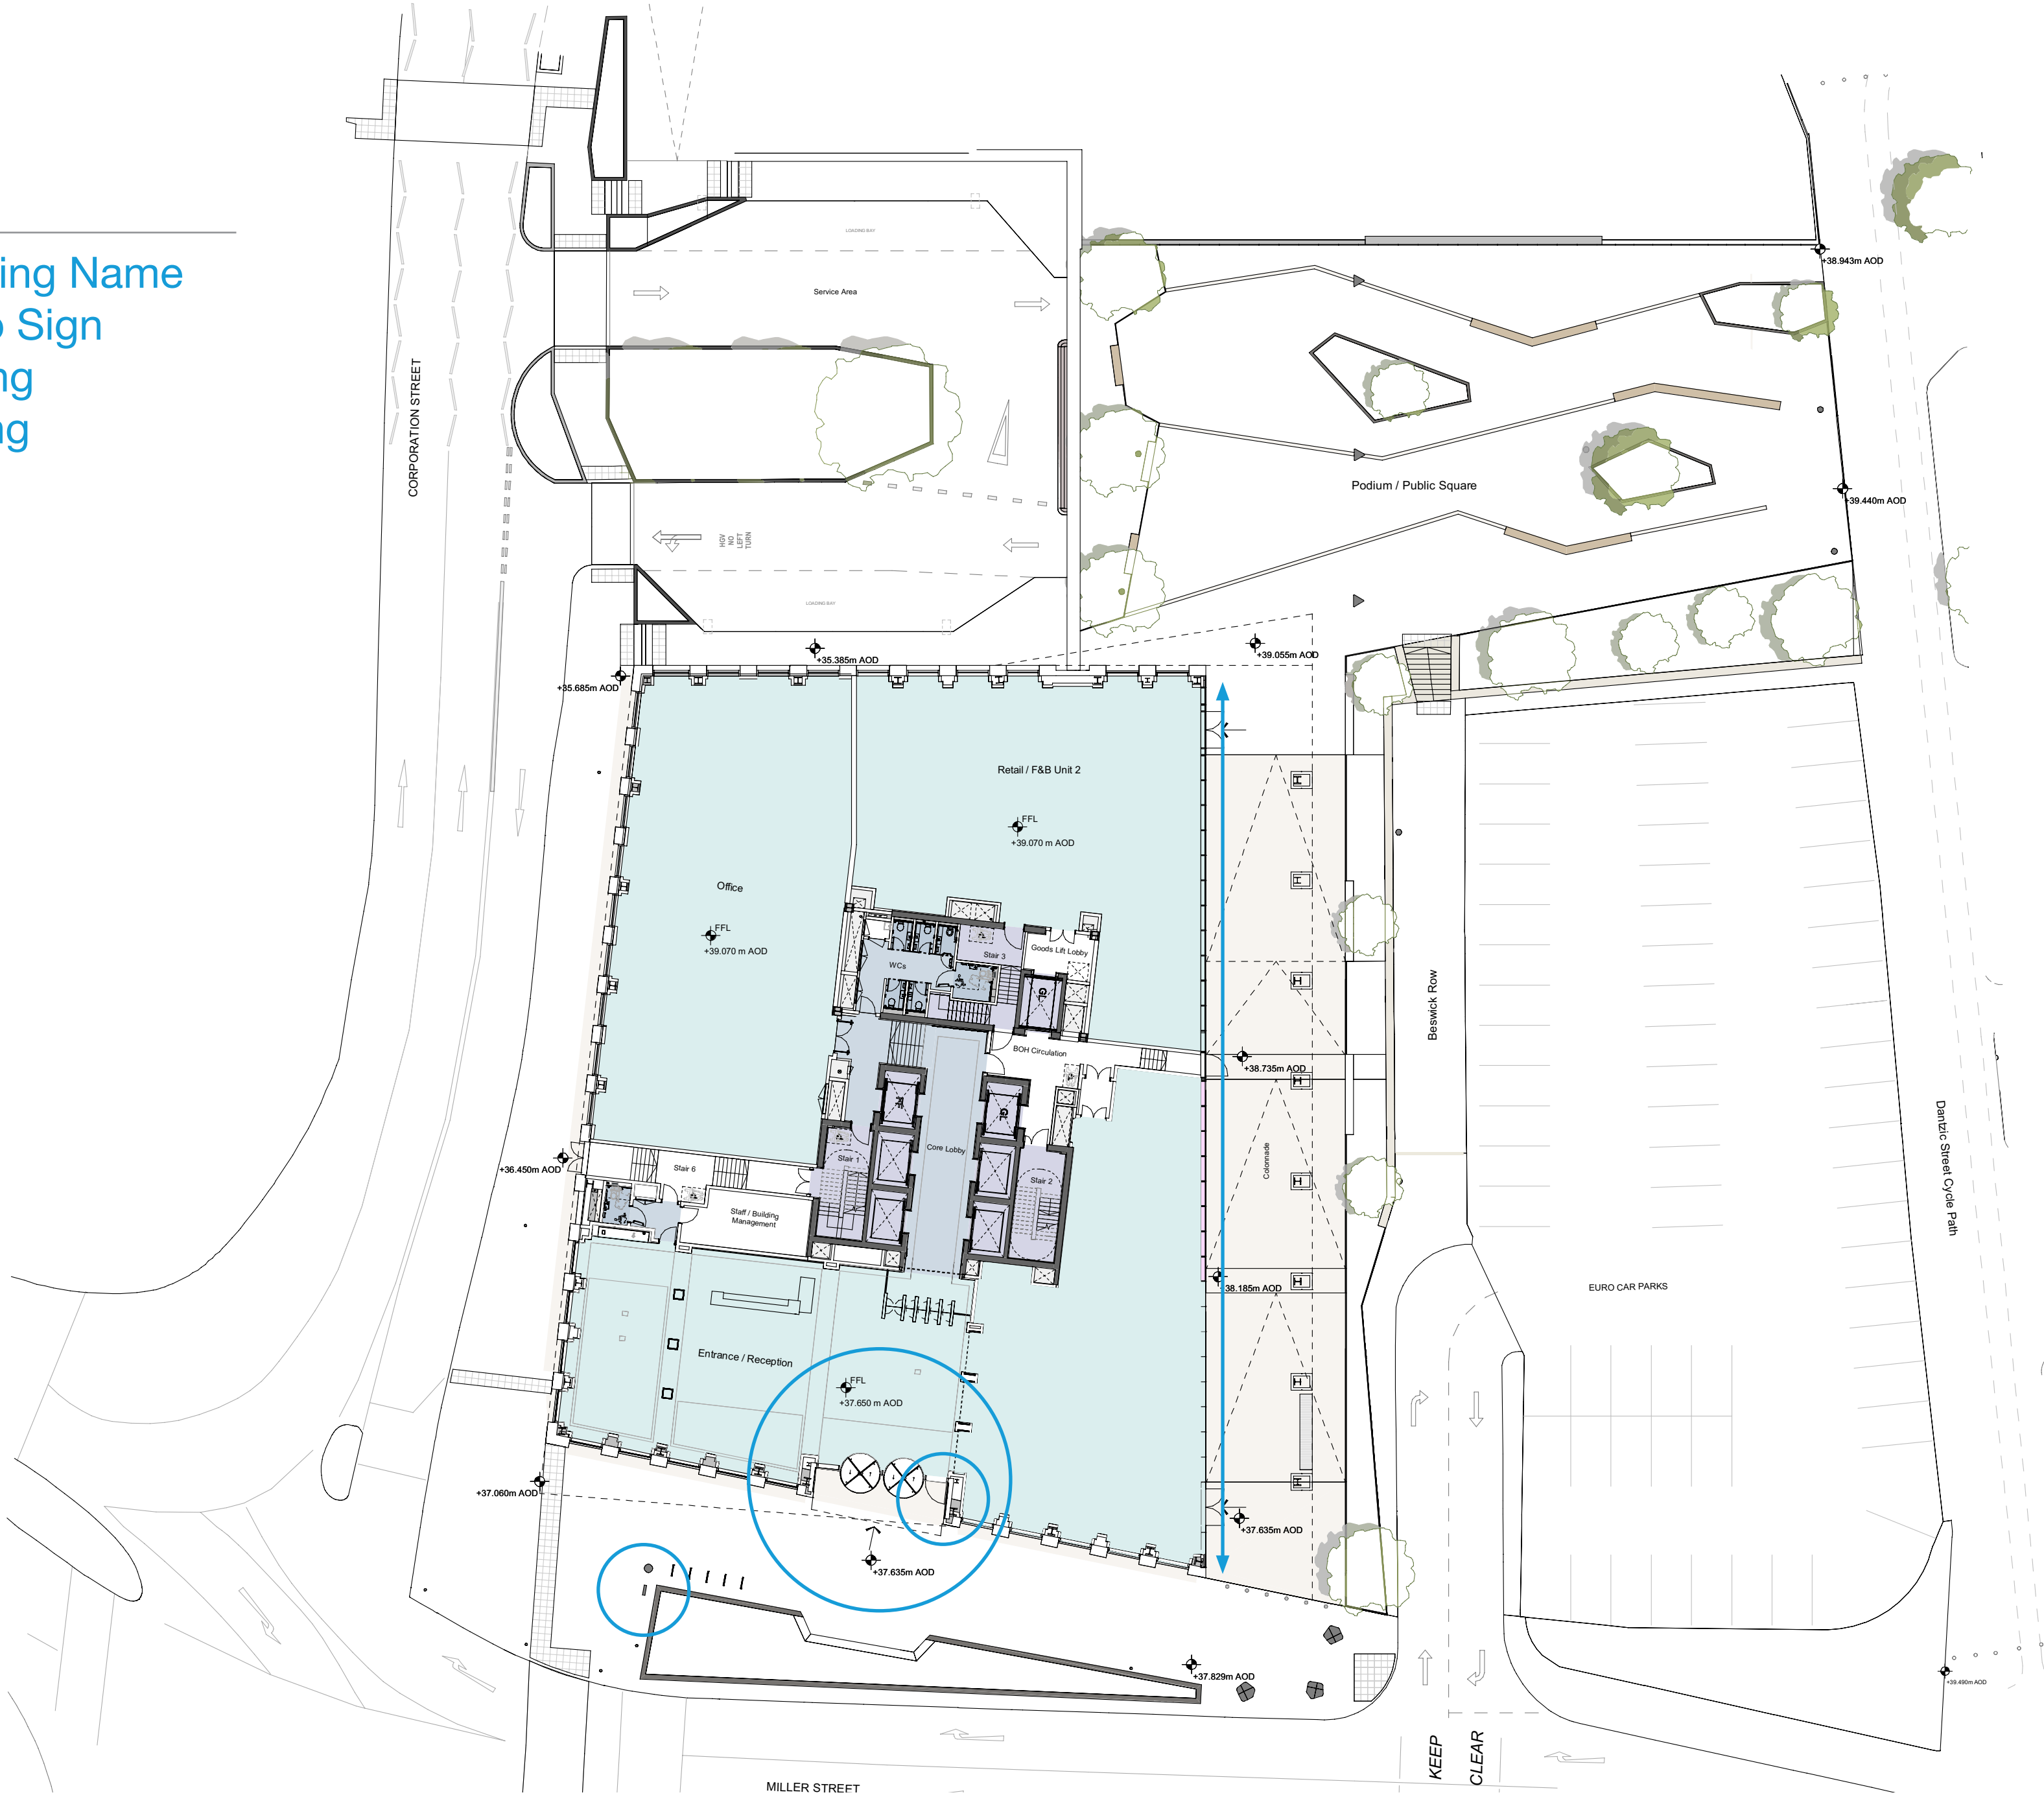

NOMA Estate
Proposed Signage Locations


Main Entrance Canopy / Building Name
Main Entrance Building / Logo Sign
Miller Street Totem / Wayfinding



Main Entrance Canopy Building Name



No. 4 Angel Square Signage
Exterior Location /
Main Entrance Canopy Technical

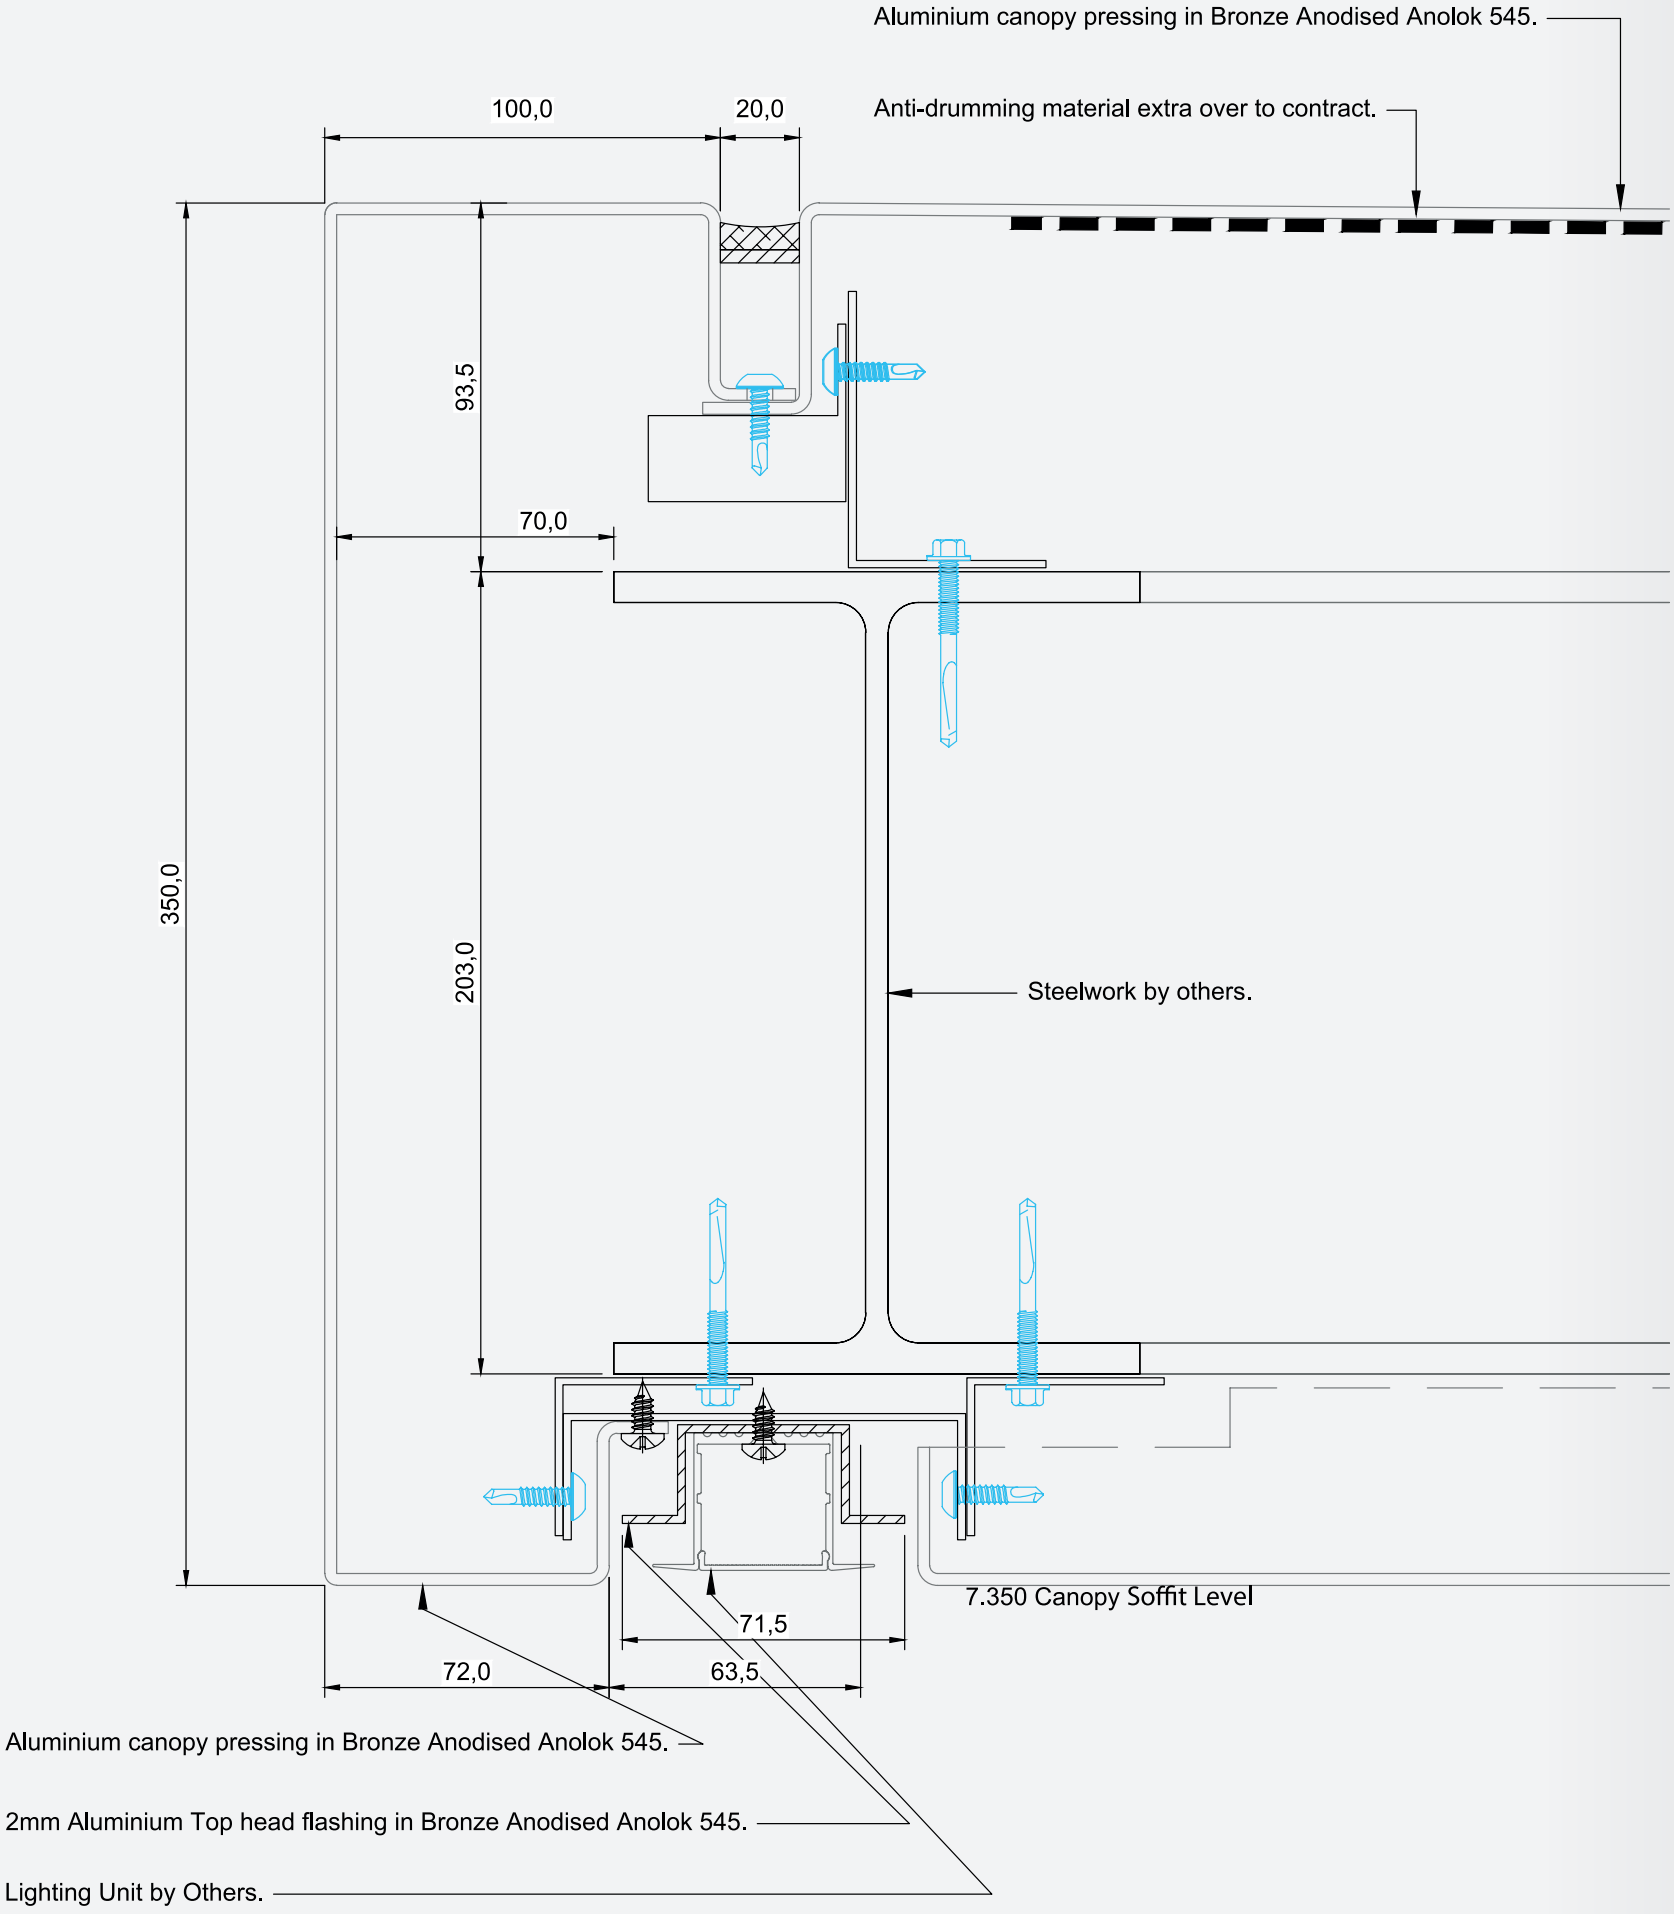


LED ACRYLIC BONDED TO REVERSE OF TRAY
SEALED WITH SILICONE TO STOP WATER INGRESS

INTERNAL SECTIONS OF
A & Q BONDED TO ACRYLIC


FOLDED TRAY TO HOUSE
LED ILLUMINATION

CAN ANGLE BRACKETS BE FIXED IN THIS AREA
TO FIX OUR BACK TRAY ?


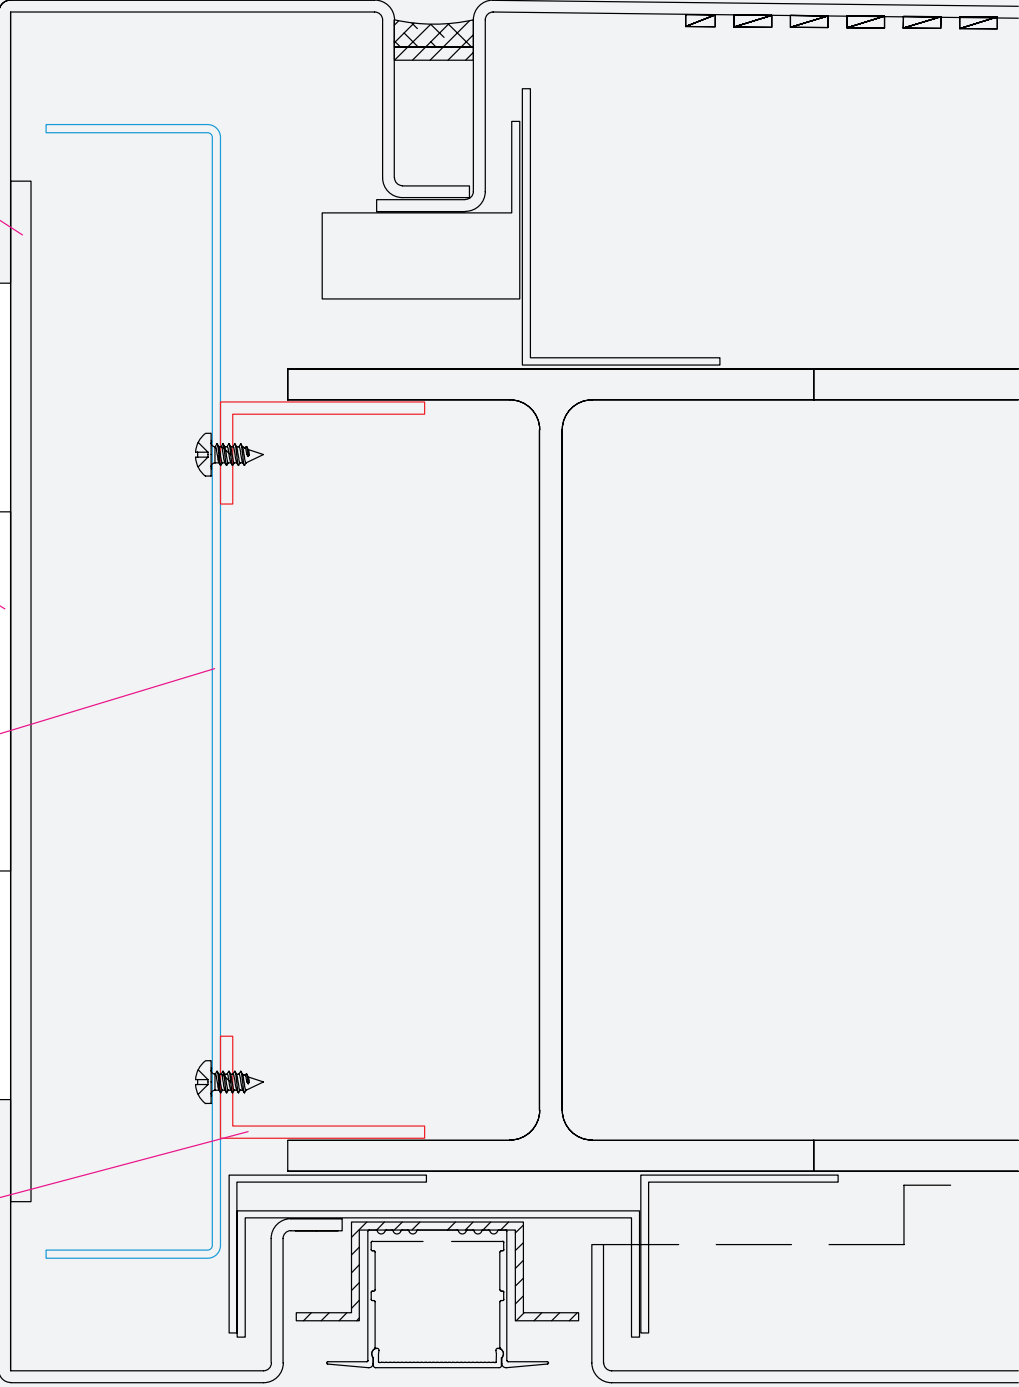


No. 4 Angel Square Signage
Exterior Location /
Main Entrance Building Logo Sign

Note: this section is within the reveal and not the face of
the building fronting Miller Street.

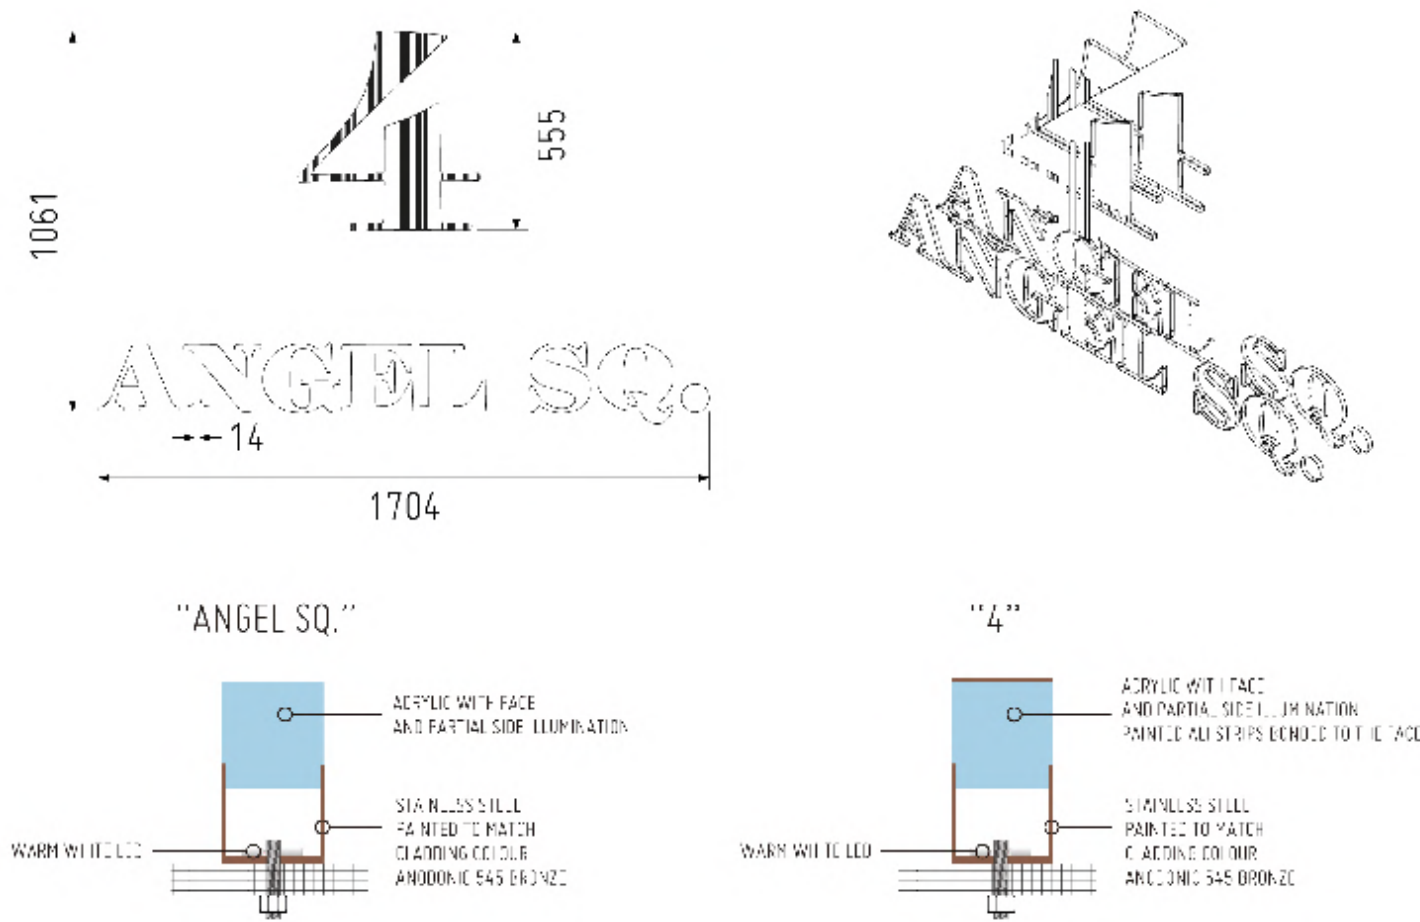

No. 4 Angel Square Signage
Exterior Location /
Miller Street Totem Wayfinding

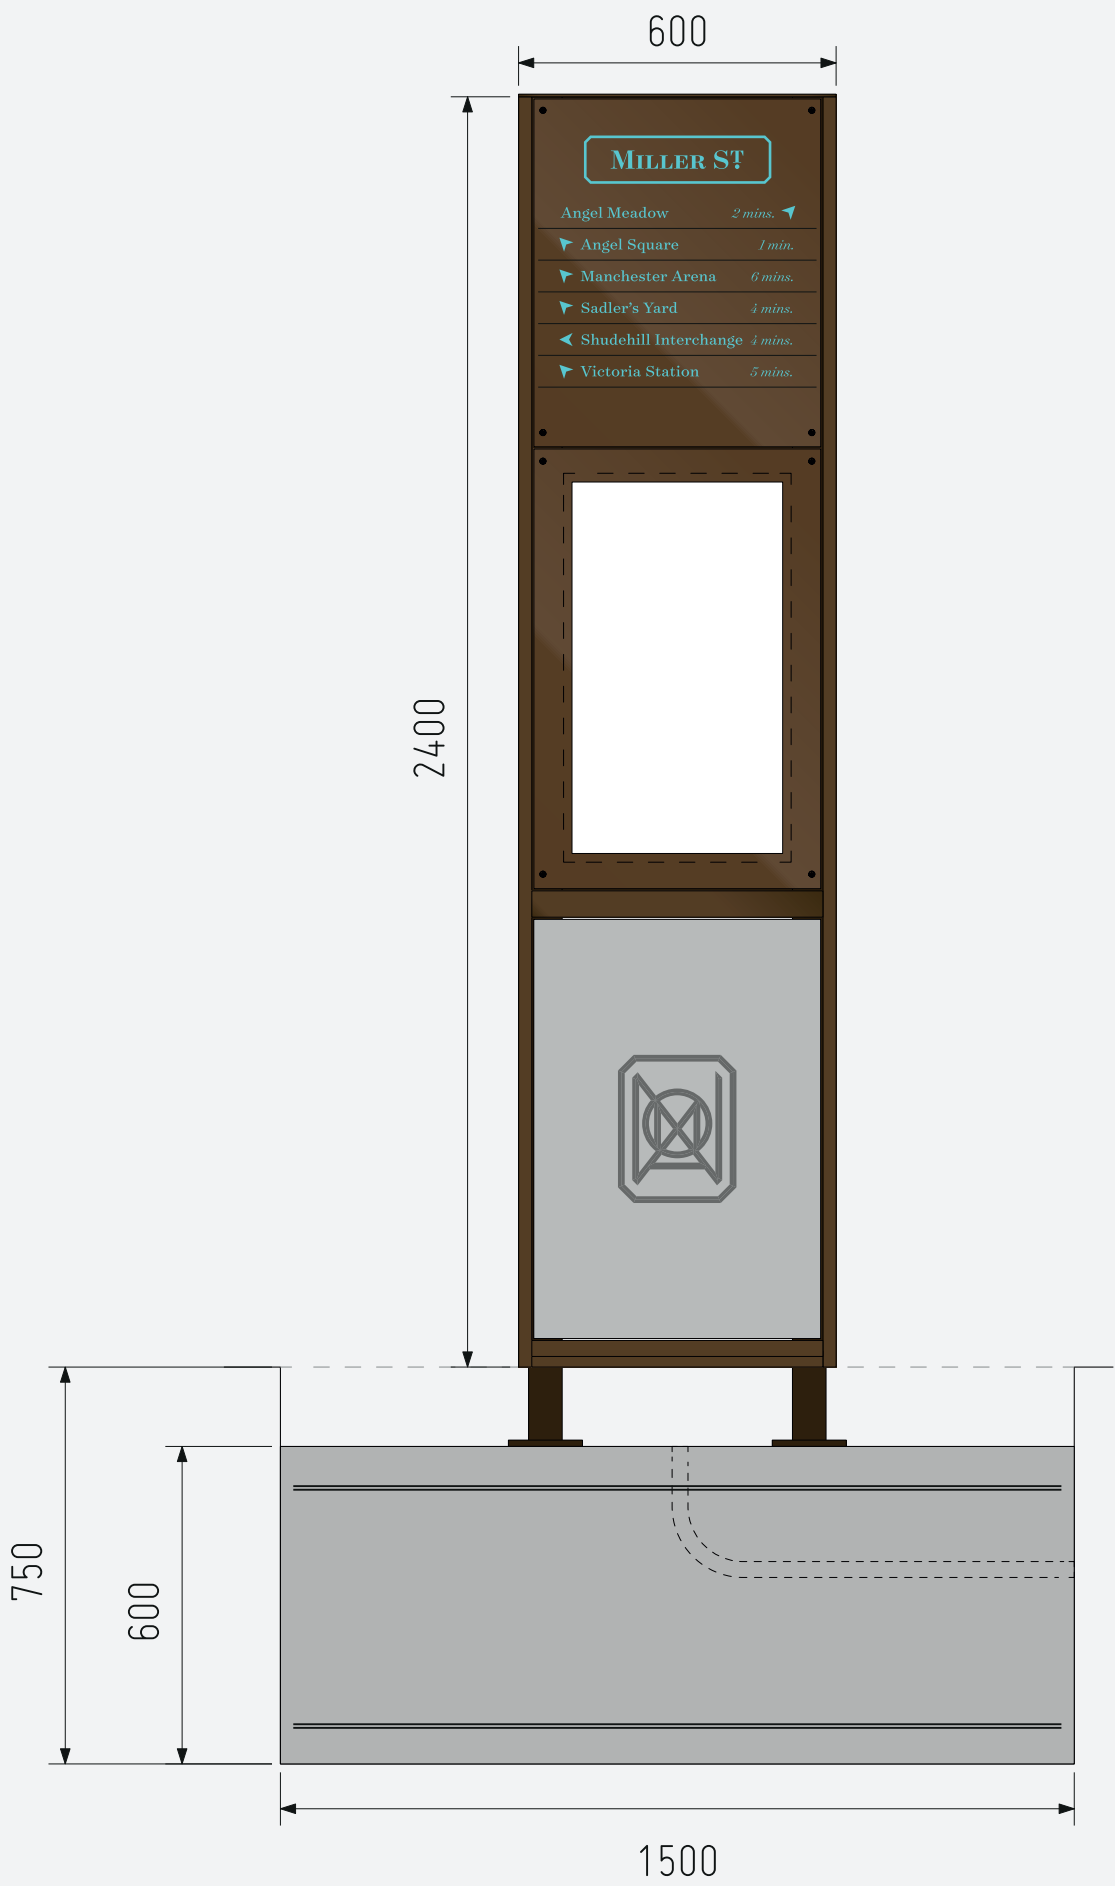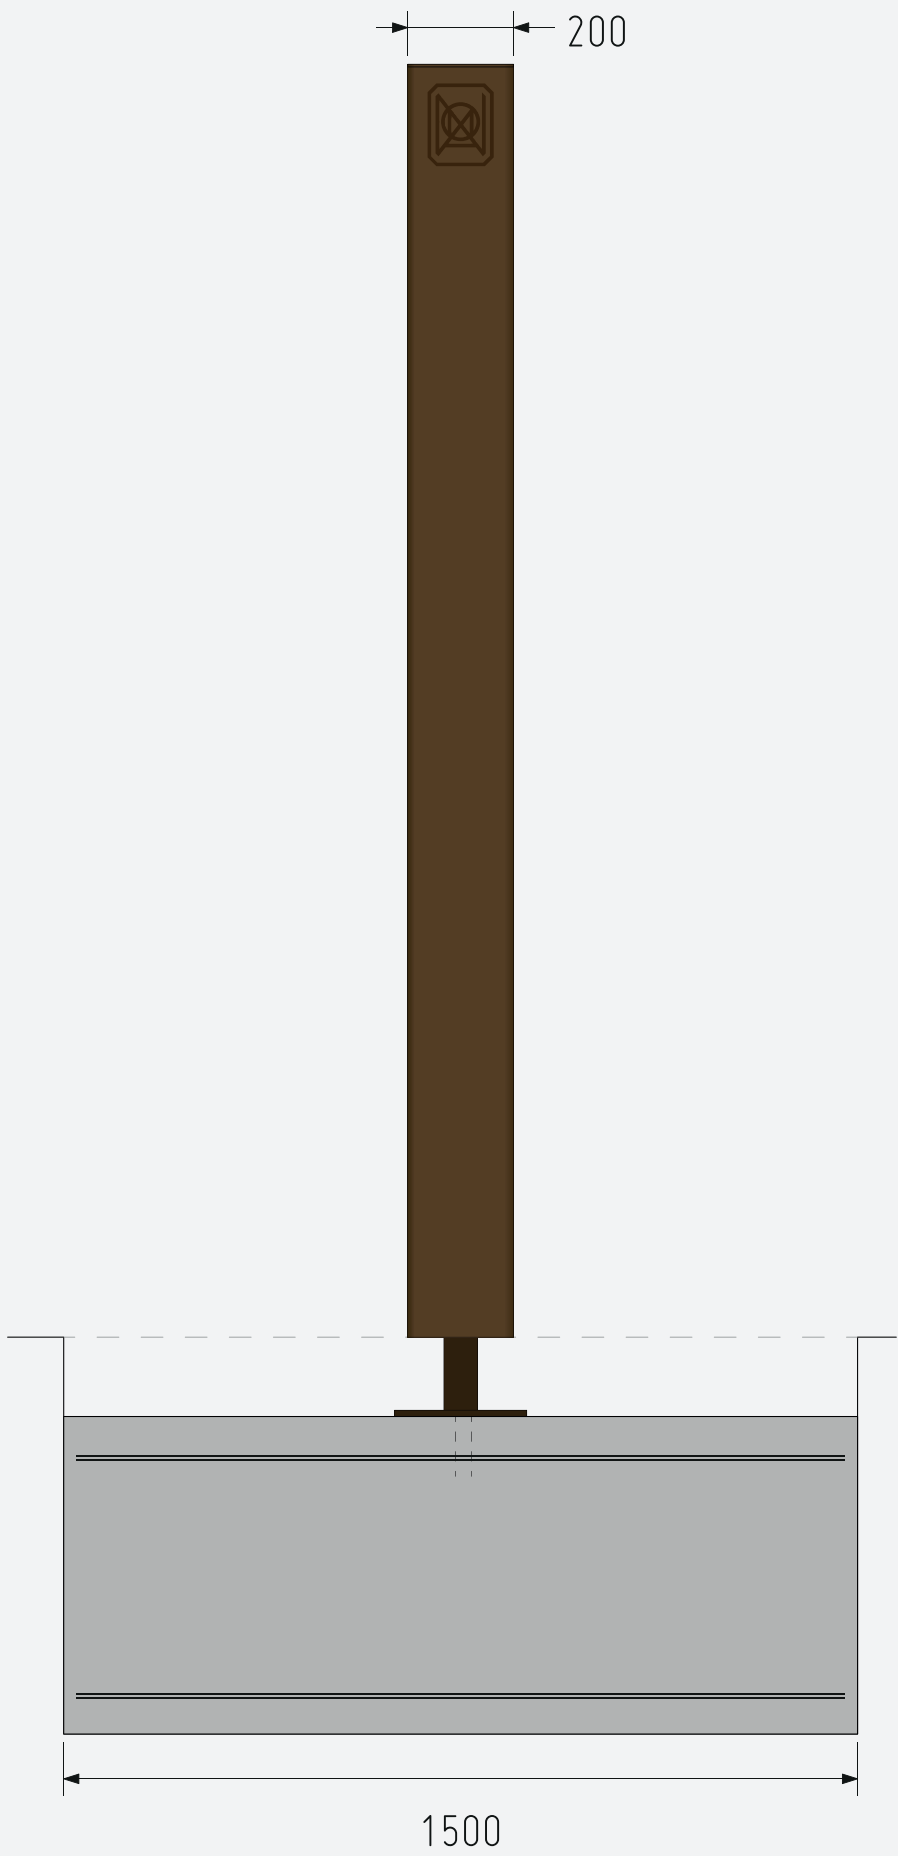


POWER
20 AMP


DATA
DUAL CAT6

C35 CONCRETE
2 LAYERS OF A393 MESH
75MM COVER


No. 4 Angel Square Signage
Exterior View / Interior Signage Behind Glazing

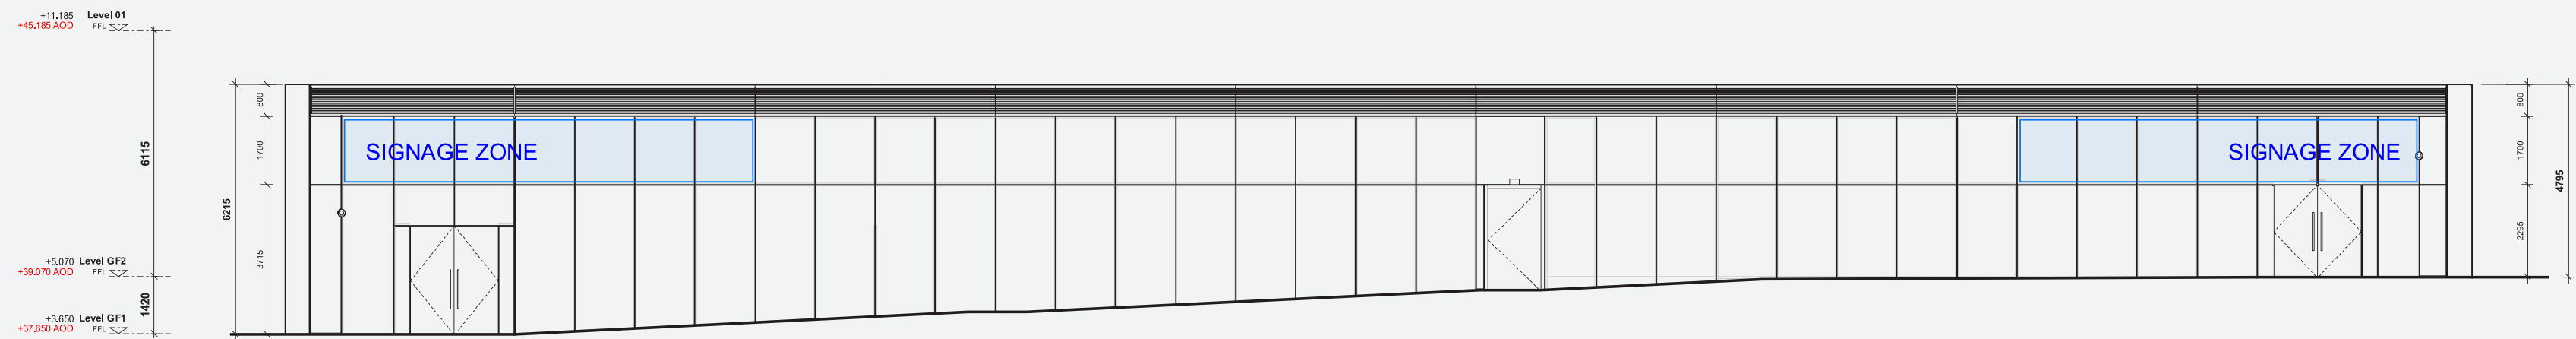

1 East Elevation
1 : 100

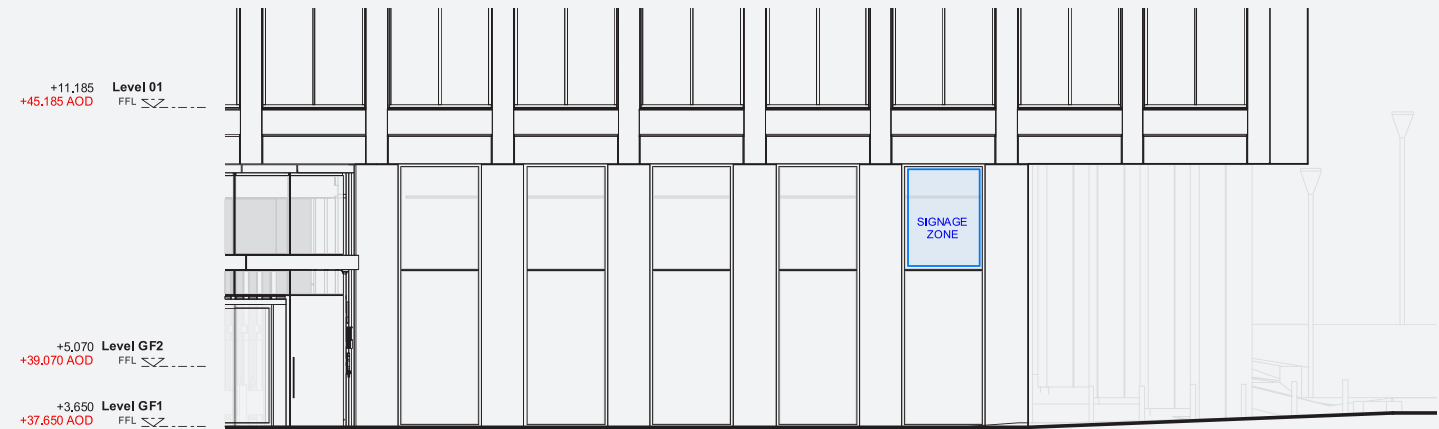

2 Miller St Glazing Elevation
1 : 125

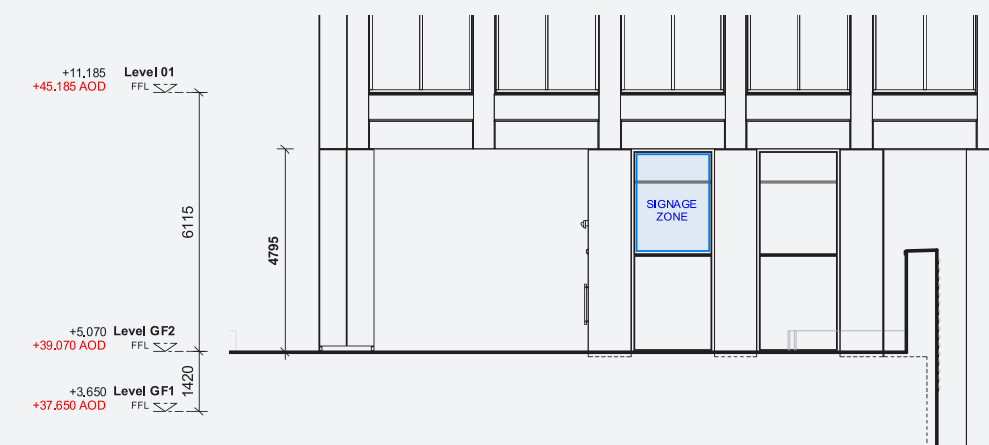

3 Podium Square North Glazing Elevation
1 : 125

Version 11 / March 3rd 2023

NOMA