
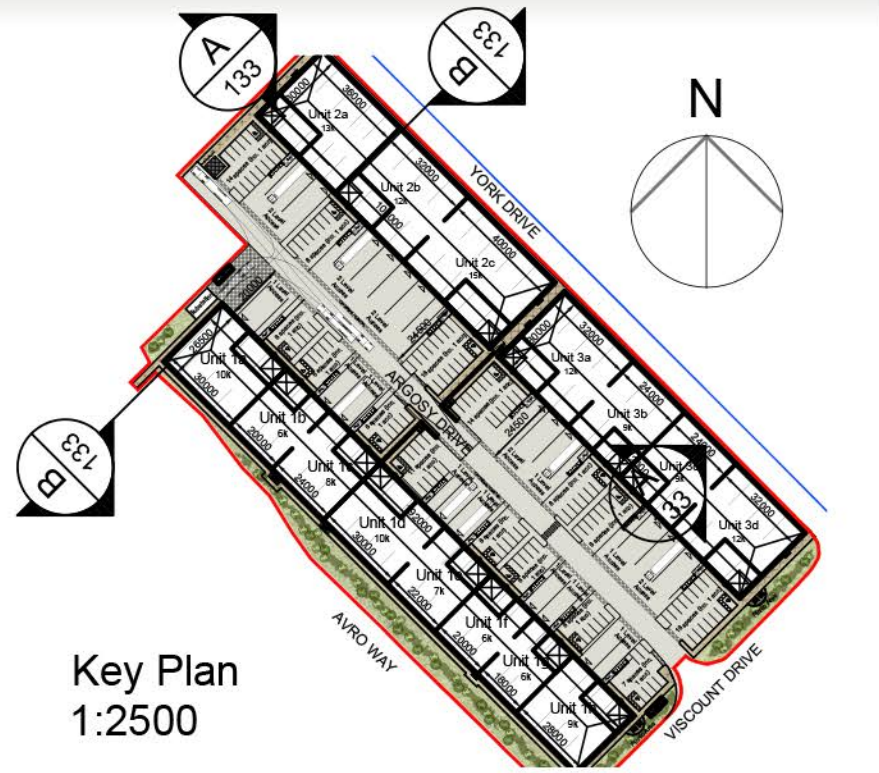
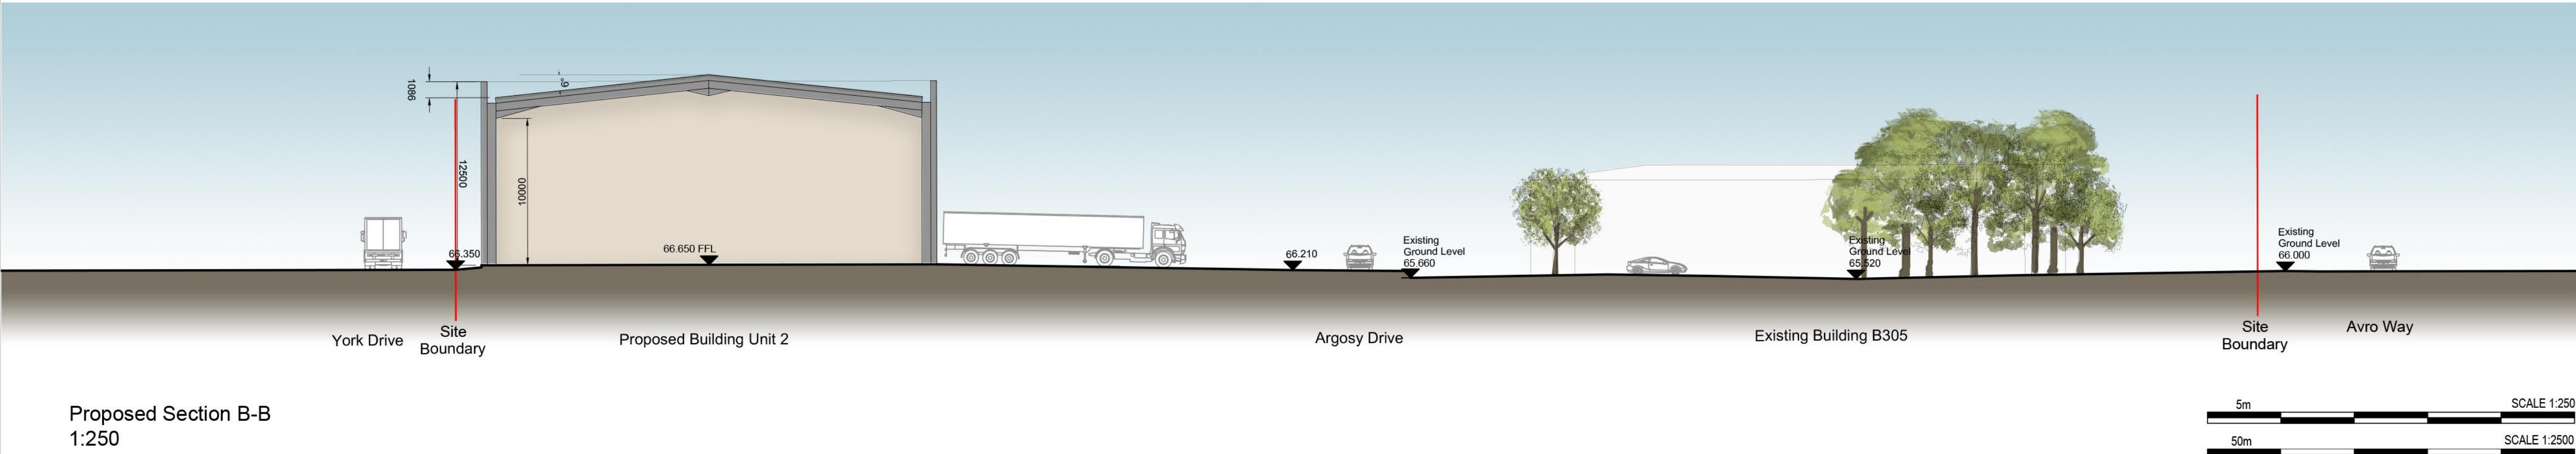
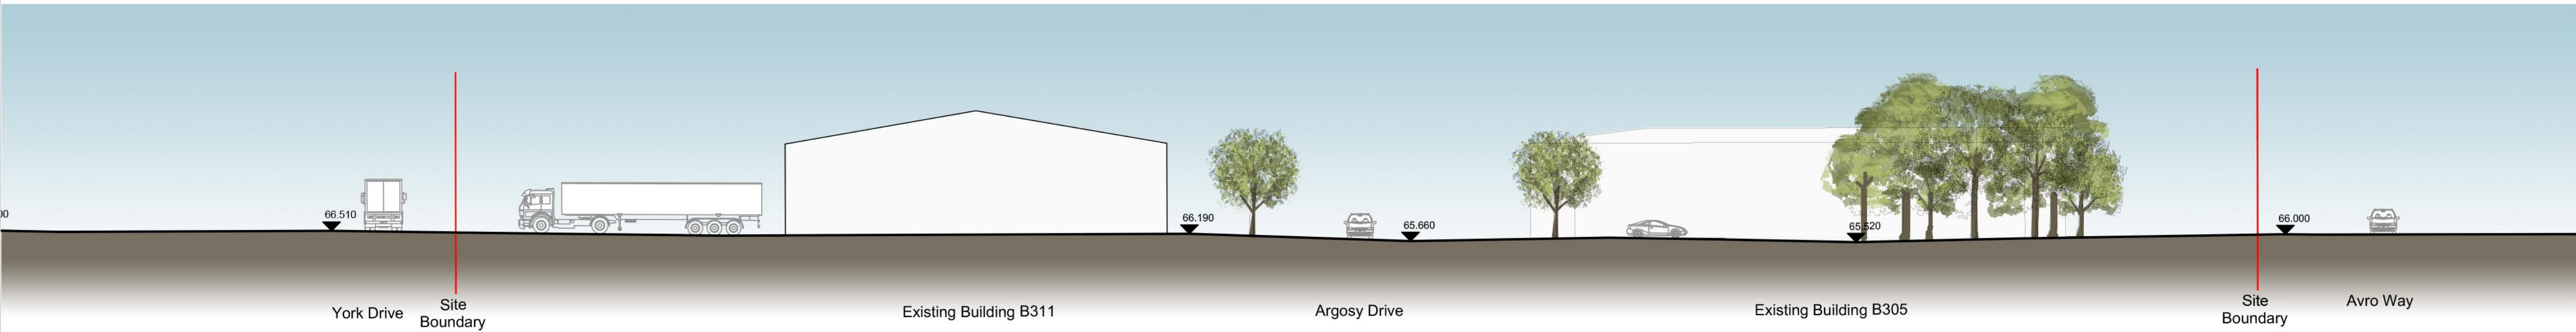
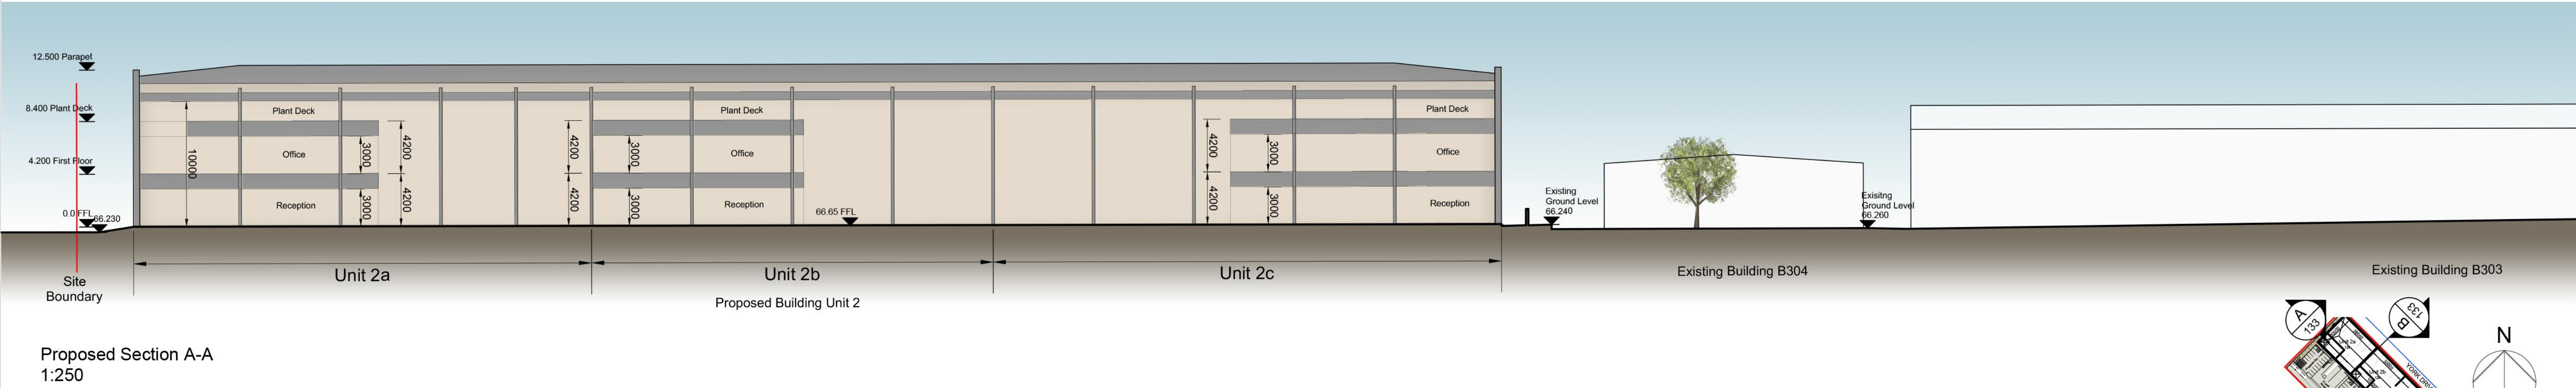


Please note: All existing building and tree heights are shown indicatively

- © 2022 RPS Group
- Notes
1. This drawing has been prepared in accordance with the scope of RPS's appointment with its client and is subject to the terms and conditions of that appointment. RPS accepts no liability for any use of this document other than by its client and only for the purposes for which it was prepared and provided.
 2. If received electronically it is the recipient's responsibility to print to correct scale. Only written dimensions should be used.
 3. This drawing should be read in conjunction with all other relevant drawings and specifications.

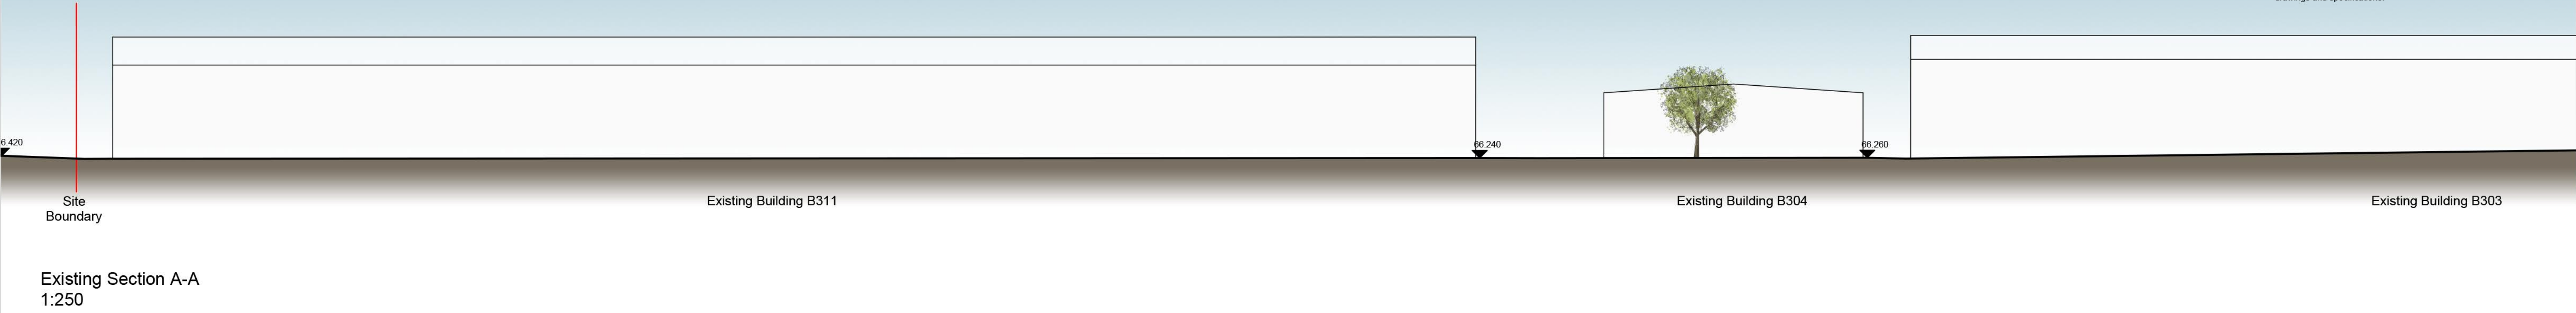

P03	Bellmouth to Viscount Drive / Unit 1h car park amended	LL	MJH	30/05/22
P02	Key plan updated	LL	MJH	27/04/22
P01	First Issue	JF	MJH	14/04/22
Rev	Description	By	Ckd	Date

MAKING COMPLEX EASY

Sherwood House, Sherwood Avenue,
Newark, Nottinghamshire, NG24 1QQ
T:01636 605 700 E: rpsnewark@rpsgroup.com

Client

Project

MAG - Argosy Drive,
Manchester Airport

Title

Proposed and Existing Site
Sections - Unit 2

RPS Project Number	Scale @ A1	Date Created
NK020687	1:250	18/02/22
Task Team Manager	Information Author	Task Information Manager
KRP	JF	MJH

Status

S2 (Suitable for Information)

Document Number	Revision
020687-RPS-SI-XX-DR-A-0133	P03

Project Code - Originator - Zone - Level - Type - Role - Drawing Number

rpsgroup.com