


# 1 Bloomesbury plan

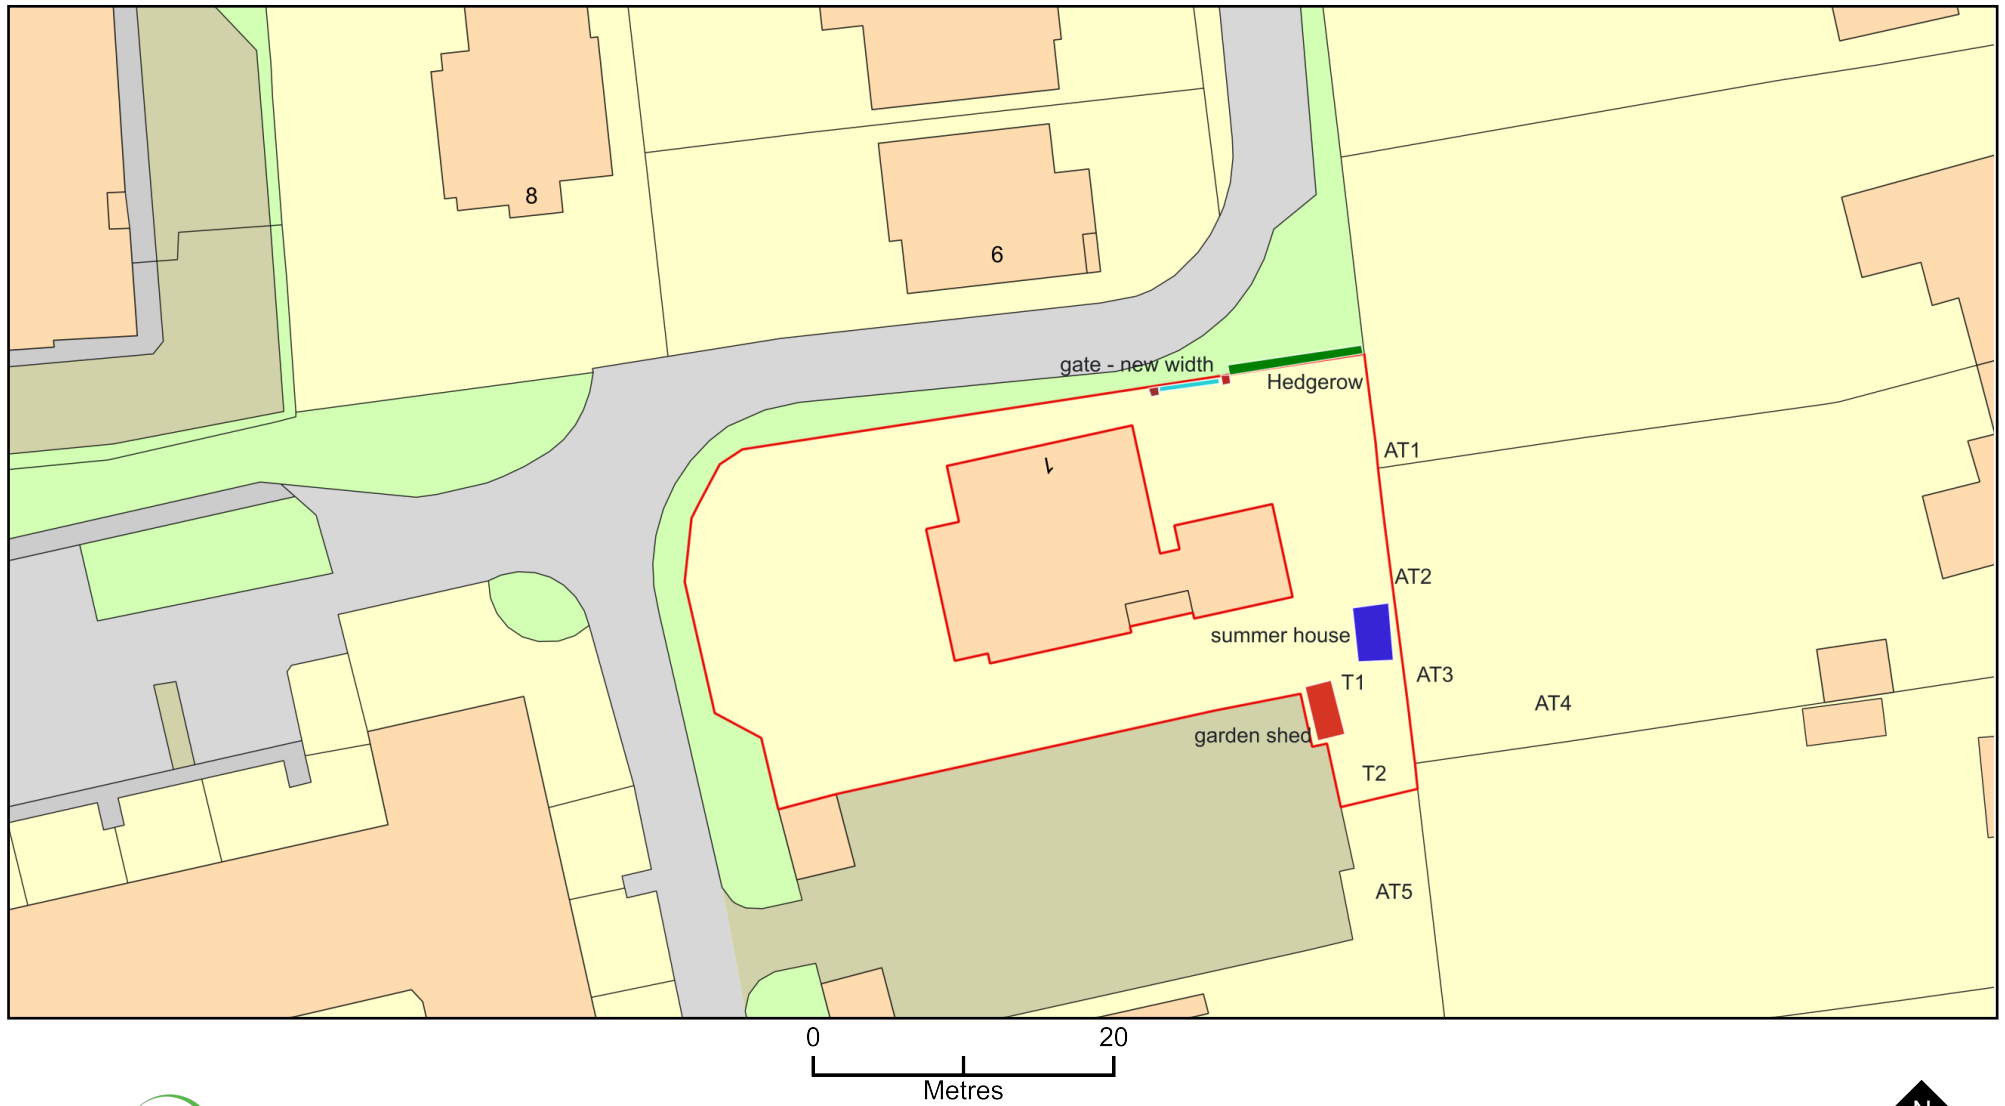

Plan Produced for: James Leung

Date Produced: 31 Jan 2023

Plan Reference Number: TQRQM23031132803217

Scale: 1:500 @ A4

© Crown copyright and database rights 2021 OS 100042766