

- A42 - Roof

A41M - Residential 25

A41 - Residential 25

A40 - Residential 24

A39 - Residential 23

A38 - Residential 22

A37 - Residential 21

A36 - Residential 20

A35 - Residential 19

A34 - Residential 18

A33 - Residential 17

A32 - Residential 16

A31 - Residential 15

A30 - Residential 14

A29 - Residential 13

A28 - Residential 12

A27 - Residential 11

A26 - Residential 10

A25 - Residential 09

A24 - Residential 08

A23 - Residential 07

A22 - Residential 06

A21 - Residential 05

A20 - Residential 04

A19 - Residential 03

A18 - Residential 02

A17 - Residential 01

A16 - Hotel 10

A15 - Hotel 09

A14 - Hotel 08

A13 - Hotel 07

A12 - Hotel 06

A11 - Hotel 05

A10 - Hotel 04

A09 - Hotel 03

A08 - Hotel 02

A07 - Hotel 01

A06 - Hotel Lobby

A05 - Office 05

A04 - Office 04

A03 - Office 03

A02 - Office 02

A01 - Office 01

A0UG - Ground Upper

A0LG - Ground Lower
- 172.550 m

170.675 m

167.350 m

164.100 m

161.135 m

158.170 m

155.205 m

152.240 m

149.275 m

146.310 m

143.345 m

140.380 m

137.415 m

134.450 m

131.485 m

128.520 m

125.555 m

122.590 m

119.625 m

116.660 m

113.695 m

110.730 m

107.765 m

104.800 m

101.835 m

98.870 m

95.905 m

92.340 m

89.375 m

86.410 m

83.455 m

80.480 m

77.515 m

74.550 m

71.585 m

68.620 m

65.655 m

59.900 m

56.000 m

52.300 m

48.600 m

44.900 m


41.200 m

36.500 m

35.550 m

A7 ELEVATION - WEST

1 : 300

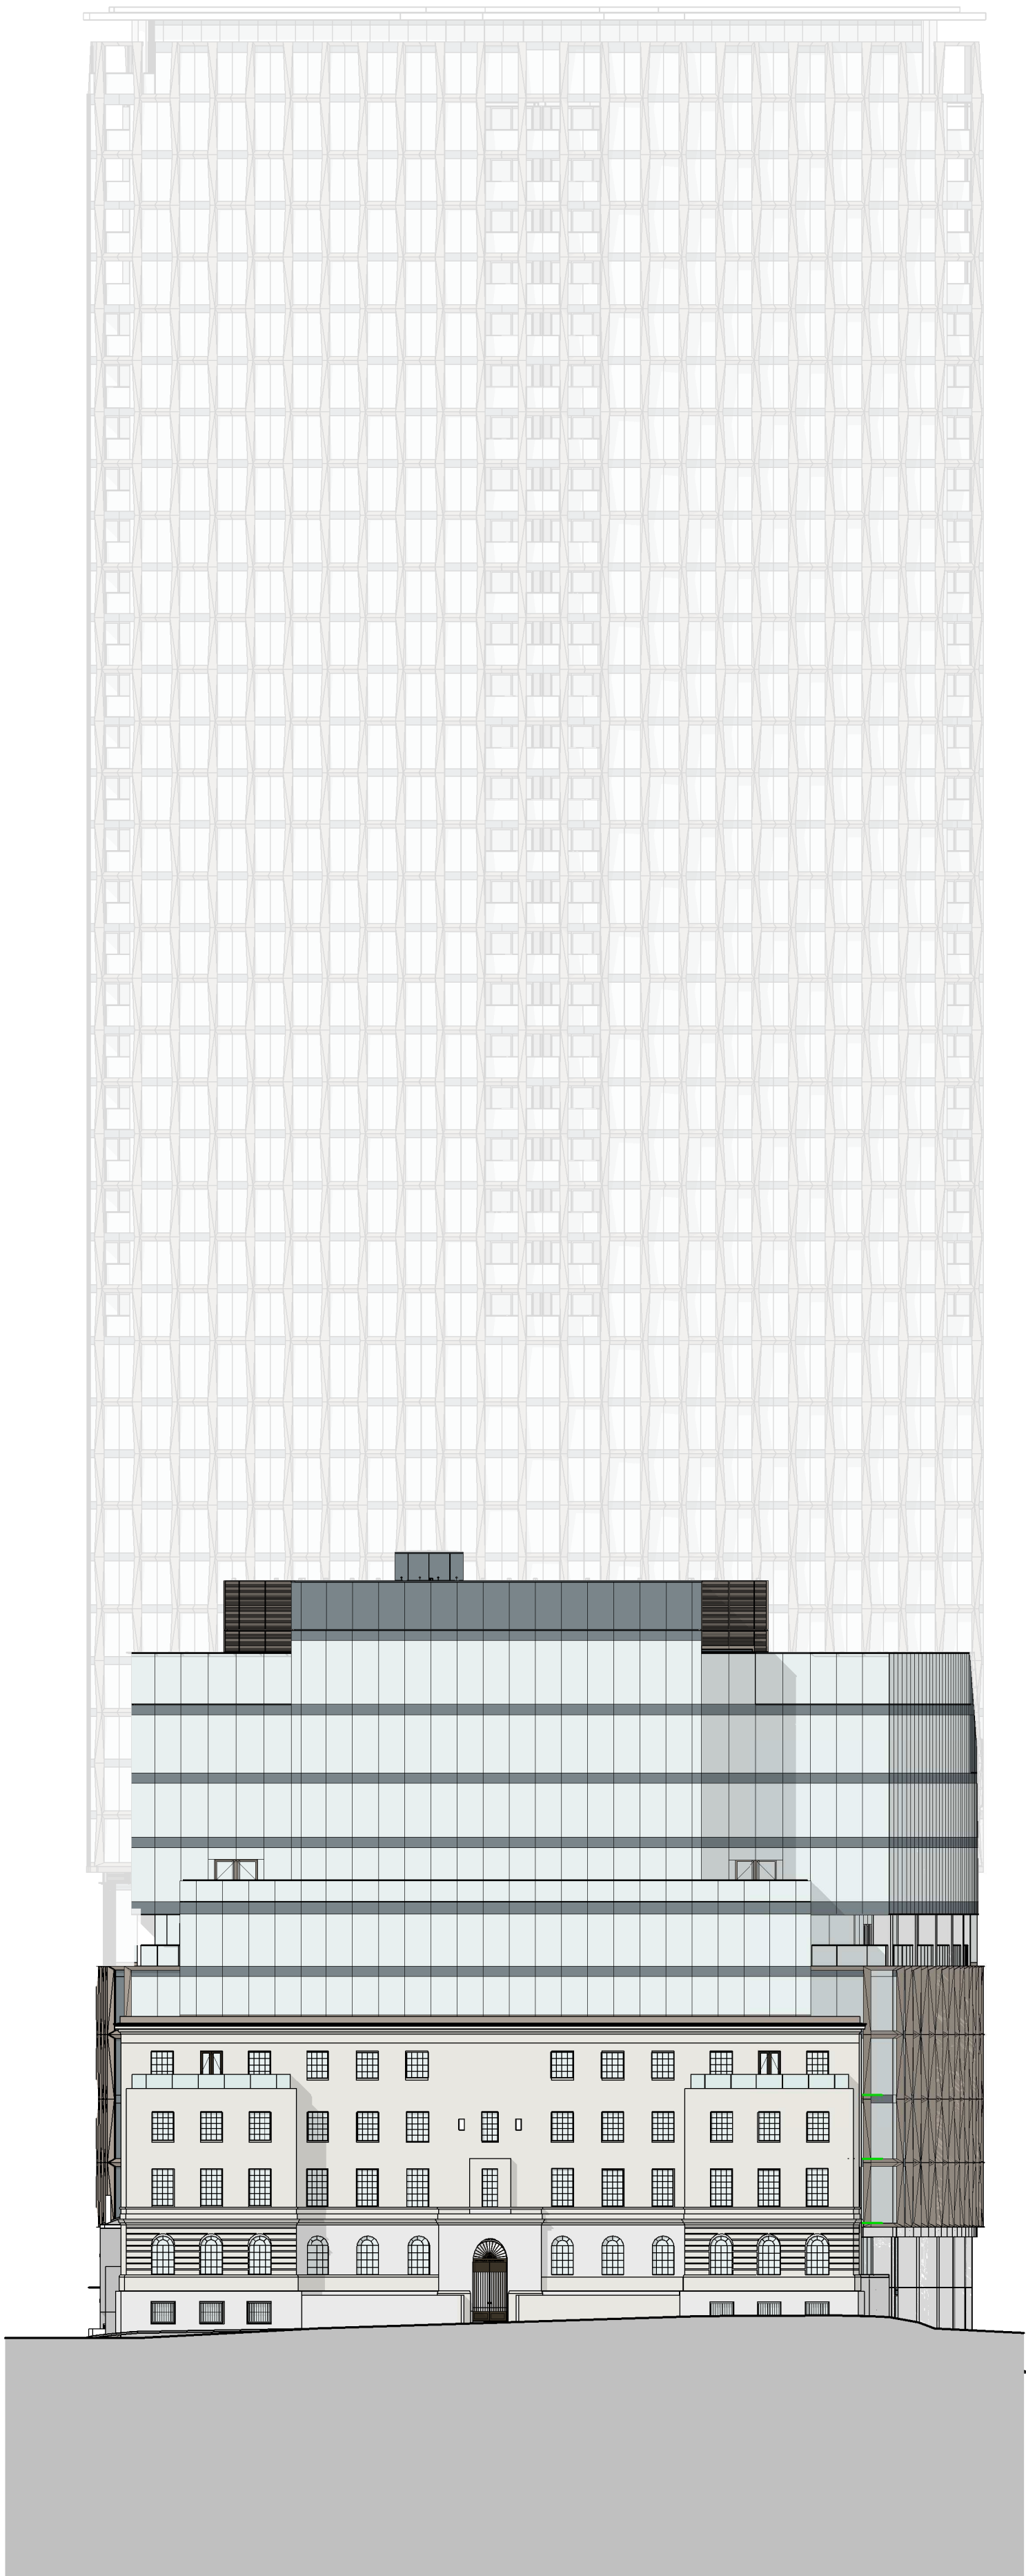

- B11 - Plant 01

B10 - Office 10

B09 - Office 09

B08 - Office 08

B07 - Office 07

B06 - Office 06

B05 - Office 05

B04 - Office 04

B03 - Office 03

B02 - Office 02

B01 - Office 01

B0UG - Ground Upper
- 78.800 m

74.775 m

70.800 m

67.100 m

63.400 m

59.700 m

56.000 m

52.300 m

48.600 m

44.900 m


41.200 m

38.100 m

A3 ELEVATION - EAST

1 : 300

DO NOT SCALE
Work to annotated dimensions only. Read drawings in conjunction with relevant specification, Structural Engineers' and Services Engineers' drawings. Confirm all dimensions before commencement of any work on site or fabrication.

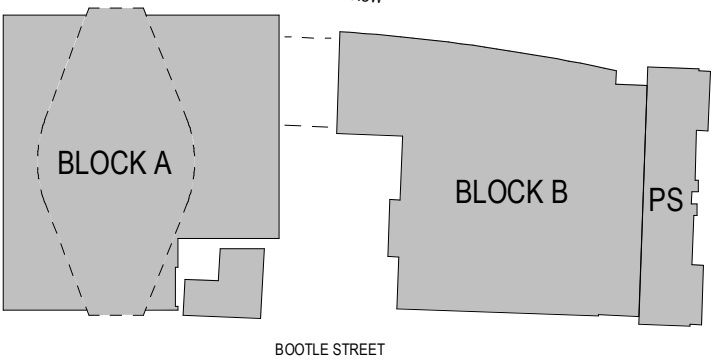

P01 Oct 22 - S73 First Issue
Rev: Details: 14/10/22
Date:

client:
ST. MICHAEL'S
project:
ST. MICHAEL'S
job number:
0643
status:
PLANNING

title:
ELEVATIONS - EAST & WEST

scale: As indicated
drawn by: Author
@ A1

drawing number:
HOD-S73-201

current revision date: 14/10/22
revision: P01

SGI Studios
1 Kelso Place
Marine City, MI 48134
t: +44(0)161 832 9842
e: mail@hodderandpartners.com
w: www.hodderandpartners.com

hodder+partners