


Issue:

PLANNING

Revision:



01856 898 022
www.UKPlanningMaps.com

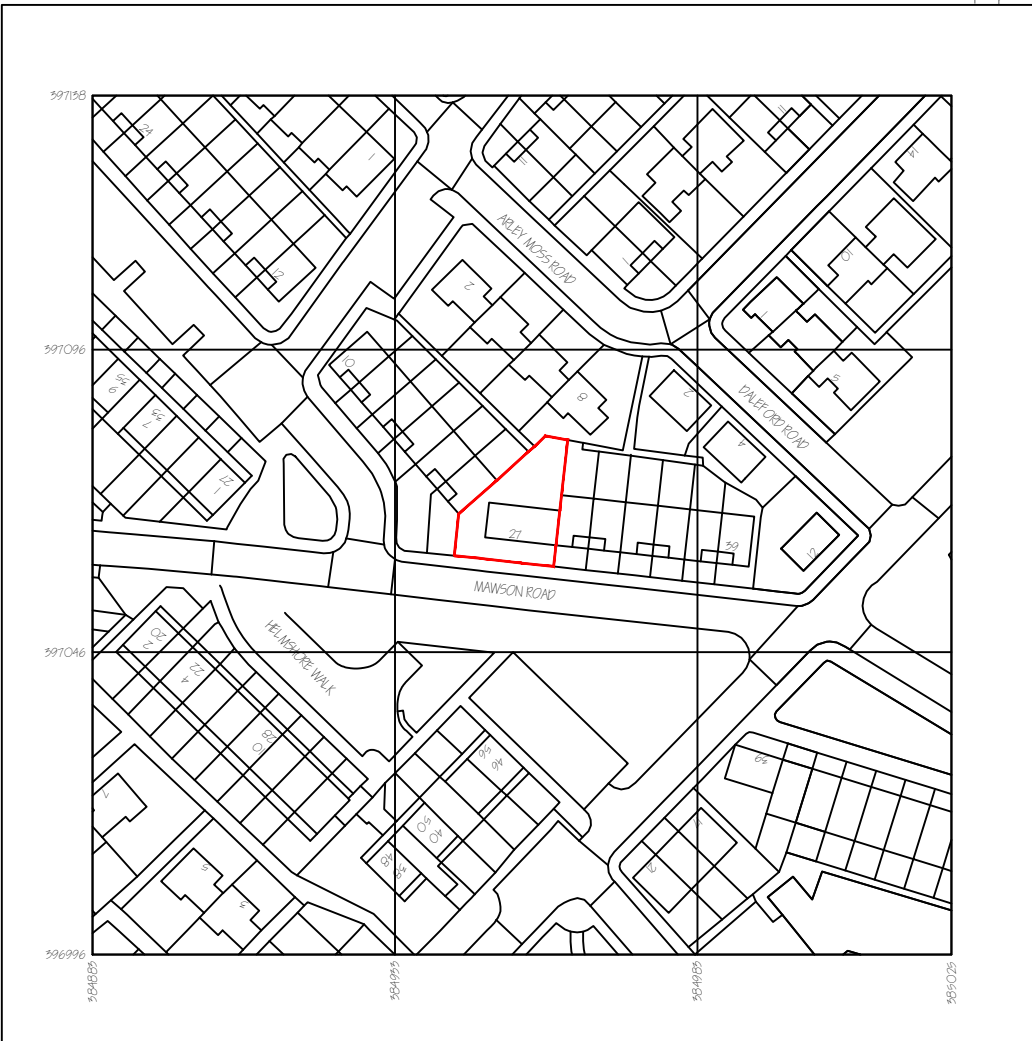

Produced on 27 April 2021 from the Ordnance Survey National Geographic Database and incorporating surveyed revision available at this date.
This map shows the area bounded by 584885 596996, 585005 596996, 585005 597158, 584885 597158, 584885 596996.
Reproduction in whole or part is prohibited without the prior permission of Ordnance Survey.
Crown copyright 2021. Supplied by copyright trading as UKPlanningMaps.com a licensed Ordnance Survey partner (100054125).
Data licence expires 27 April 2022. Unique plan reference: v2c/619644/840141



DSQUARE ARCHITECTS

61 Mosley Street, Manchester, M2 3HZ
0161 222 3734 | info@dsquare-architects.co.uk
www.dsquare-architects.co.uk

Client:

Messrs. Lenton and Holyfield

Site:

27 Mawson Road
Manchester, M13 9HG

Title:

Site Location Plan

Scale: 1:1250 @ A4

Drawn:

Date: Mar. 2021

DD

Drg. No.
2107-00

Rev.
P1