

NOTES

DO NOT SCALE FROM THIS DRAWING.
ALL DIMENSIONS TO BE CHECKED ON SITE.
(DRAWINGS MAYBE SCALED FOR LOCAL AUTHORITY & PLANNING PURPOSE ONLY)
COPYRIGHT PROTECTED.


FOR PLANNING
DO NOT USE FOR CONSTRUCTION

CONSULTANT REFERENCES IN DRAWING:


STRUCTURAL - REF/REVISION

GENERAL NOTE: DETAILS TO BE READ
IN CONJUNCTION WITH WINDOW
SCHEDULE & EXTERNAL ELEVATIONS


ALL DIMENSIONS SHOWN ARE
APPROXIMATE AND TO BE
CONFIRMED BY FABRICATOR FOR
EACH INDIVIDUAL WINDOW

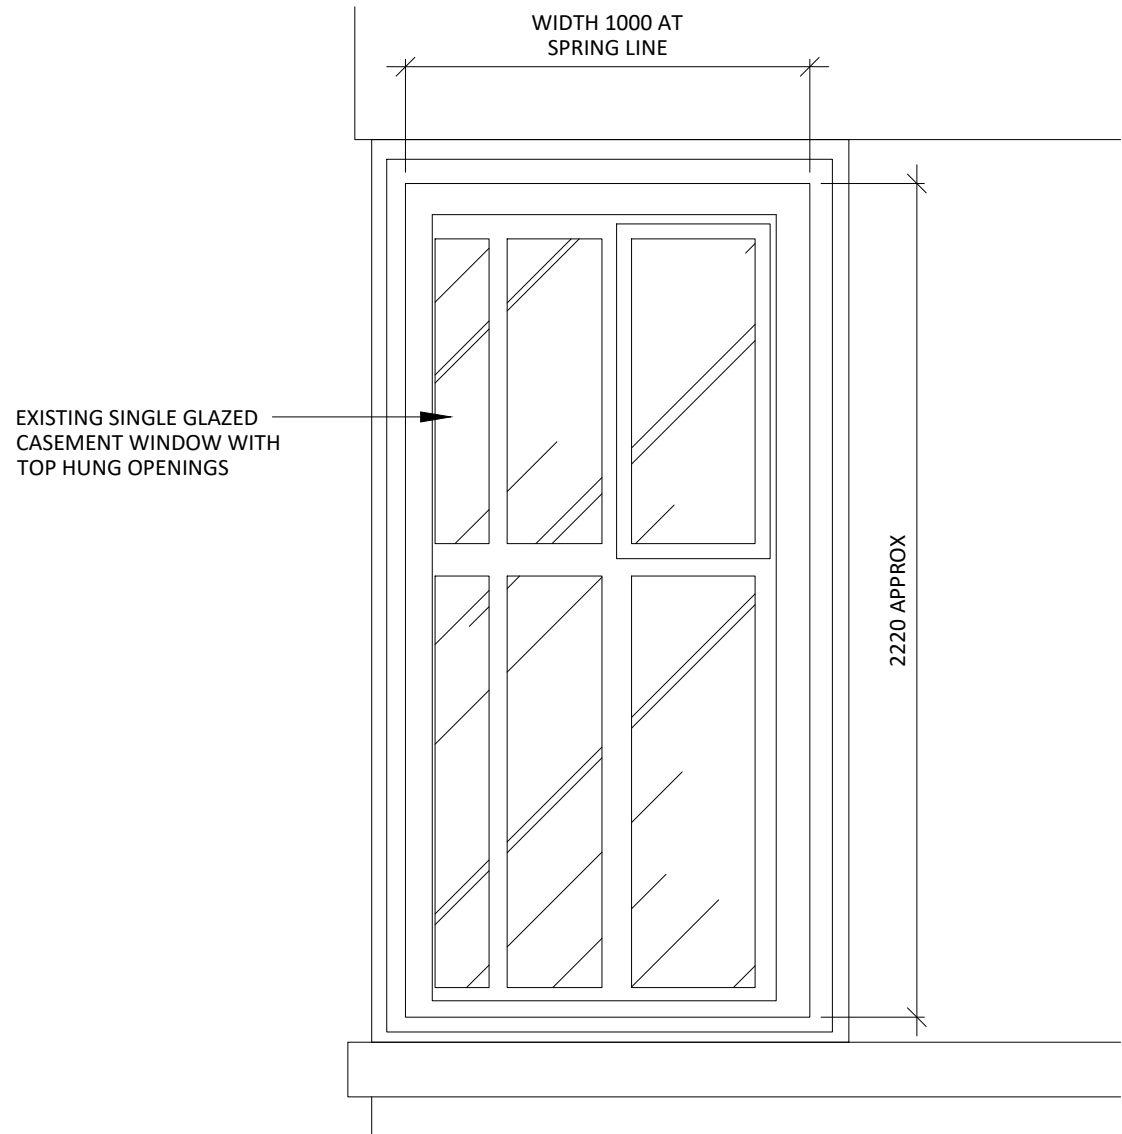


01 3rd FLOOR EX CASEMENT WINDOW - TYPE M
522 SCALE 1:20 EXISTING ELEVATION

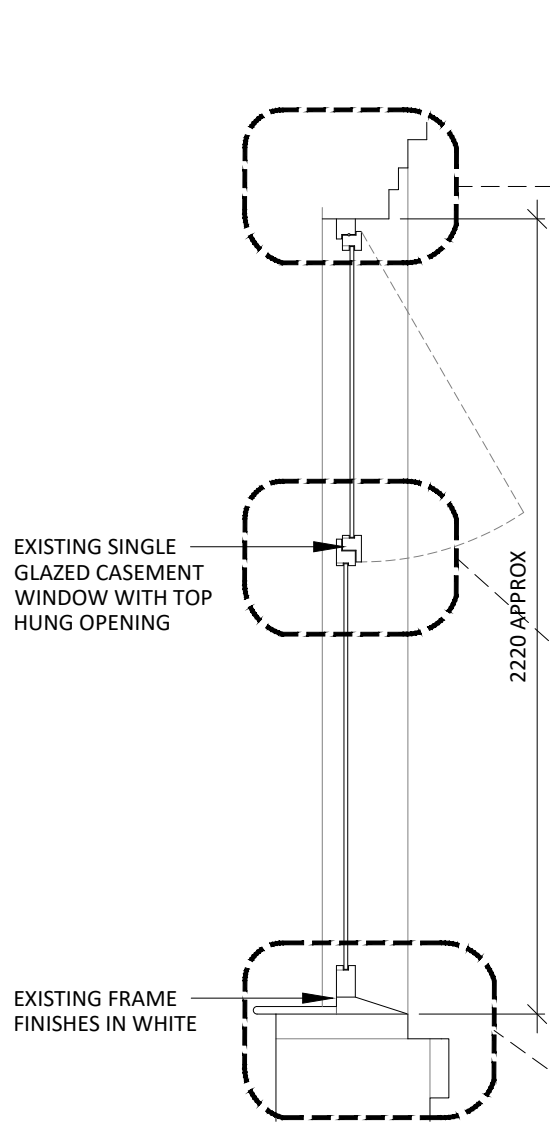


02 3rd FLOOR EX CASEMENT WINDOW - TYPE M
522 SCALE 1:20 EXISTING SECTION

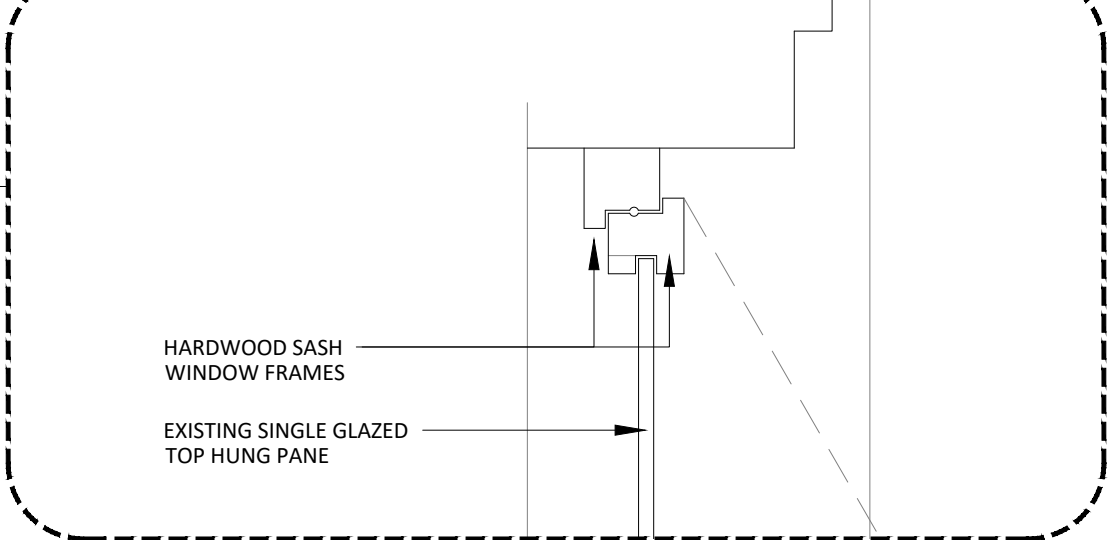


03a TYPE M WINDOW HEAD
522 SCALE 1:5 EXISTING SECTION

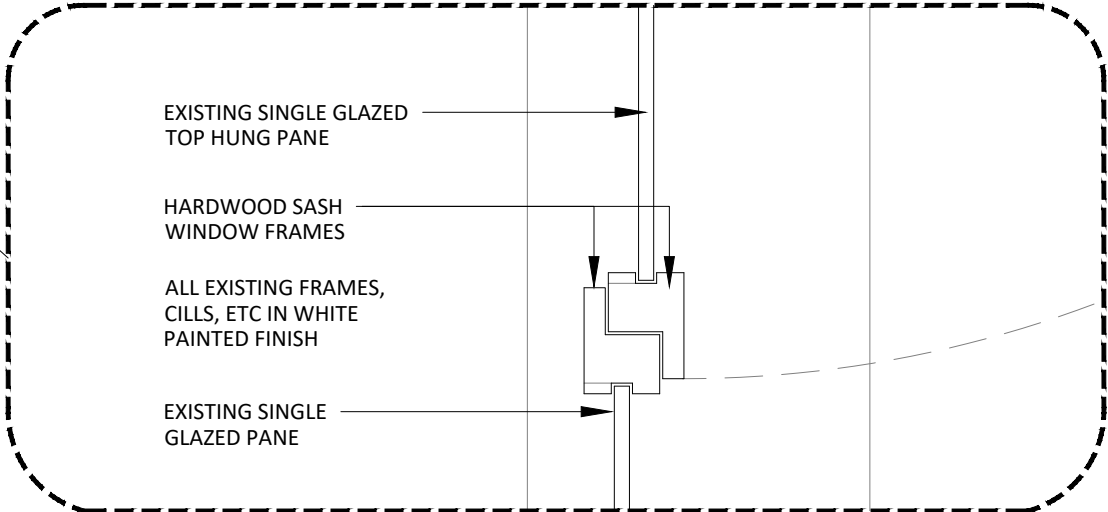


03b TYPE M WINDOW JOINT
522 SCALE 1:5 EXISTING SECTION

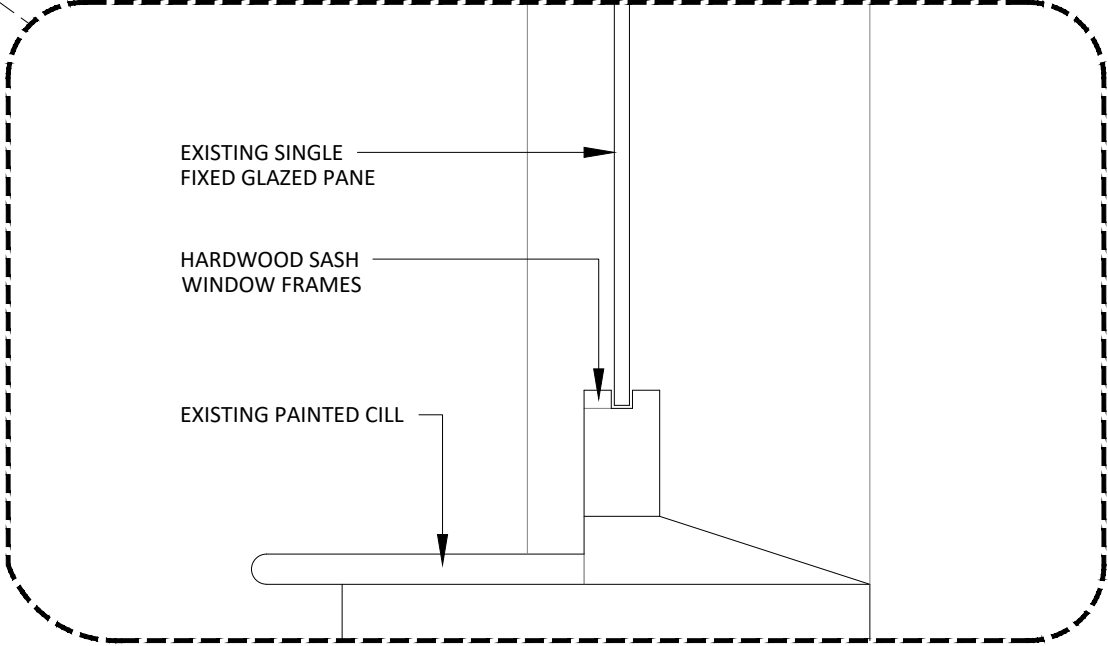


03c TYPE M WINDOW CILL
522 SCALE 1:5 EXISTING SECTION

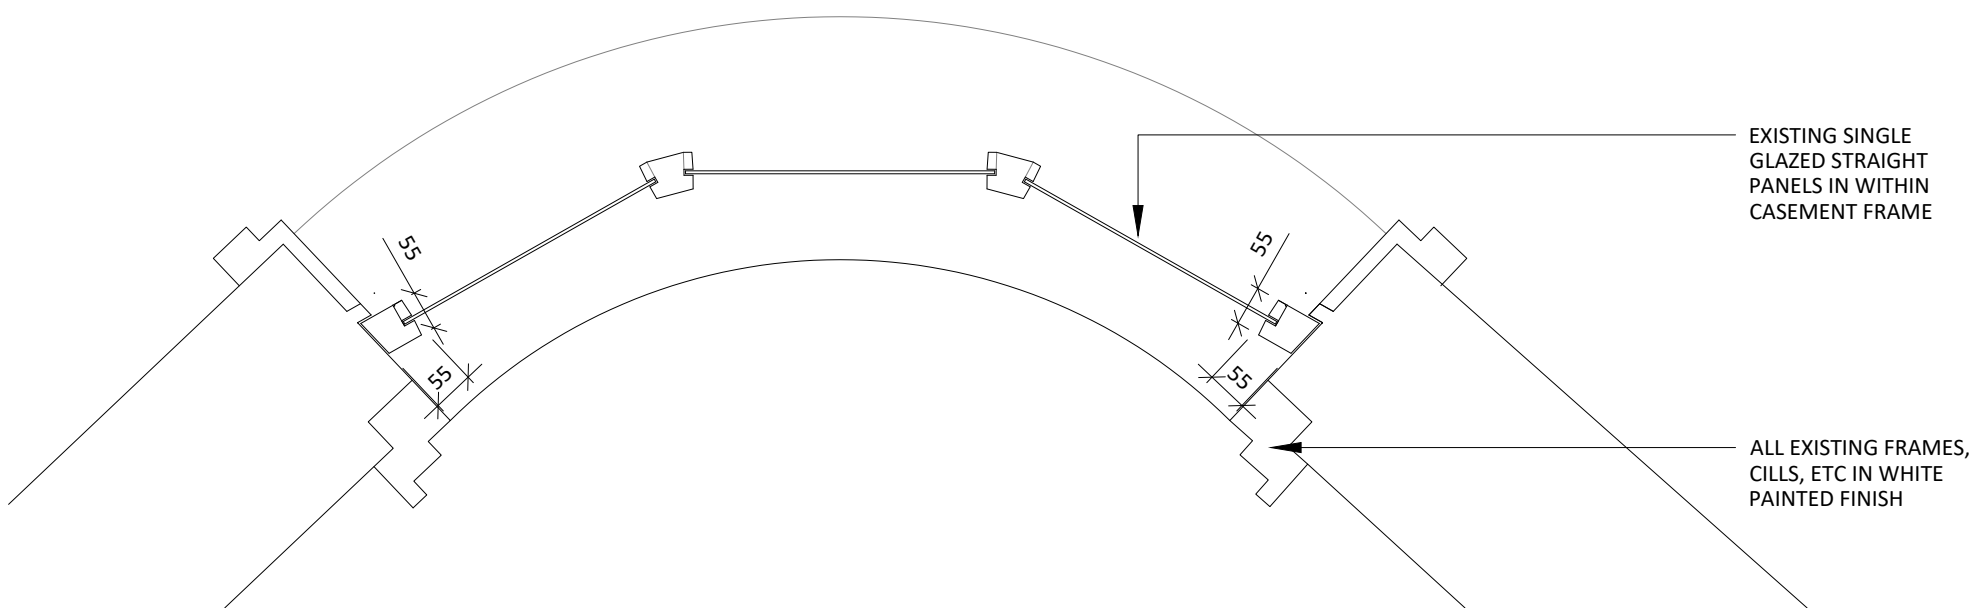


04 3rd FLOOR EX CASEMENT WINDOW - TYPE M
522 SCALE 1:10 EXISTING PLAN SECTION

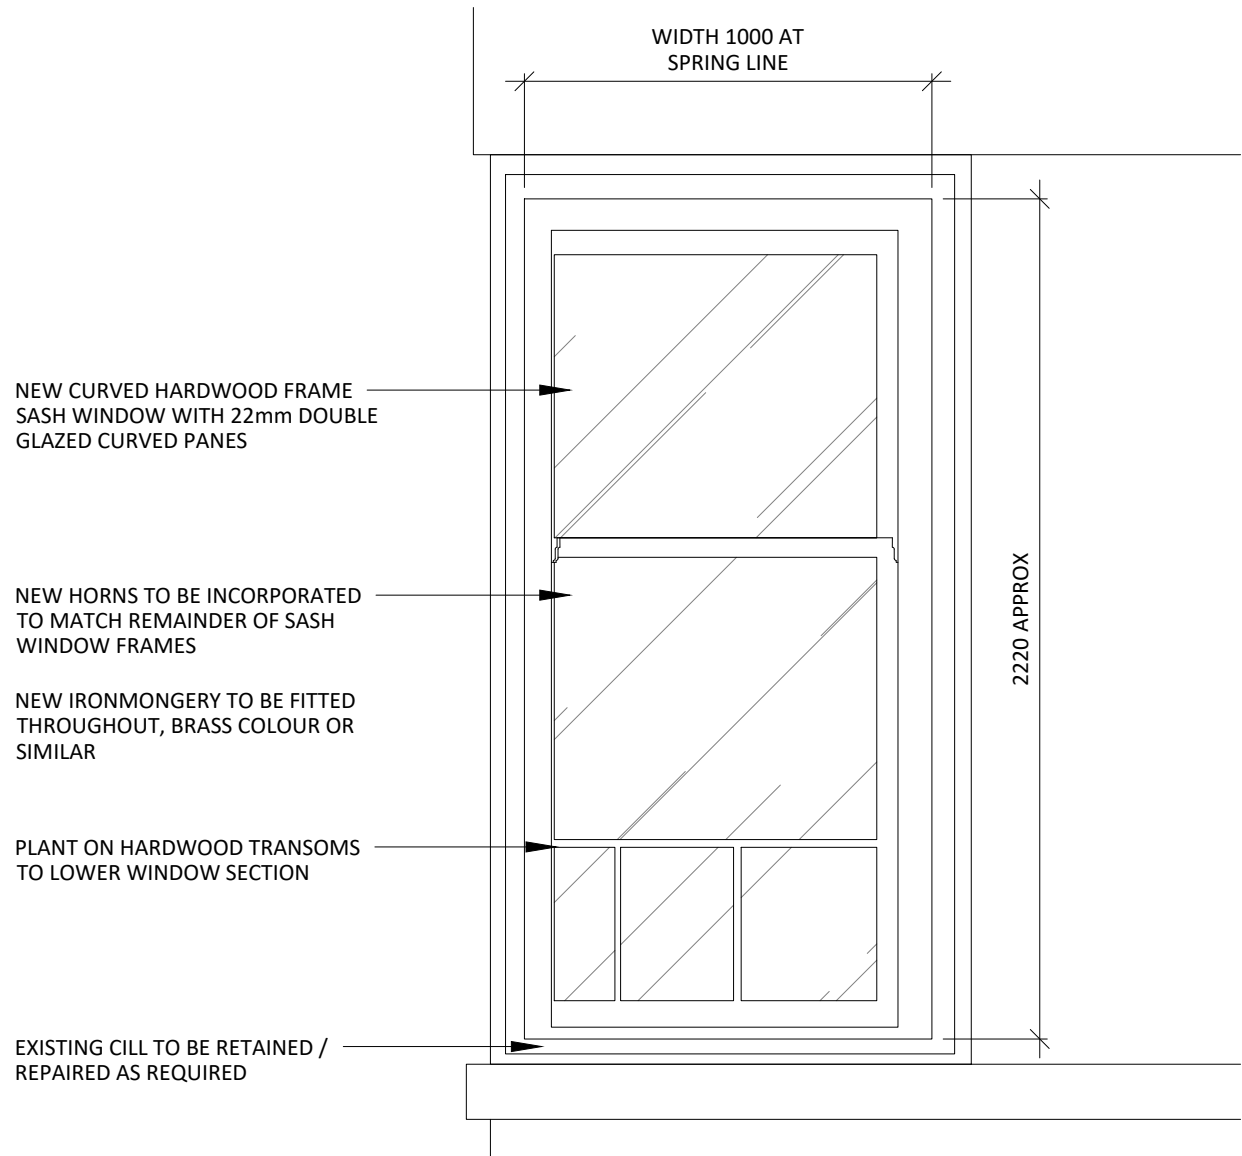


05 3rd FLOOR SASH WINDOW - TYPE M
522 SCALE 1:20 PROPOSED ELEVATION

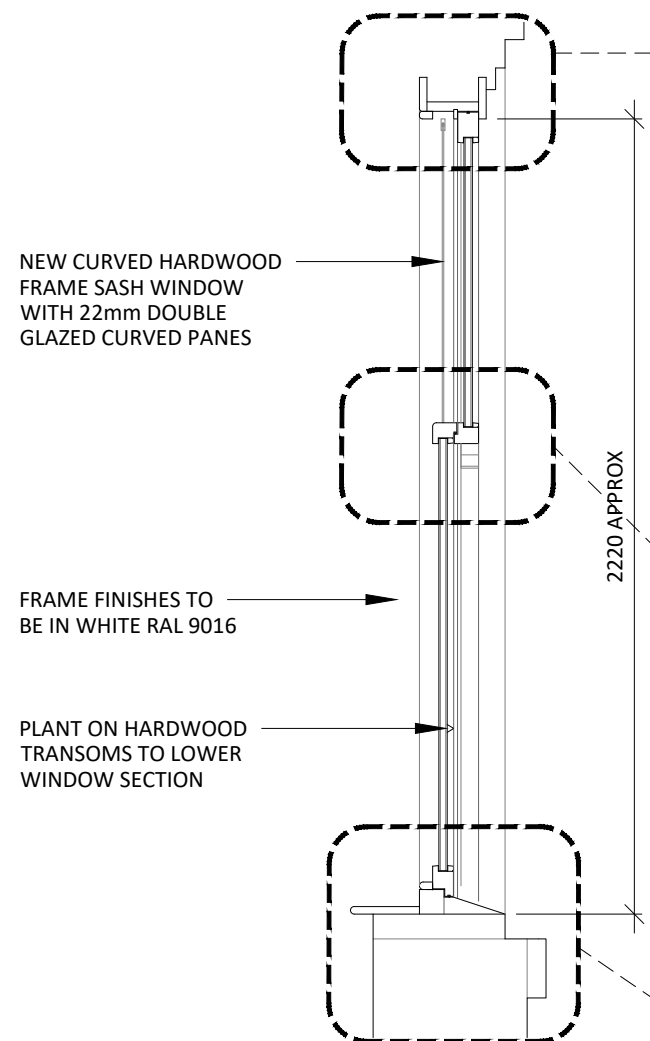


06 3rd FLOOR SASH WINDOW - TYPE M
522 SCALE 1:20 PROPOSED SECTION

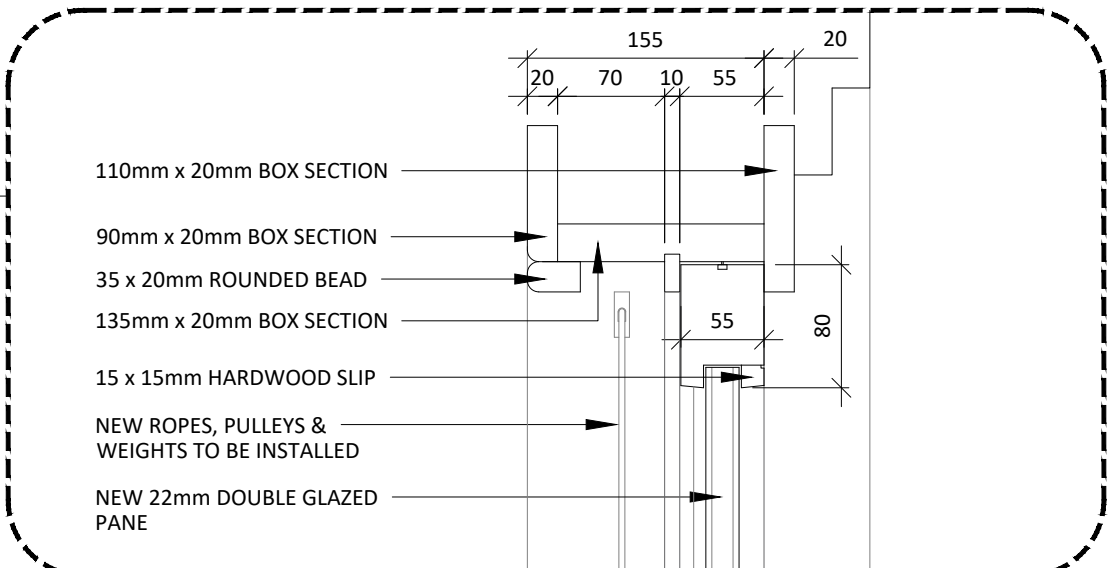


07a TYPE M WINDOW HEAD
522 SCALE 1:5 PROPOSED SECTION

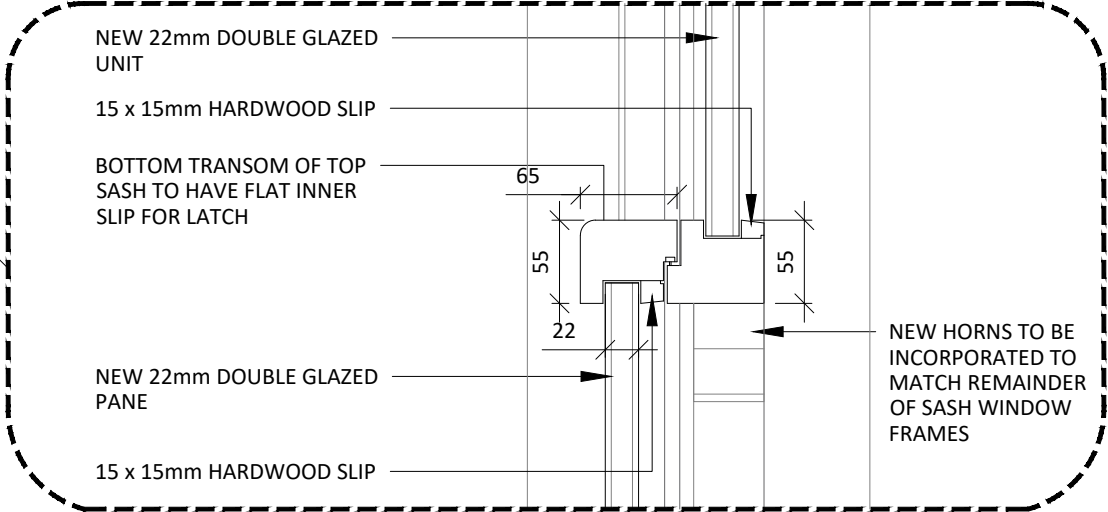

07b TYPE M WINDOW JOINT
522 SCALE 1:5 PROPOSED SECTION

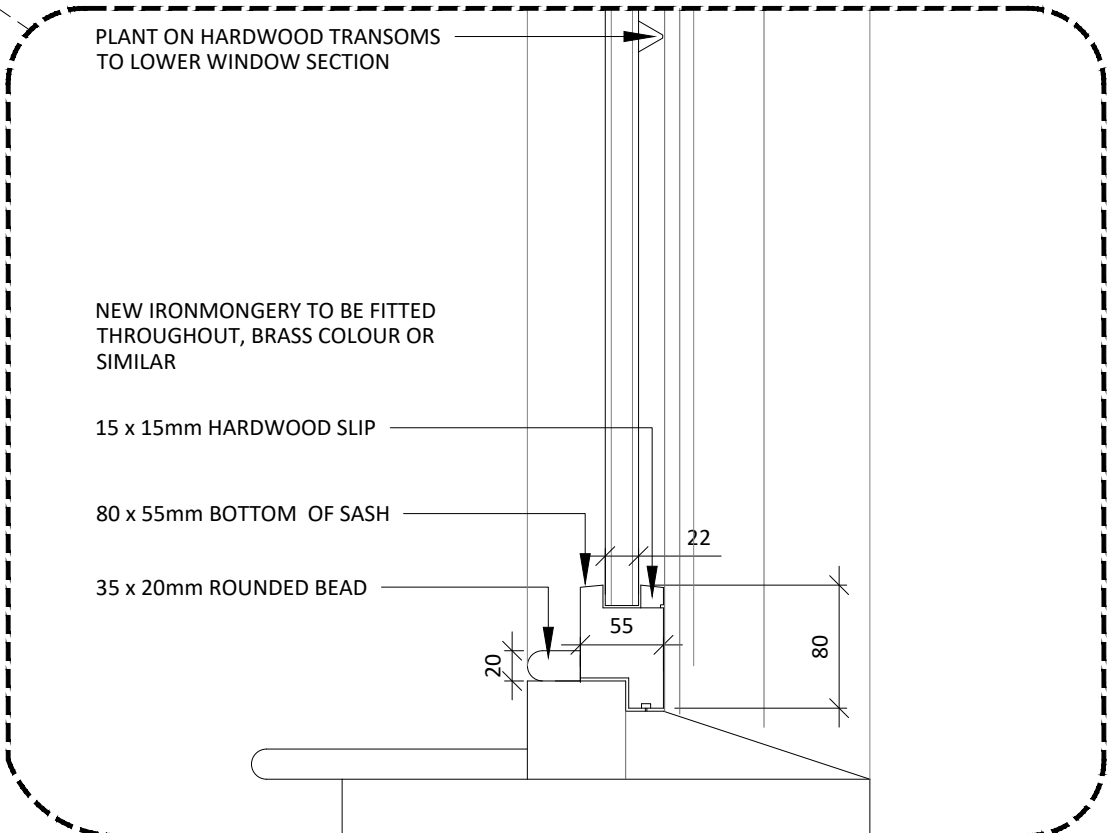

07c TYPE M WINDOW CILL
522 SCALE 1:5 PROPOSED SECTION

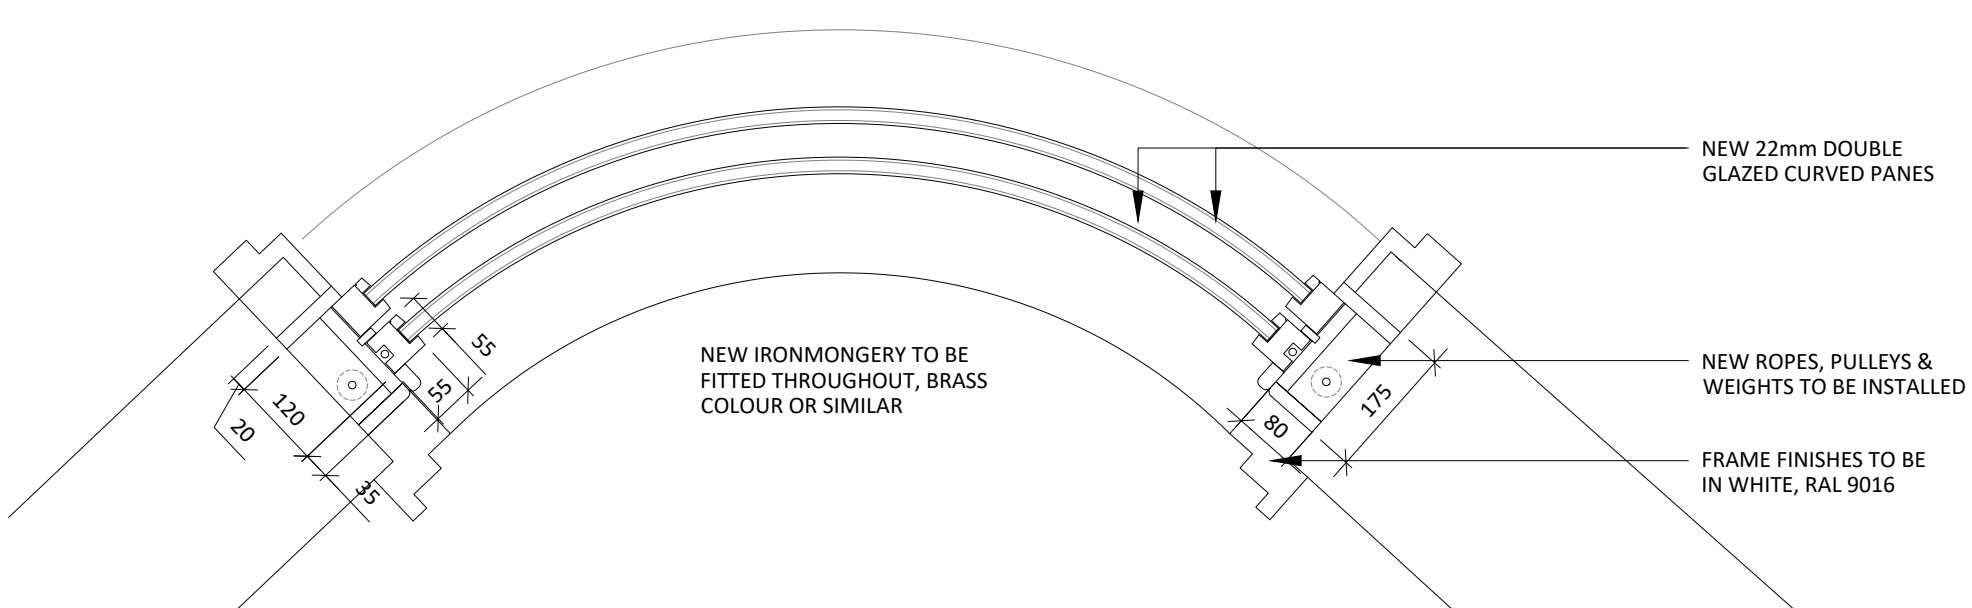


08 3rd FLOOR SASH WINDOW - TYPE M
522 SCALE 1:10 PROPOSED PLAN SECTION




09 DEANS GATE ELEVATION
522 SCALE 1:100

TYPE M WINDOW PROPOSED WORKS:
W 4.5 REPLACEMENT OF EXISTING CASEMENT
WITH CURVED SASH WINDOW

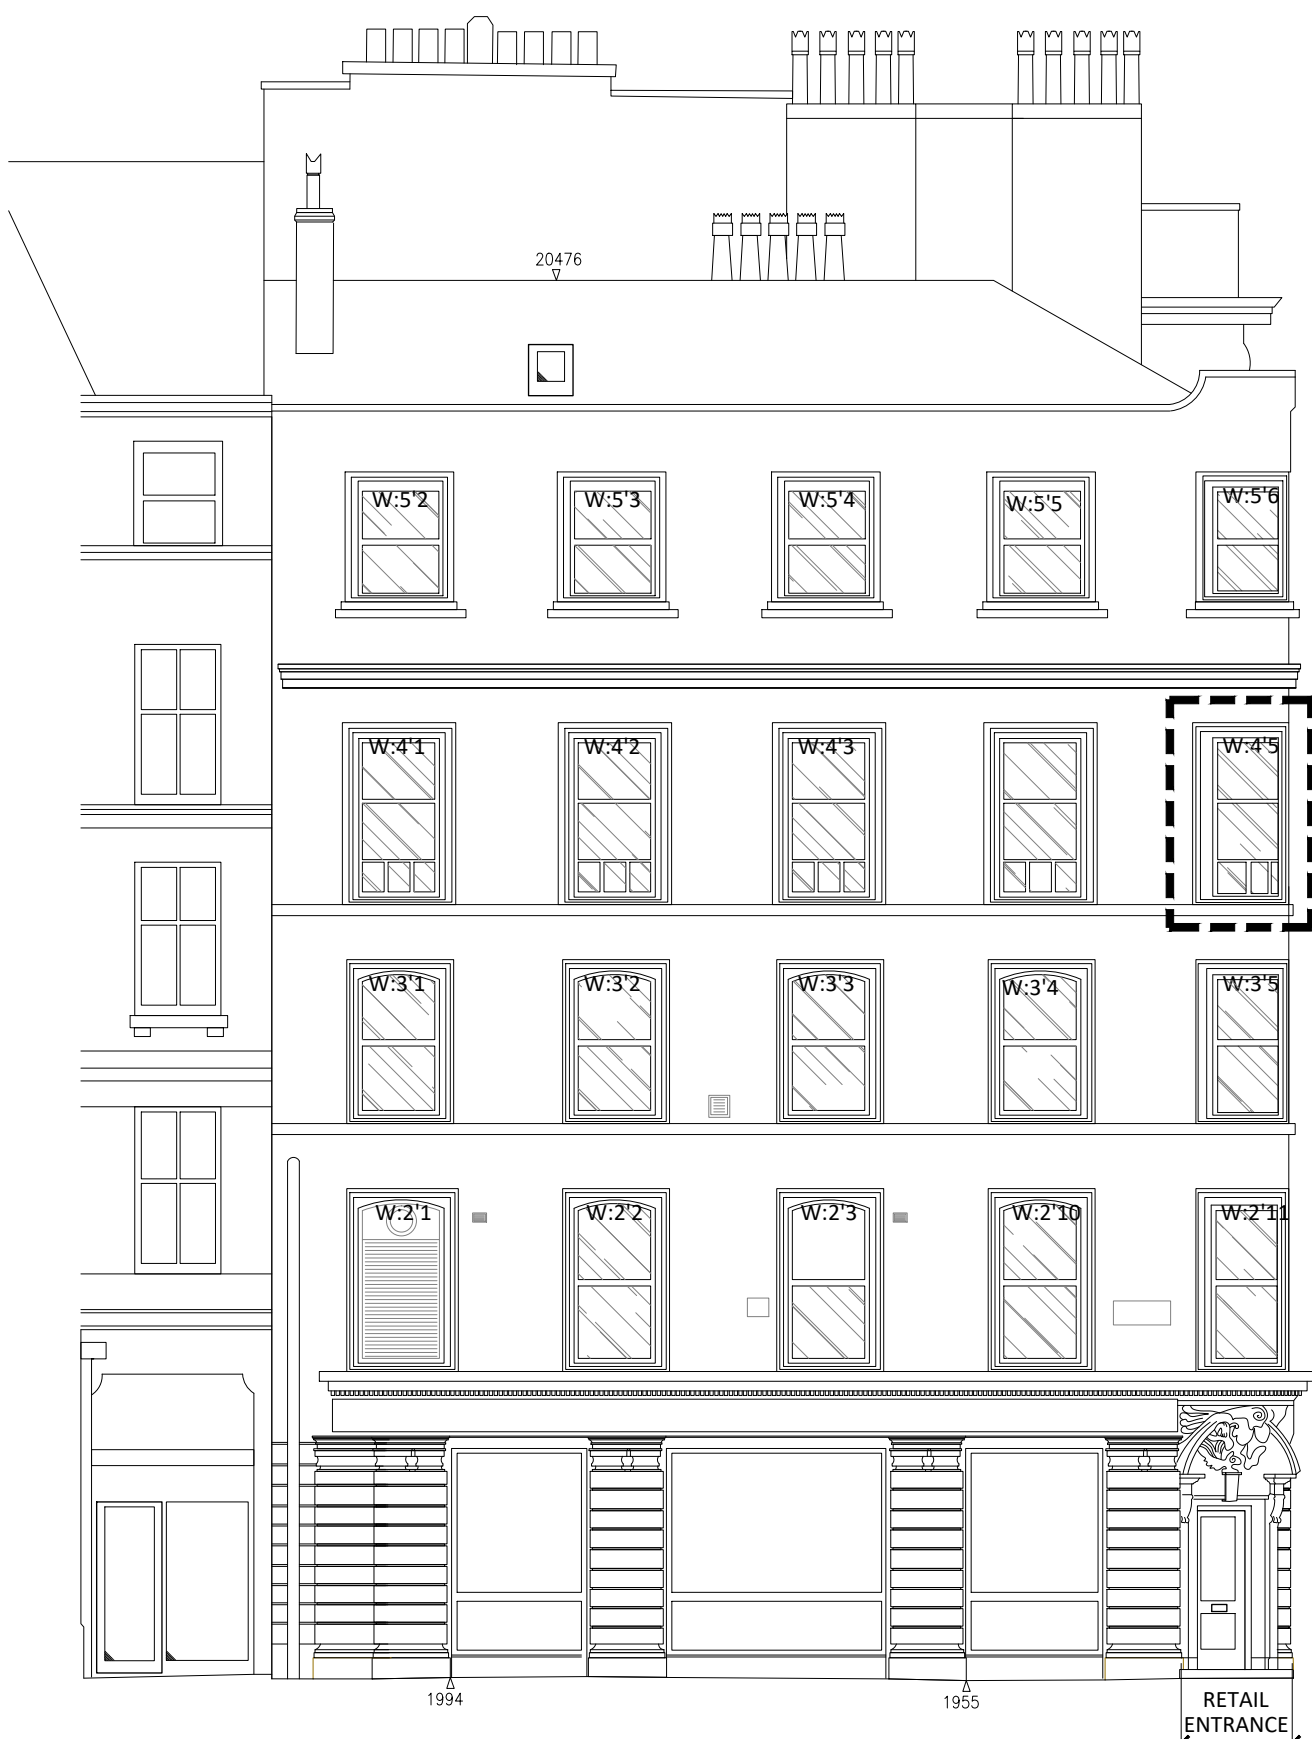

10 ST MARY'S STREET ELEVATION
522 SCALE 1:100

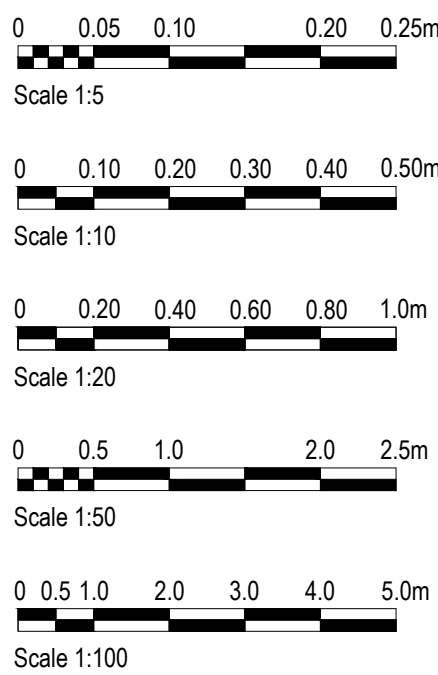

00	29/11/22	ISSUED FOR PLANNING	SO	ARB
REV	DATE	DESCRIPTION	DRAWN	CHECKED
A X I				
ADDRESS : 41 SOUTH KING STREET, MANCHESTER M2 6GE TELEPHONE : +44 (0)161 879 7357 EMAIL : www.axi.studio COMPANY No : 11847325				
CLIENT CONWAY ESTATES LIMITED 58 MONEYMORE RD, MAGHERFELT, BT45 6HG				
PROJECT 92-96 DEANS GATE MANCHESTER M3 2QG				
DRAWING REFERENCE SASH WINDOW TYPE M EXISTING & PROPOSED DETAILS				
JOB REFERENCE	DRAWING SCALE	DATE	DRAWN	CHECKED
20-054	varies@A1	19/05/2021	FWE	ARB
DRAWING REFERENCE No			STAGE	REV
522			3	00