
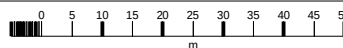


141 Great Ancoats Street

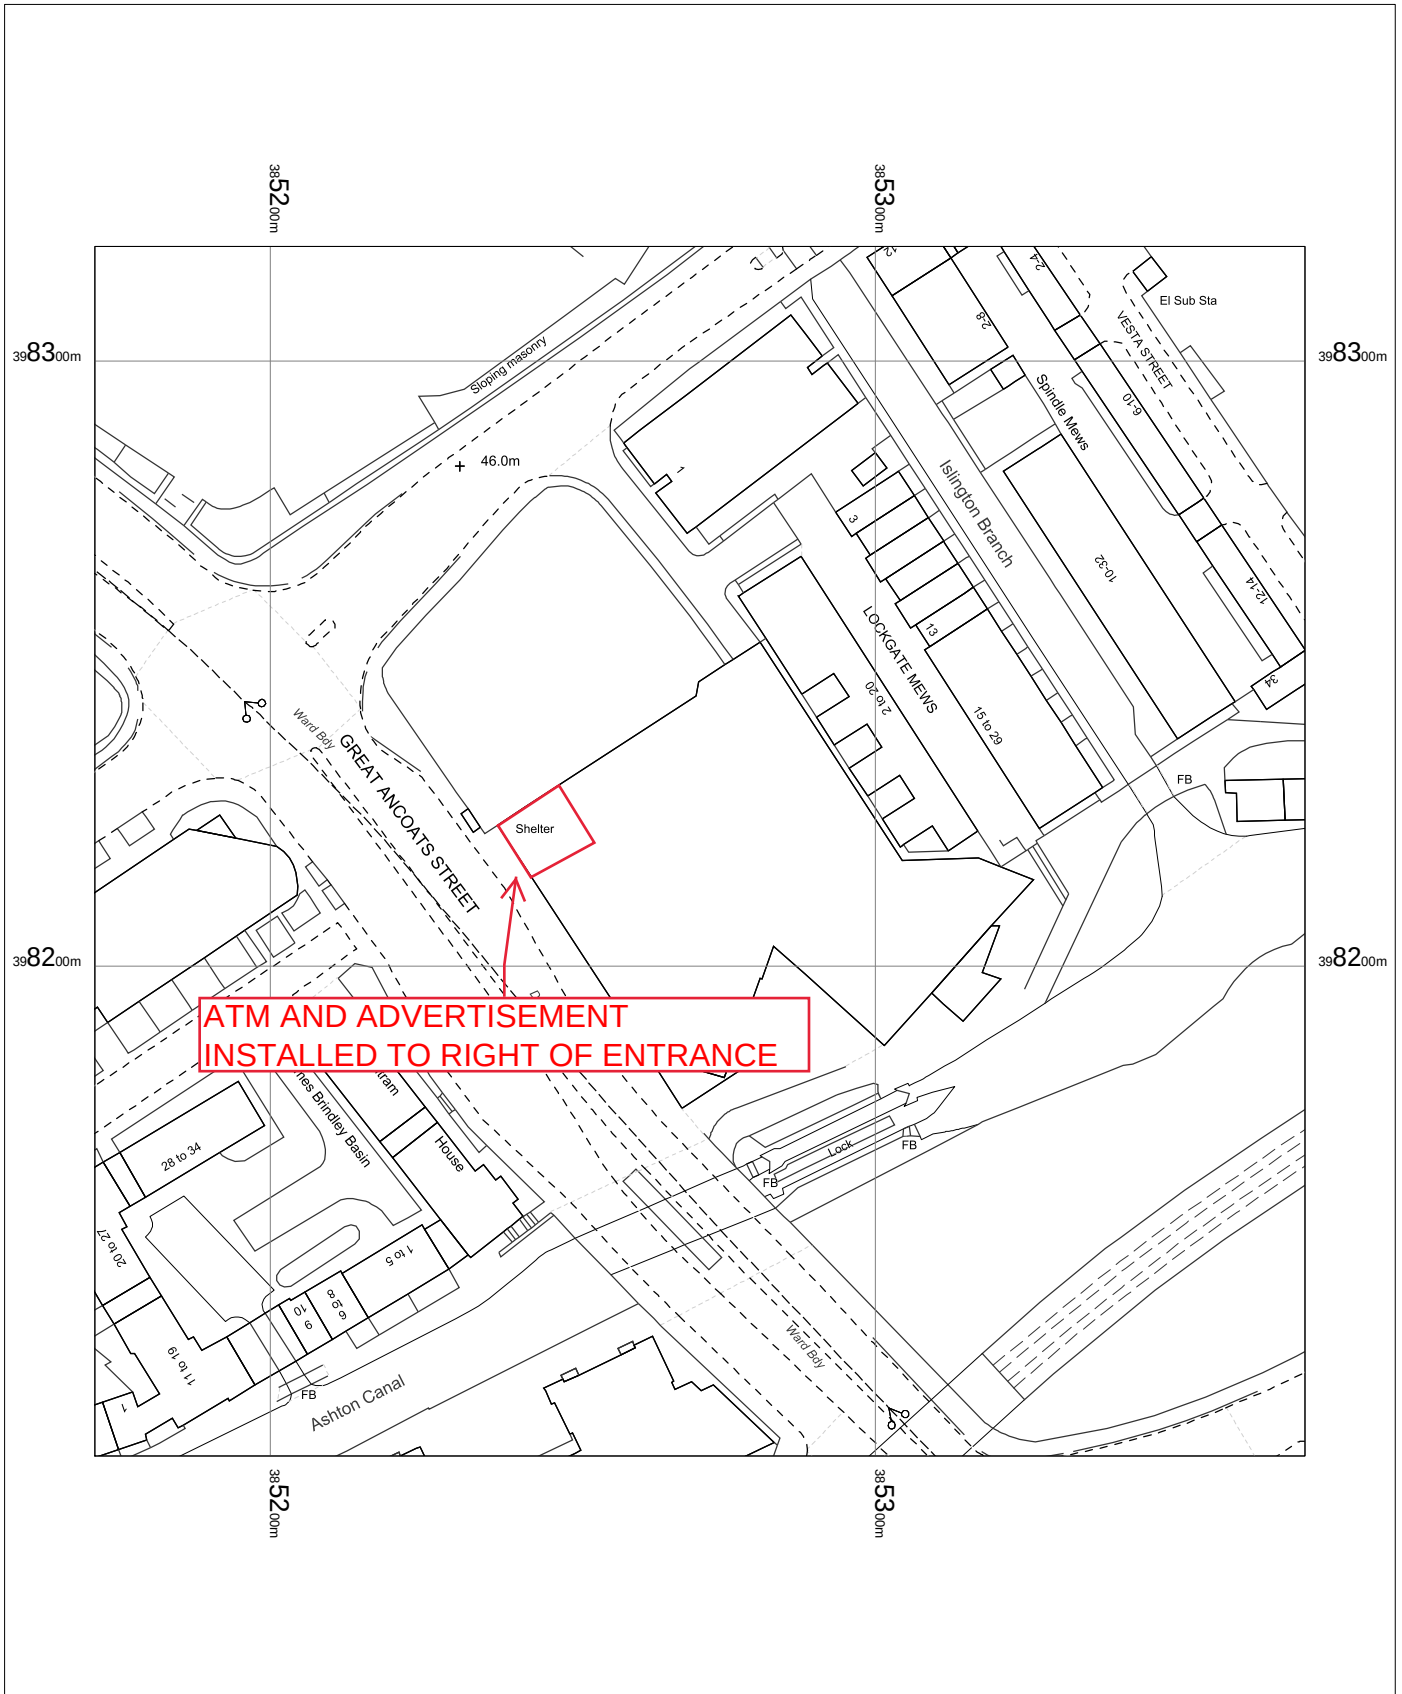

The Local
141 Great Ancoats Street
Manchester
M4 6DH

T020964

OS MasterMap 1250/2500/10000 scale
Thursday, July 14, 2022, ID: BLJT-01050144
www.planningapplicationmaps.co.uk

1:1250 scale print at A4, Centre: 385271 E, 398219 N

©Crown Copyright Ordnance Survey. Licence no. 100051661

