



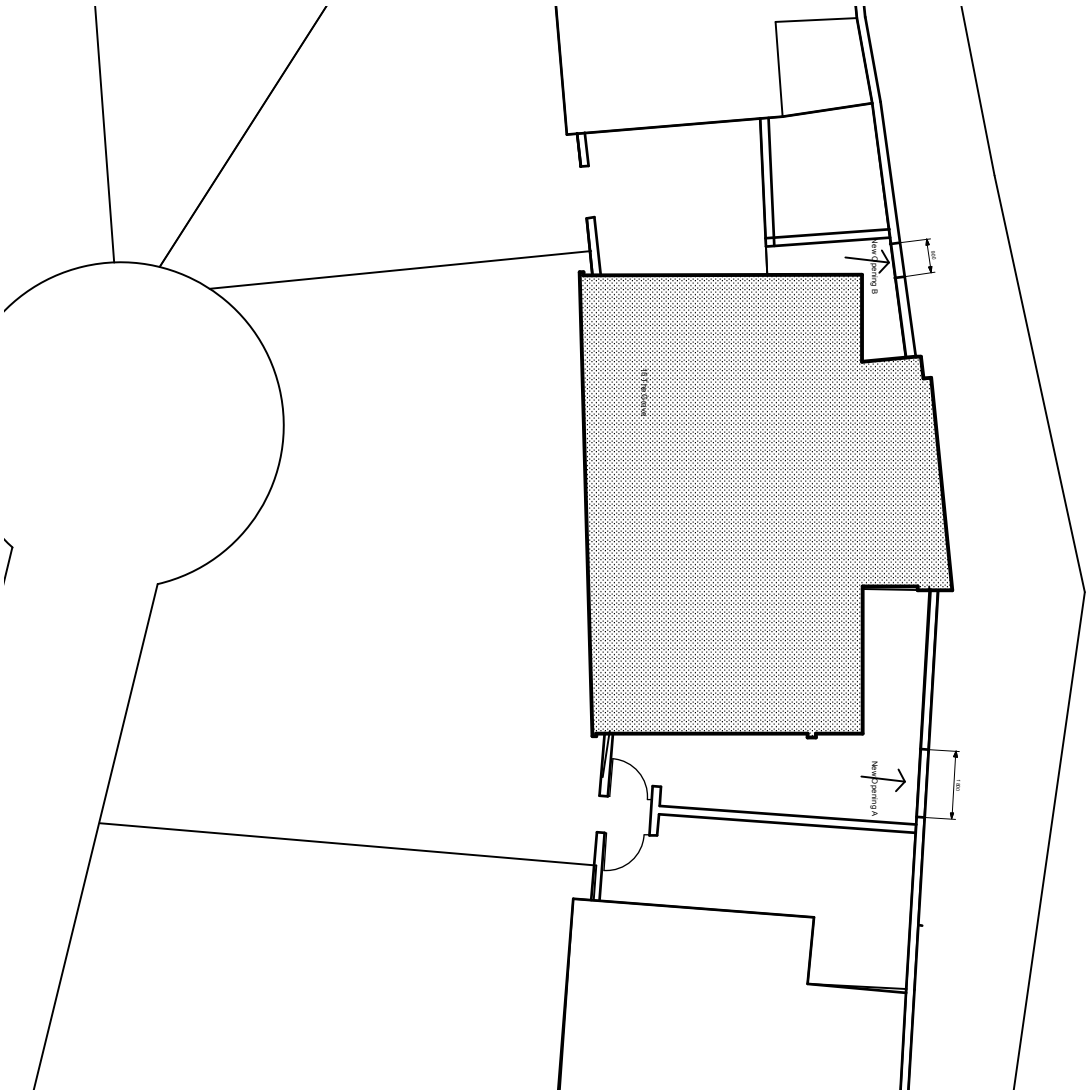

Approved Gated Installed to Property with The Grove.
Gates to 15 The Grove to Match in Style and Materials

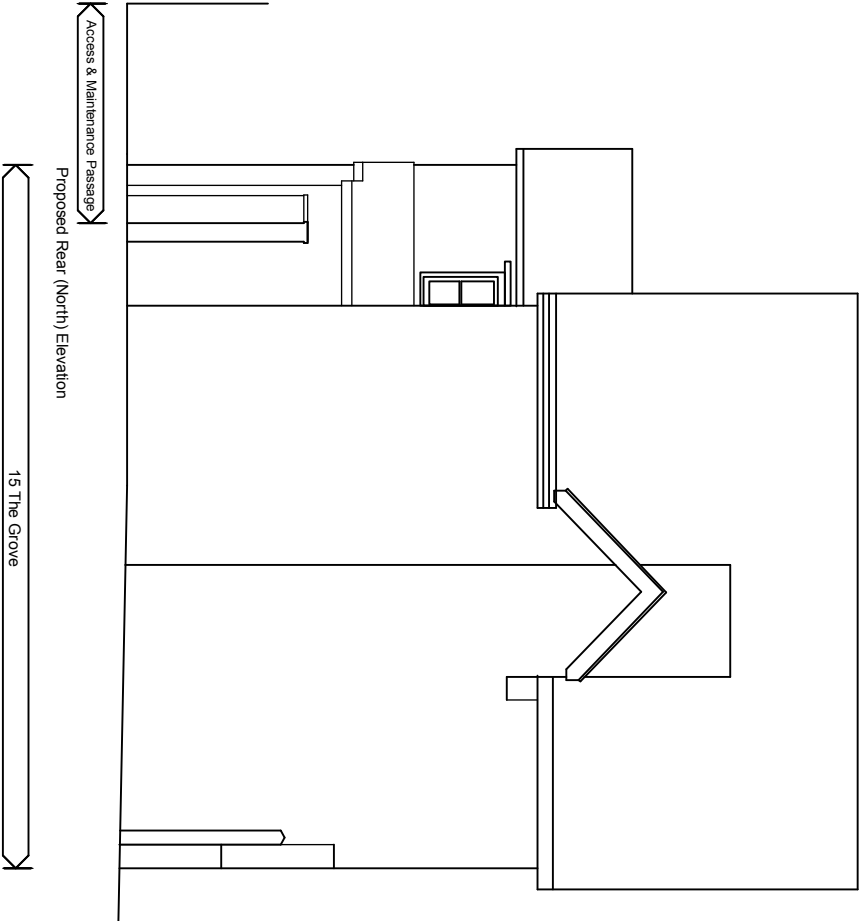

rev	description	Date	By
A	plan updated. Photograph of metal gates added	10/02/23	SPL

Date:
September 2022

Drawing No:
22139/P/01-A

Project:
15 The Grove
Drawing:
Manchester
Proposed Block Plan
Proposed Elevations

SCALE 1:200

leighton
architects
21 Chandos Road
Manchester M21 0SS
Tel/ 07747111159
www.leightonarchitects.com