


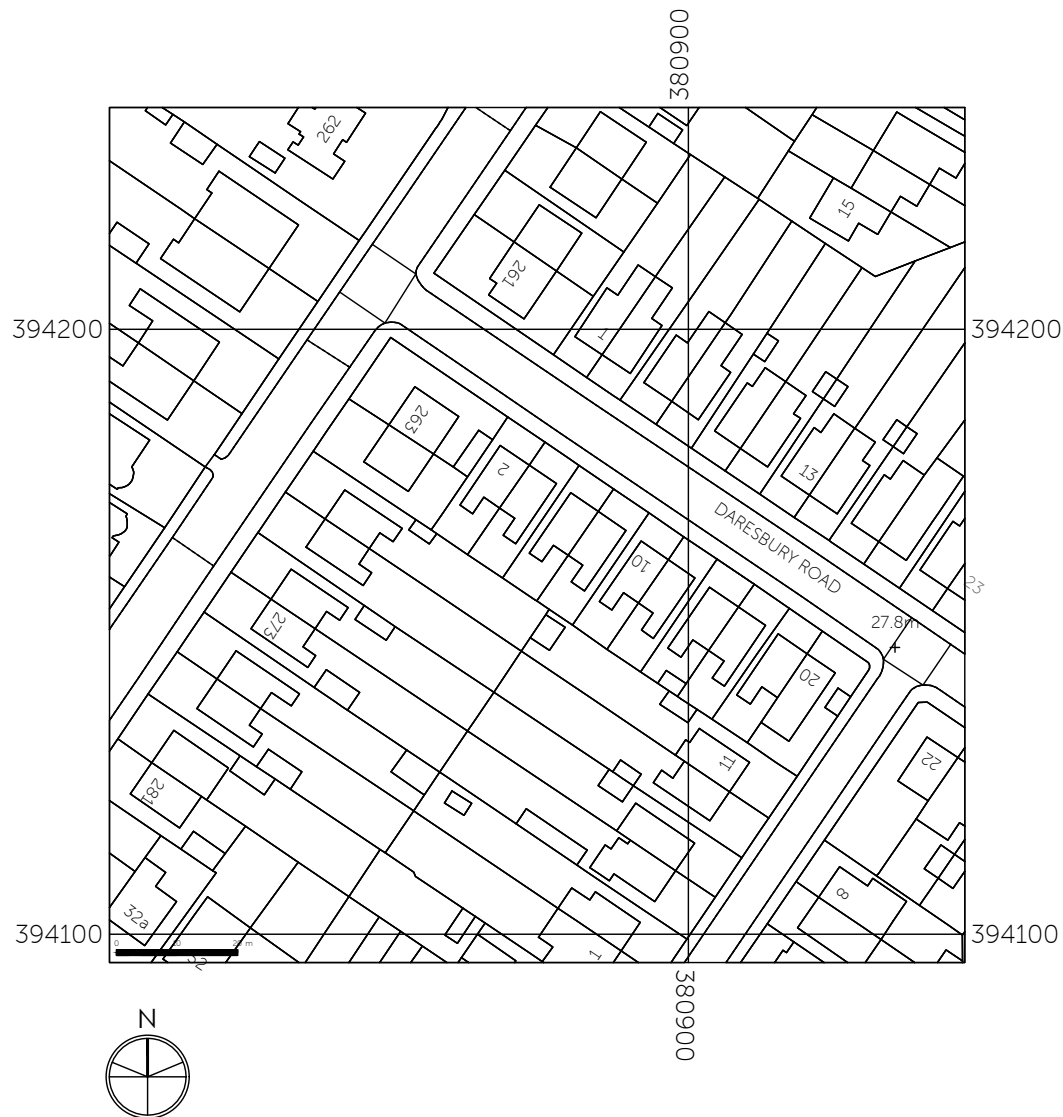

Amendments:



FASCIATO ARCHITECTS

architecture & interiors

14a Regent Road, Altrincham, WA14 1RP
T: 0161 233 0668 @fasciato_design
architects@fasciato.co.uk fasciato.co.uk

SCALE AS INDICATED AT A4

Scale of Drawing:

Date:

1:1250

01.2023

Project:

6 DARESBUARY ROAD, CHORLTON

Drawing Title:

LOCATION PLAN

Drawing Number:

1851.L01

NOTE:

© Fasciato Architects. Do not scale off this drawing.
All dimensions to be verified / checked before
commencement of construction/fabrication