

1656 .AL(0) 04

Client: Millie Shenton-Jones


Project: Proposed Demolition of existing
Conservatory and Construction of new
Single Storey extension at No 15 Lincoln
Avenue Manchester M19 3LA

Drawing: Existing Side elevation no 1

Scale: 1:50 @ A3

Date: February 2023

Drawn: LJD Checked:

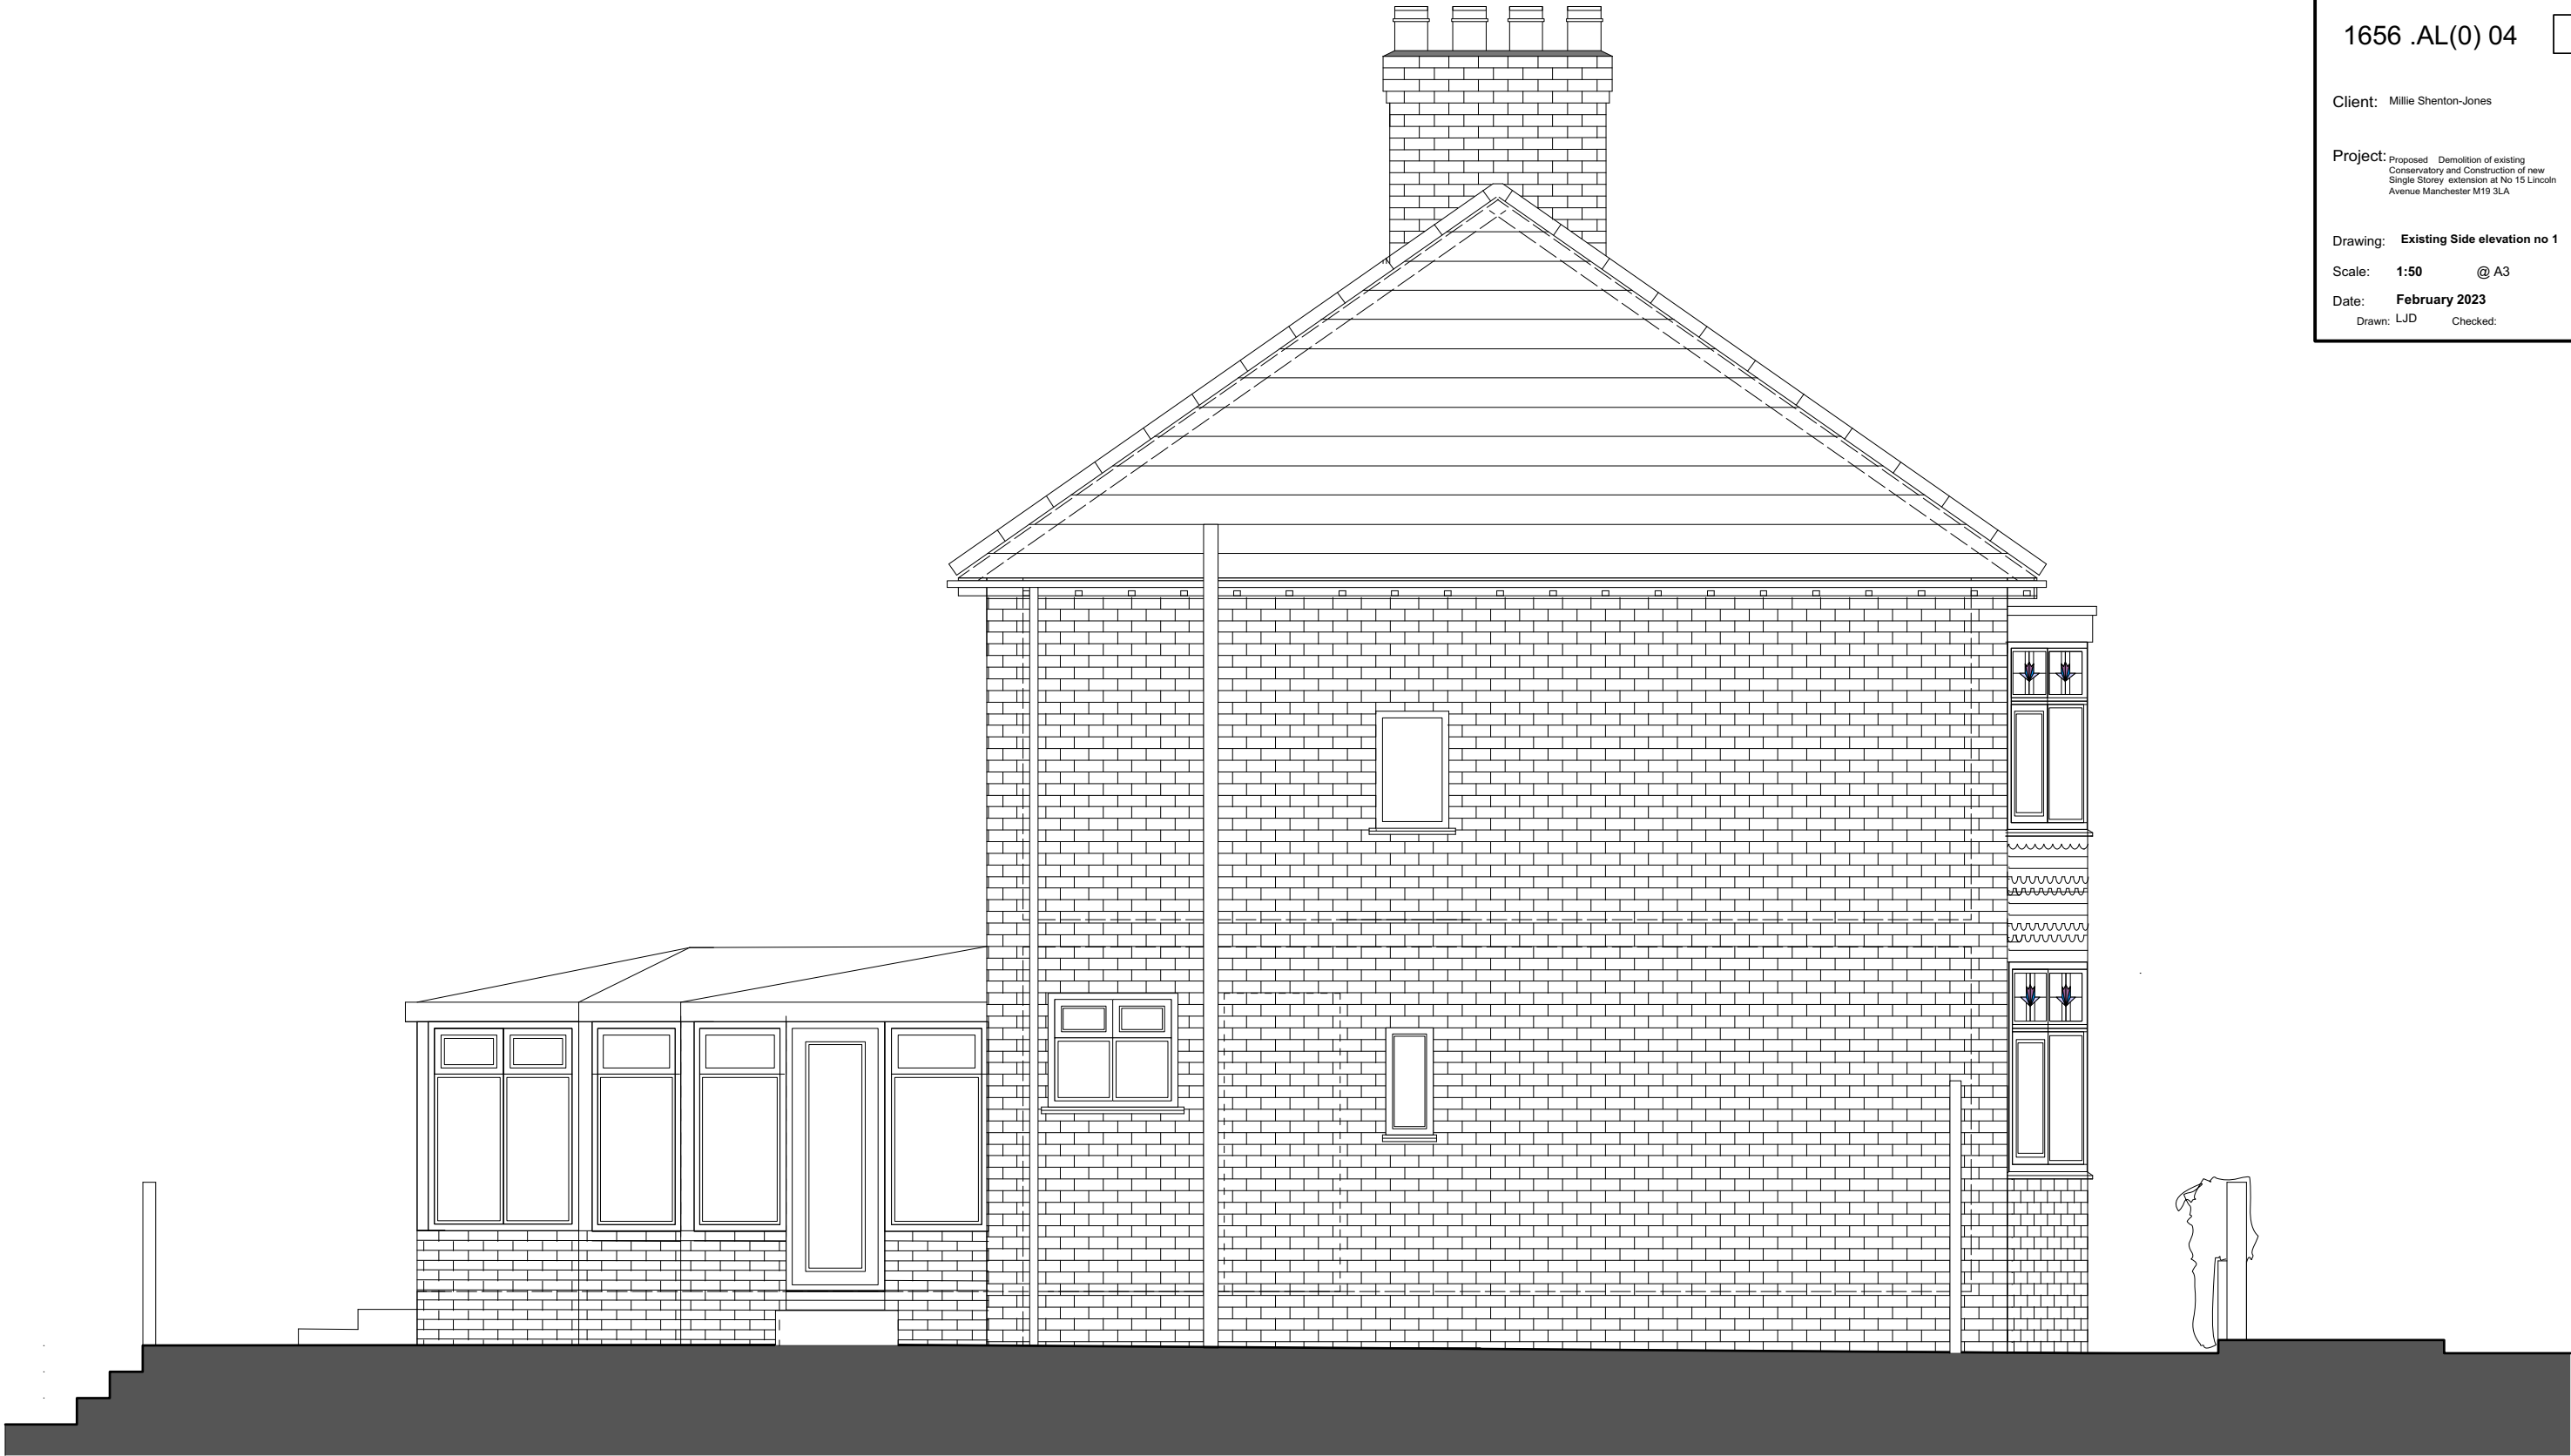

EXISTING SIDE ELEVATION SIDE ELEVATION NO 1 SCALE 1:50



scale Bar