


DO NOT SCALE THIS DRAWING. IF IN DOUBT ASK

NOTES A1

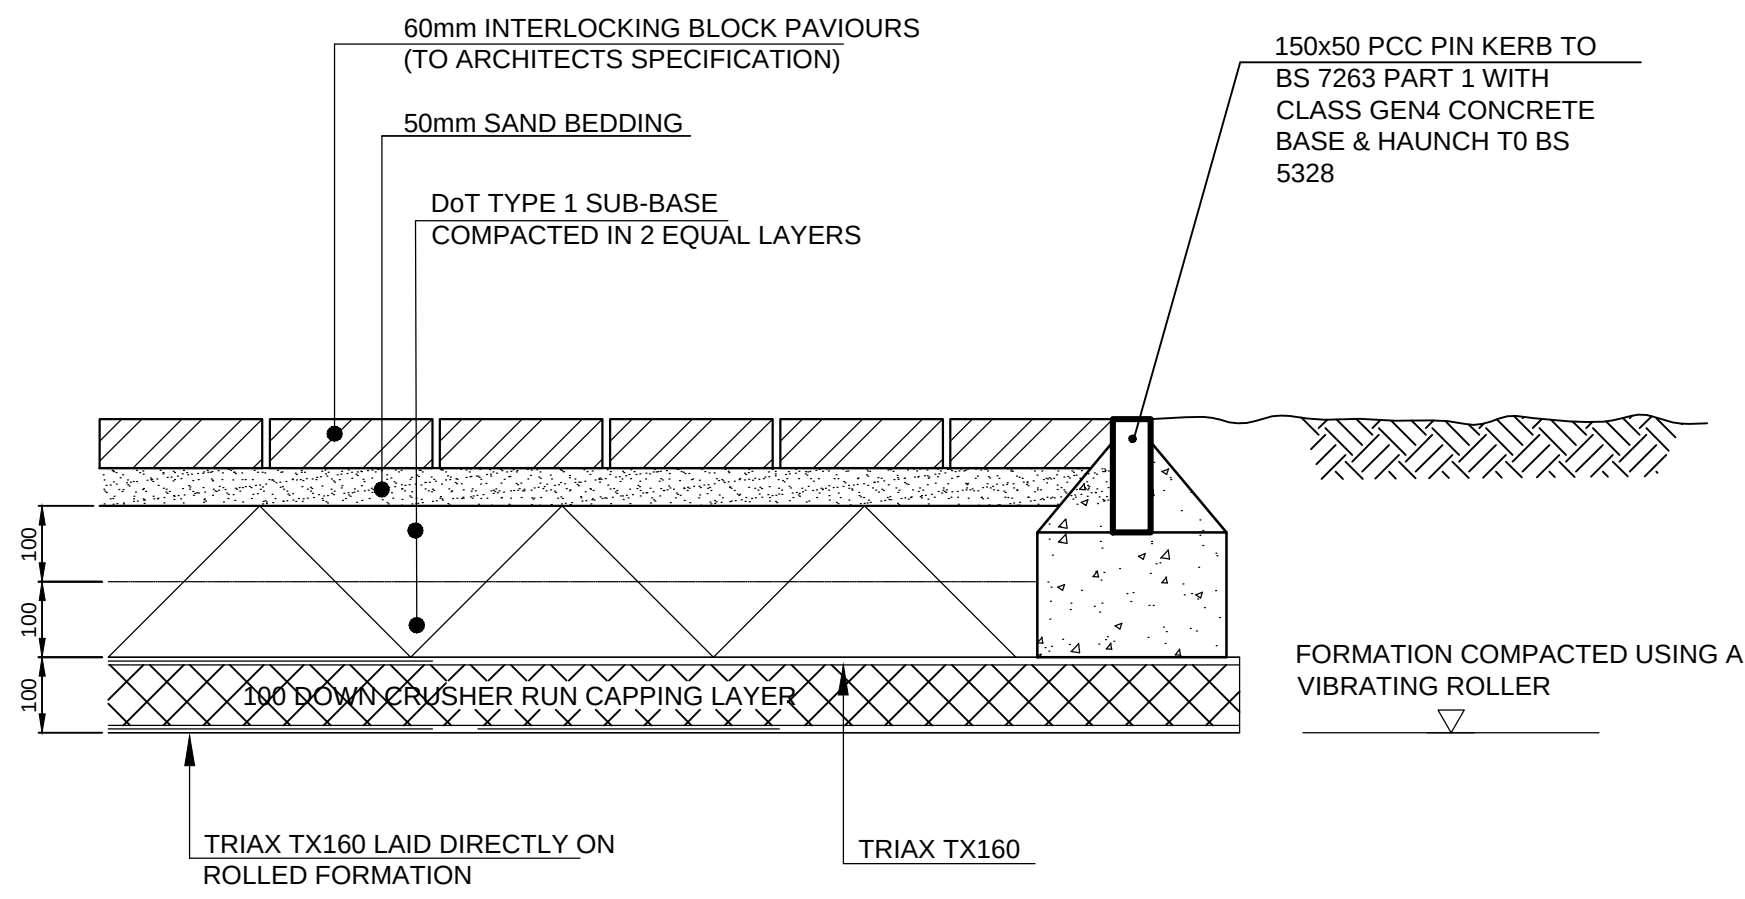


TYPICAL SECTION THROUGH PEDESTRIAN BLOCK PAVING (1:10)

SMA WEARING COURSE TO ADOPT 14mm SIZE AGGREGATE TO BS 594 : PART1 : GROUP 2 AND LAID IN ACCORDANCE WITH CLAUSES 702, 703, 901, 911 AND 915 OF DIP SPECIFICATION FOR HIGHWAY WORKS 1986.


BITUMINOUS BASE COURSE TO BE 60mm THICK - 20mm AGGREGATE TO SECTION 6.5 OF BS 4987 PART 1 AND LAID IN ACCORDANCE WITH BS 4987 PART 2 AND CLAUSES 702, 703, 901 AND 906 OF DIP SPECIFICATION FOR HIGHWAY WORKS 1986. BINDER TO BE 150 PEN BITUMEN

ROAD-BASE TO BE GRANULAR MATERIAL, TYPE 1 AS PER DIP SPECIFICATION CLAUSE 803 LAID IN ACCORDANCE WITH DIP CLAUSE 802 - REFER TO DETAILS FOR SPECIFIC DEPTHS.


TENSAR SS30 GEOGRID TO HAVE MINIMUM 300mm LAPS AND MUST BE LAID IN ACCORDANCE WITH MANUFACTURERS DETAILS AND RECOMMENDATIONS.

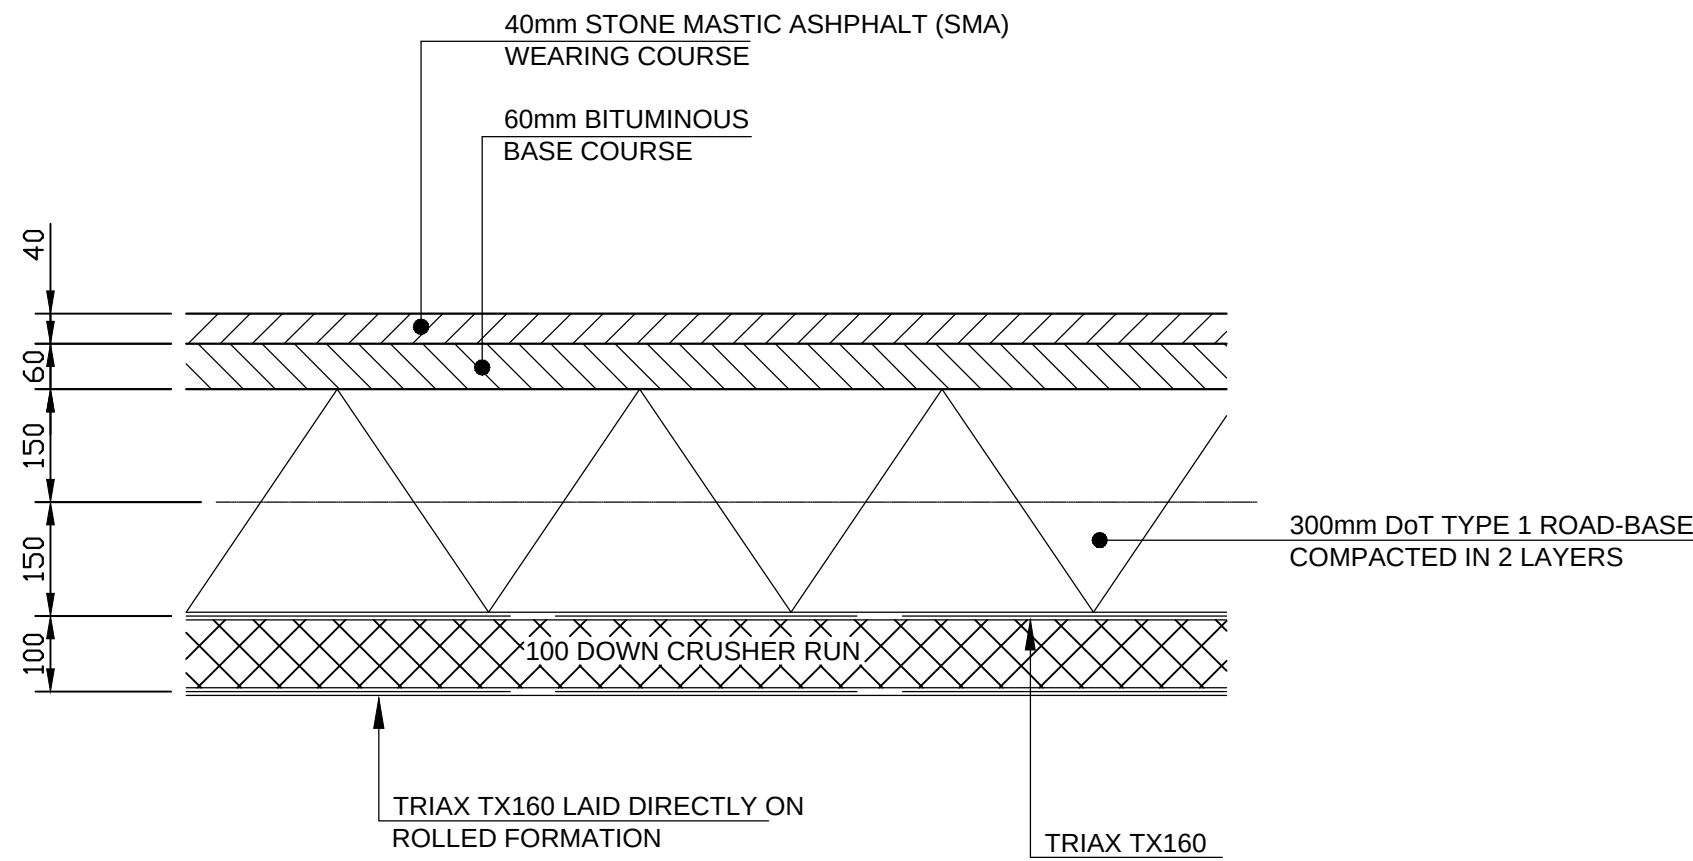

TYPICAL SECTION THROUGH LIGHT DUTY CAR PARK AREAS (1:10)

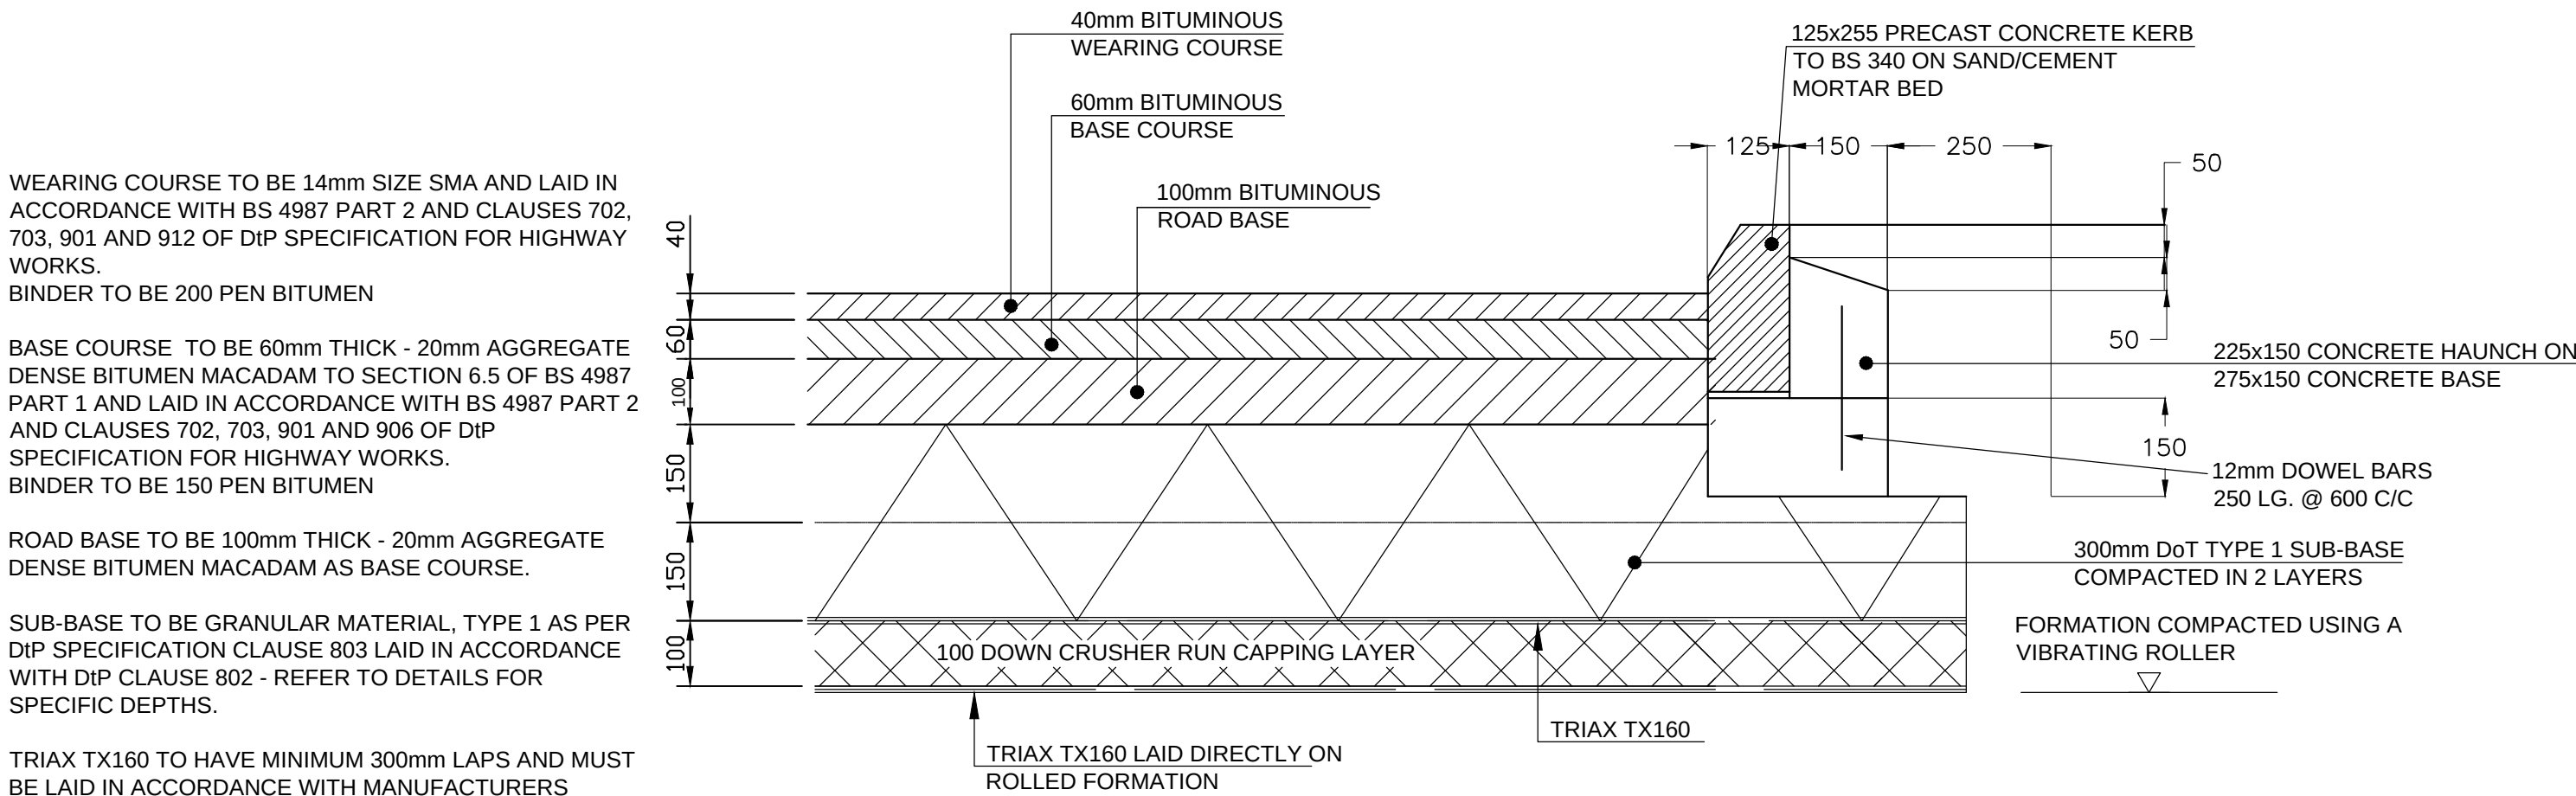

TYPICAL SECTION THROUGH HEAVY DUTY VEHICLE ROUTE (1:10)

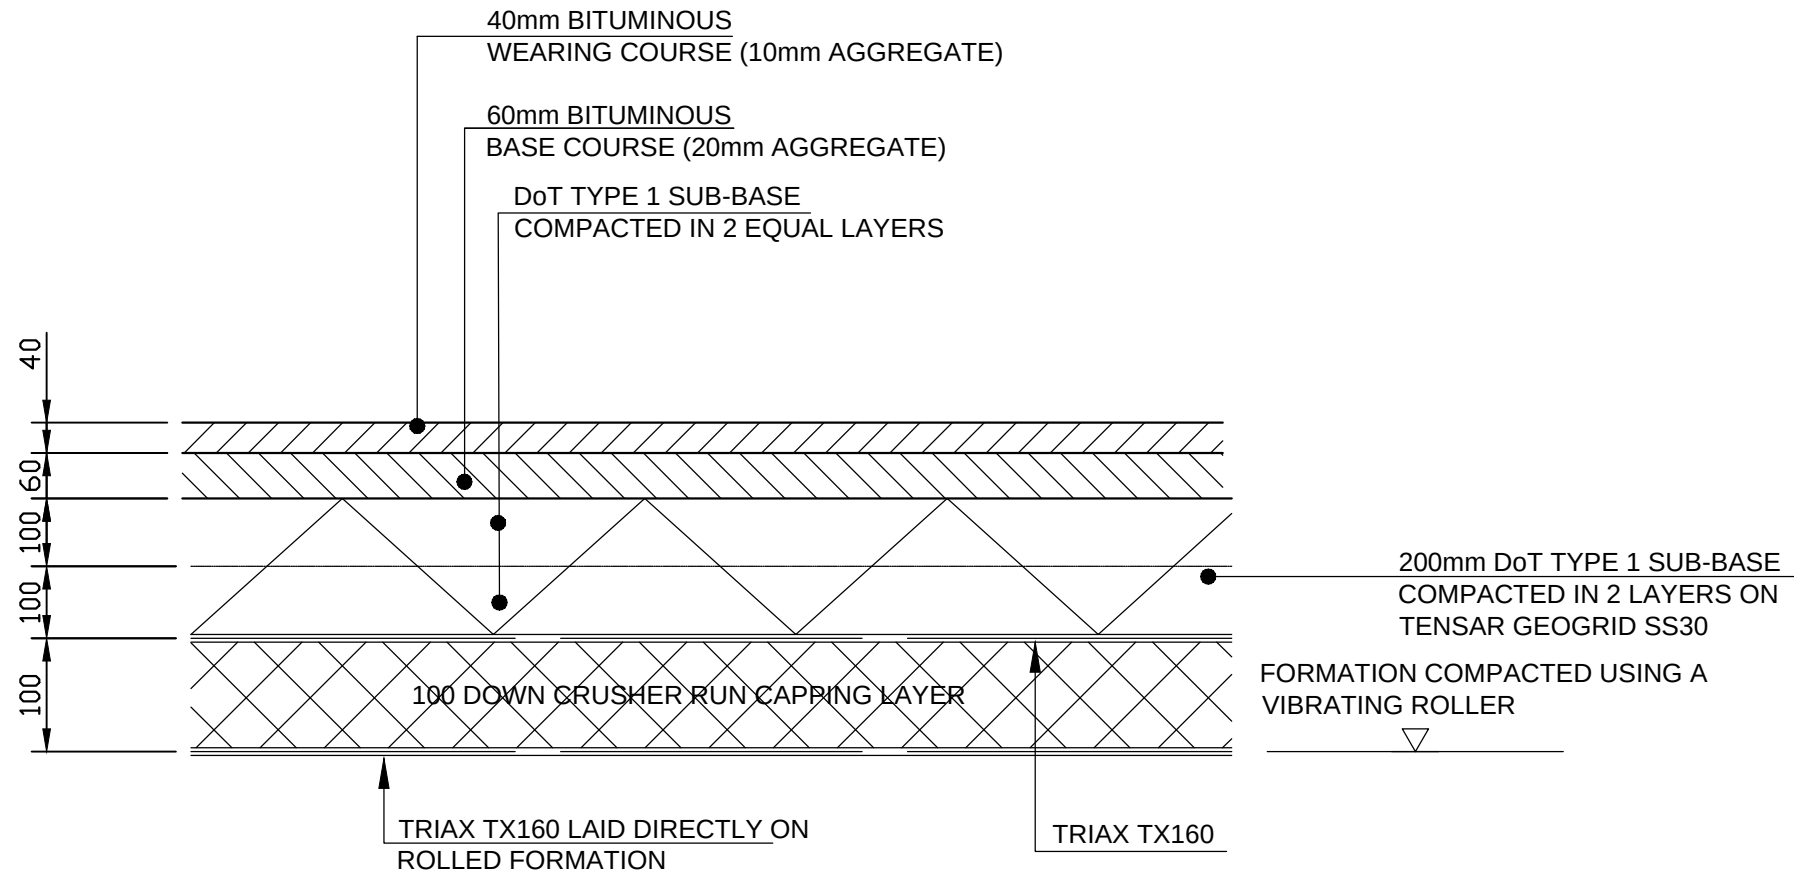

TYPICAL SECTION THROUGH PEDESTRIAN BITUMINOUS PAVING (1:10)

Rev.	Description	By	Date
------	-------------	----	------



Client CHICKEN CABINS LTD.

Site address KFC DRIVE THROUGH SECTION OF TESCO CAR PARK ALTRINCHAM ROAD, BAGULEY. MANCHESTER, M23 9TJ.

Stevenson Calam Associates CONSULTING ENGINEERS

ORNHAMS HALL, BOROUGHBRIDGE, NORTH YORKSHIRE. YO51 9JH. Telephone (01423) 530999 Facsimile (01423) 520028 Email: stevenson.calam@btconnect.com



Title EXTERNAL WORKS (SHEET 2 OF 2)

Project Manager/Checked GS	Drawn By NC	Scale AS SHOWN	Date FEB. 2022
----------------------------	-------------	----------------	----------------

Drawing Number 1747-4/4	Rev.
-------------------------	------

THIS DRAWING IS TO BE READ IN CONJUNCTION WITH DRG. No. 1747-4/3