


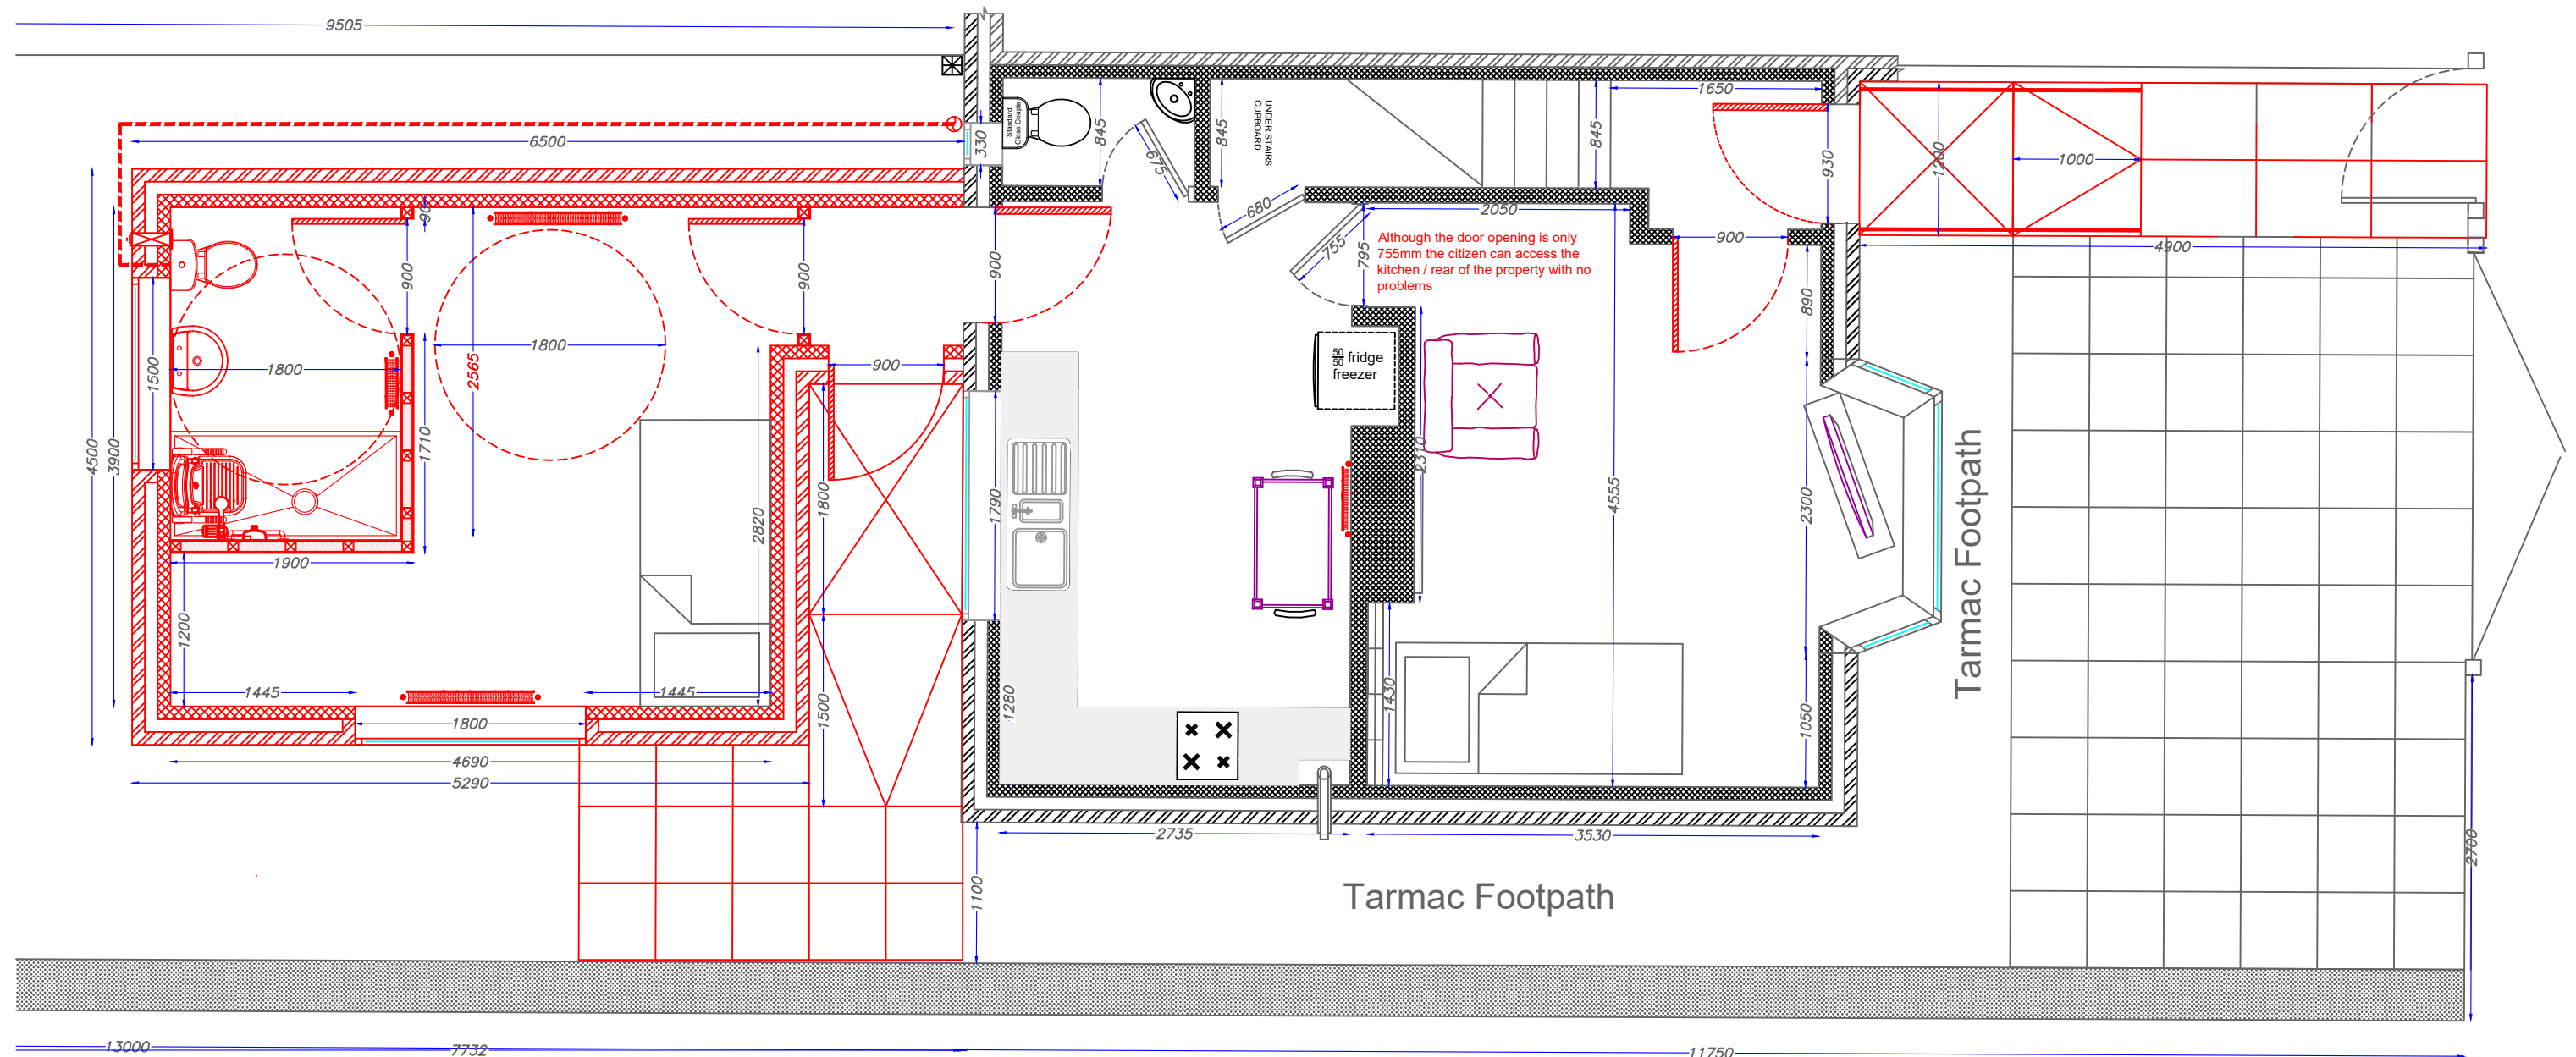

Proposed Layout Option 2

Manchester Equipment and Adaptations Partnership

Technical Officer Service

Philips Park Road
Beswick,
Manchester,
M11 3FU

Applicants Name:
Mr Keith Wolstenholme

Property Address:
98 Chain Road
Blackley
Manchester
M9 6GN

REVISIONS -

Date: 11/11/2022

Paper Size: A3

Scale: 1:50

Drawn By:
Brian Taylor



Manchester
Equipment &
Adaptations
Partnership