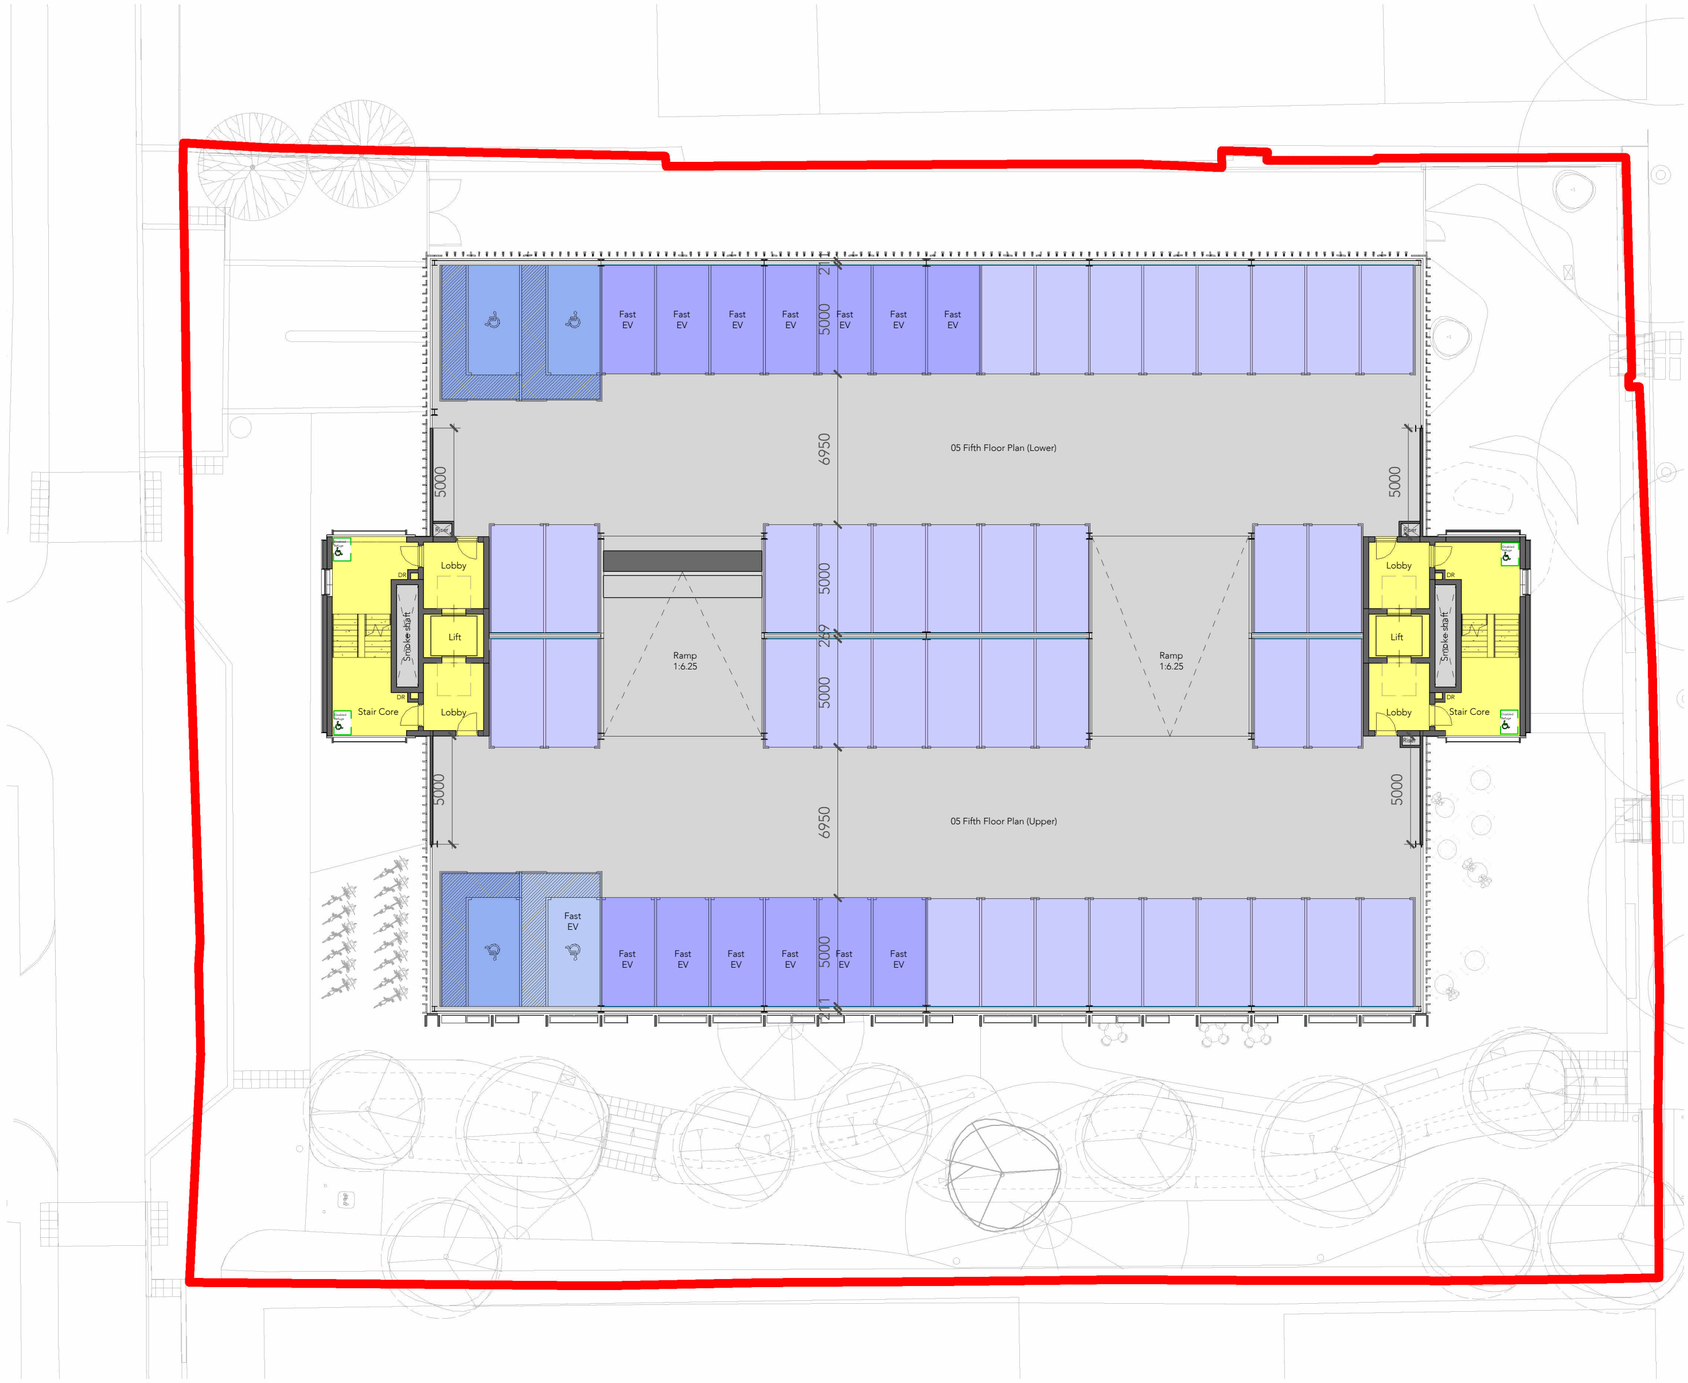

Note:
Do Not Scale from this drawing.
Dimensions are to be checked on site.
If in doubt please ask.

NOTE:

Areas are appropriate to the current design stage and are liable to change as a result of design development.

Layouts are indicative and subject to further review.

KEY

- Stair/lift Core
- Standard Parking Bay
- Standard EV Parking Bay
- Disabled Parking Bay
- Disabled EV Parking Bay
- Motorcycle Bay

Rev	Date	Intls	Details
02	13/02/23	HL	Planning Updated
01	09/12/22	HL	Planning

© The moral rights of the author are hereby asserted.
This drawing and design is the sole property of Buttress Ltd and must not be reproduced without permission.
Buttress Ltd is Registered in England and Wales: 5363573

Buttress

41 Bengal Street
Manchester
M4 6AF

T 0161 236 3303
E contact@buttress.net
Wwww.buttress.net

Project Title Ancoats Hub
Client Bowmer and Kirkland
Location Poland Street - Manchester

Drawing ref Fifth Floor GA Plan

Date 13/02/2023 14:34:30 **Scale** 1 : 200
Checker MB **Orig Paper Size** A2

Job No: 9032 **Status** PLANNING

Project: Origin: Zone: Level: Type: Disc: Number: Rev:

9032-BA-XX-05-DR-A- (04)905- 02

2 0 2 4 6 8 10 m
SCALE 1:200