




SITE SECTION 05 - 1:100@A1

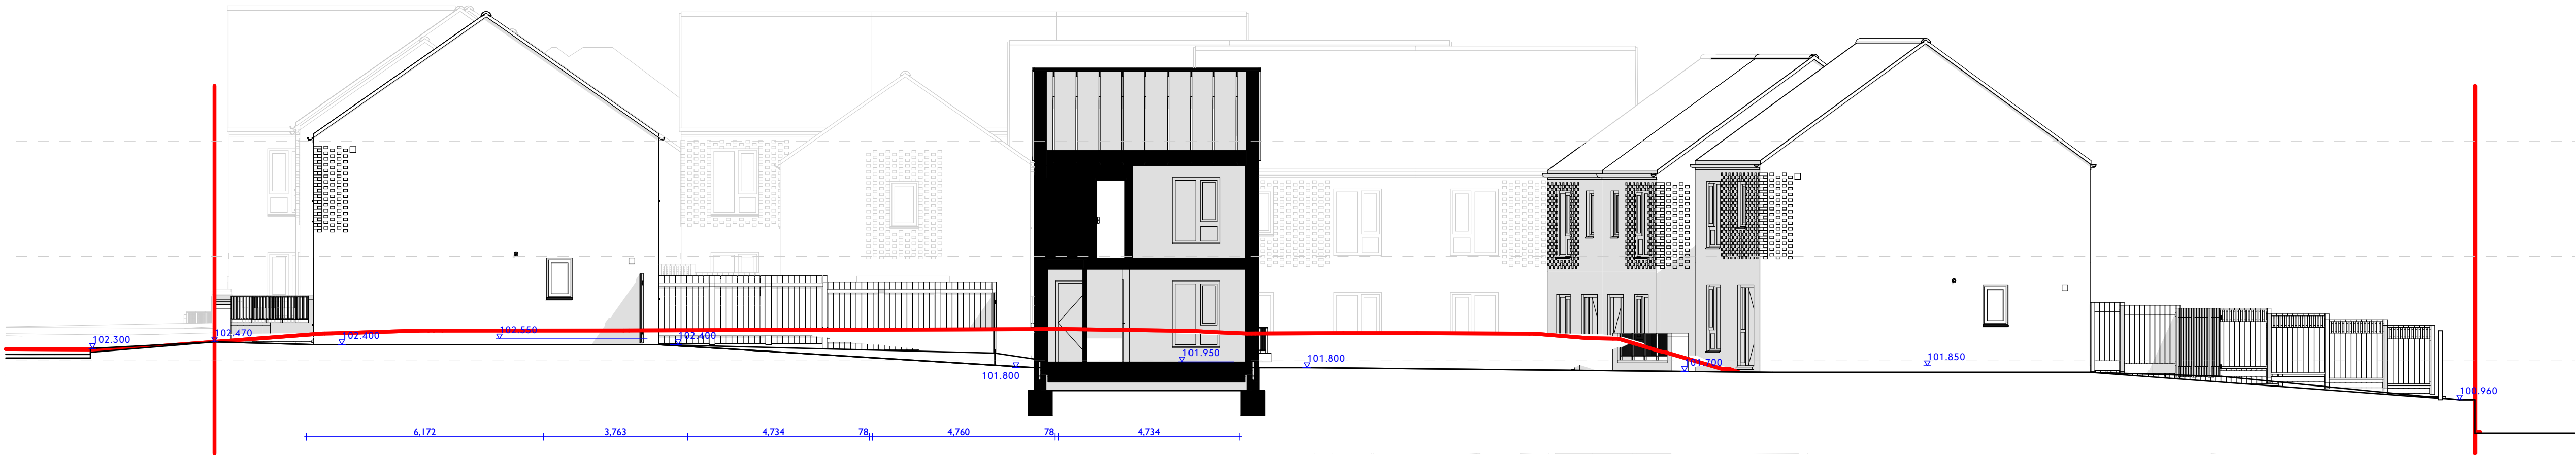

SITE SECTION 06 - 1:100@A1

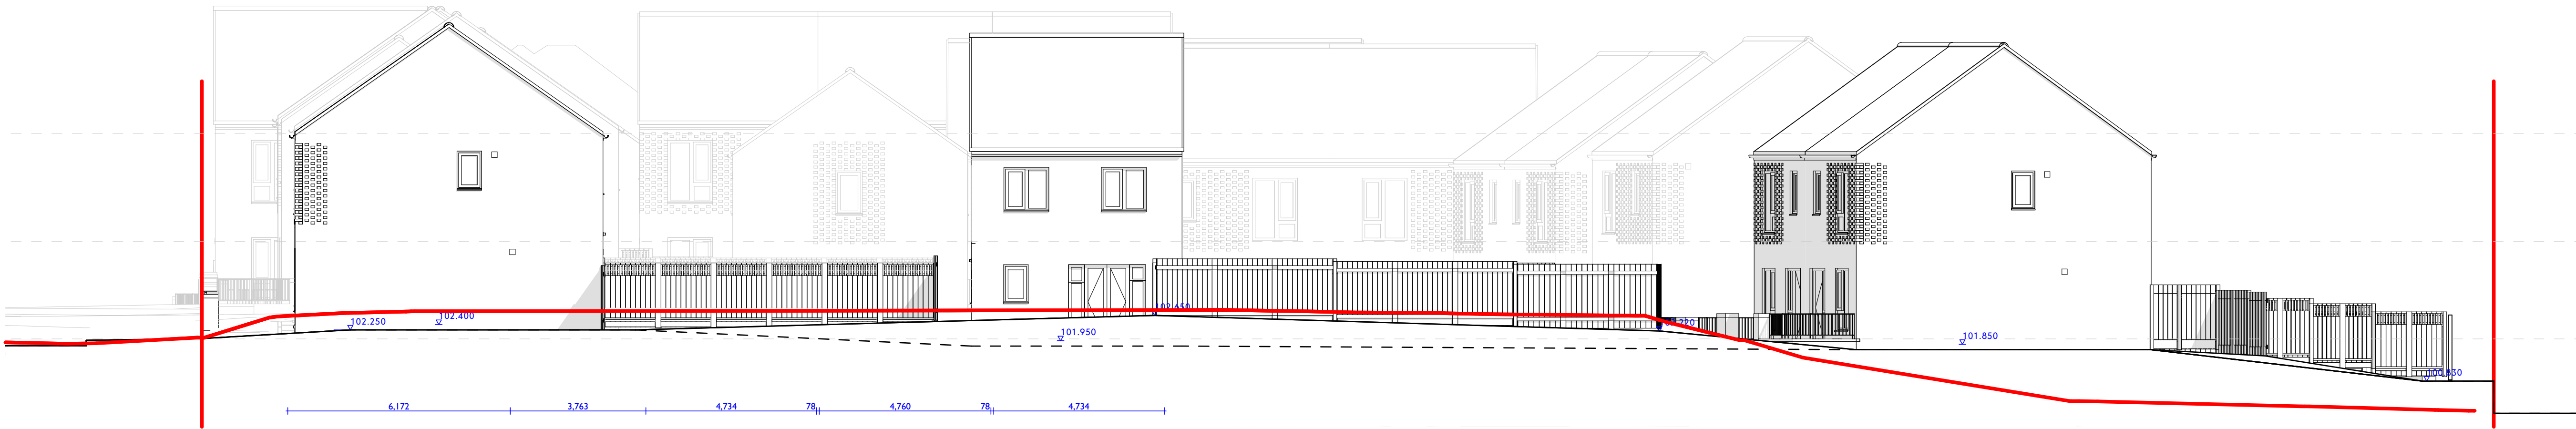

SITE SECTION 07 - 1:100@A1

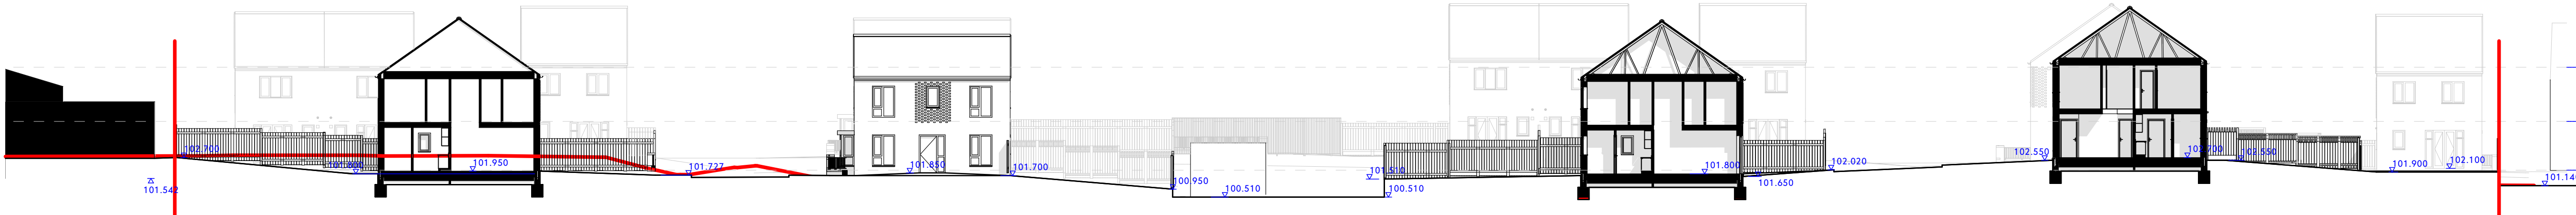

SITE SECTION 08 - 1:200@A1

This drawing is the property of GWP Architecture. Copyright is reserved by them and the drawing is issued on the condition that it is not copied, reproduced, retained, or disclosed to any unauthorised person, either wholly or in part, without the consent in writing of GWP Architecture.
All drawings and specifications should be read in conjunction with the project Contract and any plans, any possible conflict should be presented to the Planning Consultant.
All work to be carried out in accordance with current Building Regulations.
Contractor must verify all dimensions at the job before commencing any work or making this drawing.
Do not scale off drawing.
Do not take digital dimensions from this drawing.
Any discrepancies to be reported to the Architect.



KEY

- Redline Boundary
- Existing Level
- Proposed Level

Rev	Date	Comment	CT	DT
P02	01.03.23	Update to boundary treatments	CT	DT
P01	20.01.23	First issue	CT	DT



CHARTERED ARCHITECTS
INTERIOR DESIGNERS
SPACE PLANNERS
PROJECT MANAGERS
LANDSCAPE ARCHITECTS

Brackley House, Ludgate Lane, Levens 15A 192Q
+44(0)113 248 6044 (M) +44(0)113 248 1859 (F)
architectural@gwp-arch.com | www.gwp-arch.com

GWP/Ref: (515)2240

Job Title: Victoria Ave, Blackley

Client: JOHN SOUTHWORTH
BUILDING FUTURES TODAY

Site Sections 2 of 2

Name	2240-GWP-00-XX-DR-A-(90)-0016
Scale	1:100@A1
Revision	P02
Drawn/Checked	CT / DT
First Issue	20.01.23
Drawing Status	A4 - Technical Design

BIMcloud: DESKTOP-H2C0RA - BIMcloud Base for Archcad 26/Victoria Avenue
Site - 15132240-GWP-00-XX-DR-A-18-P01