
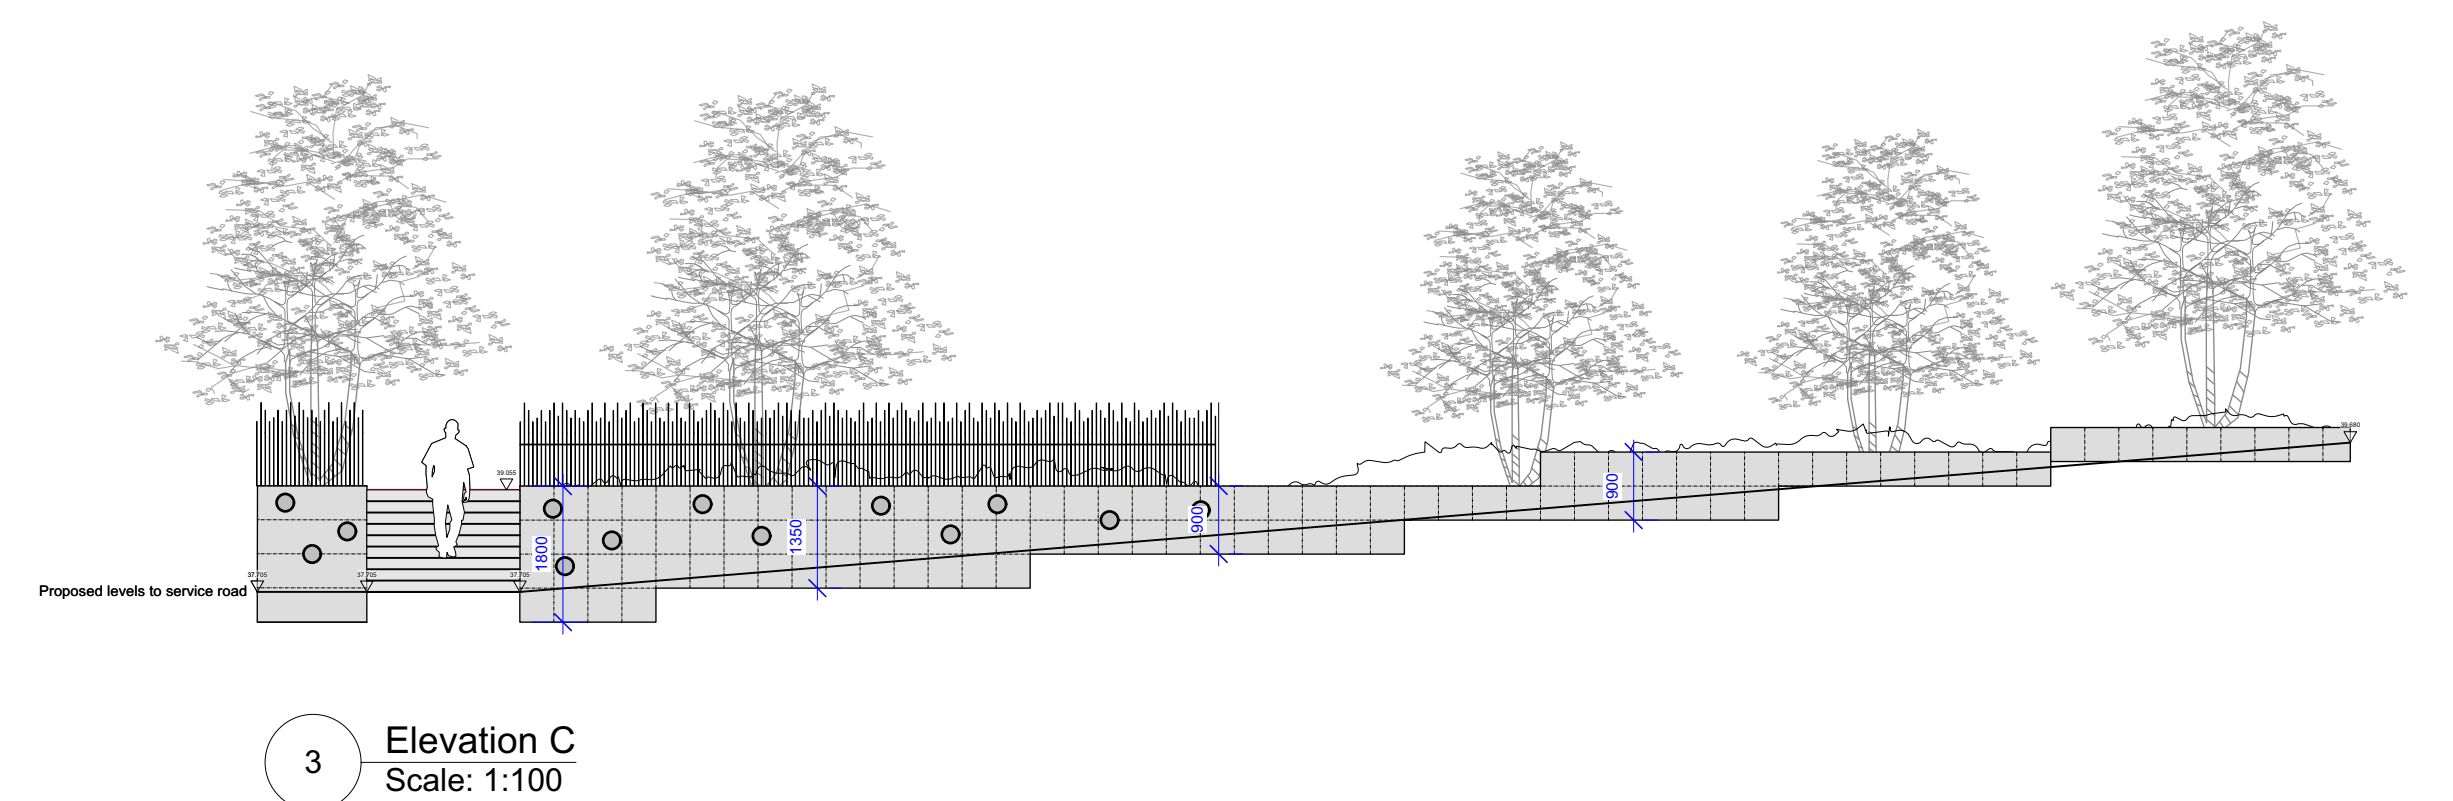


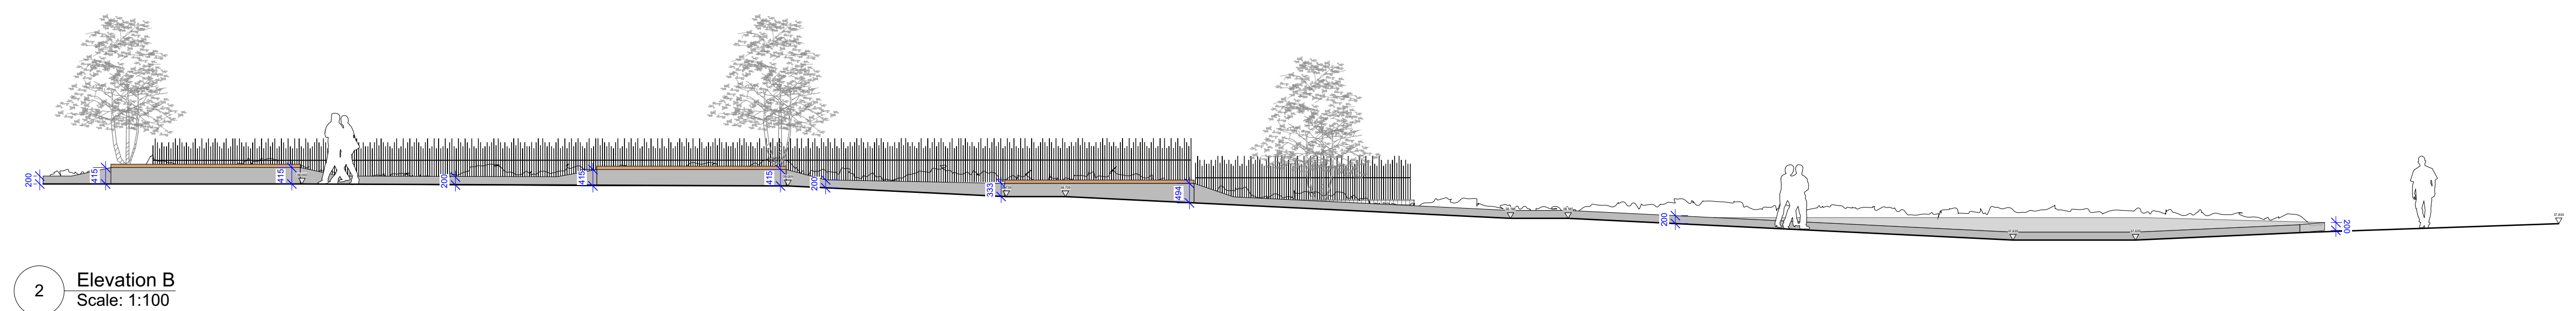

D4-C01 07-11-22 Pot locations added. Fence detila updated. TF KR				Client MEPC		Planit I.E. Limited E:info@planit-ie.com W:planit-ie.com	
		Project Noma, Plot P, Manchester		MANCHESTER 2 Back Grafton St, Altrincham, WA14 1DY T: 0161 928 9281		LONDON Unit 6 Waterside, 44-48 Wharf Road, London, N1 7UX T: 0207 253 5678	
		Drg Title Colonnade Planter Elevations		LIVERPOOL No. 8 Princes Parade, Princes Dock, Liverpool, L3 1DL T: 0151 705 6746		THIS DRAWING IS COPYRIGHT PROTECTED AND MAY NOT BE REPRODUCED IN WHOLE OR PART WITHOUT WRITTEN AUTHORITY FROM THE OWNER.	
		Created on 05.08.21		Created by TF		Approved by KR	
		Scale 1:100		Size A1		Workstage Stage 5	
Drg No. NP4-PLA-04-XX-DR-L-3005		Suitability D4		Revision C01		NOTES: 1. Do not scale from this drawing. 2. Always work to noted dimensions. 3. All dimensions are in millimetres unless otherwise stated. 4. All setting out, levels and dimensions to be agreed on site. 5. The dimensions of all materials must be checked on site before being laid out. 6. This drawing must be read with the relevant specification clauses and detail drawings. 7. Order of construction and setting out to be agreed on site.	
Revision	Date	Description		Drawn	Apprvd.		

©

Blissett I E Limited