


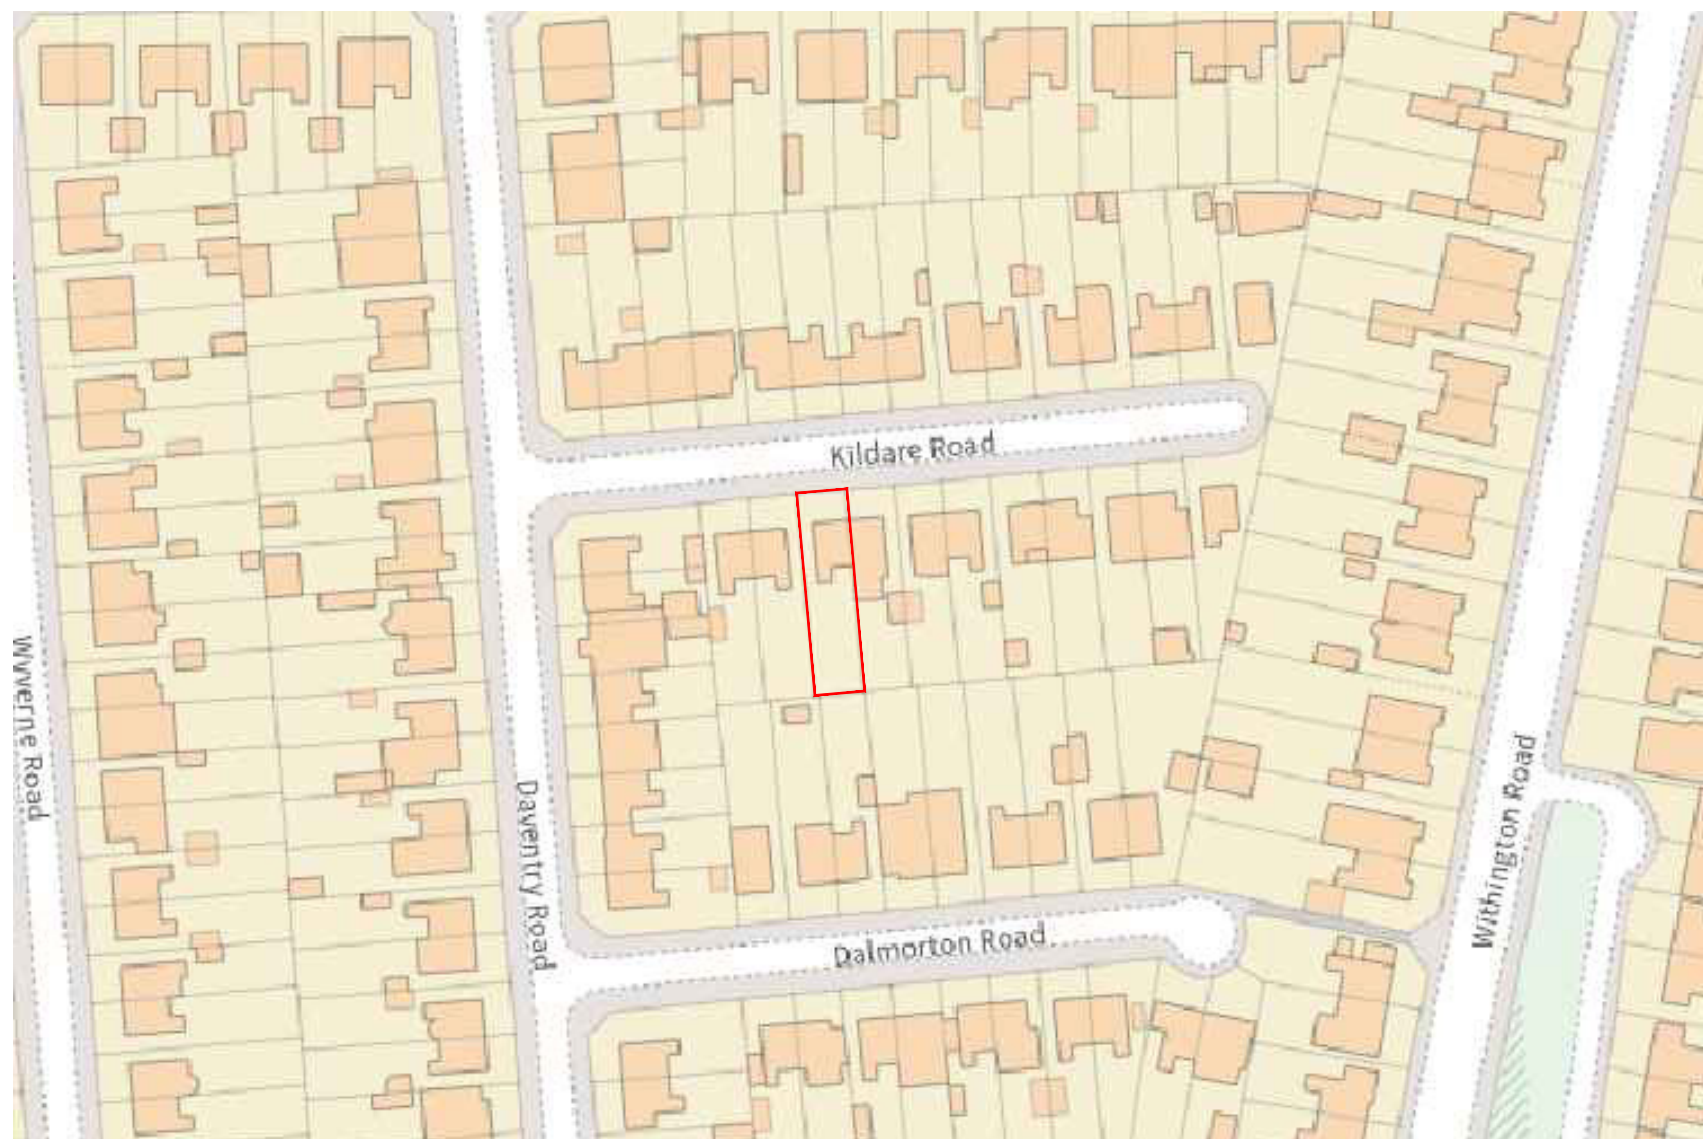

17 Kildare Road

JRA

Jake Rawlinson Architectural

info@jr-architectural.com

07480 658094


1:1250
0m 25 50 75 100



000-01 - Existing - Location Plan

All these drawings are for the purpose of achieving local authority planning and building regulations plans approval only and should not be used as a working drawings for building construction. These design drawings must be read in conjunction with structural engineers design, drawings and calculations. All rights reserved © Copyright 2022. These plans & specifications are the property of Jake Rawlinson Architectural and shall not be re-printed, reproduced, modified in whole or part without written consent, nor shall any building or structure be constructed in accordance with such plans or specifications thereof without written consent.

Kildare Road

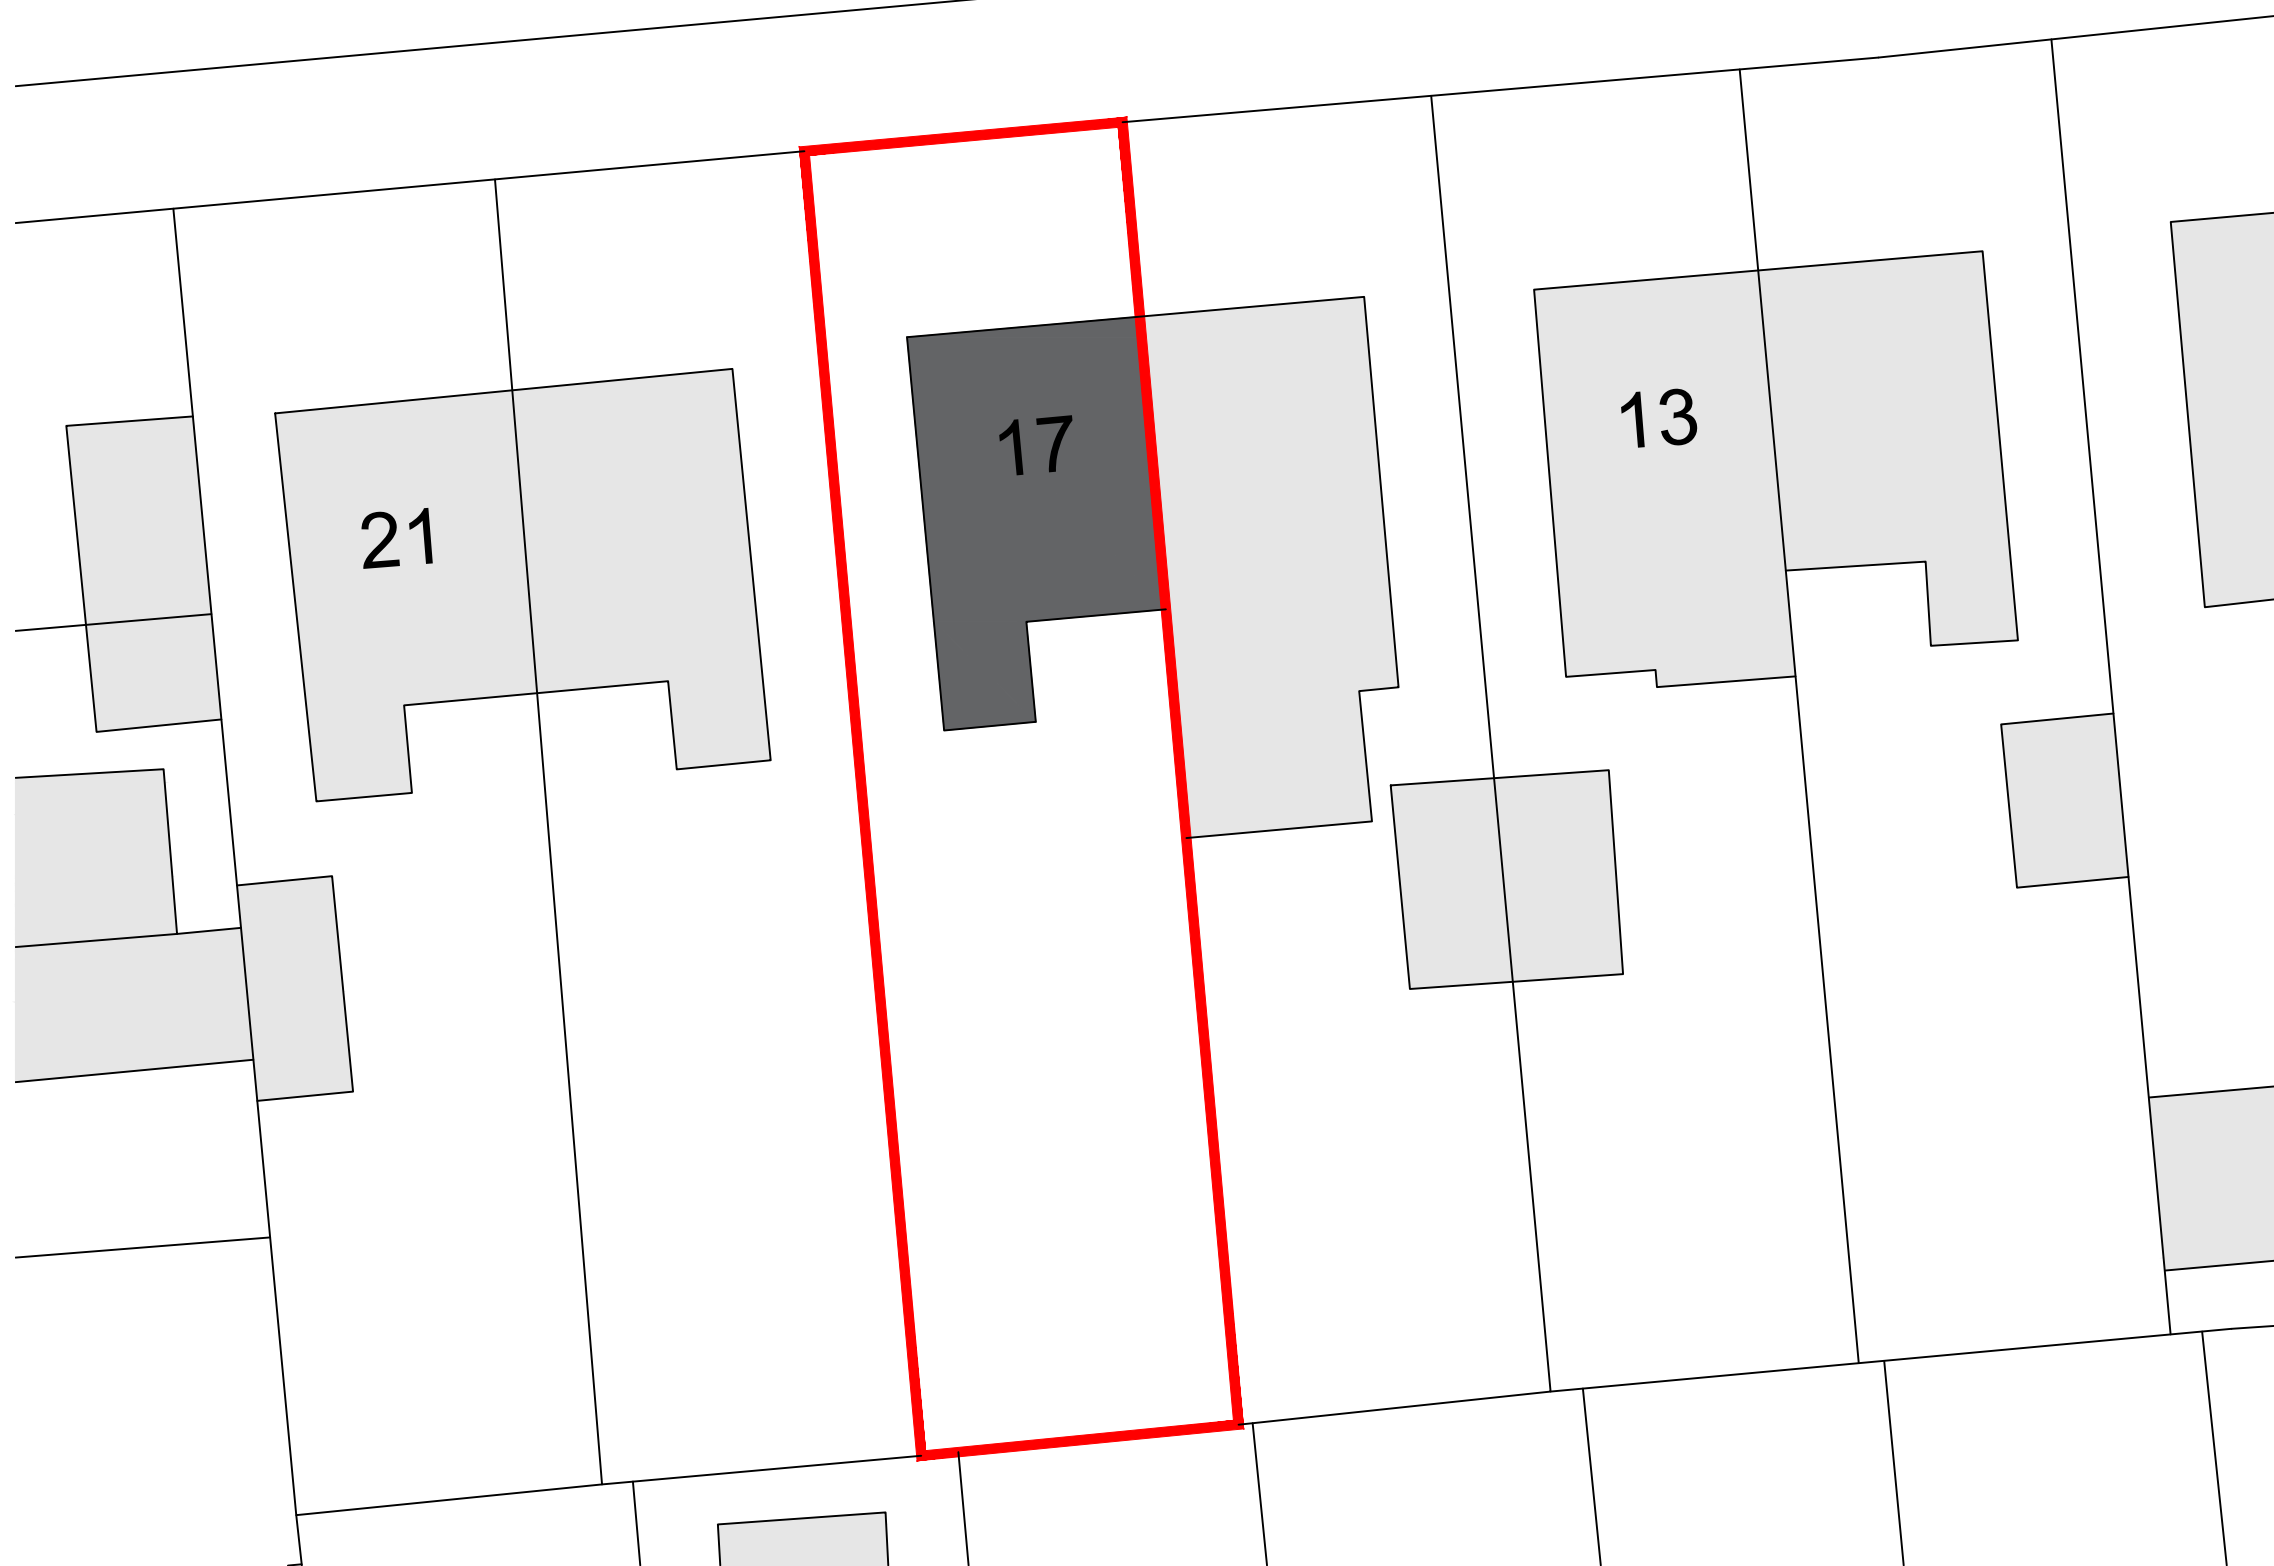

17 Kildare Road

JRA

Jake Rawlinson Architectural

info@jr-architectural.com

07480 658094


1:200
0m 2 4 6 8 10



000-02 - Existing - Site Plan

All these drawings are for the purpose of achieving local authority planning and building regulations plans approval only and should not be used as a working drawings for building construction. These design drawings must be read in conjunction with structural engineers design, drawings and calculations. All rights reserved © Copyright 2022. These plans & specifications are the property of Jake Rawlinson Architectural and shall not be re-printed, reproduced, modified in whole or part without written consent, nor shall any building or structure be constructed in accordance with such plans or specifications thereof without written consent.

Kildare Road

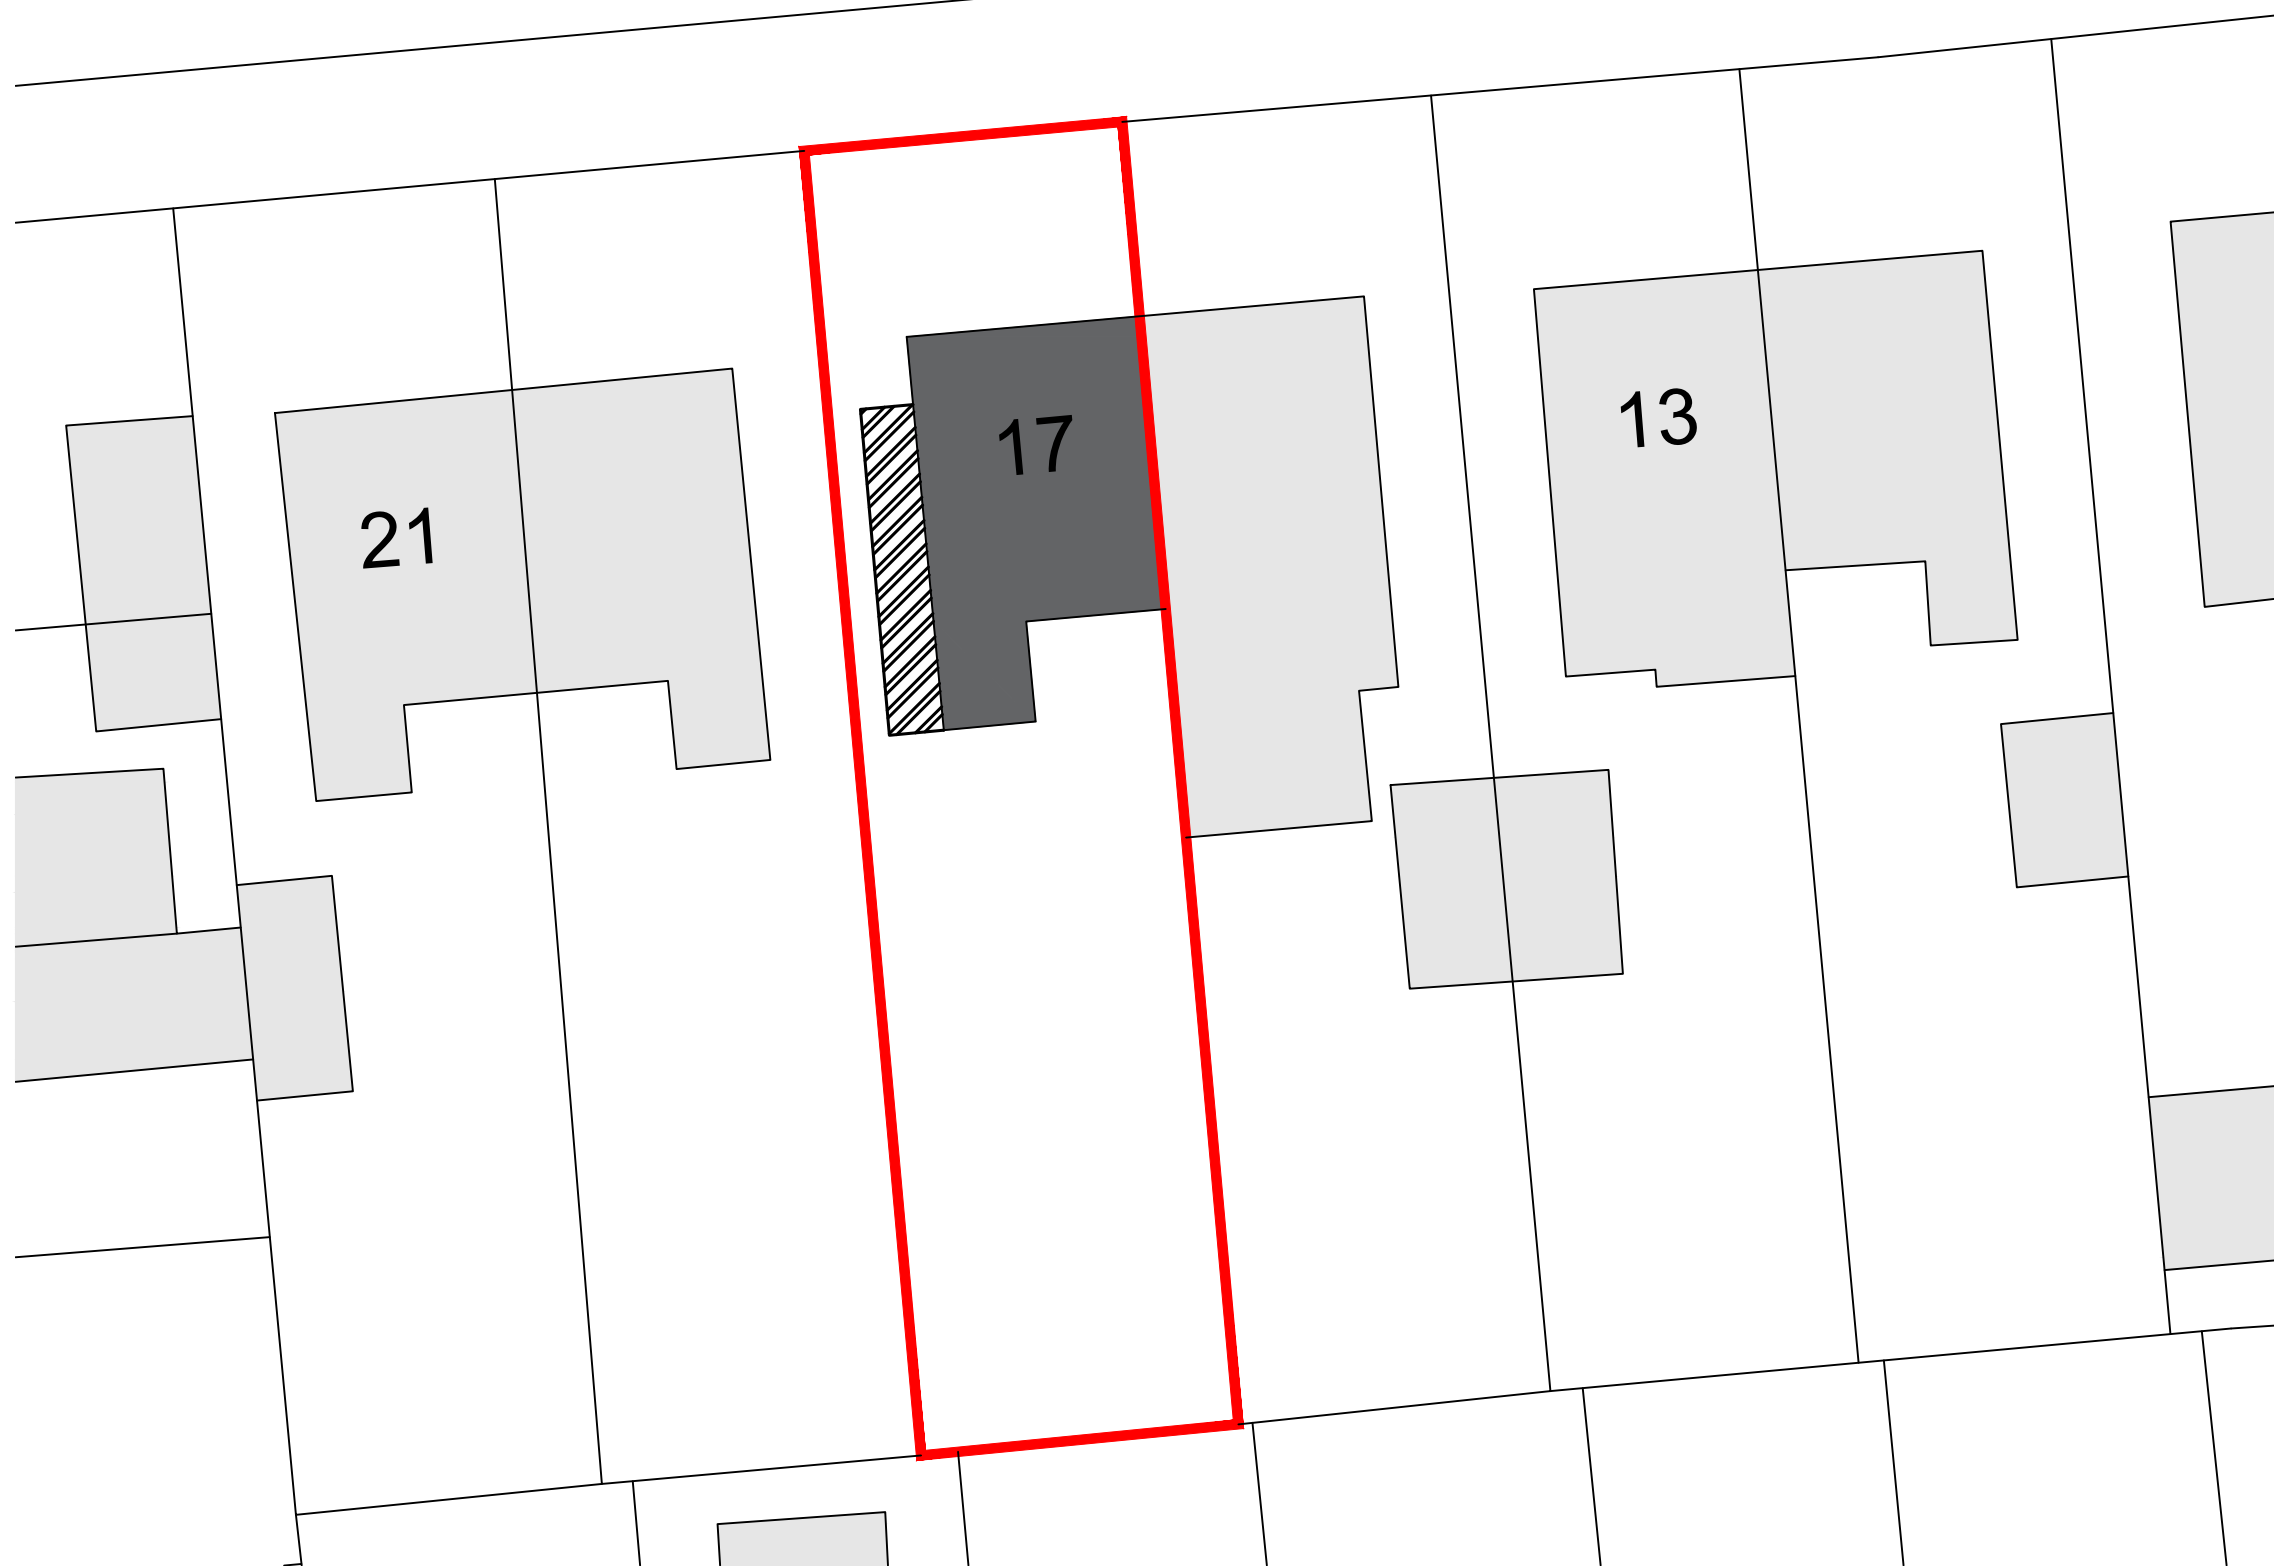

17 Kildare Road

JRA

Jake Rawlinson Architectural

info@jr-architectural.com

07480 658094

1:200
0m 2 4 6 8 10



000-03 - Proposed - Site Plan

All these drawings are for the purpose of achieving local authority planning and building regulations plans approval only and should not be used as a working drawings for building construction. These design drawings must be read in conjunction with structural engineers design, drawings and calculations. All rights reserved © Copyright 2022. These plans & specifications are the property of Jake Rawlinson Architectural and shall not be re-printed, reproduced, modified in whole or part without written consent, nor shall any building or structure be constructed in accordance with such plans or specifications thereof without written consent.