



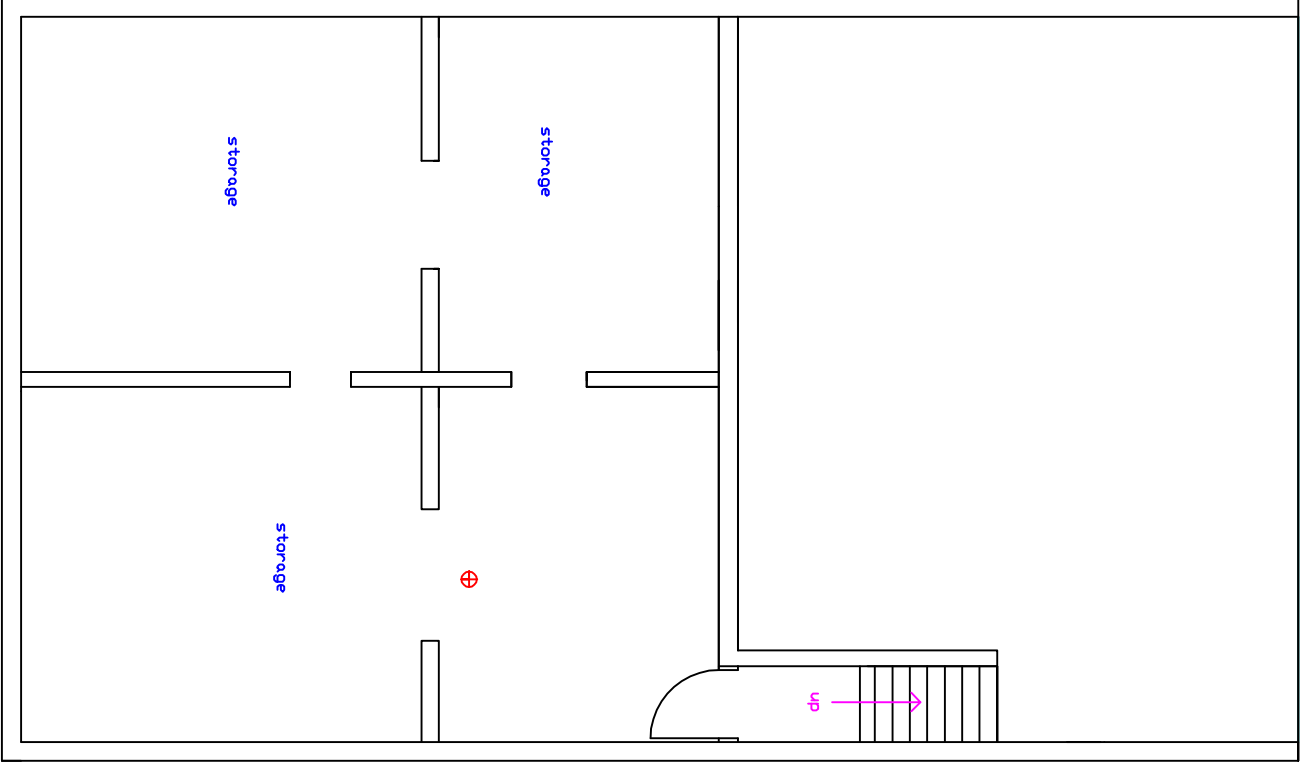

EXISTING
BASEMENT
FLOOR
1:100

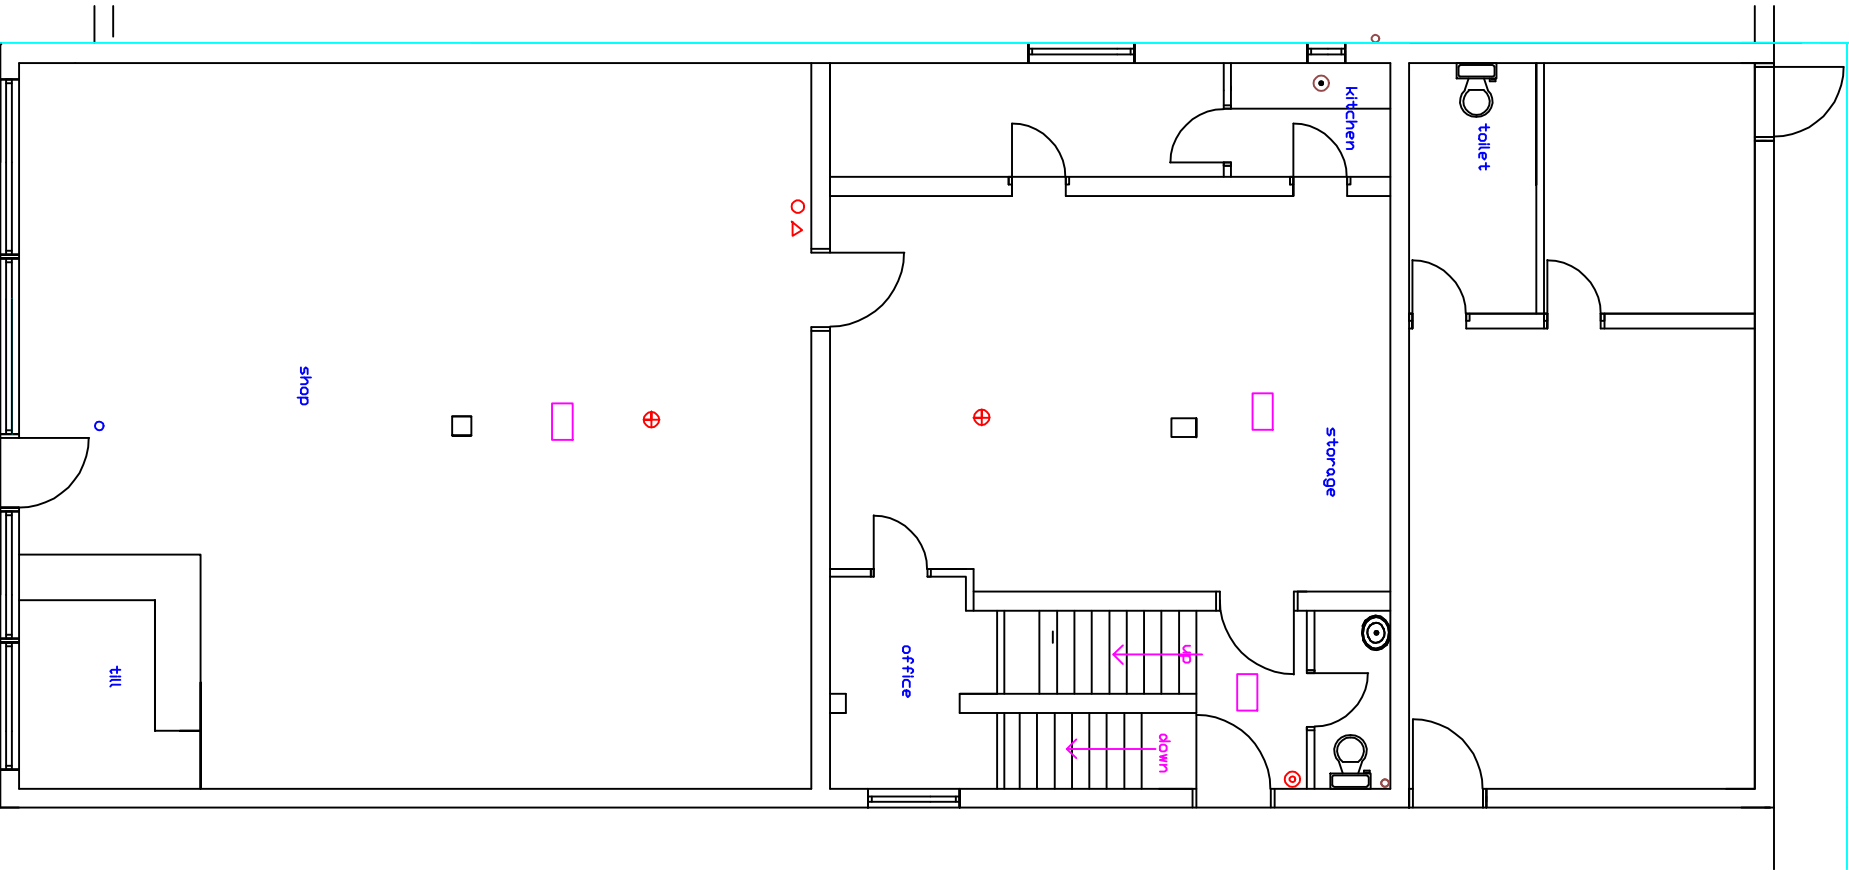

EXISTING
GROUND
FLOOR
1:100

Date Rev		
PLEASE DO NOT SCALE OF THIS DRAWING TAKE ALL DIMENSIONS ON SITE (builders Note) Do not start any works untill all the approvals have been obtained. Any discrepancy to be reported to Plans Drawn as soon as possible.		
client: AMIT GOMAR, MGS STORES, 220,POB LANE, FALLOWFIELD, MANCHESTER, M20 680 TEL01614457740		
drawing title: SIDE AND REAR FIRST FLOOR EXTENSIONS WITH INTERNAL ALTERATIONS AND EXTRA ACCOMMODATION TO THE FIRST AND SECOND FLOOR AREA WITH FRONT AND REAR DORMERS		
project: MANCHESTER CITY COUNCIL PLANNING AND BUILDING CONTROL		
tel.no 07952934281 07856609593 email Bawin terbottom@aol.com www.Plansforproperty.com www.plansdrawn.org		
drawn	DRW	
date:	DECEMBER, 2022	
project no.	drw. no.	A3paper
FL 220	20	