




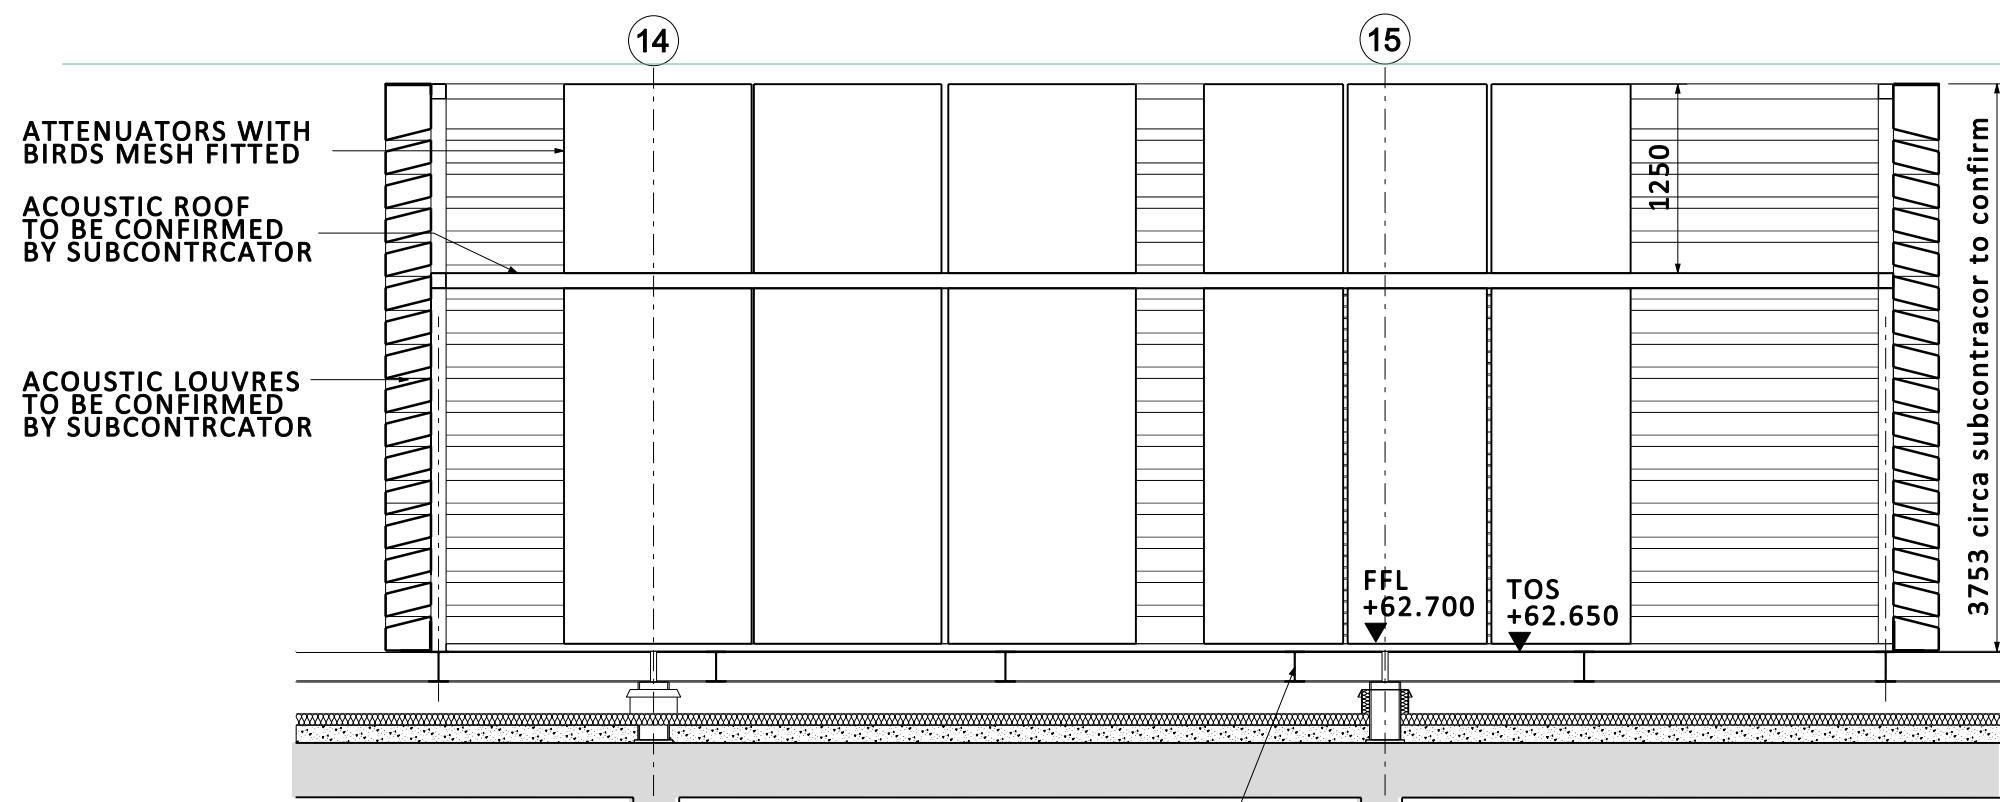


SECTION BB

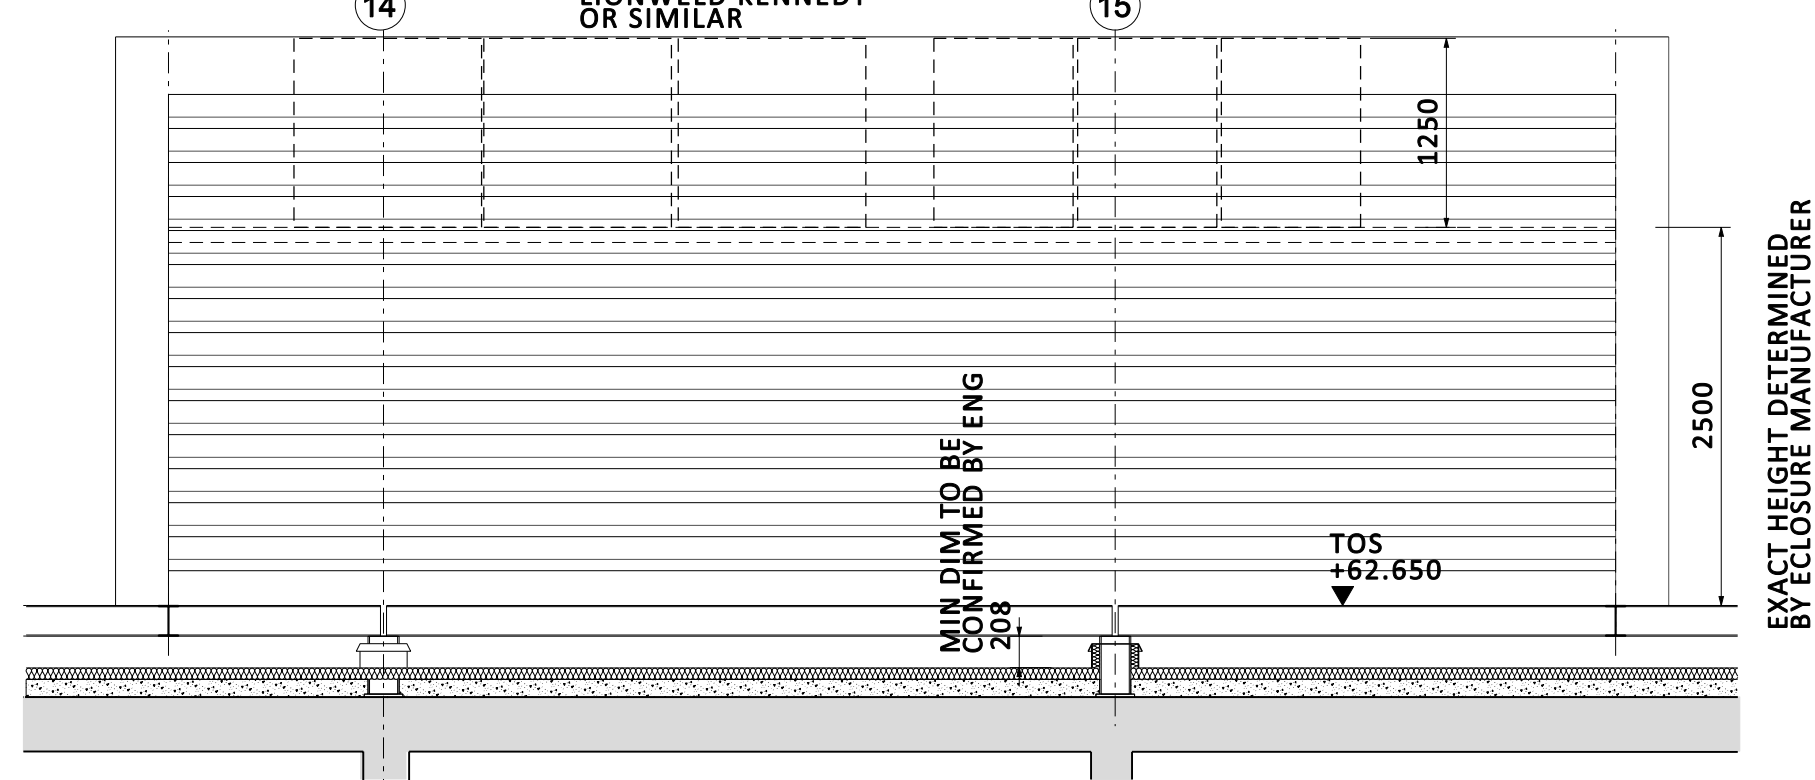


ELEVATION AA

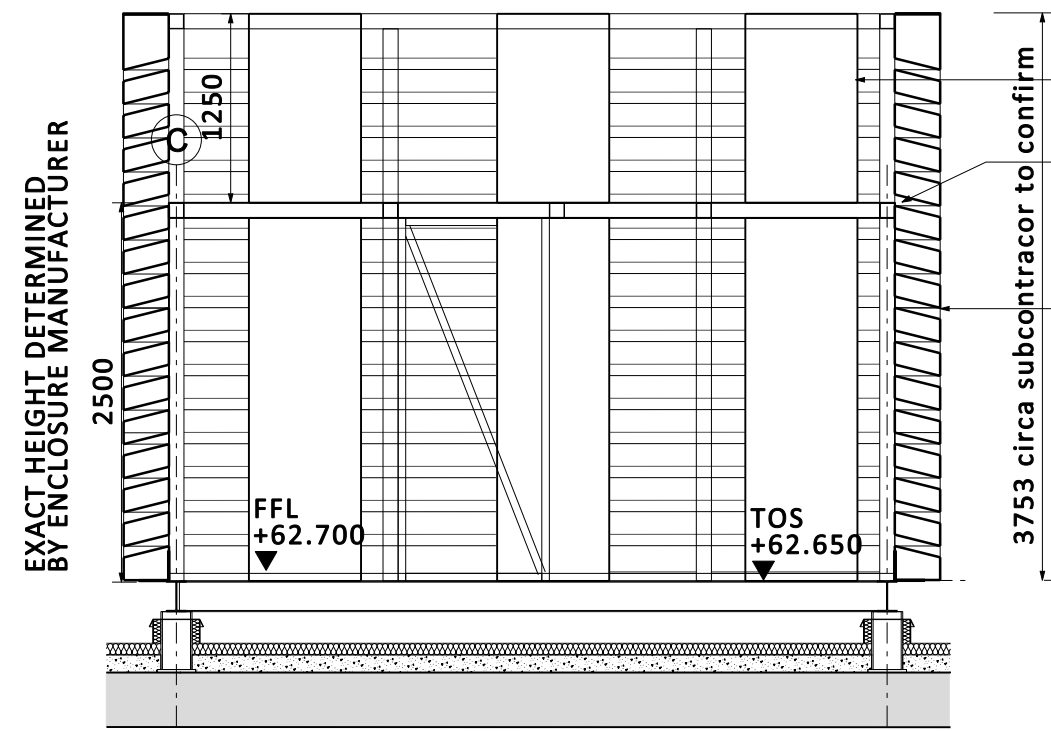

SECTION DD

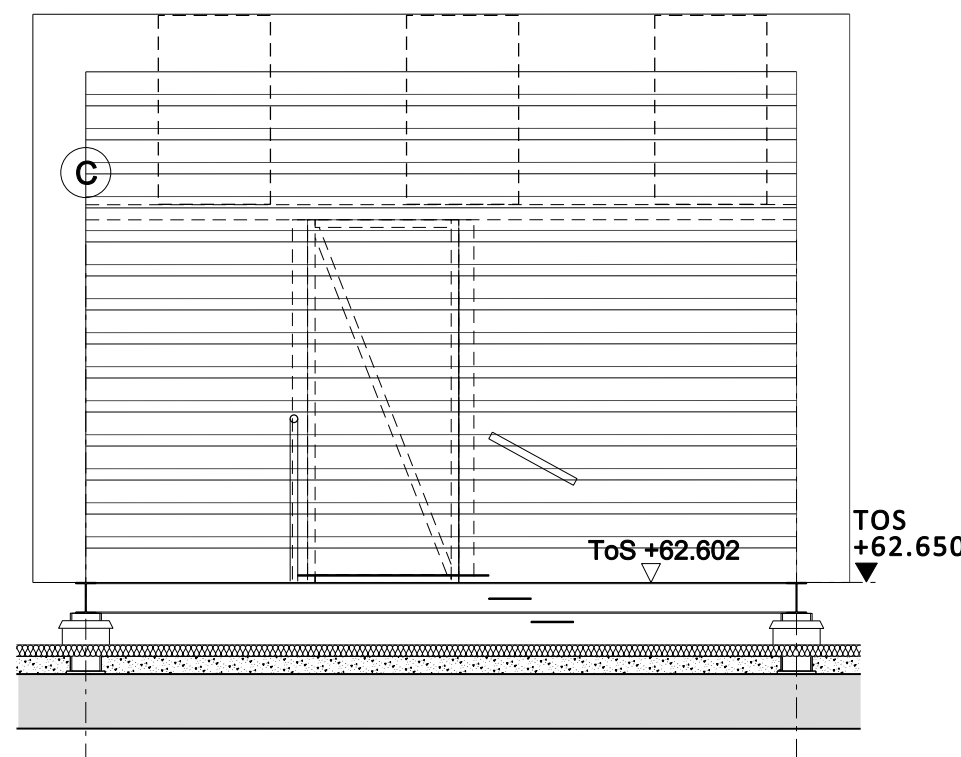

ELEVATION CC

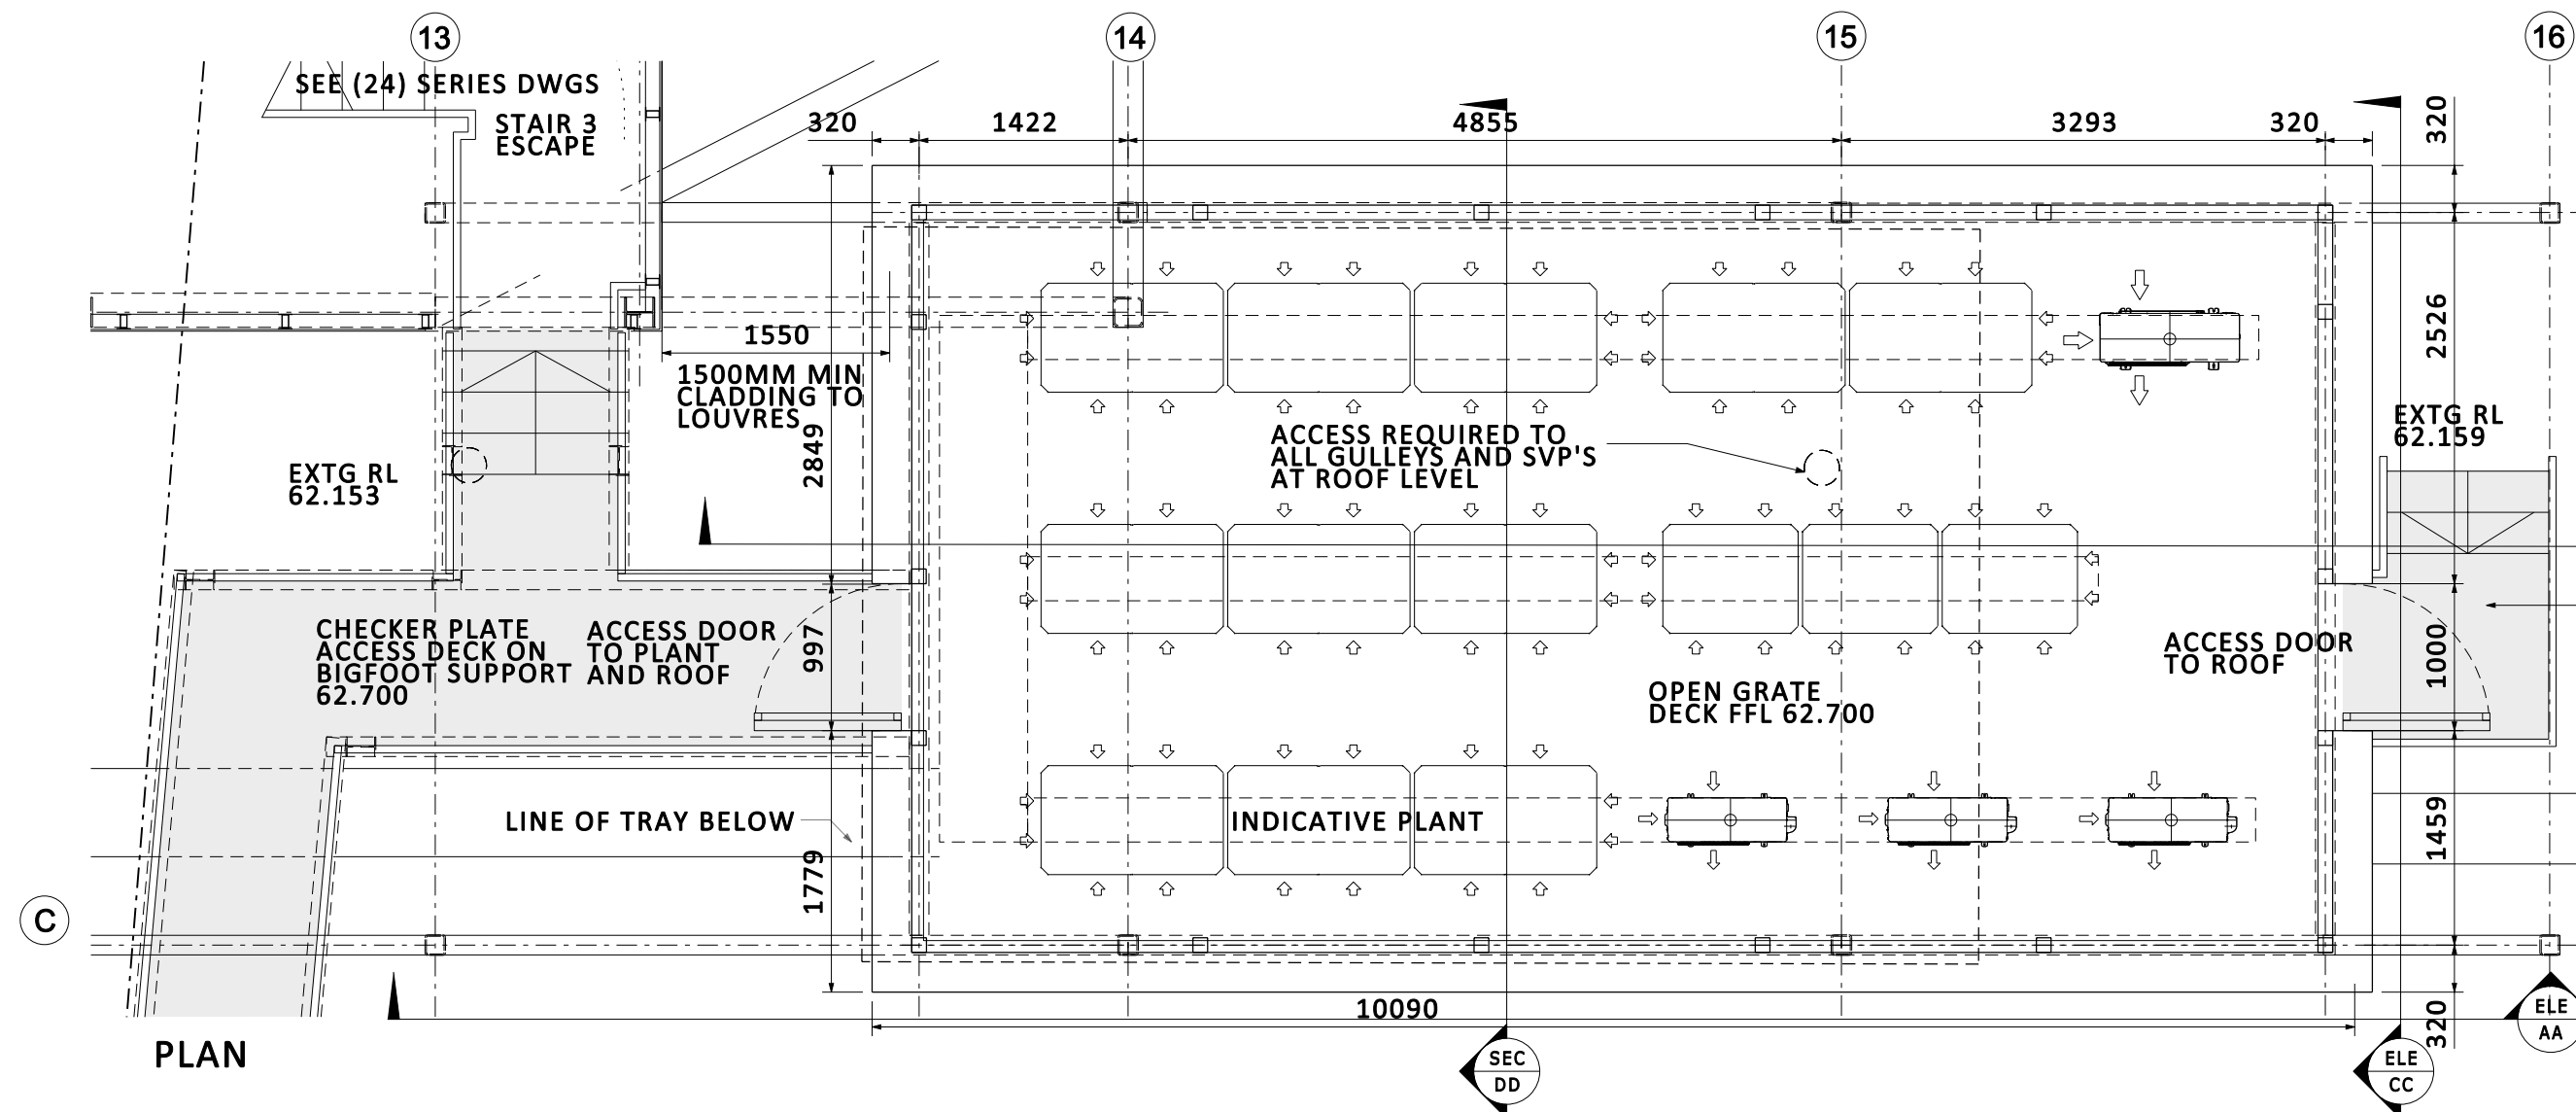

PLAN

NOTES:

- ALL STEEL TO BE GALVANISED
- ALL STEEL SUPPORTS TO SE DESIGN
- ALL PLANT SUPPORTS & GRILLAGE TO BE CO-ORDINATED WITH THE M&E CONSULTANT
- ALUMINIUM LOUVRES TO BE POLYESTER POWDER COATED (COLOUR: 7035)
- ALL STUB SUPPORTS TO HAVE CRAVAT SURROUNDS
- CONDENSER UNITS ACOUSTIC ANT VIBE MOUNTS TO BE SPECIFIED BY MASON UK TO BE LOCATED UNDER EACH CONDENSER
- STEEL SUBGRID NEEDED TO SUPPORT EACH CONDENSER TO BE CO-ORDINATED WITH M&E & DECK SUBCONTRACTOR
- ANY ACOUSTIC ENCLOSURE REQUIREMENTS BY SPECIALIST SUBCONTRACTOR. CHANGES FROM TENDER DRAWINGS SUBJECT TO PLANNING APPROVAL

This drawing and CAD data therein is protected by copyright and must not be copied or reproduced without the written consent of DLG Architects LLP. ©

No dimensions are to be scaled from this drawing. Use figured dimensions only. All dimensions and sizes are to be checked on site and any discrepancies reported to the architect prior to initiation of any works.

P(90)

REV	DESCRIPTION	INITIALS/DATE
A	PLANT AREA ENLARGED TO SUIT M&E, NOTES & DIMS ADDED	NS/07.06.22
B	PLANT ENCLOSURE AMENDED TO SUIT ACOUSTIC ATTENUATION	NS/28.11.22
C	Louvre RAL colour added	NS/24.01.23
D	Louvre updated & extended to mask attenuators	NS 03.02.23



JOB NAME
CIEL CAPITAL
LAYSTALL ST
MANCHESTER
M1 2JZ

DRAWING TITLE
PROPOSED
5TH FLOOR - PLANT ENCLOSURE

STATUS
Construction

DATE MAR'20	SHEET BY AN	SCALE @ SIZE 1:50@A2
JOB NO. 4328	CODE P(90)	DRAWING NO. REV 300 D

DLG ARCHITECTS
LEEDS
One Brewery Wharf
Waterloo Street
Leeds
LS10 1GX

LONDON
Studio 12.0G.1
The Leather Market
11 - 13 Weston Street
London
SE1 3ER

+44(0)113 247 1222
leeds@dlgarchitects.com

+44(0)207 620 1236
london@dlgarchitects.com

dlgarchitects.com

dlg