




NOTES

DIMENSIONS

- To be checked and verified on site prior to commencement of site operations. Any discrepancies to be reported to the Architect immediately.
- Written dimensions and levels are in all cases to be preferred to those scaled.

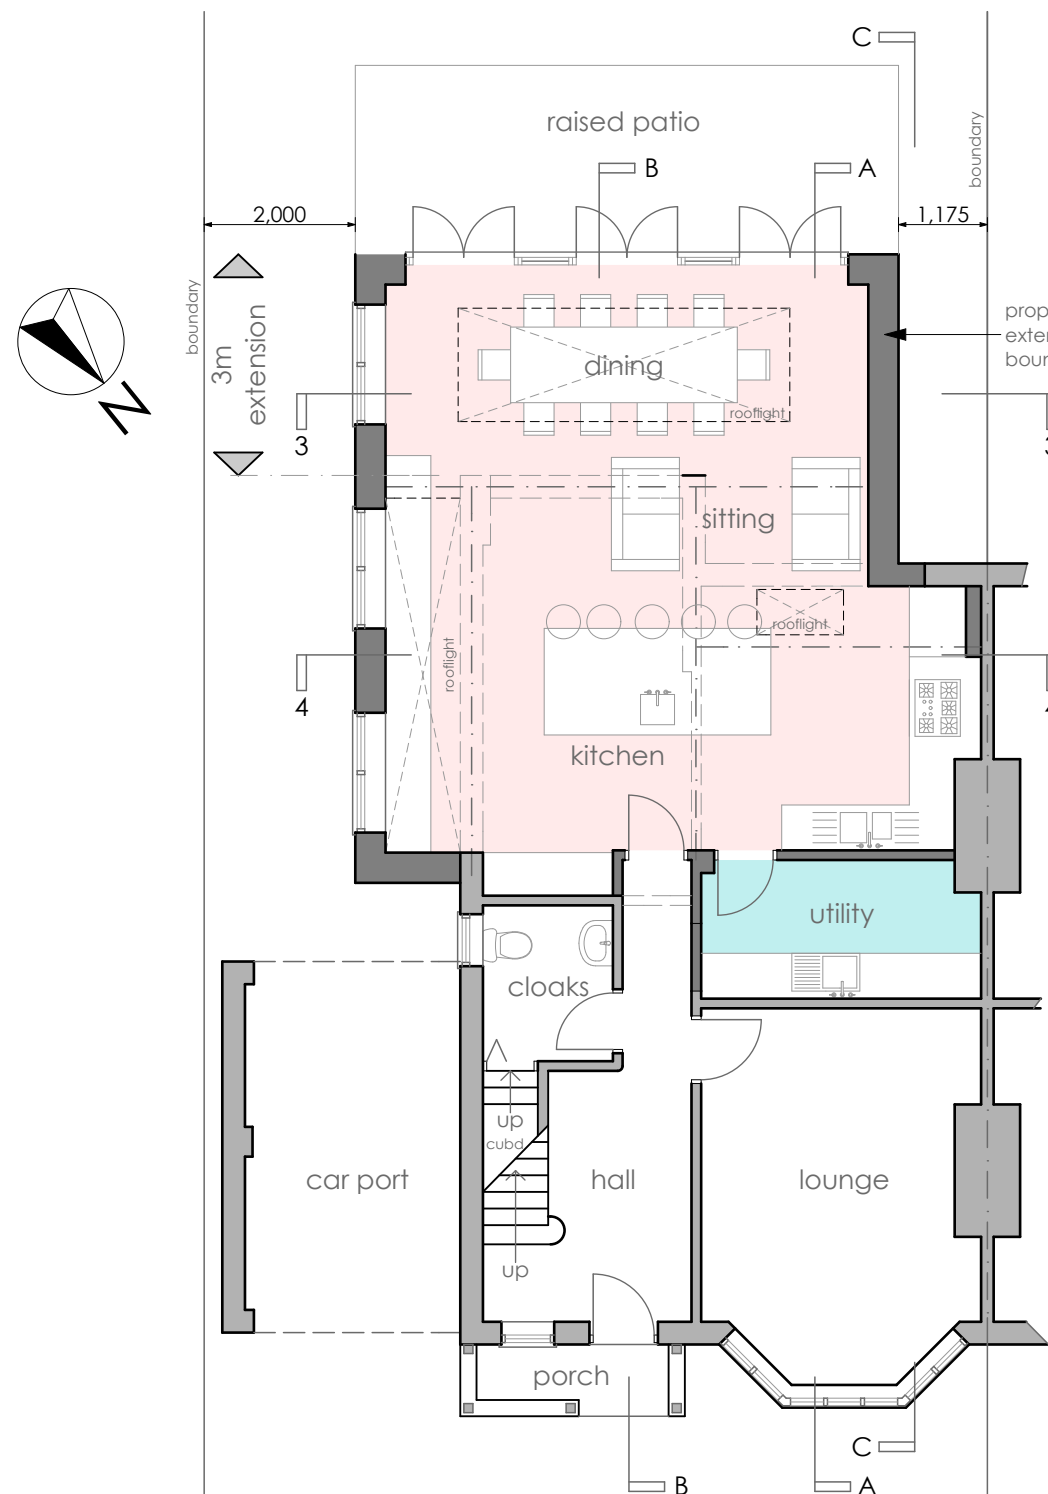

Ground Floor

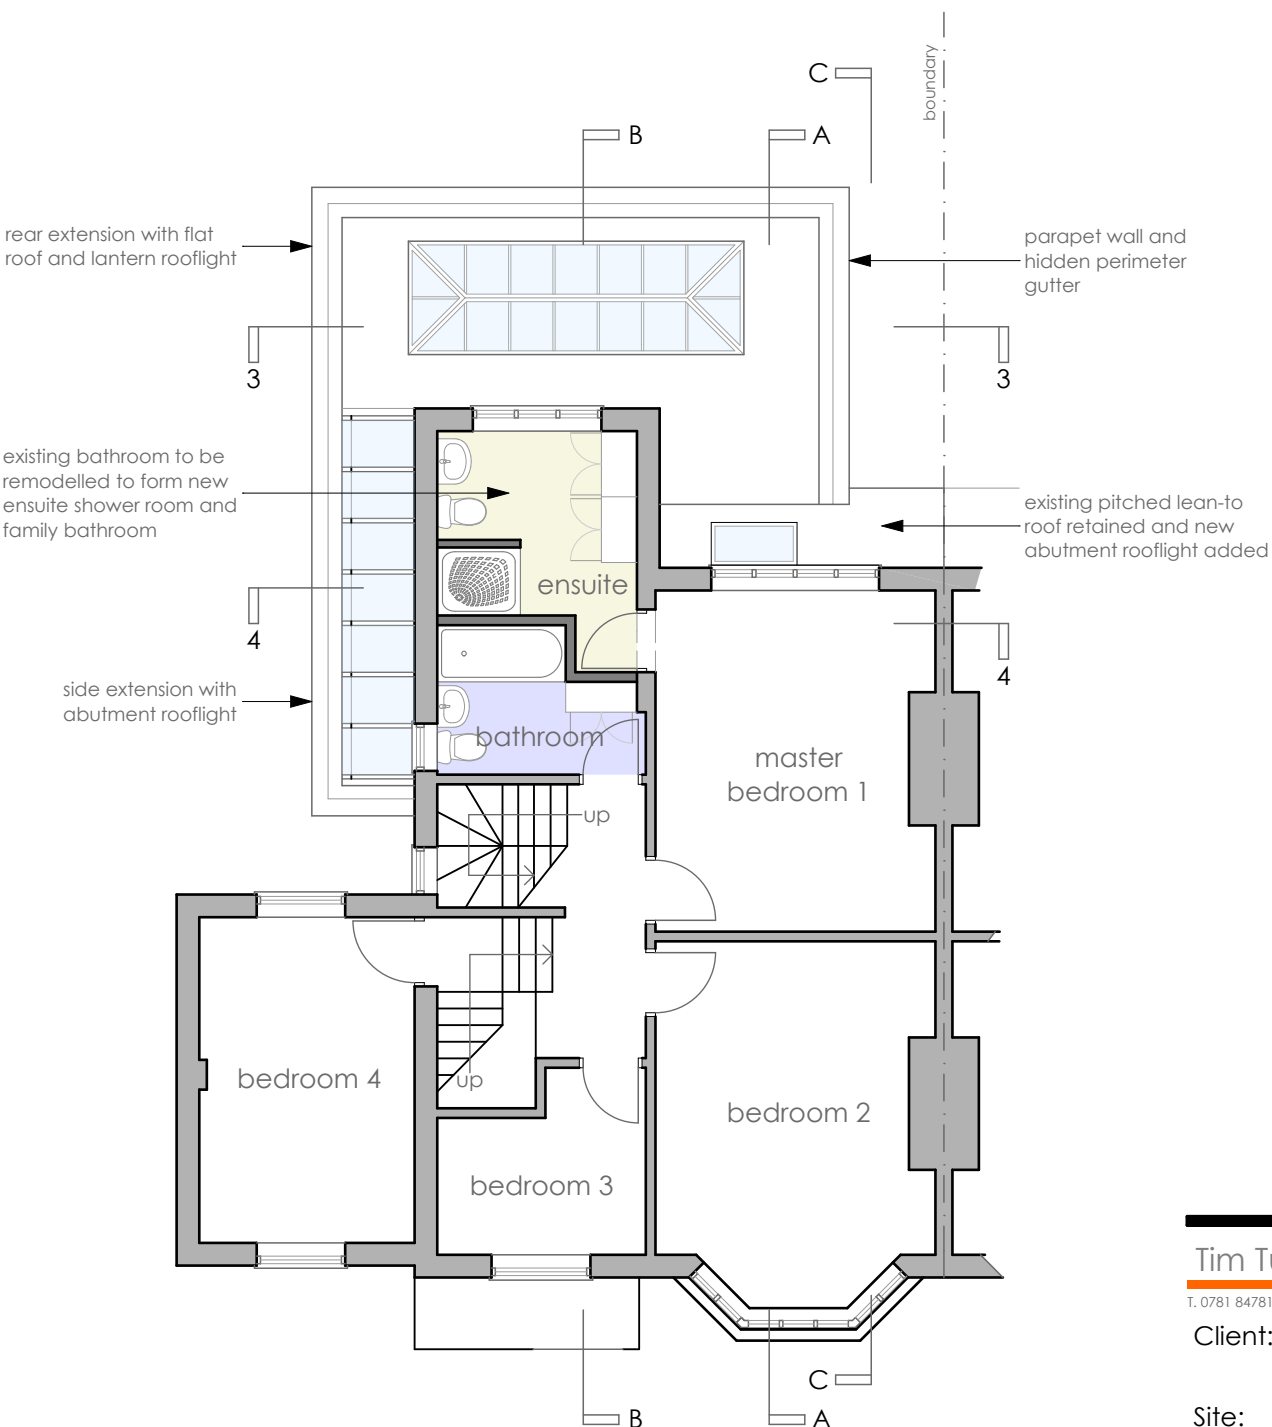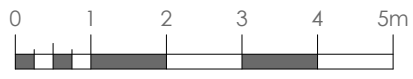

First Floor

Tim Turner Architecture
T. 0781 8478111 e. timturner2019@gmail.com

Client: Messrs S & H
Mather-Strawson
Site: 40 Sandleigh Avenue
Didsbury M20 3LW
Project: Alterations and
Extension
Drawing: Proposed Ground
and First Floor
Plans

Scale: 1:100 @ A3
Drawn: TCT
Date: 02.23

Project No. 202105
Drawing No. 10 Rev.