

FINISHES AND EQUIPMENT REFERENCE CHART		
REF	SPECIFICATION/APPLICATION	SUPPLIER/FINISH
EX01	EXISTING CONCRETE	SEE FINISHES SCHEDULE: 223-YOU-XX-XX-SH-I-4001
EX02	RAL 9011- GRAPHITE BLACK	SEE FINISHES SCHEDULE: 223-YOU-XX-XX-SH-I-4001
EX03	RAL 7022 - UMBRA GREY	SEE FINISHES SCHEDULE: 223-YOU-XX-XX-SH-I-4001
EX04	RAL 7044 - SILK GREY	SEE FINISHES SCHEDULE: 223-YOU-XX-XX-SH-I-4001
EX05	K RENDER - GREY	SEE FINISHES SCHEDULE: 223-YOU-XX-XX-SH-I-4001


NOTES:

YOUTH TO RECEIVE SAMPLES OF ALL MATERIALS FOR REVIEW AND SIGN OFF.


ALL MEASUREMENTS ARE TO BE CHECKED AND CONFIRMED BEFORE MOVING TO SITE.

01 BESPOKE METAL FRAME (SEE REFERENCE IMAGE 01/02) TO REFLECT EXISTING FACADE PATTERN (SEE SITE IMAGE 01/ 02) AND FIXED BACK TO EXISTING FACADE. DETAIL TO BE DEVELOPED BY CHOSEN CONTRACTOR. FRAME TO BE FINISHED IN RAL (EX04)


02 FRAME TO HAVE INFILL MESH INDICATED ON THE DRAWING TO ALLOW PLANTING TO CLIMB UP THE FRAME. PLANTING TO BE DISCUSSED WITH CHOSEN PLANTING PROVIDER.

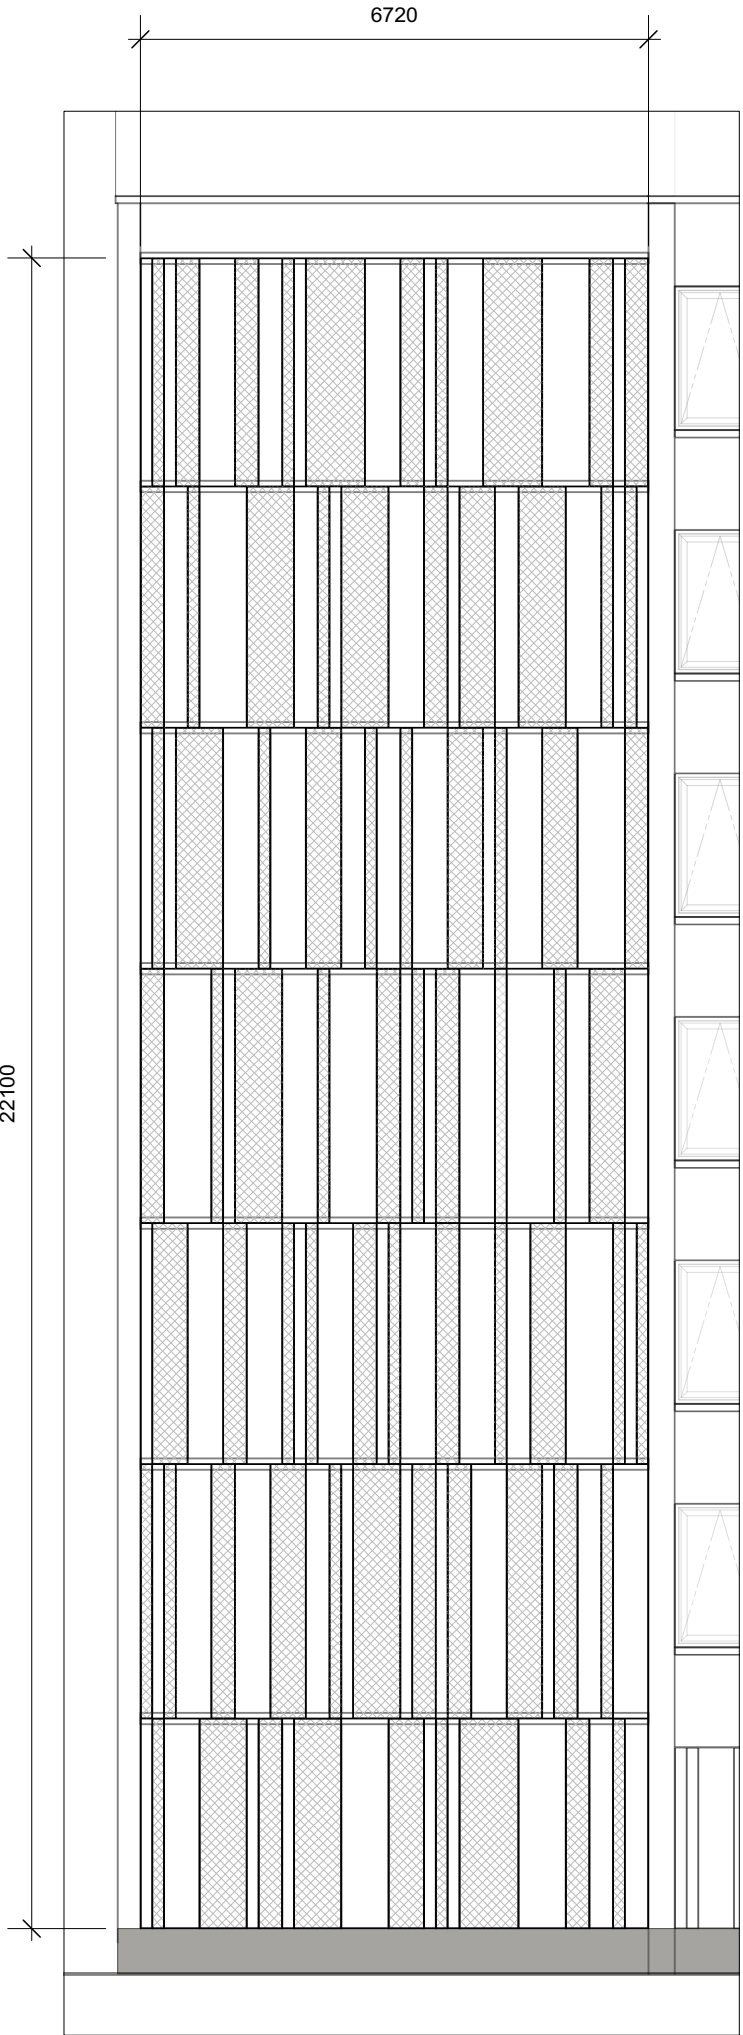

1 ELEVATION D (MAJOR ST)
Scale: 1:100

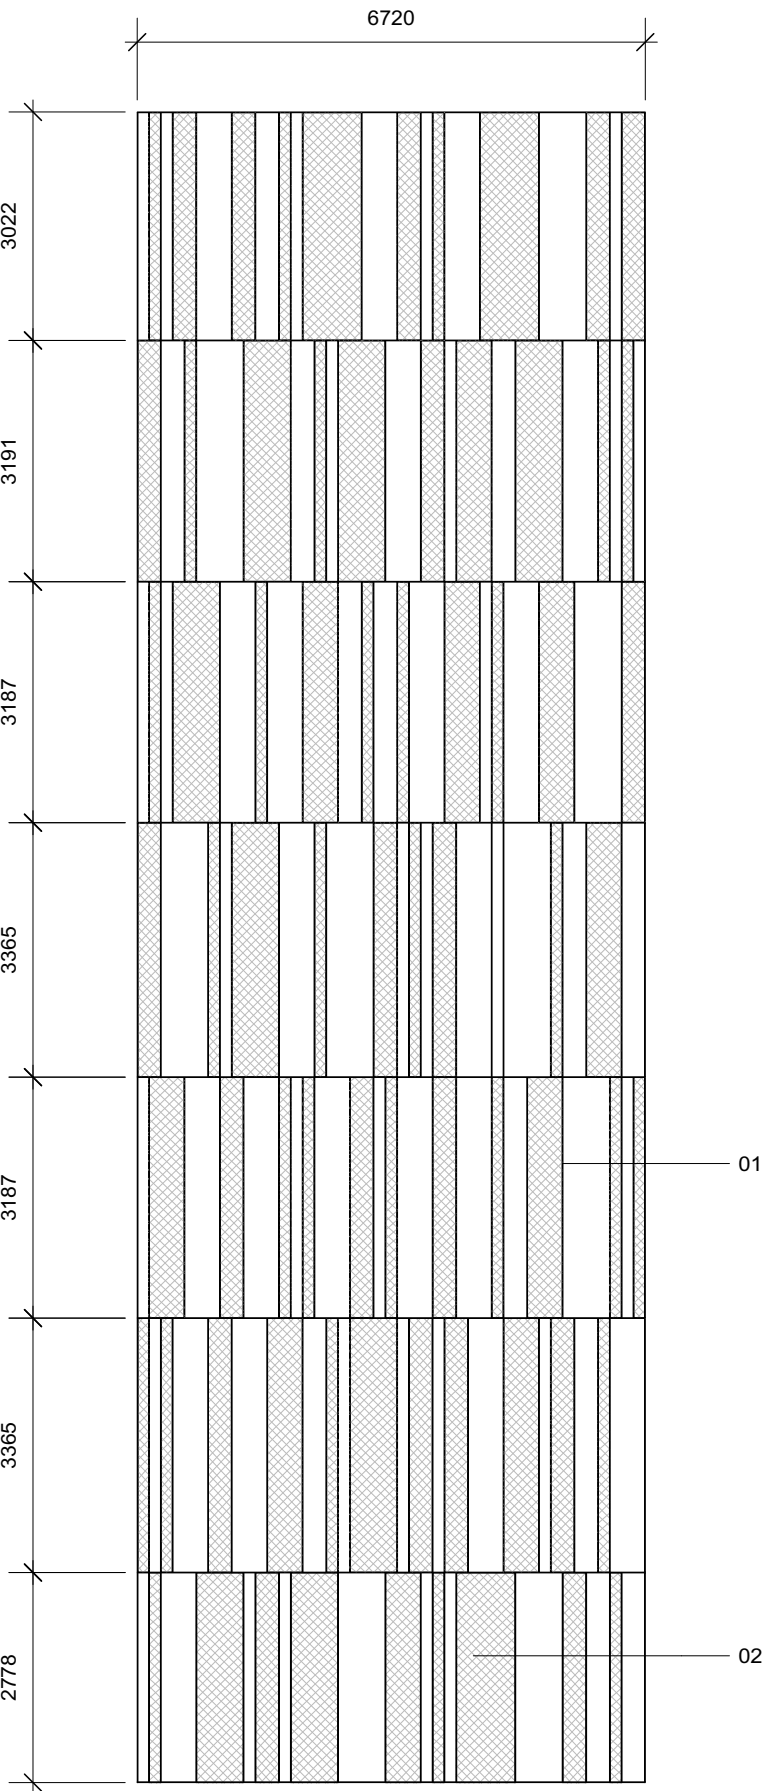

2 PROPOSED FRAME WORK
Scale: 1:100

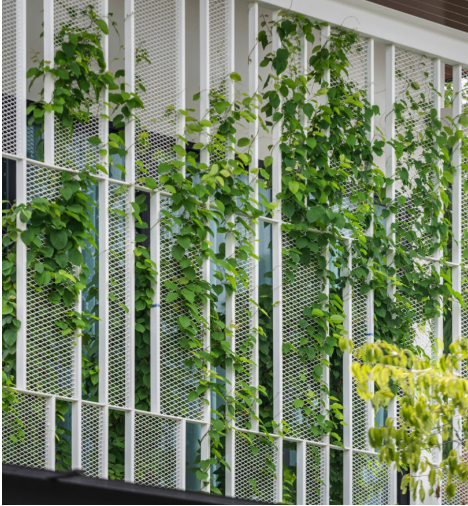

REFERENCE IMAGE 01



REFERENCE IMAGE 02



SITE IMAGE 01



SITE IMAGE 02

GENERAL NOTES: THIS WORK IS THE INTELLECTUAL PROPERTY OF YOUTH AND MAY NOT BE REPRODUCED, COPIED OR REPLICATED, IN ANY FORM, WITHOUT THE WRITTEN PERMISSION, OR CONSENT. ALL DIMENSIONS ARE INDICATIVE AND TO BE VERIFIED ON SITE BY THE SELECTED CONTRACTOR - YOUTH CANNOT BE HELD LIABLE FOR ANY INACCURACIES. SPECIFIED MATERIALS AND EQUIPMENT, ARE TO BE INSTALLED TO MANUFACTURERS REQUIREMENTS. PRIOR TO ANY INSTALLATION, THE CONTRACTOR IS REQUIRED TO LIASE WITH THE MANUFACTURER, ON RECOMMENDED CONSTRUCTION METHODS. CONTRACTORS TO PROVIDE DRAWINGS FOR SIGN OFF. DRAWINGS TO BE READ IN CONJUNCTION WITH YOUTH ASSOCIATED SCHEDULES OR REFERENCES. WWW.YOUTH-STUDIO +44 (0) 161 7060 467 3 STEVENSON SQUARE, NORTHERN QUARTER, MANCHESTER, M1 1DN	P01	02/12/2022	ISSUED FOR TENDER	PROJECT ID.	YS-233	CLIENT.	SIXTEEN REAL ESTATE	DRAWN BY	AS	DRAWING TITLE.	PROPOSED ELE. FRAME
				PROJECT TITLE.	ARTHUR HOUSE	ARCHITECT / PROJECT MANAGER	—	APPROVED BY.	LM	REV.	P01
				CHORLTON STREET, MANCHESTER, M1 3FH		DATE DRAWN.	31/11/22	SCALE.	A2	DRAWING NO.	223-YOU-XX-XX-DR-I-2127