




Example image




Example image




1:100 Elevation Charnley Close.

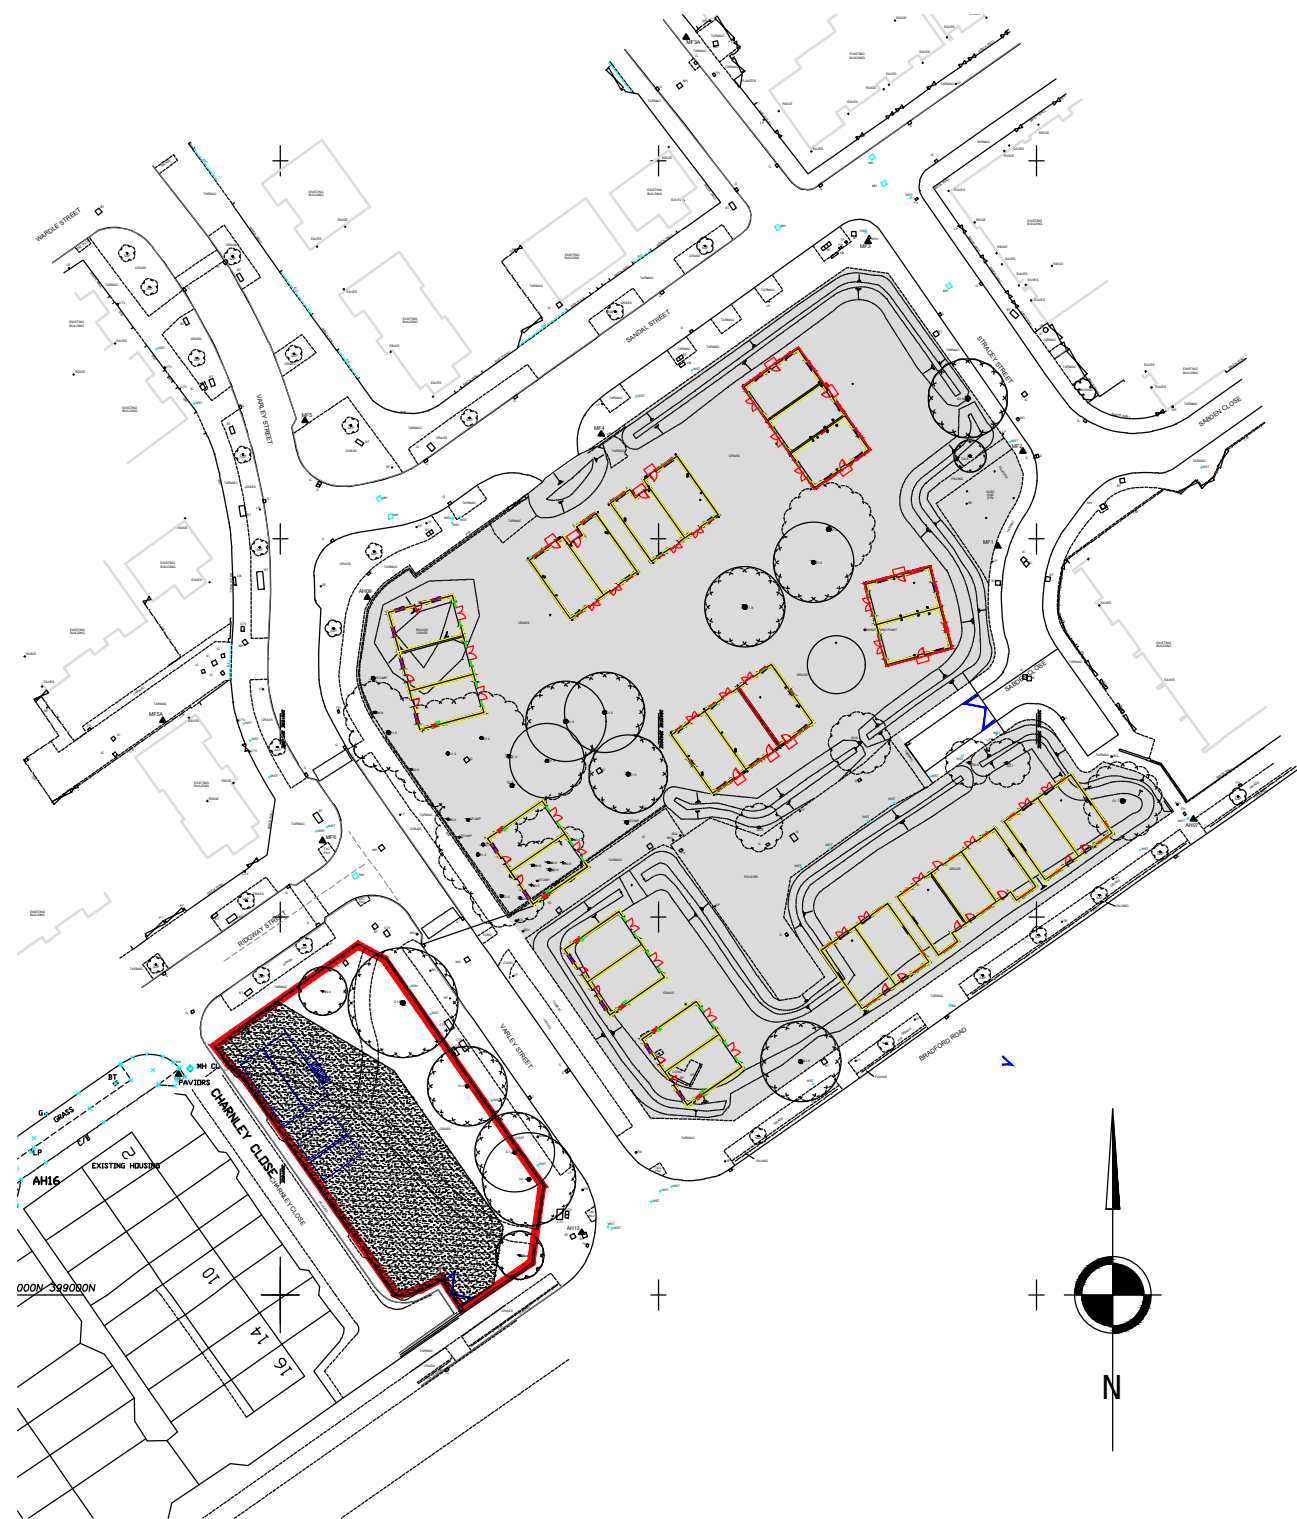

1:1000 Location Plan

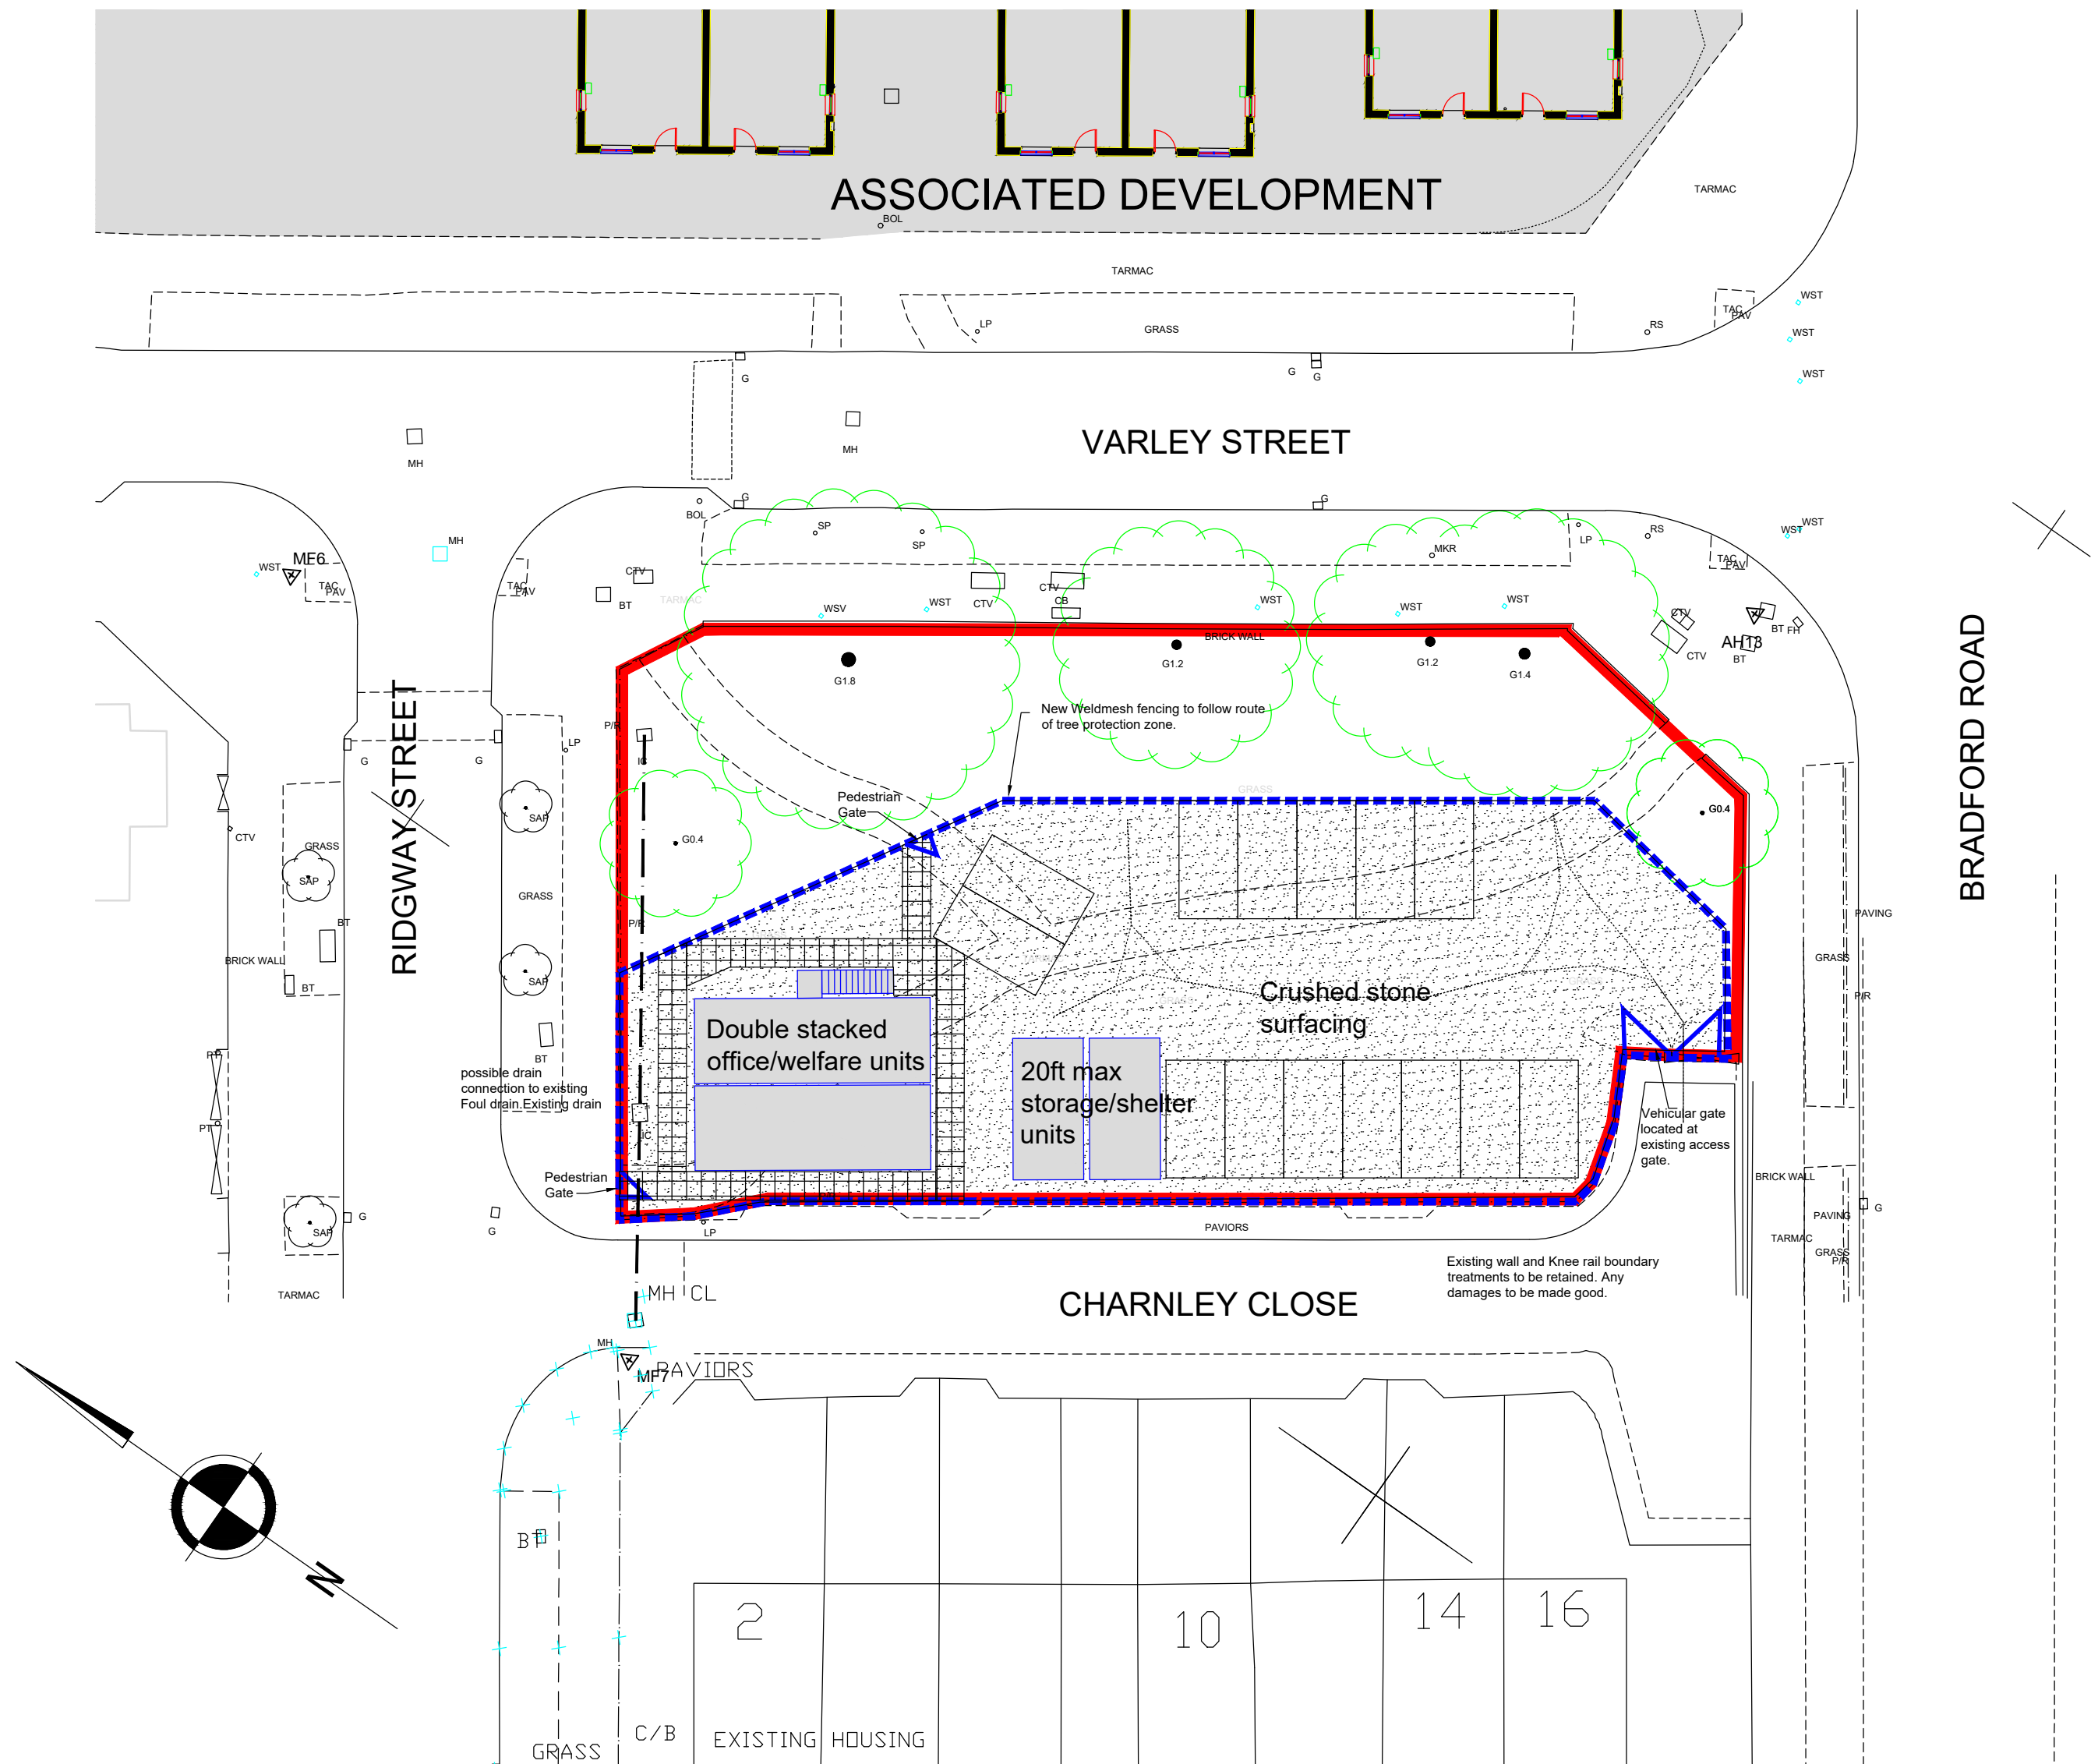

1:250 Welfare & Parking Compound detail

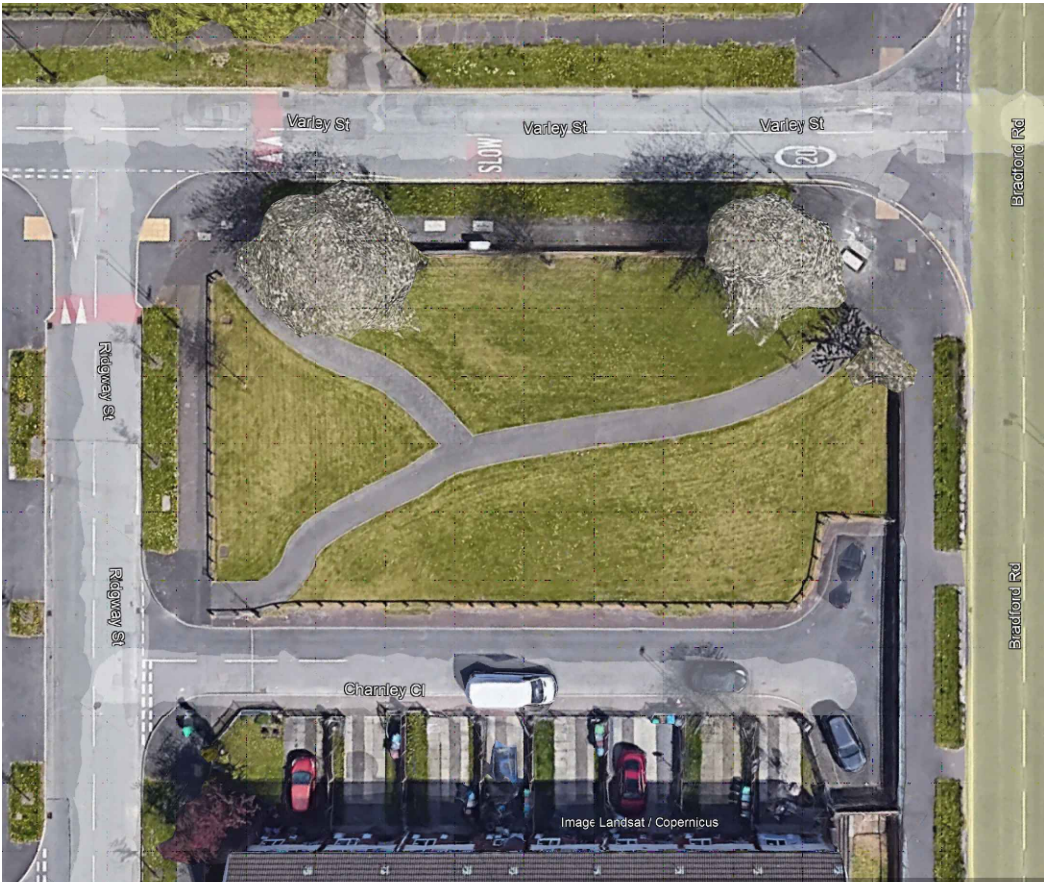

N.T.S. Existing land

Client	
Lovell Partnerships	
Drawing Title	
Proposed Offsite Welfare & Parking Area	
Cell 7.5B(i)	
Charnley C1, Ridgeway St, Miles Platting	
Scale(s)	1:500
Date	Oct 22
Job Number	
Drawn	Checked
Sheet Size & Drg Number & Revision	
MP7.5-WP001 rev#	