EXISTING TESLA SERVICE CENTRE

MANCHESTER TESLA CENTRE

TRT ---

CONFIDENTIAL

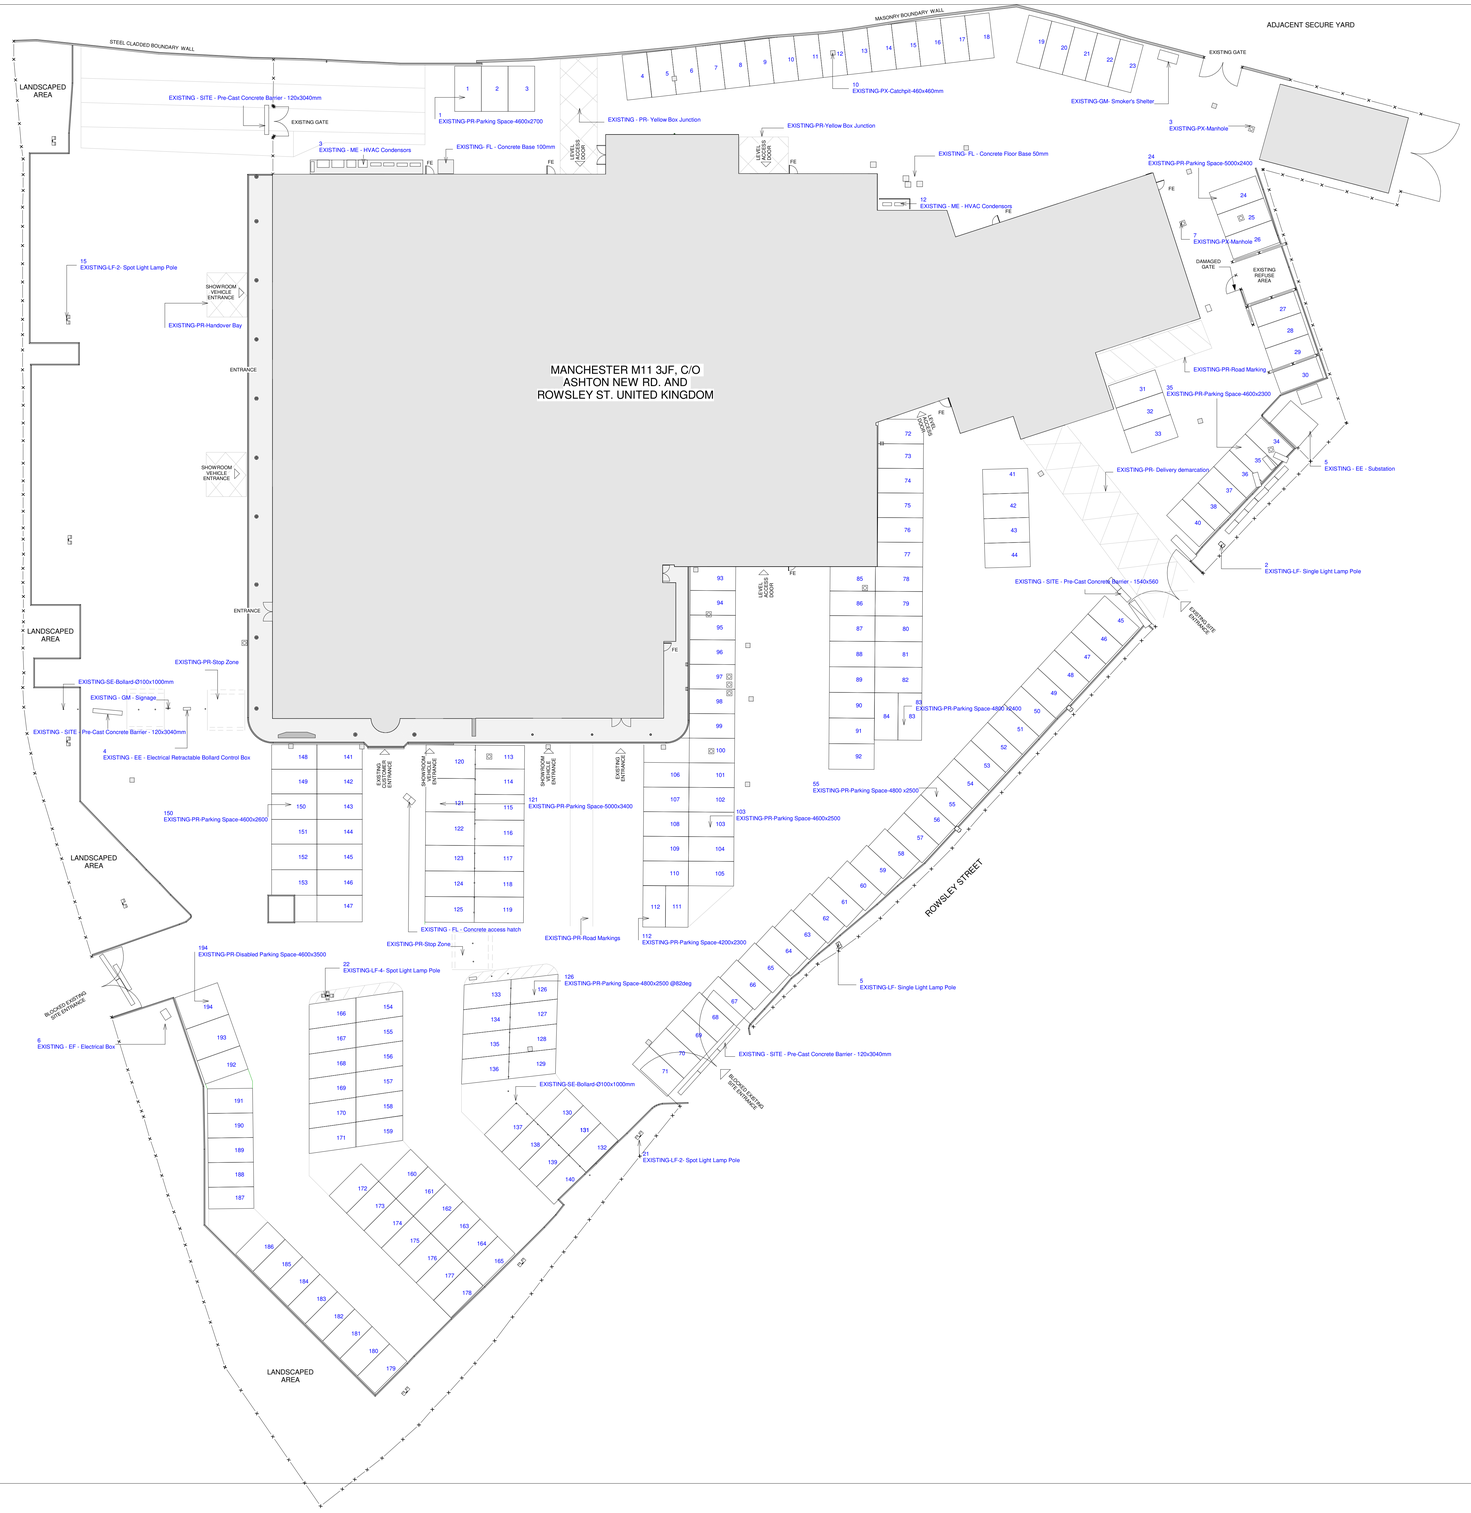

EXISTING SITE PLAN

1 : 200 @ A0

NO	DATE	DESCRIPTION	ISSUED BY

REVISION SCHEDULE

TESLA

MANCHESTER M11 3JF, UNITED KINGDOM

2022/11/08 20:44:42

PLEASE NOTE ANY SUBSEQUENT REVISION TO AN APPROVED CONCEPT WILL CAUSE DELAY AND IMPACT COST