


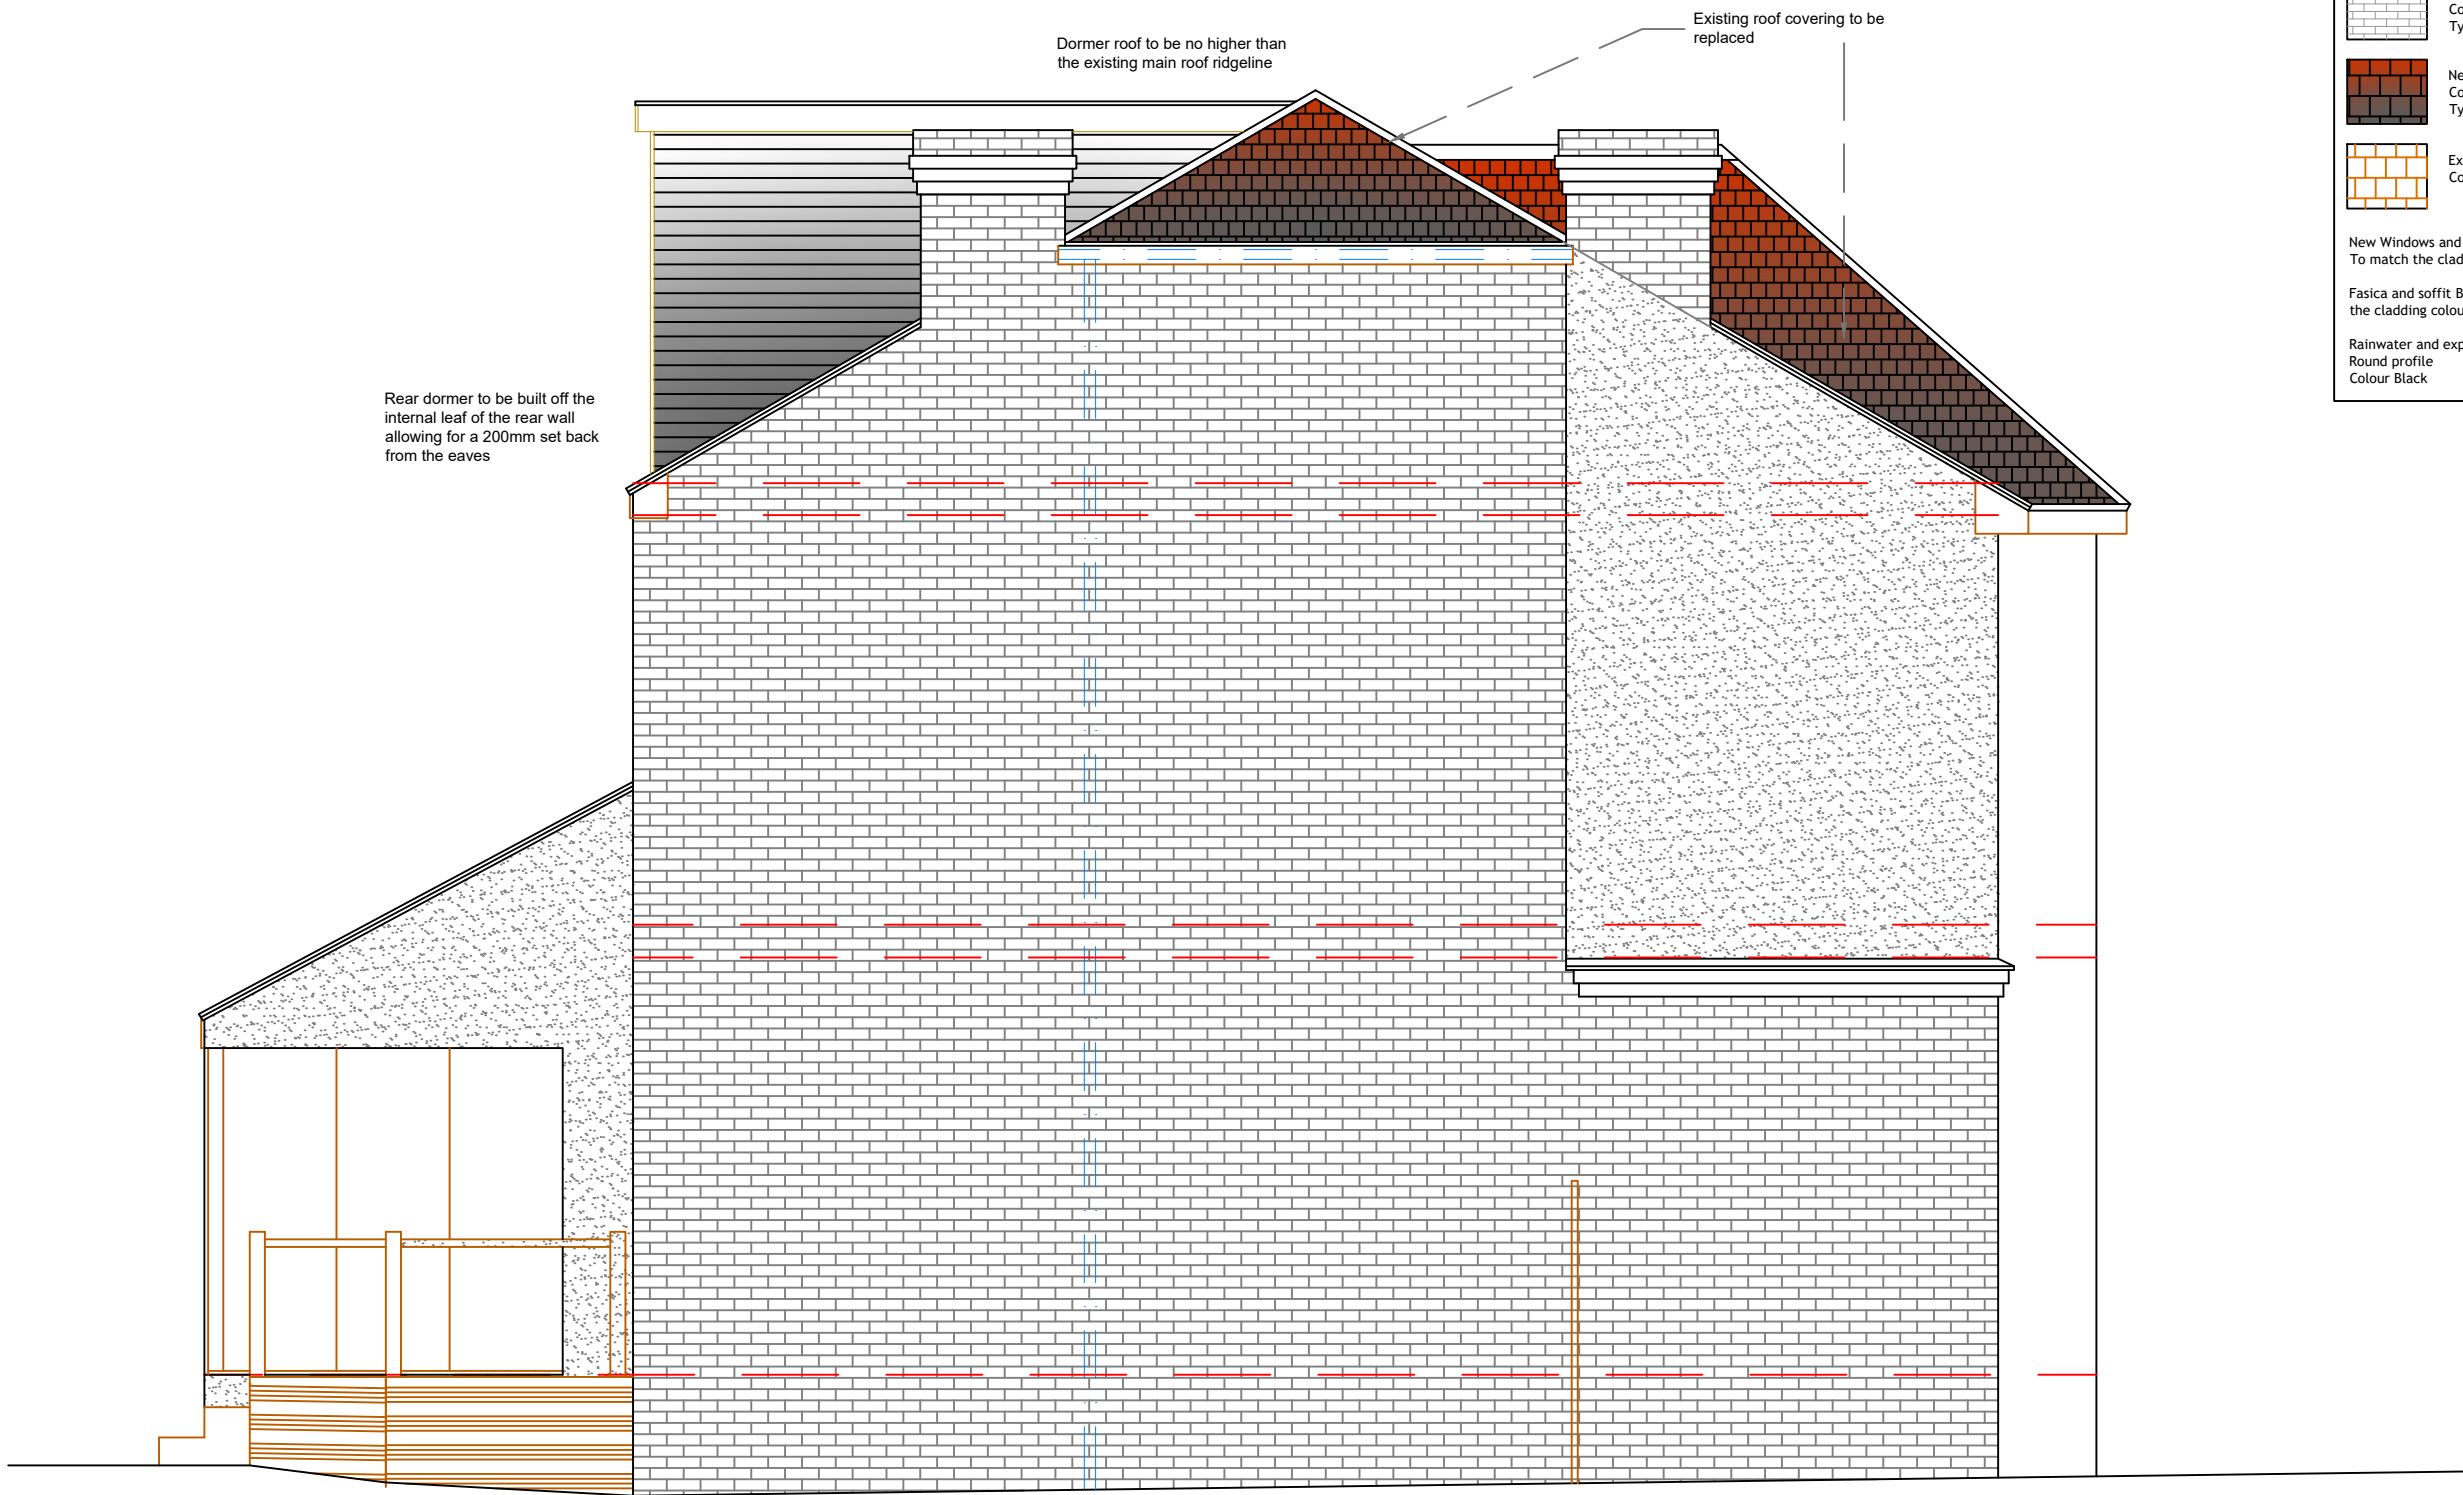

Elevation Materials Legend - House

- New Cladding
Colour - Dark Grey
Type - Smooth
- Existing brickwork
Colour - Red
Type - Common
- New Roof Covering
Colour - Old English Dark Red
Type - Concrete
- Existing Rosemary Tiles
Colour - Red

New Windows and doors to be Grey uPVC
To match the cladding colour

Fasica and soffit Boards to the dormer to be grey to match
the cladding colour

Rainwater and exposed waste Goods to be uPVC
Round profile
Colour Black

PROPOSED SIDE ELEVATION

EDIFICE

Building Consultants Limited

email: nick@edificebc.co.uk

mobile: 07917125231

Architecture

Project Management

Consultancy

All levels and dimensions must be checked on site by contractor prior to commencement of works. Any variations must be reported to Edifice BC Ltd.

All information hereon in is the copyright of Edifice BC Ltd. Copying in full or in part is forbidden without the written permission from Edifice BC Ltd.

PROJECT

Proposed Development at:
22 Darley Avenue
Didsbury
Manchester

DRAWING TITLE

Proposed Side Elevation

Planning

CLIENT

Mr and Mrs Gedge

DATE	Jan '23	DRAWING No	REV
DRAWN BY	NH	826-4.04	A
SCALE	1:50@A3		