

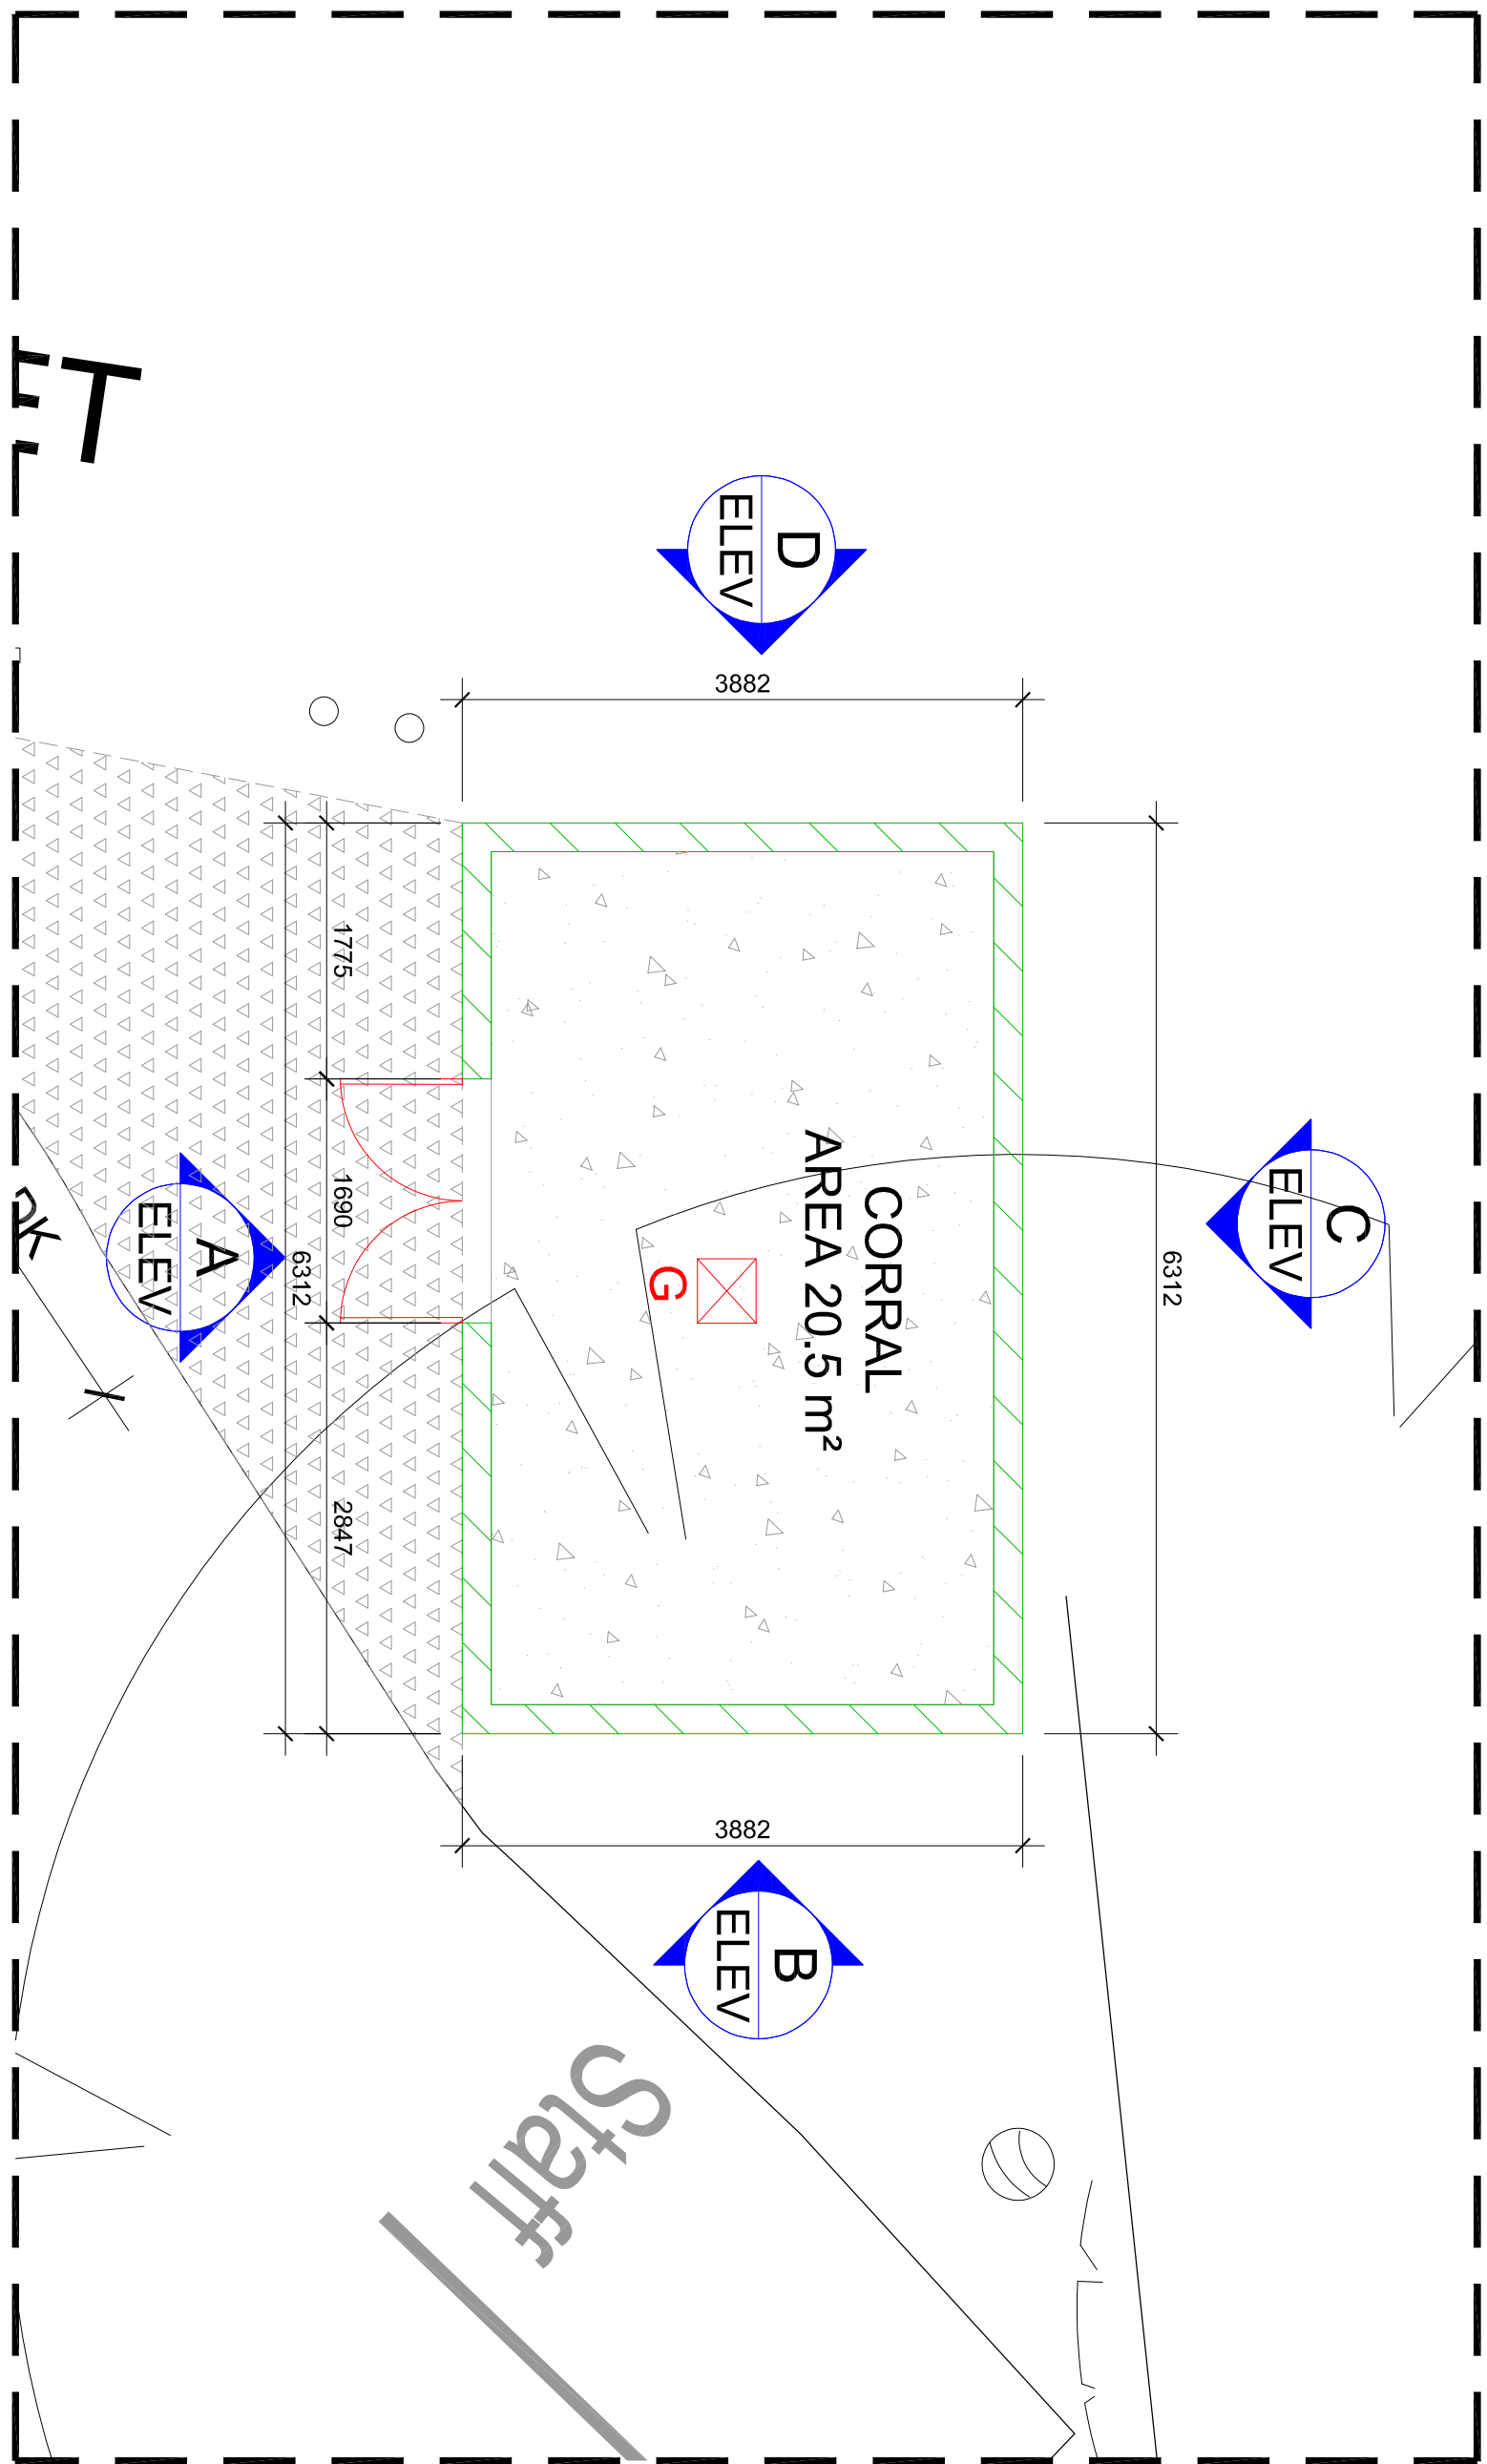


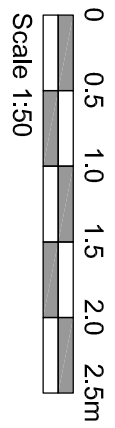


PLAN VIEW 1:50


ELEVATION A 1:50

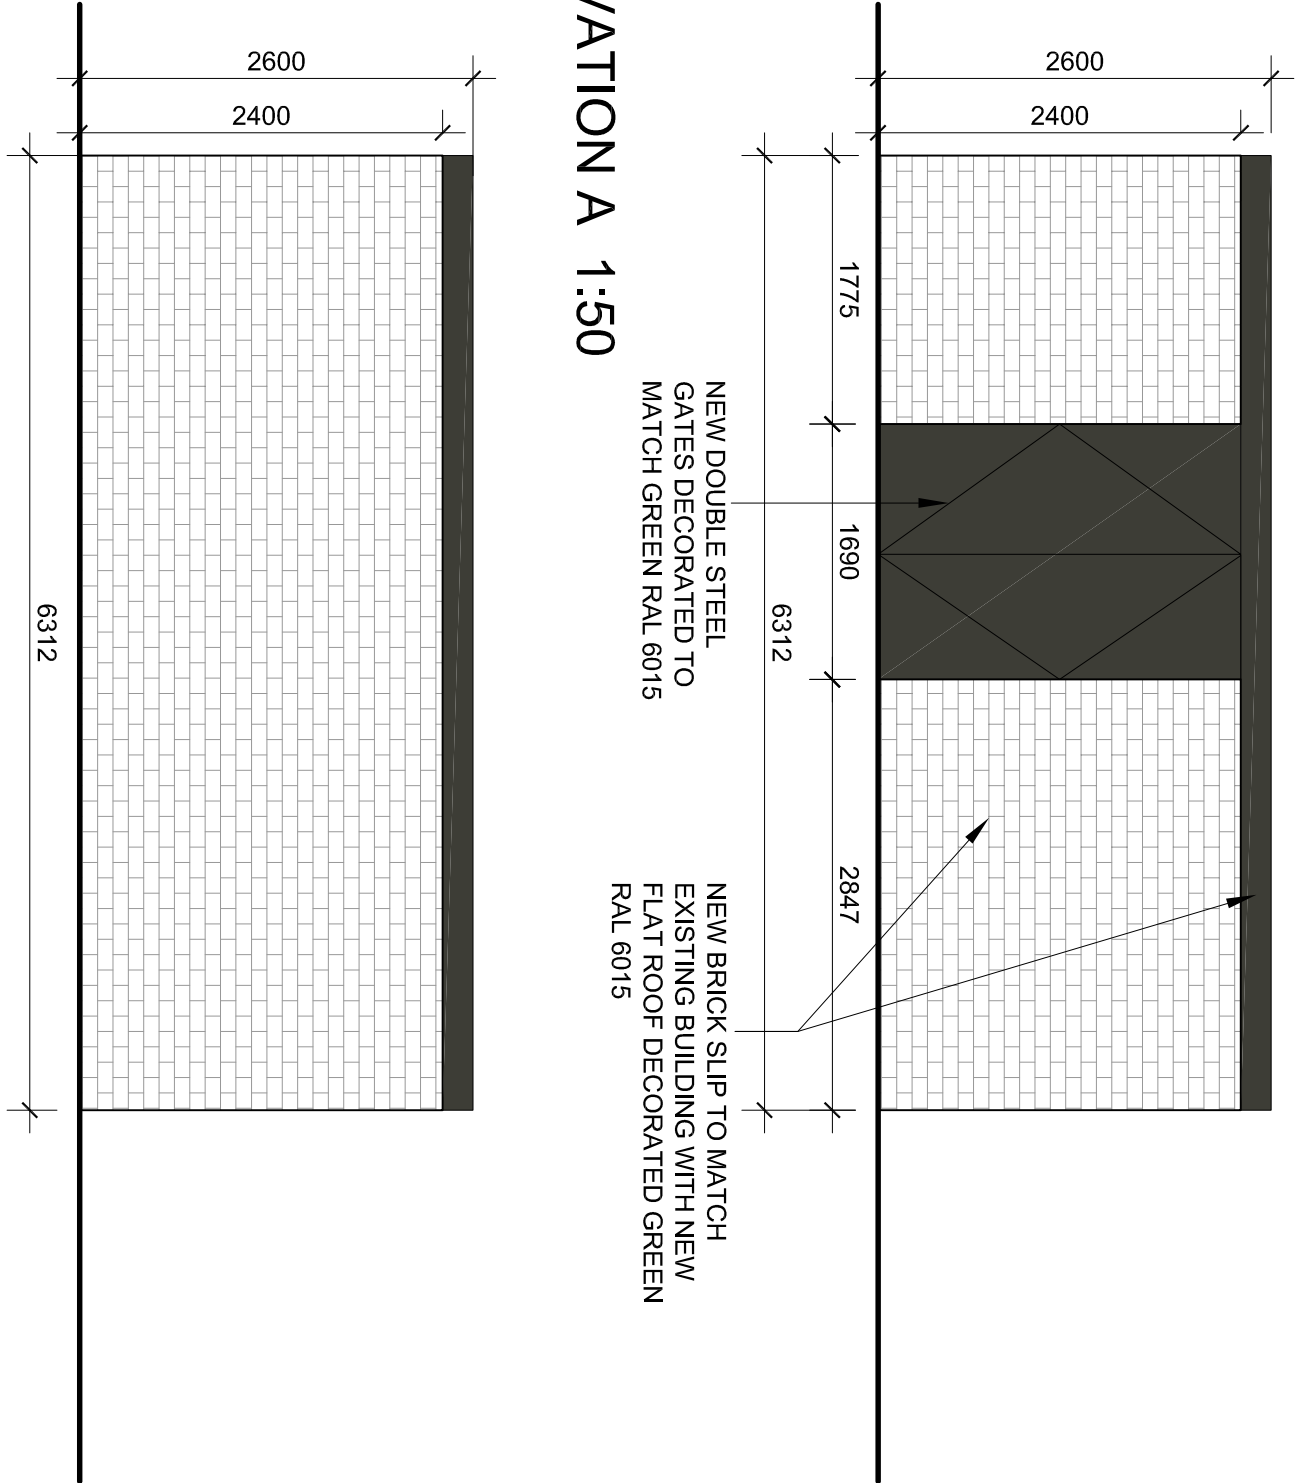


ELEVATION B 1:50

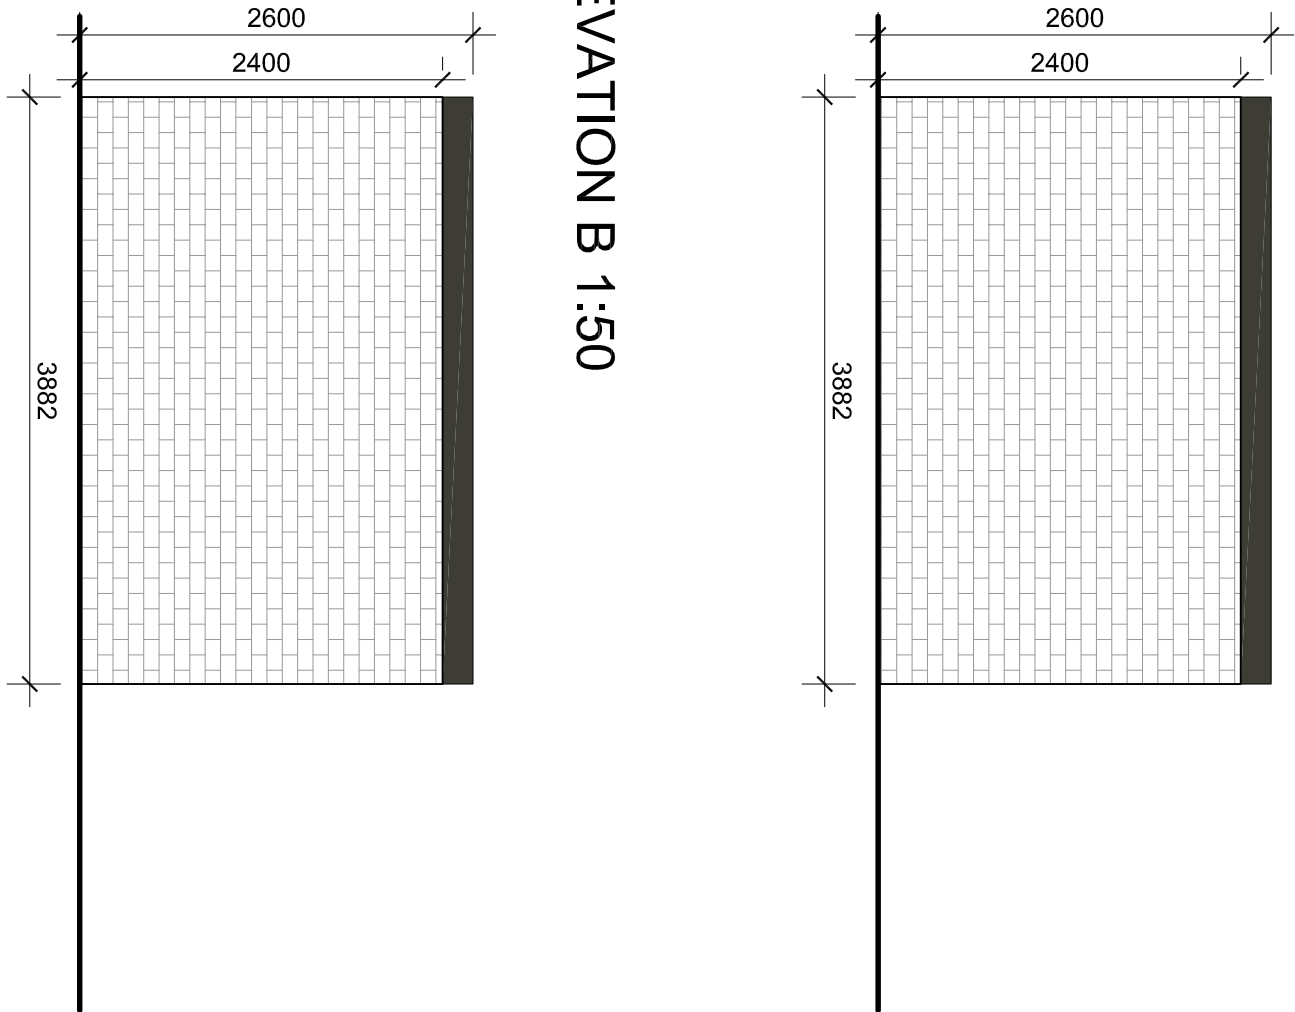


ELEVATION C 1:50

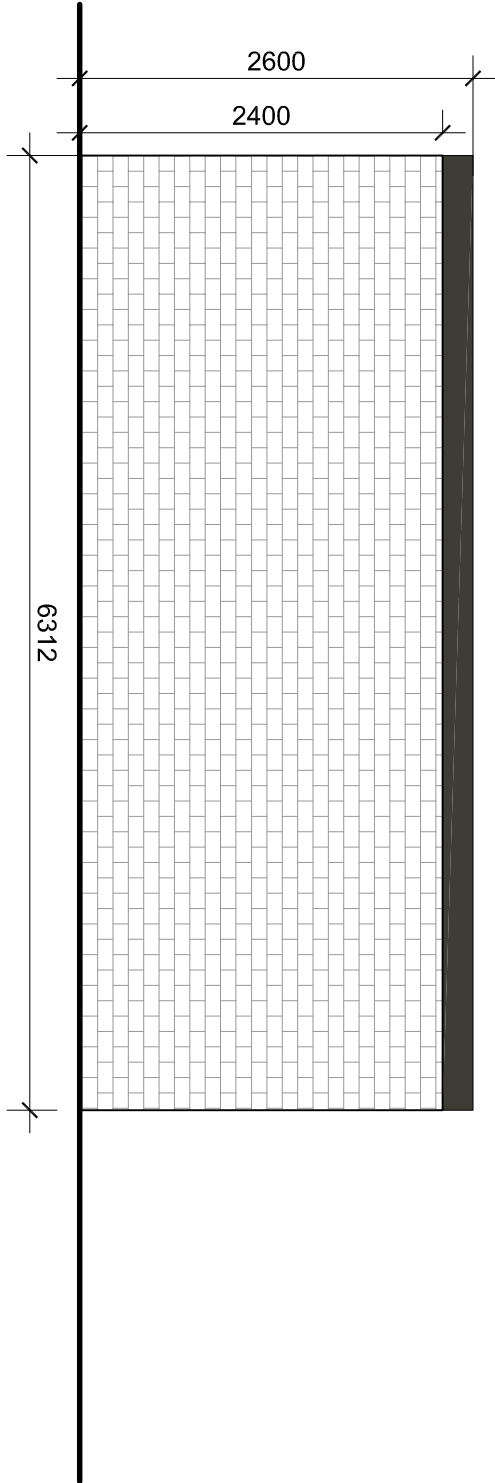

ELEVATION D 1:50

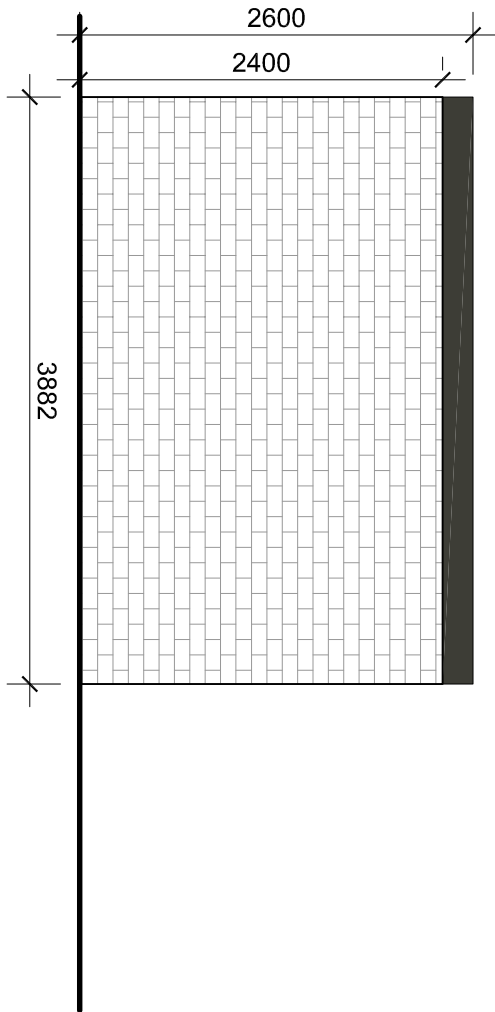

KEY PLAN  
Scale NTS

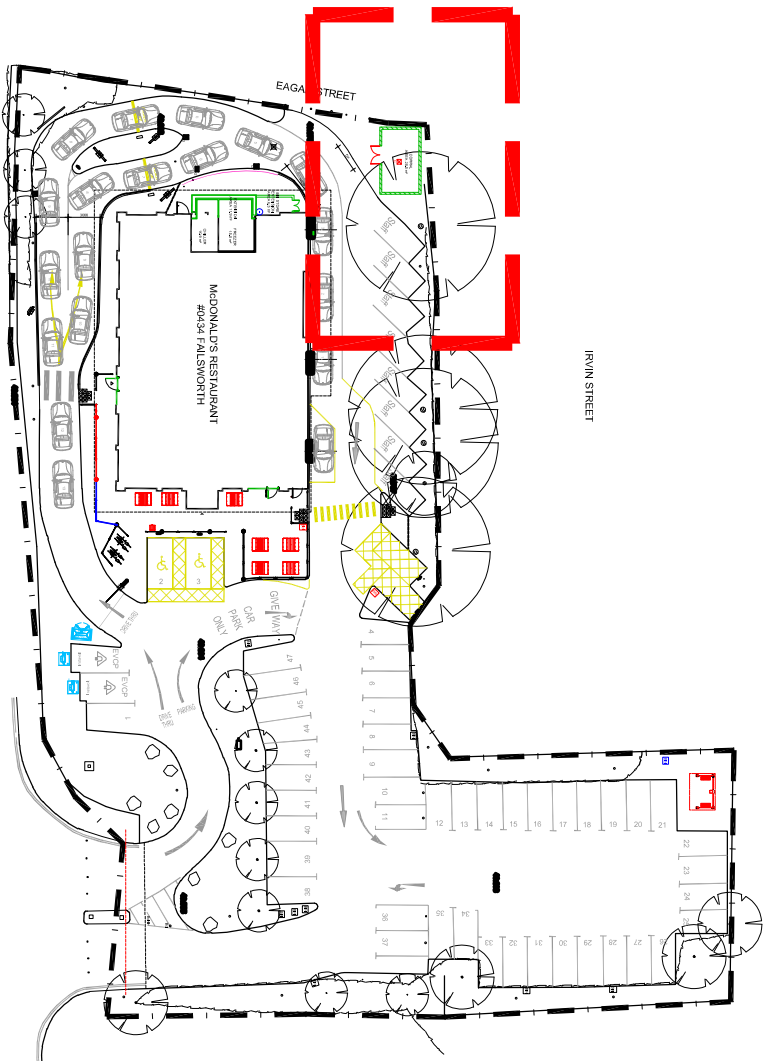

#### NOTES

- All dimensions and levels are to be checked on site.
- Any discrepancies are to be reported to the architect before any work commences.
- This drawing shall not be relied upon to ascertain any dimensions. Work to figured dims only.
- This drawing shall not be reproduced without express written permission from AEW.
- Title and/or drawings and assembly drawings are produced using all reasonable endeavours. AEW cannot be responsible for the accuracy or scale discrepancy of base plans supplied to them.
- All works are to be undertaken in accordance with Building Regulations and the latest British Standards.
- All proprietary materials and products are to be used strictly in accordance with the manufacturers recommendations.

#### CDM 2015

Client notified of duties: **As Designers Workshops**  
Principal Designer: **CSS**  
Unless noted below, all known hazards have been highlighted on the drawing.

## PLANNING

|                                           |         |
|-------------------------------------------|---------|
| project                                   | store   |
| 1169 OLDHAM ROAD,<br>FALSWORTH<br>M40 2FU | 0434    |
| drawing title                             |         |
| Proposed Remote Corral Details            |         |
| date                                      | drawn   |
| 12/10/22                                  | AL      |
| scale                                     | checked |
| 1:50                                      | MW      |

Job No

Rev

12824\_AEW\_0434\_0018