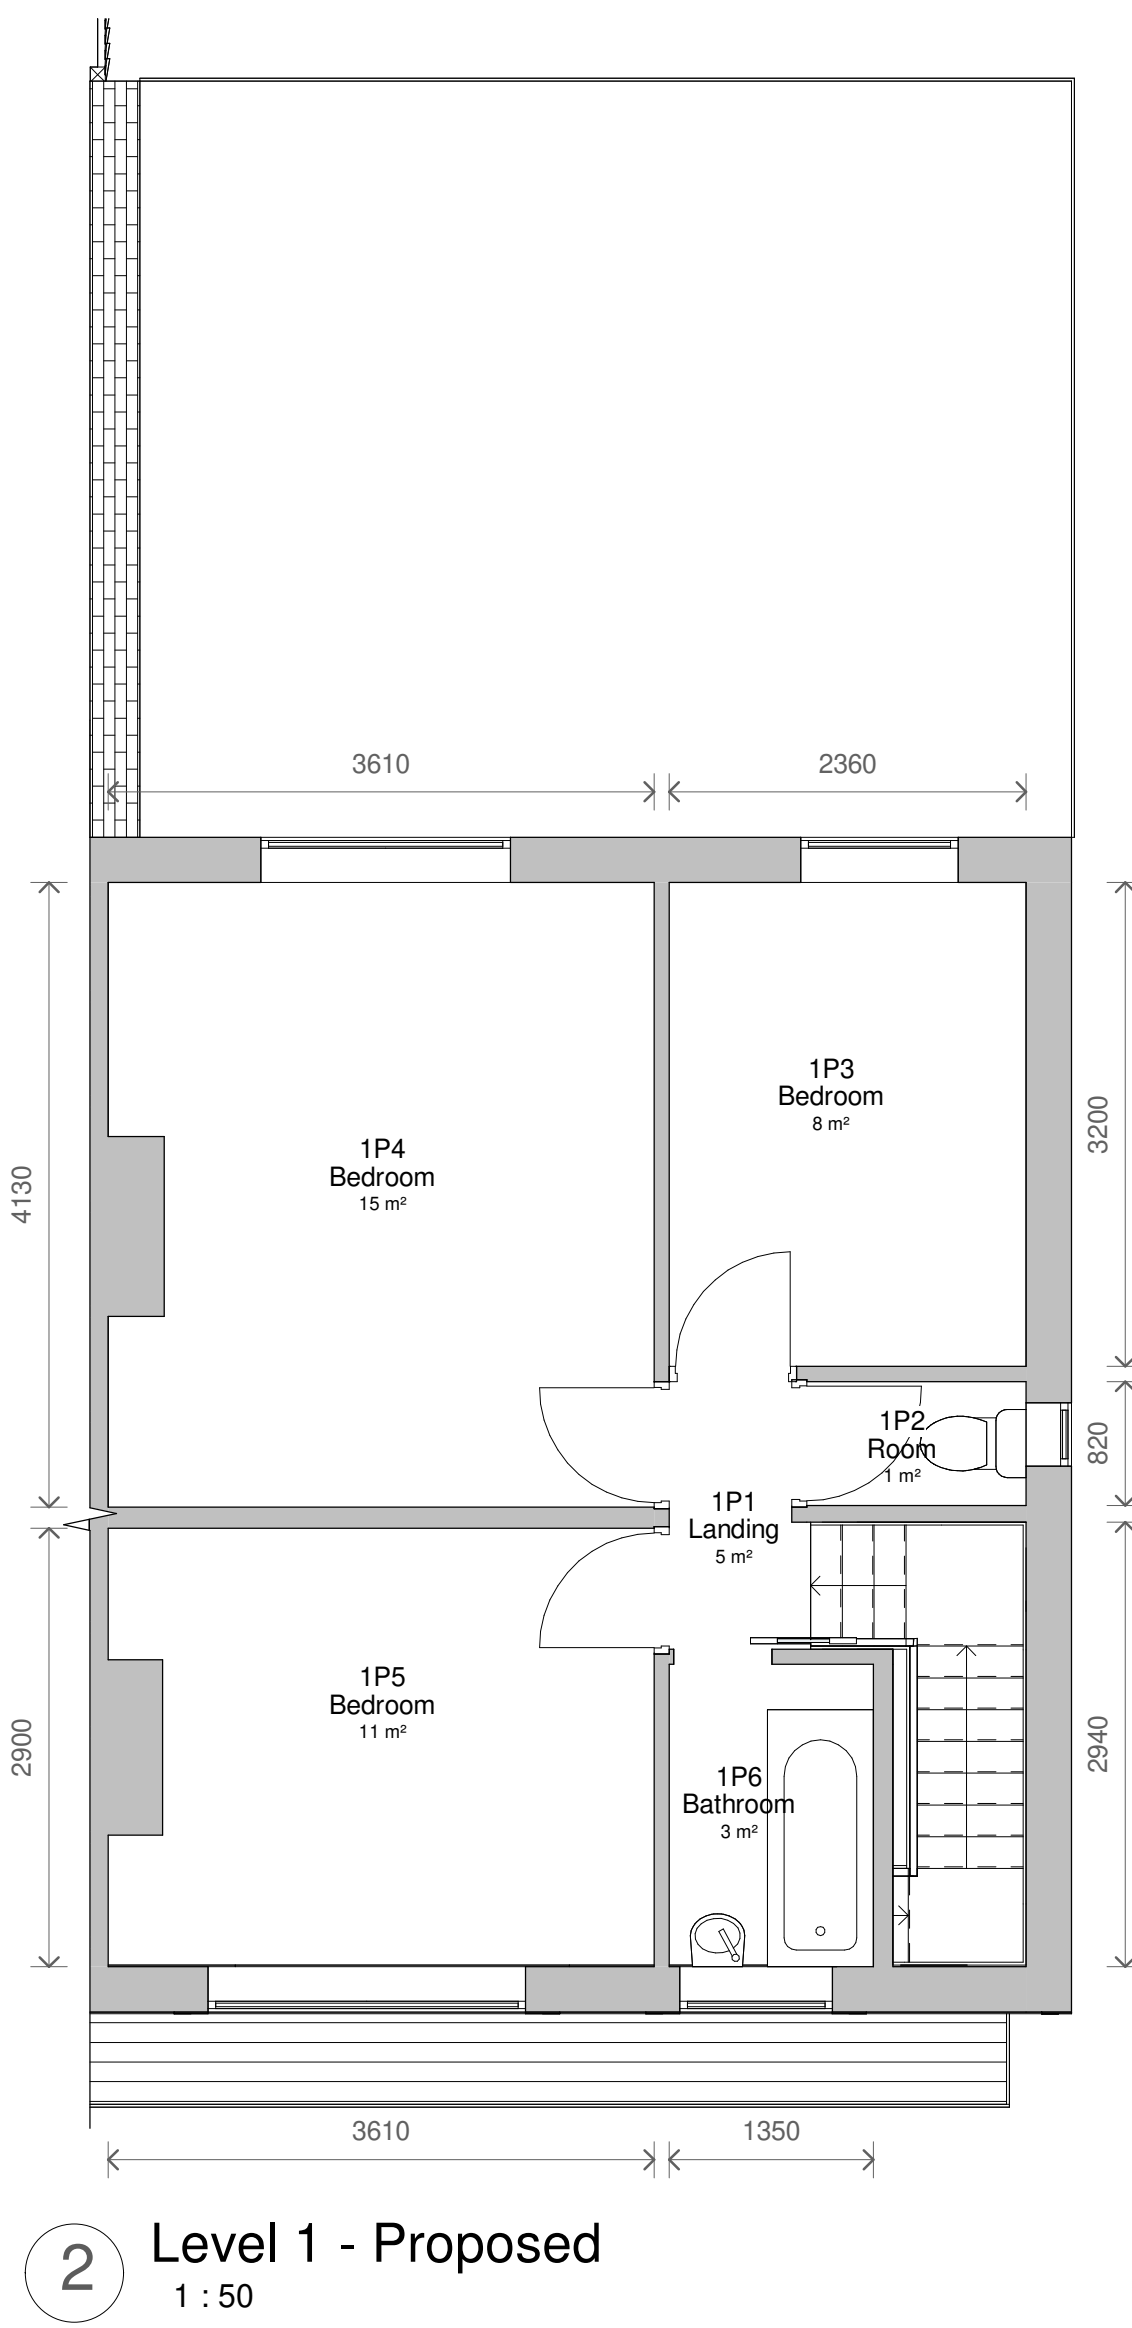
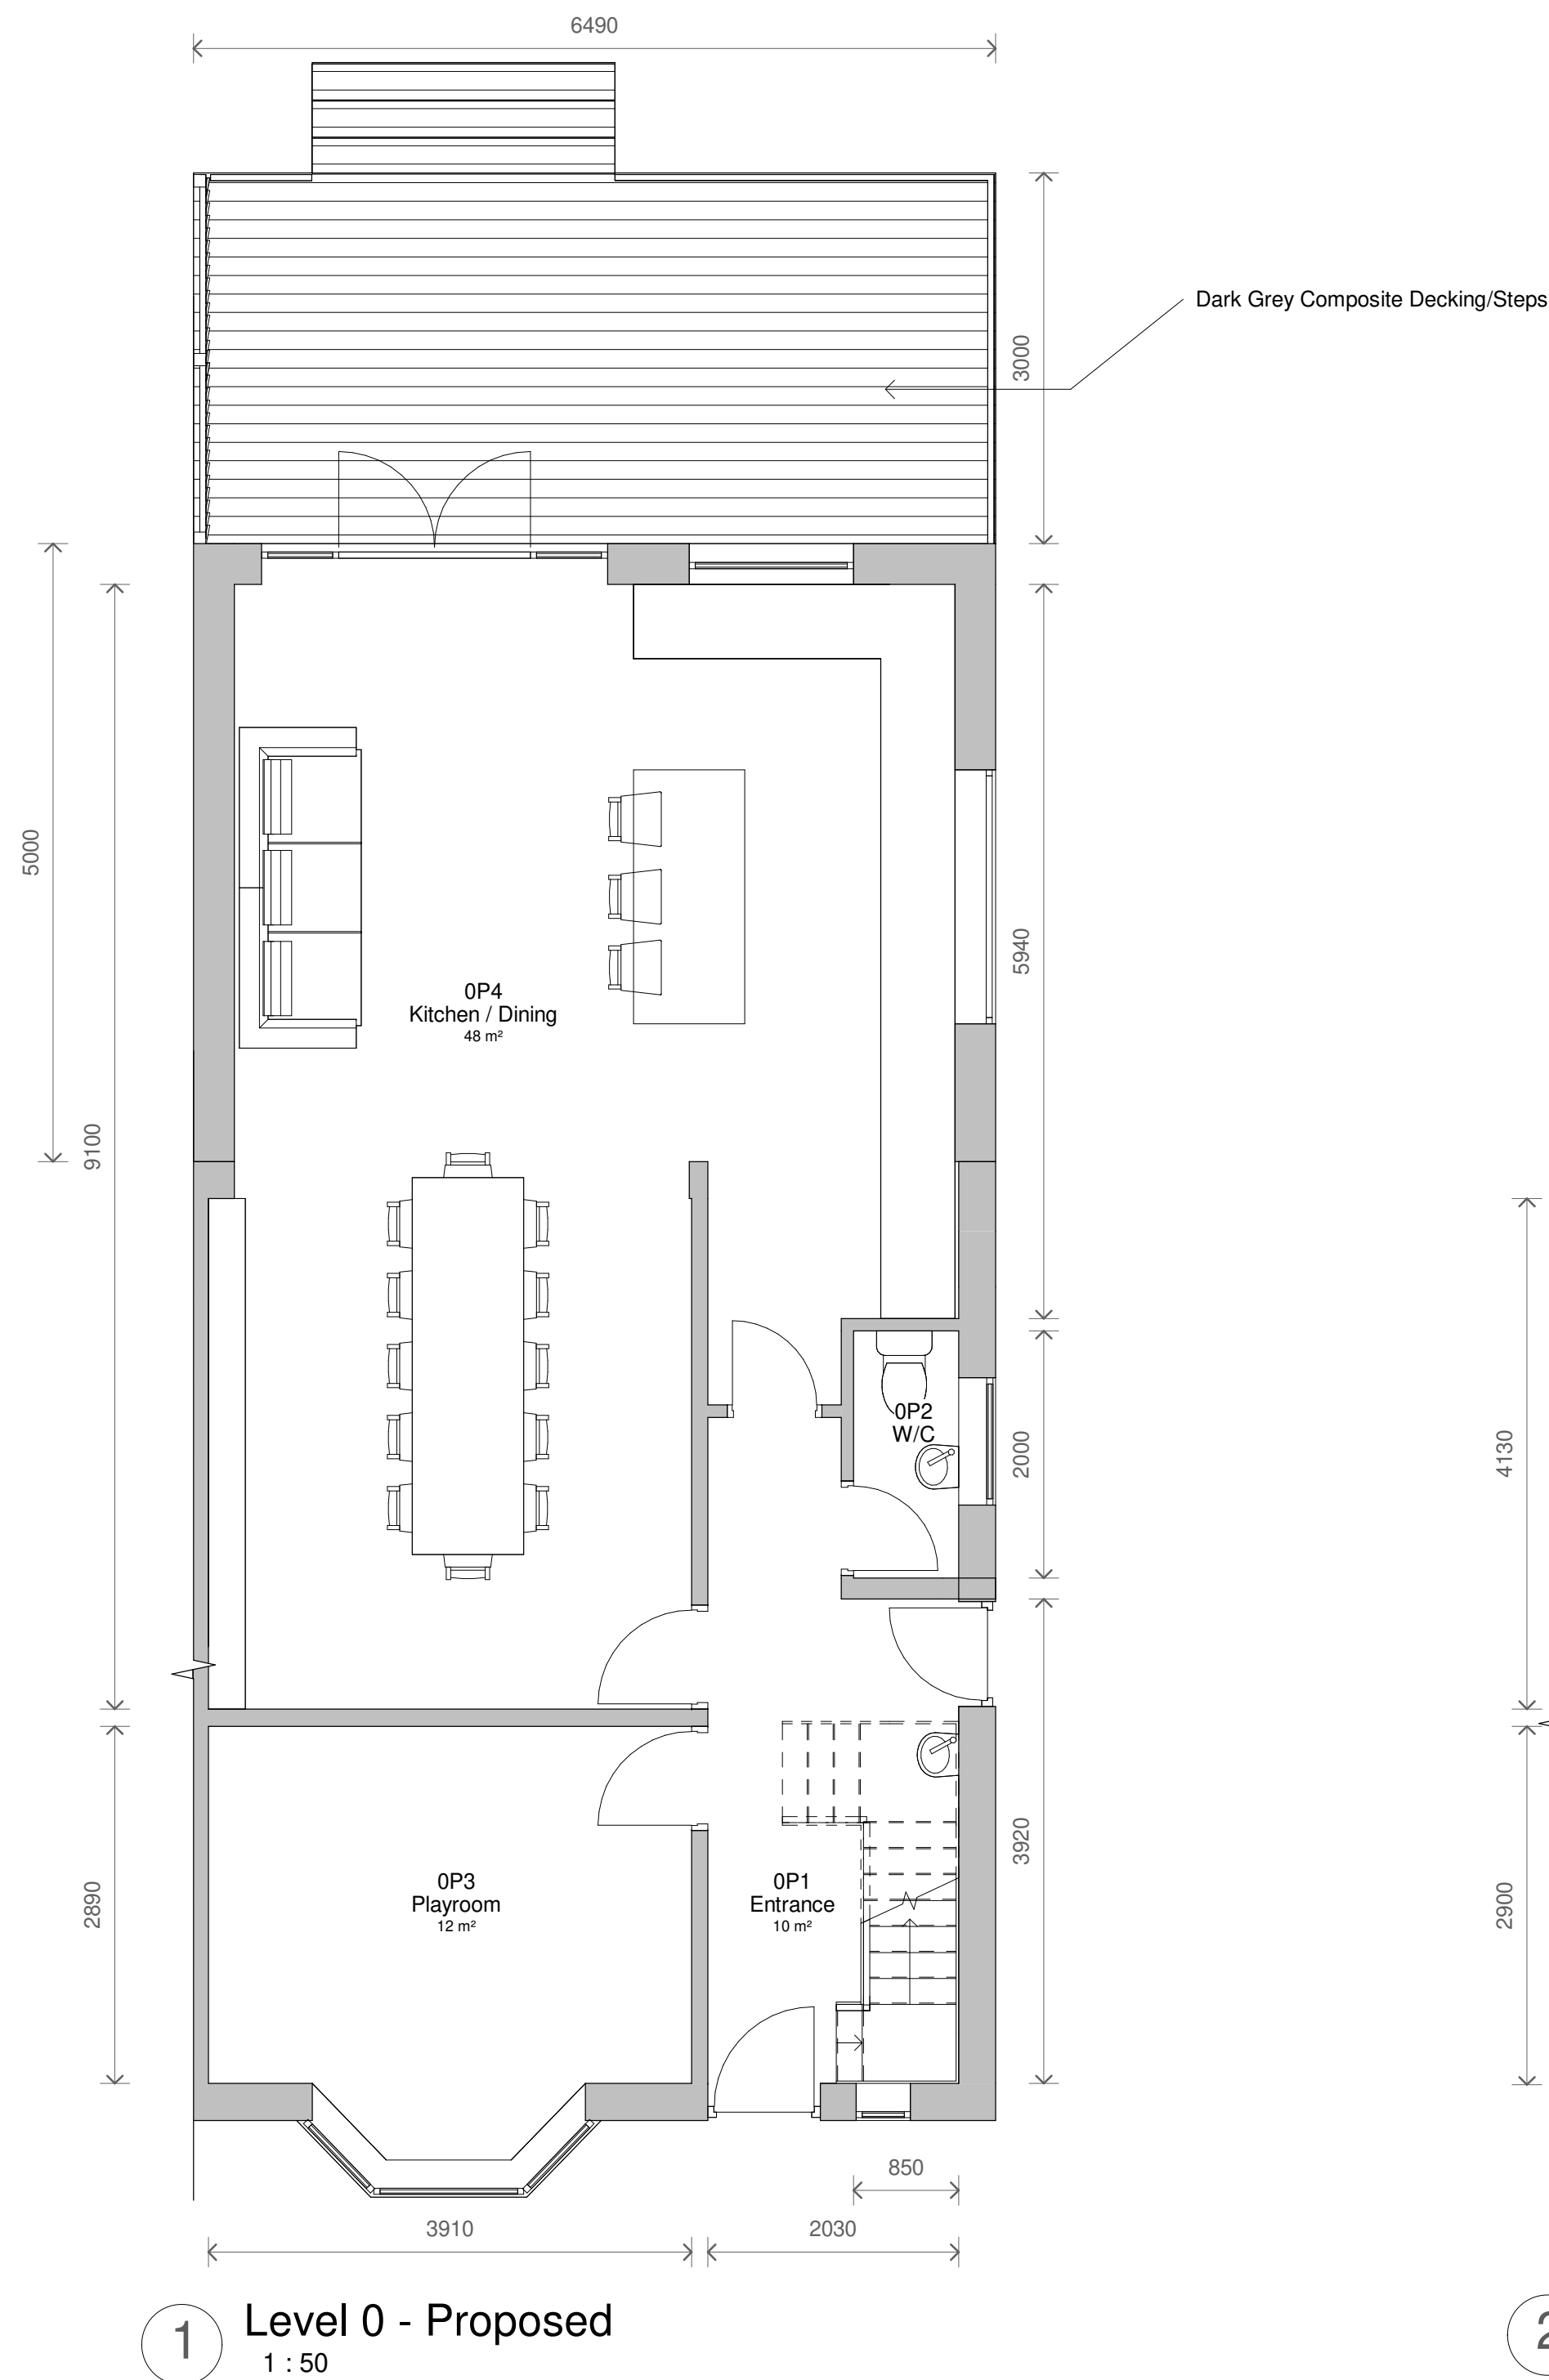
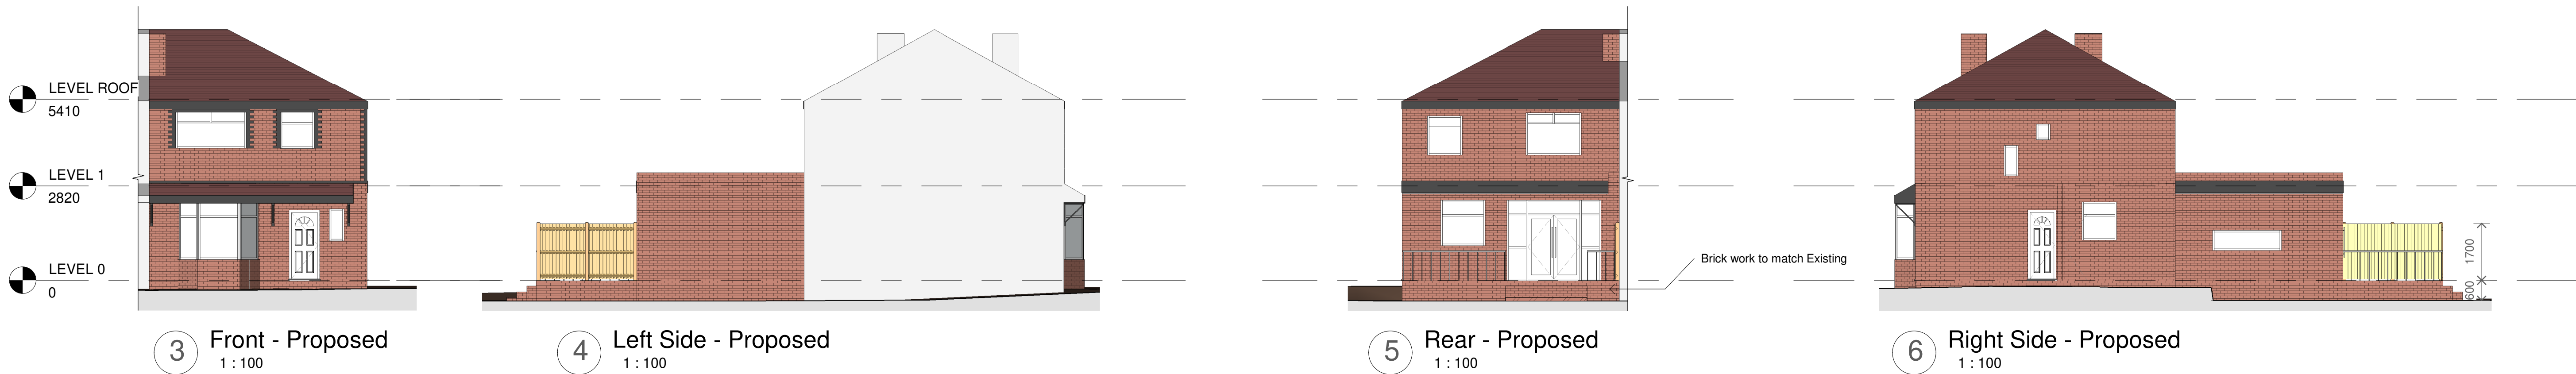


2	Deckin/Fence Revision	02/02/2023
1	PLANNING	05/01/2023
No.	Description	Date

PROJECT			63 Edilom Road		
TITLE			Proposed Plans and Elevations		
CLIENT			Abenson		
STATUS			DESIGN		
DRAWN BY	DATE	SCALE (@ A1)			
SG	14/12/2022	As indicated			
PROJECT NUMBER		DRAWING NUMBER		REV	
GSS22094.1		003		2	
GOLD SKETCH S T U D I O S www.goldsketch.co.ukinfo@goldsketch.co.uk0161 792 9595					
NOTES					
©COPYRIGHT. ALL RIGHTS RESERVED. NO PART OF THIS DRAWING IS TO BE REPRODUCED WITHOUT WRITTEN CONSENT. DRAWING TO BE USED FOR THE EXACT INDICATED ONLY. ALL DIMENSIONS MUST BE TO THE POINTS, LINE, AND AREAS AS CONFIRMED ON SITE. ANY DISCREPANCIES TO BE REPORTED TO THE ARCHITECT IMMEDIATELY. ALL DIMENSIONS MUST BE IN ACCORDANCE WITH CURRENT BUILDING REGULATION, RELEVANT CODES OF PRACTICE AND BRITISH STANDARDS. ALL DIMENSIONS ON THIS DRAWING ARE IN MILLIMETRES UNLESS OTHERWISE STATED.					