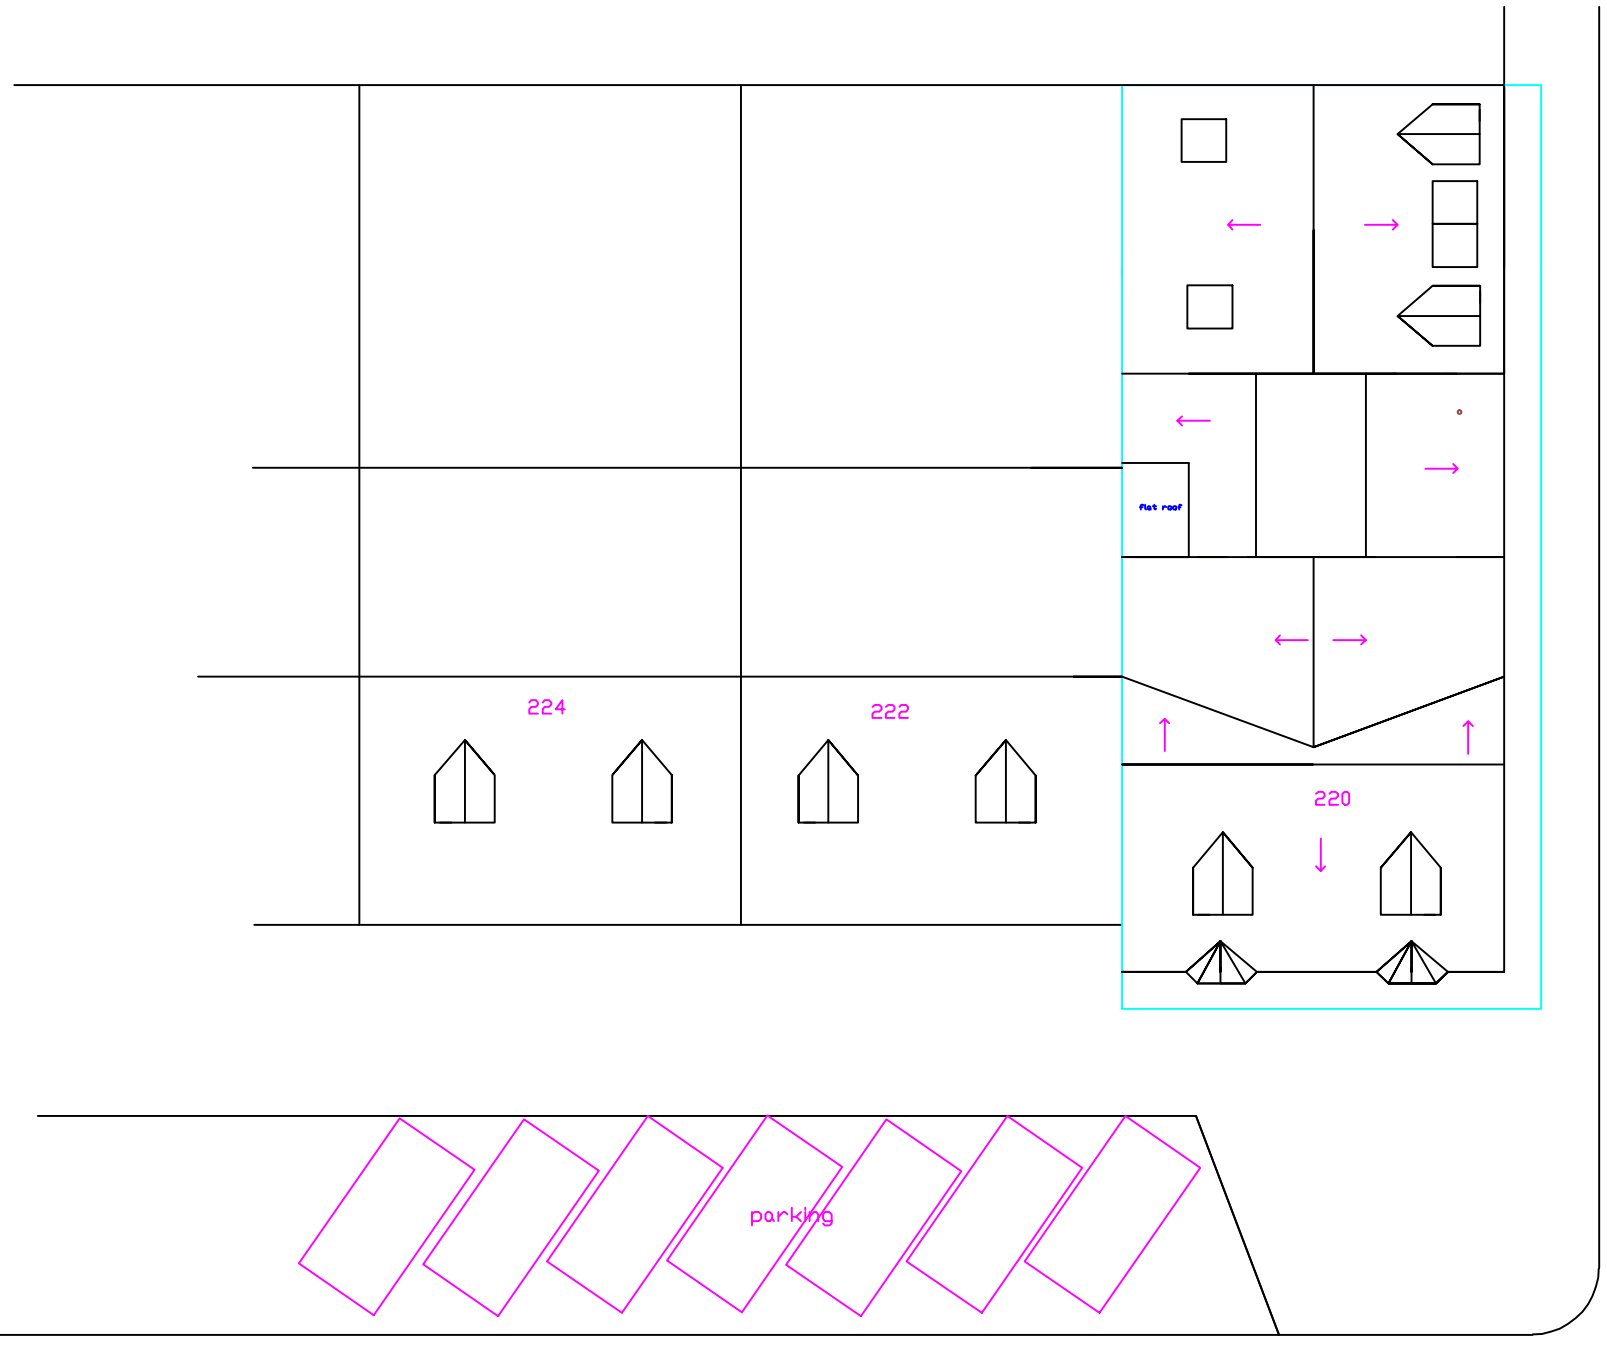


PROPOSED BLOCK PLAN 1:200

Date Rev	

PLEASE DO NOT SCALE OF THIS DRAWING TAKE ALL DIMENSIONS ON SITE
(builders Note)
Do not start any works untill all the approvals have been obtained.
Any discrepancy to be reported to Plans Drawn as soon as possible.

client:
AMIT COMAR,
MCS STORES,
220,FOG LANE ,
FALLOWFIELD,
MANCHESTER,
M20 6BG
TEL01614457740

drawing title:
SIDE AND REAR FIRST FLOOR EXTENSIONS WITH INTERNAL ALTERATIONS AND EXTRA ACCOMMODATION TO THE FIRST FLOOR AREA WITH FRONT AND REAR DORMERS

project:
MANCHESTER CITY COUNCIL
PLANNING AND BUILDING CONTROL

PLANS DRAWN
tel.no
07952934281
07856609593
email
Bawinterbottom
@aol.com
www.Plansforproperty.com
www.plansdrawn.org

drawn: **DRW**

date: **DECEMBER. 2022**

project no.	drg. no.	A3paper
FL 220	**53**	