
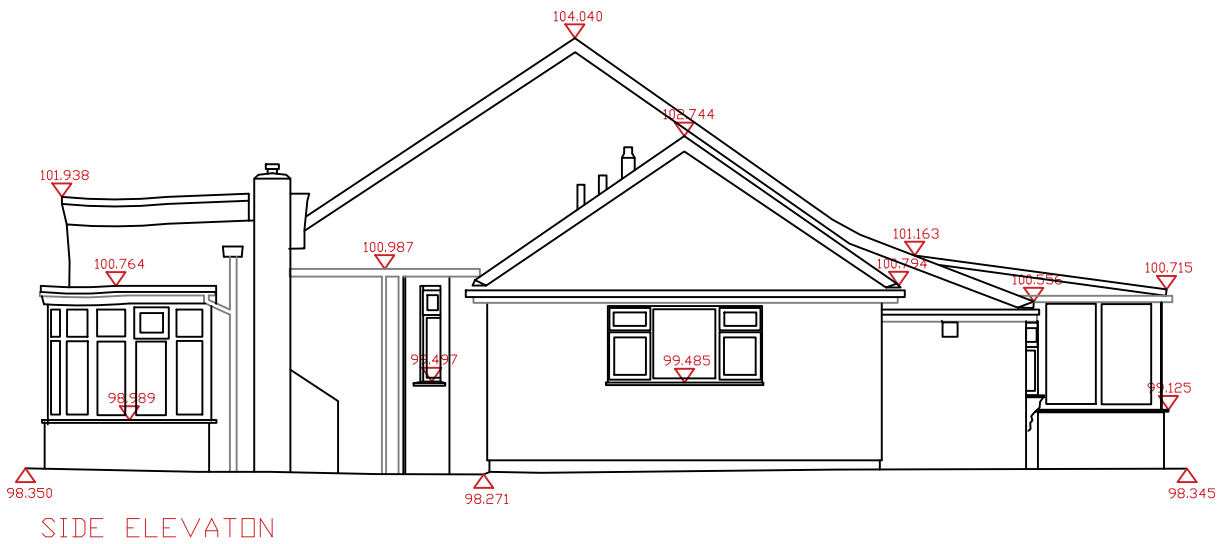
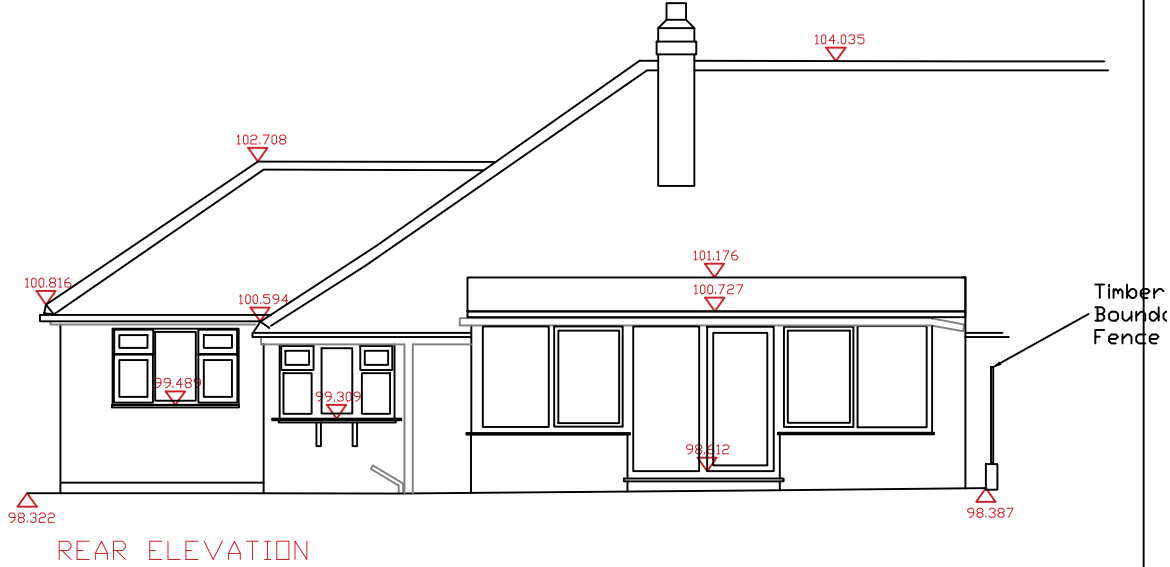


The builder must check the site and the approved drawings before commencing the works and must take any working measurements as necessary. Any discrepancy in the drawing must be reported to the client .

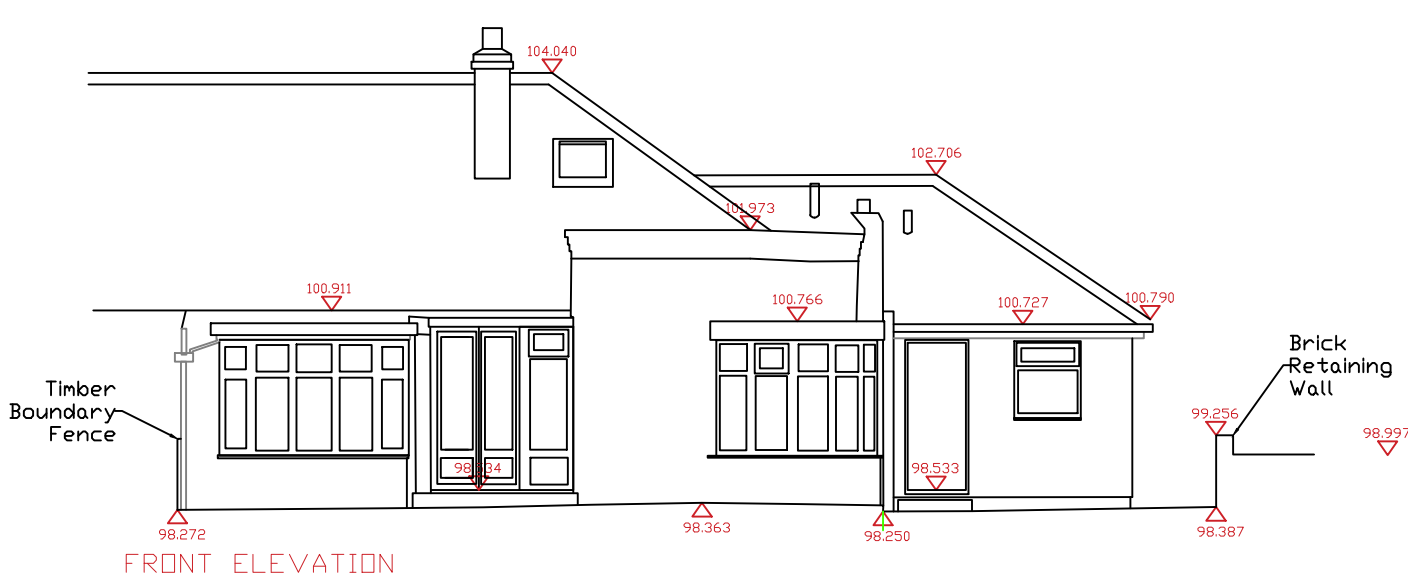

REVISION			
no.	date	description	initial

H S H
Engineering Design Services
428 Cheetham Hill Road Cheetham Manchester
M8 9LE. UK. 0161 7956385, 07940197 333

project title	Proposed ground floor extension at the rear a basement conversion including a front & rear dormer.		
client	Mr Krzysztof Tarczyński & Anna Kozłowska		
dwg. title	Existing Elevations		
dwg. no.	sheet no.	scale.	job no.
03		1:100 @ A3	
50 Spinney Road Manchester M23 1AB			
drawn by.	checked by.	approved by.	date
TZ			Jan 2023