



2 King Street / 95 - 97 Deansgate, Manchester, M3 2BQ.

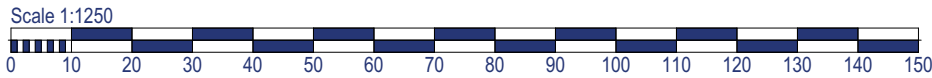

North

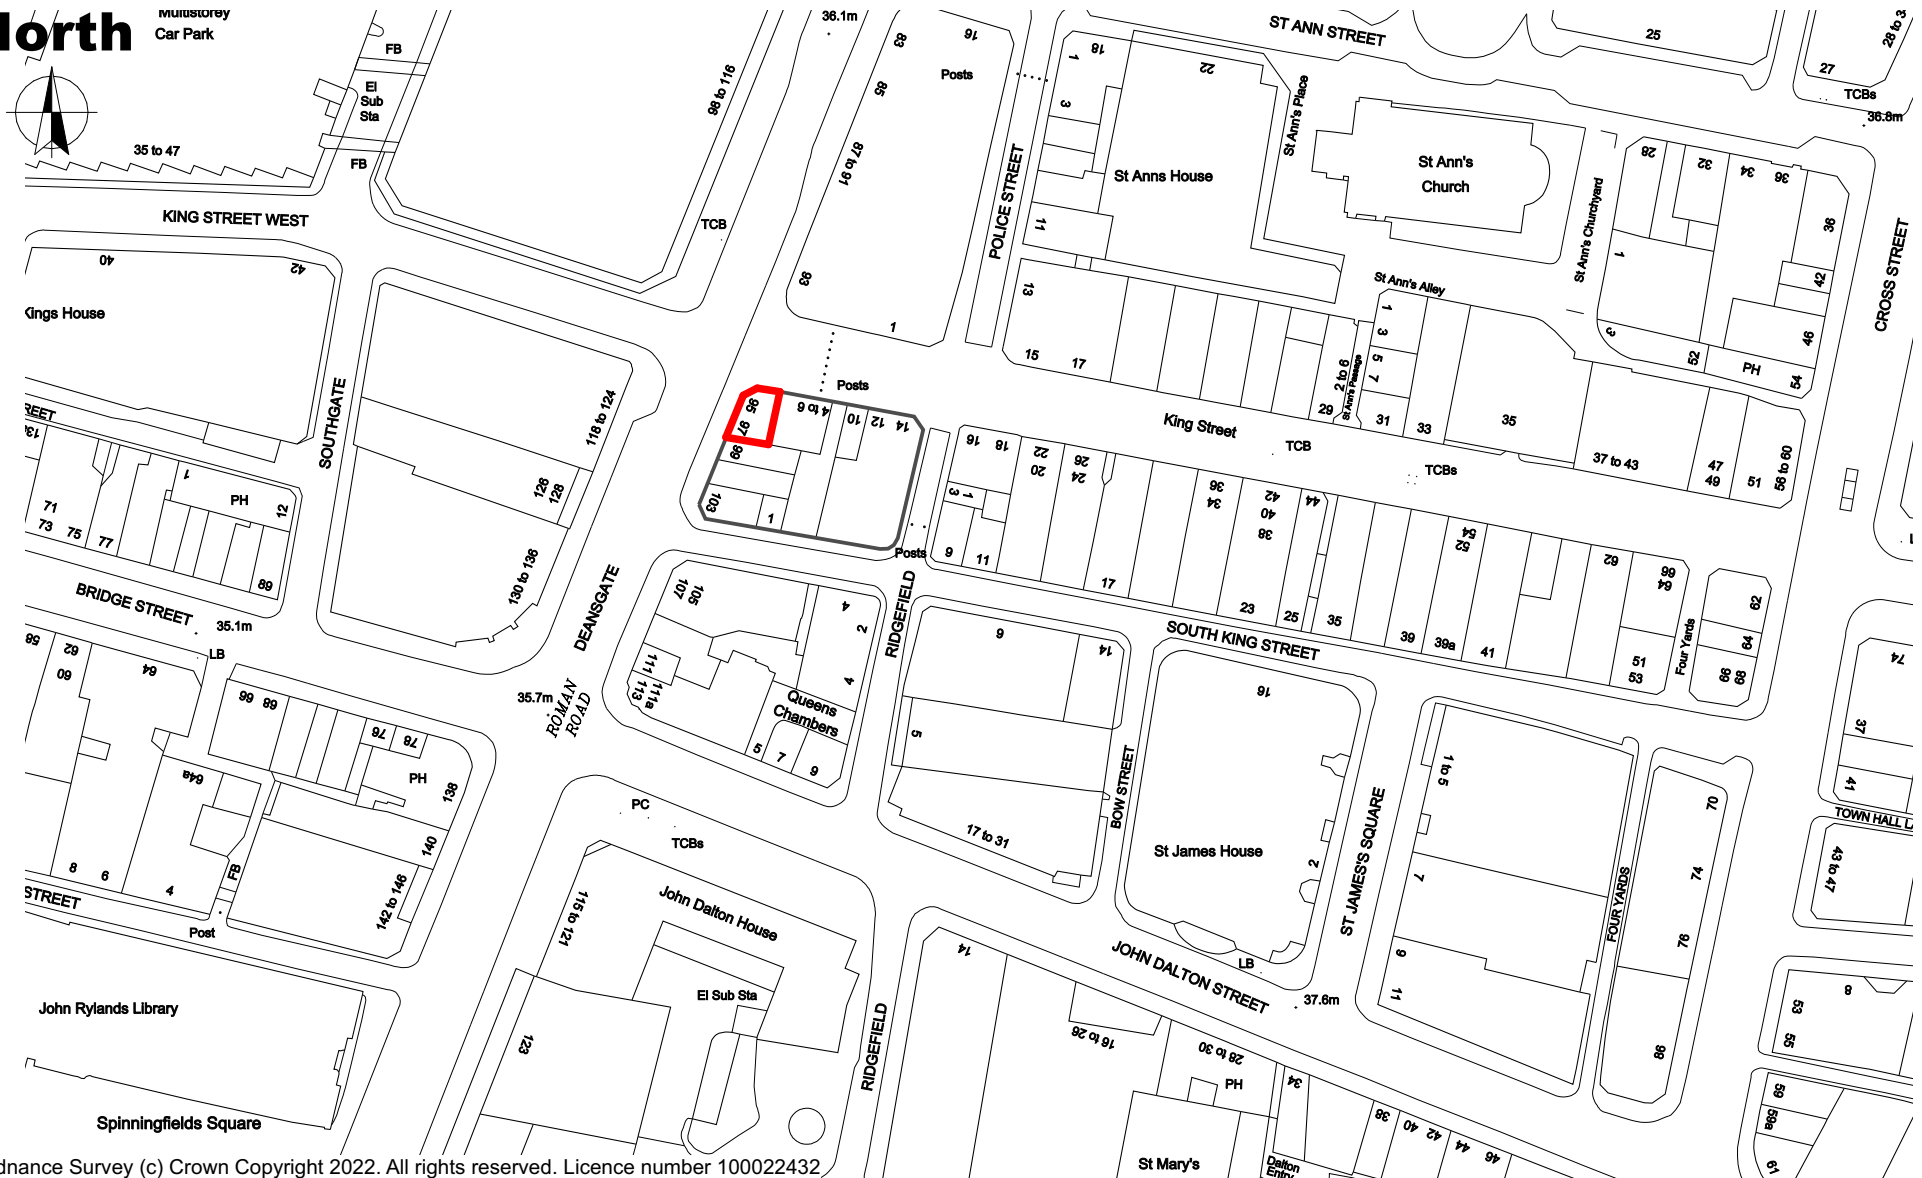

Ordnance Survey (c) Crown Copyright 2022. All rights reserved. Licence number 100022432

© THIS DRAWING AND THE DESIGNS DEPICTED ARE THE COPYRIGHT OF ADC LTD AND MAY NOT BE REPRODUCED OR AMENDED EXCEPT BY WRITTEN PERMISSION OF ADC LTD.
THIS DRAWING SHOULD NOT BE RELIED UPON FOR STRUCTURAL OR SPECIALIST INFORMATION. THIS DRAWING MUST BE READ IN CONJUNCTION WITH RELEVANT ENGINEERS AND SPECIALIST DRAWINGS.
CONSTRUCTION INFORMATION DEPICTED ON THIS DRAWING SHOULD BE TREATED AS PRELIMINARY UNTIL BUILDING REGULATIONS APPROVAL IS OBTAINED.

ADC

**ARCHITECTURAL DESIGN
CONSULTANCY LTD**
ARCHITECTURAL AND DEVELOPMENT CONSULTANTS
THE PRIORY, LONDON ROAD, CANWELL,
SUTTON COLDFIELD, B75 5SH Tel: 01543 262999
Web: www.adc-limited.co.uk Email: admin@adc-limited.co.uk

CLIENT
CLARENDON
FINE ART

TITLE
Location plan

PROJECT
2 King Street / 95 - 97 Deansgate,
Manchester, Cheshire,
M3 2BQ.

DRAWN DATE SCALE
AT 05.01.23 1:1250

DRAWING NO.
995/201

REVISION

A4